



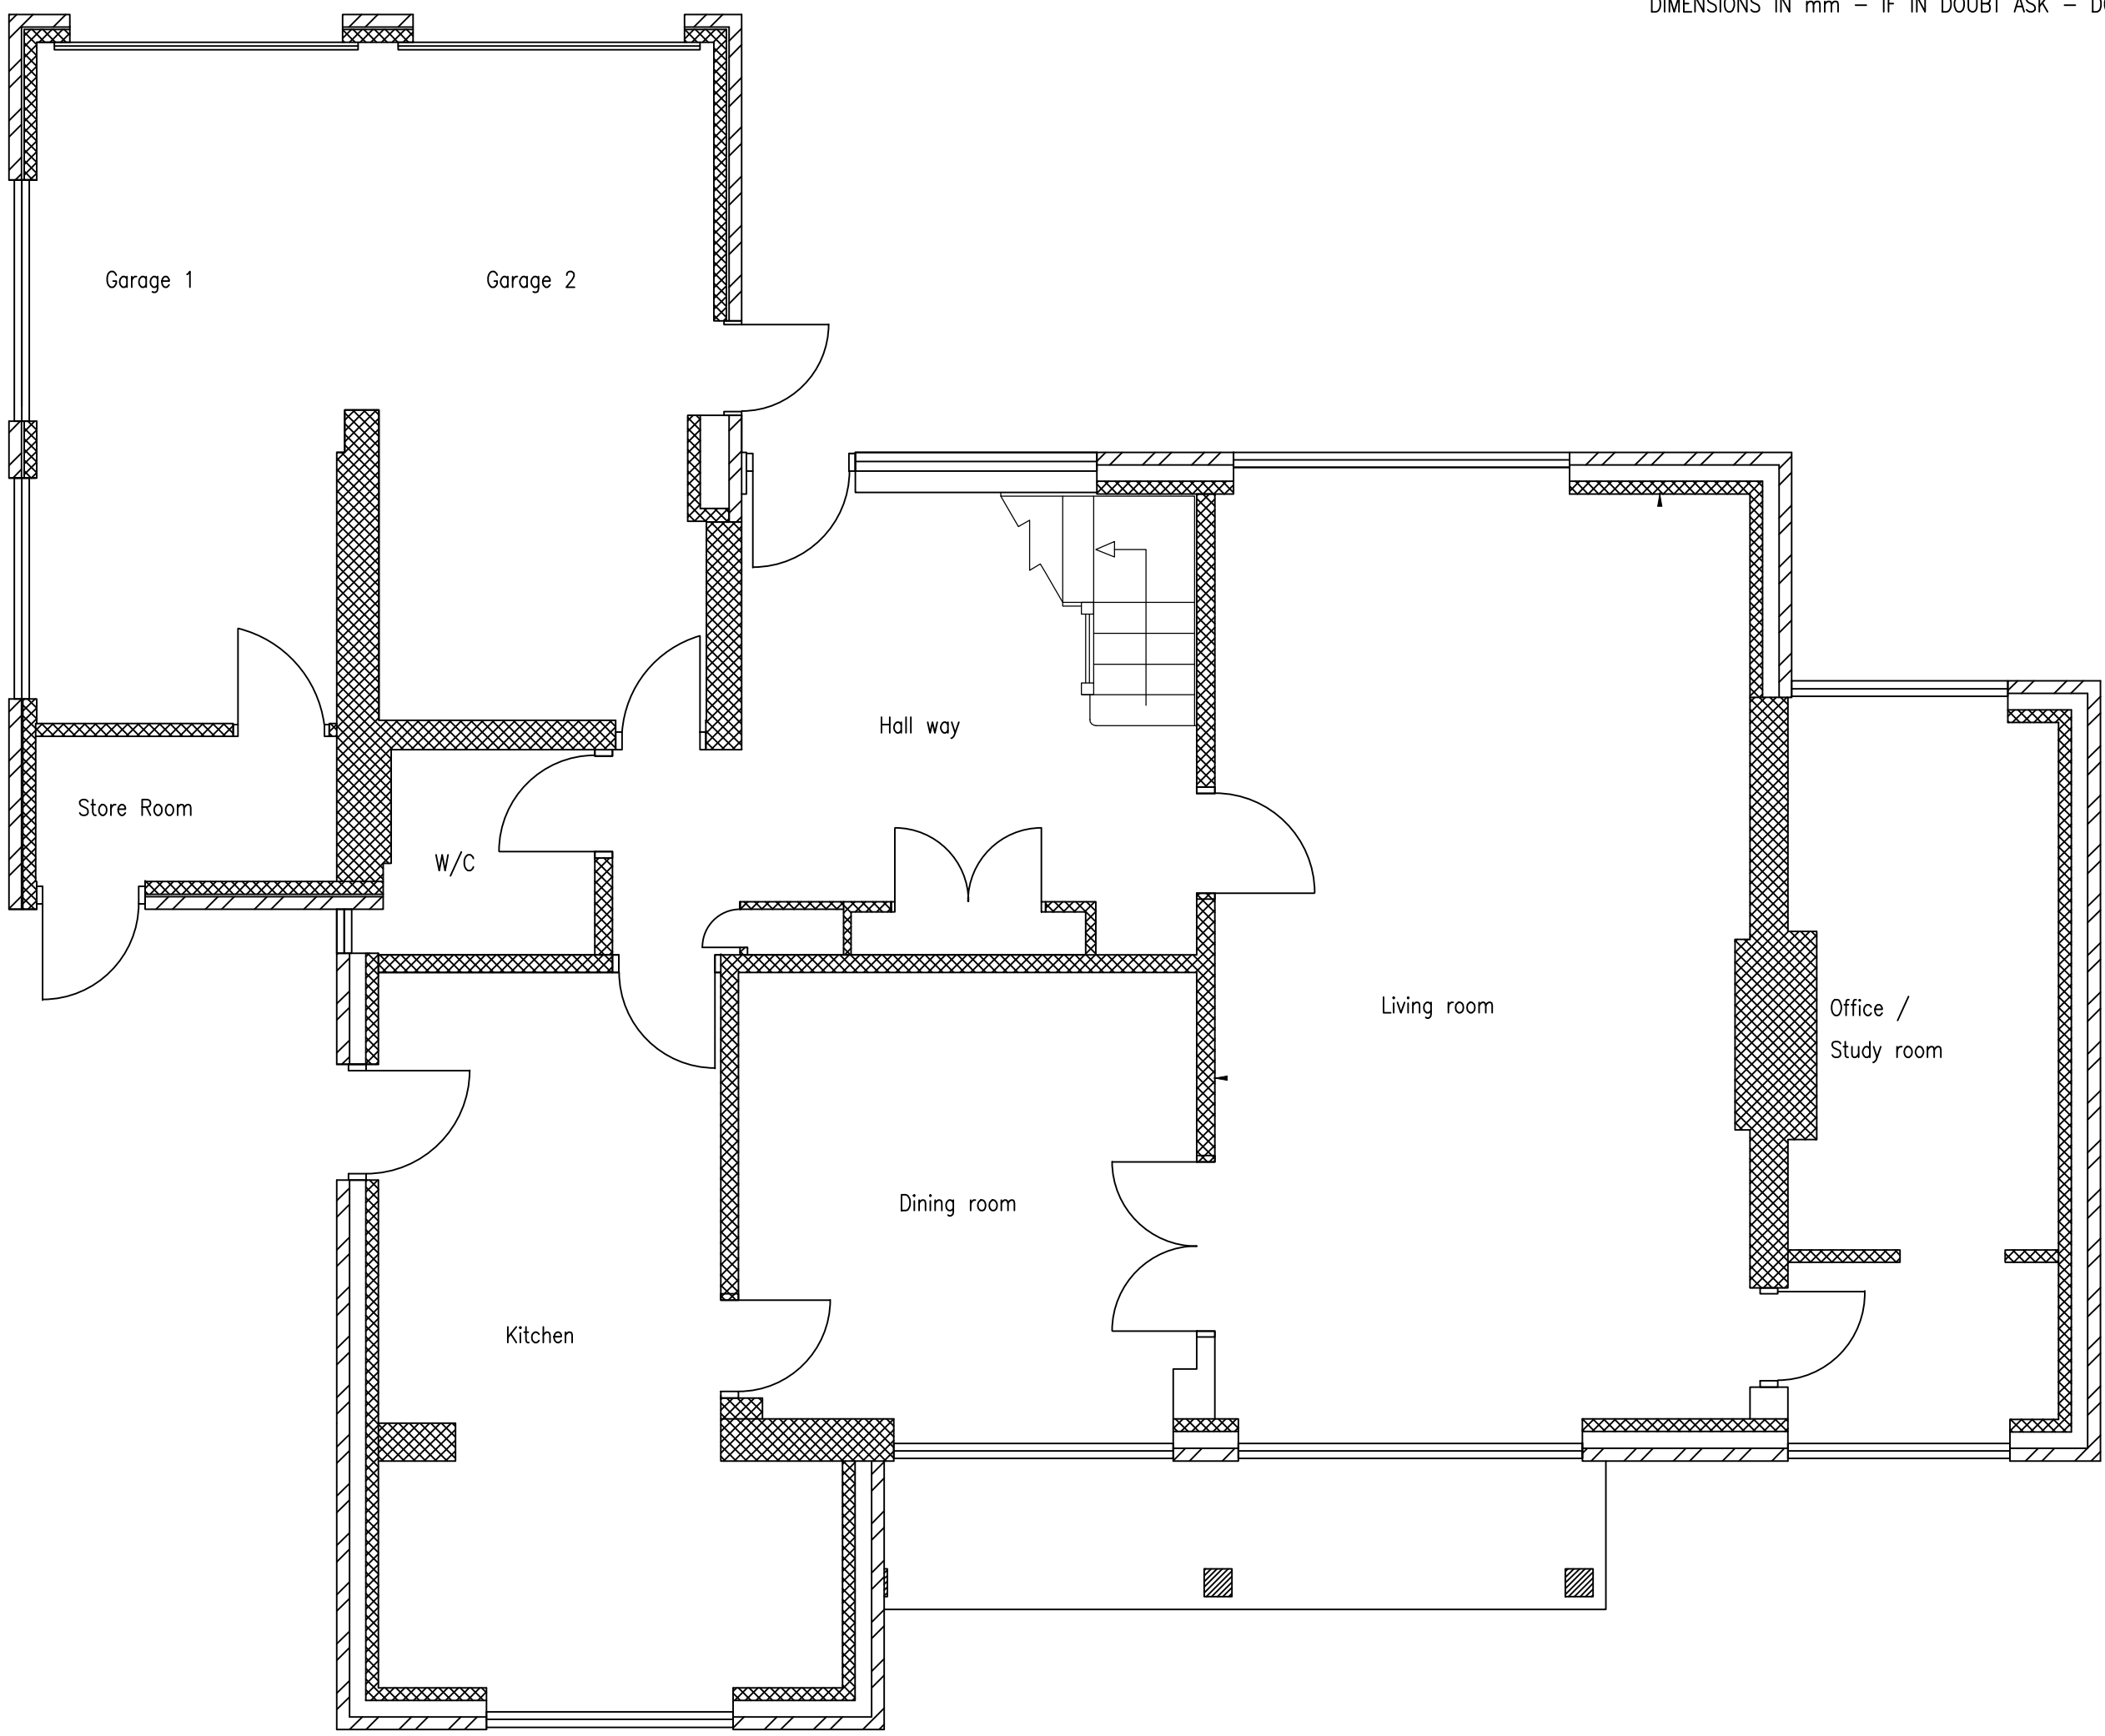


EXISTING GROUND FLOOR PLAN
SCALE: 1:50

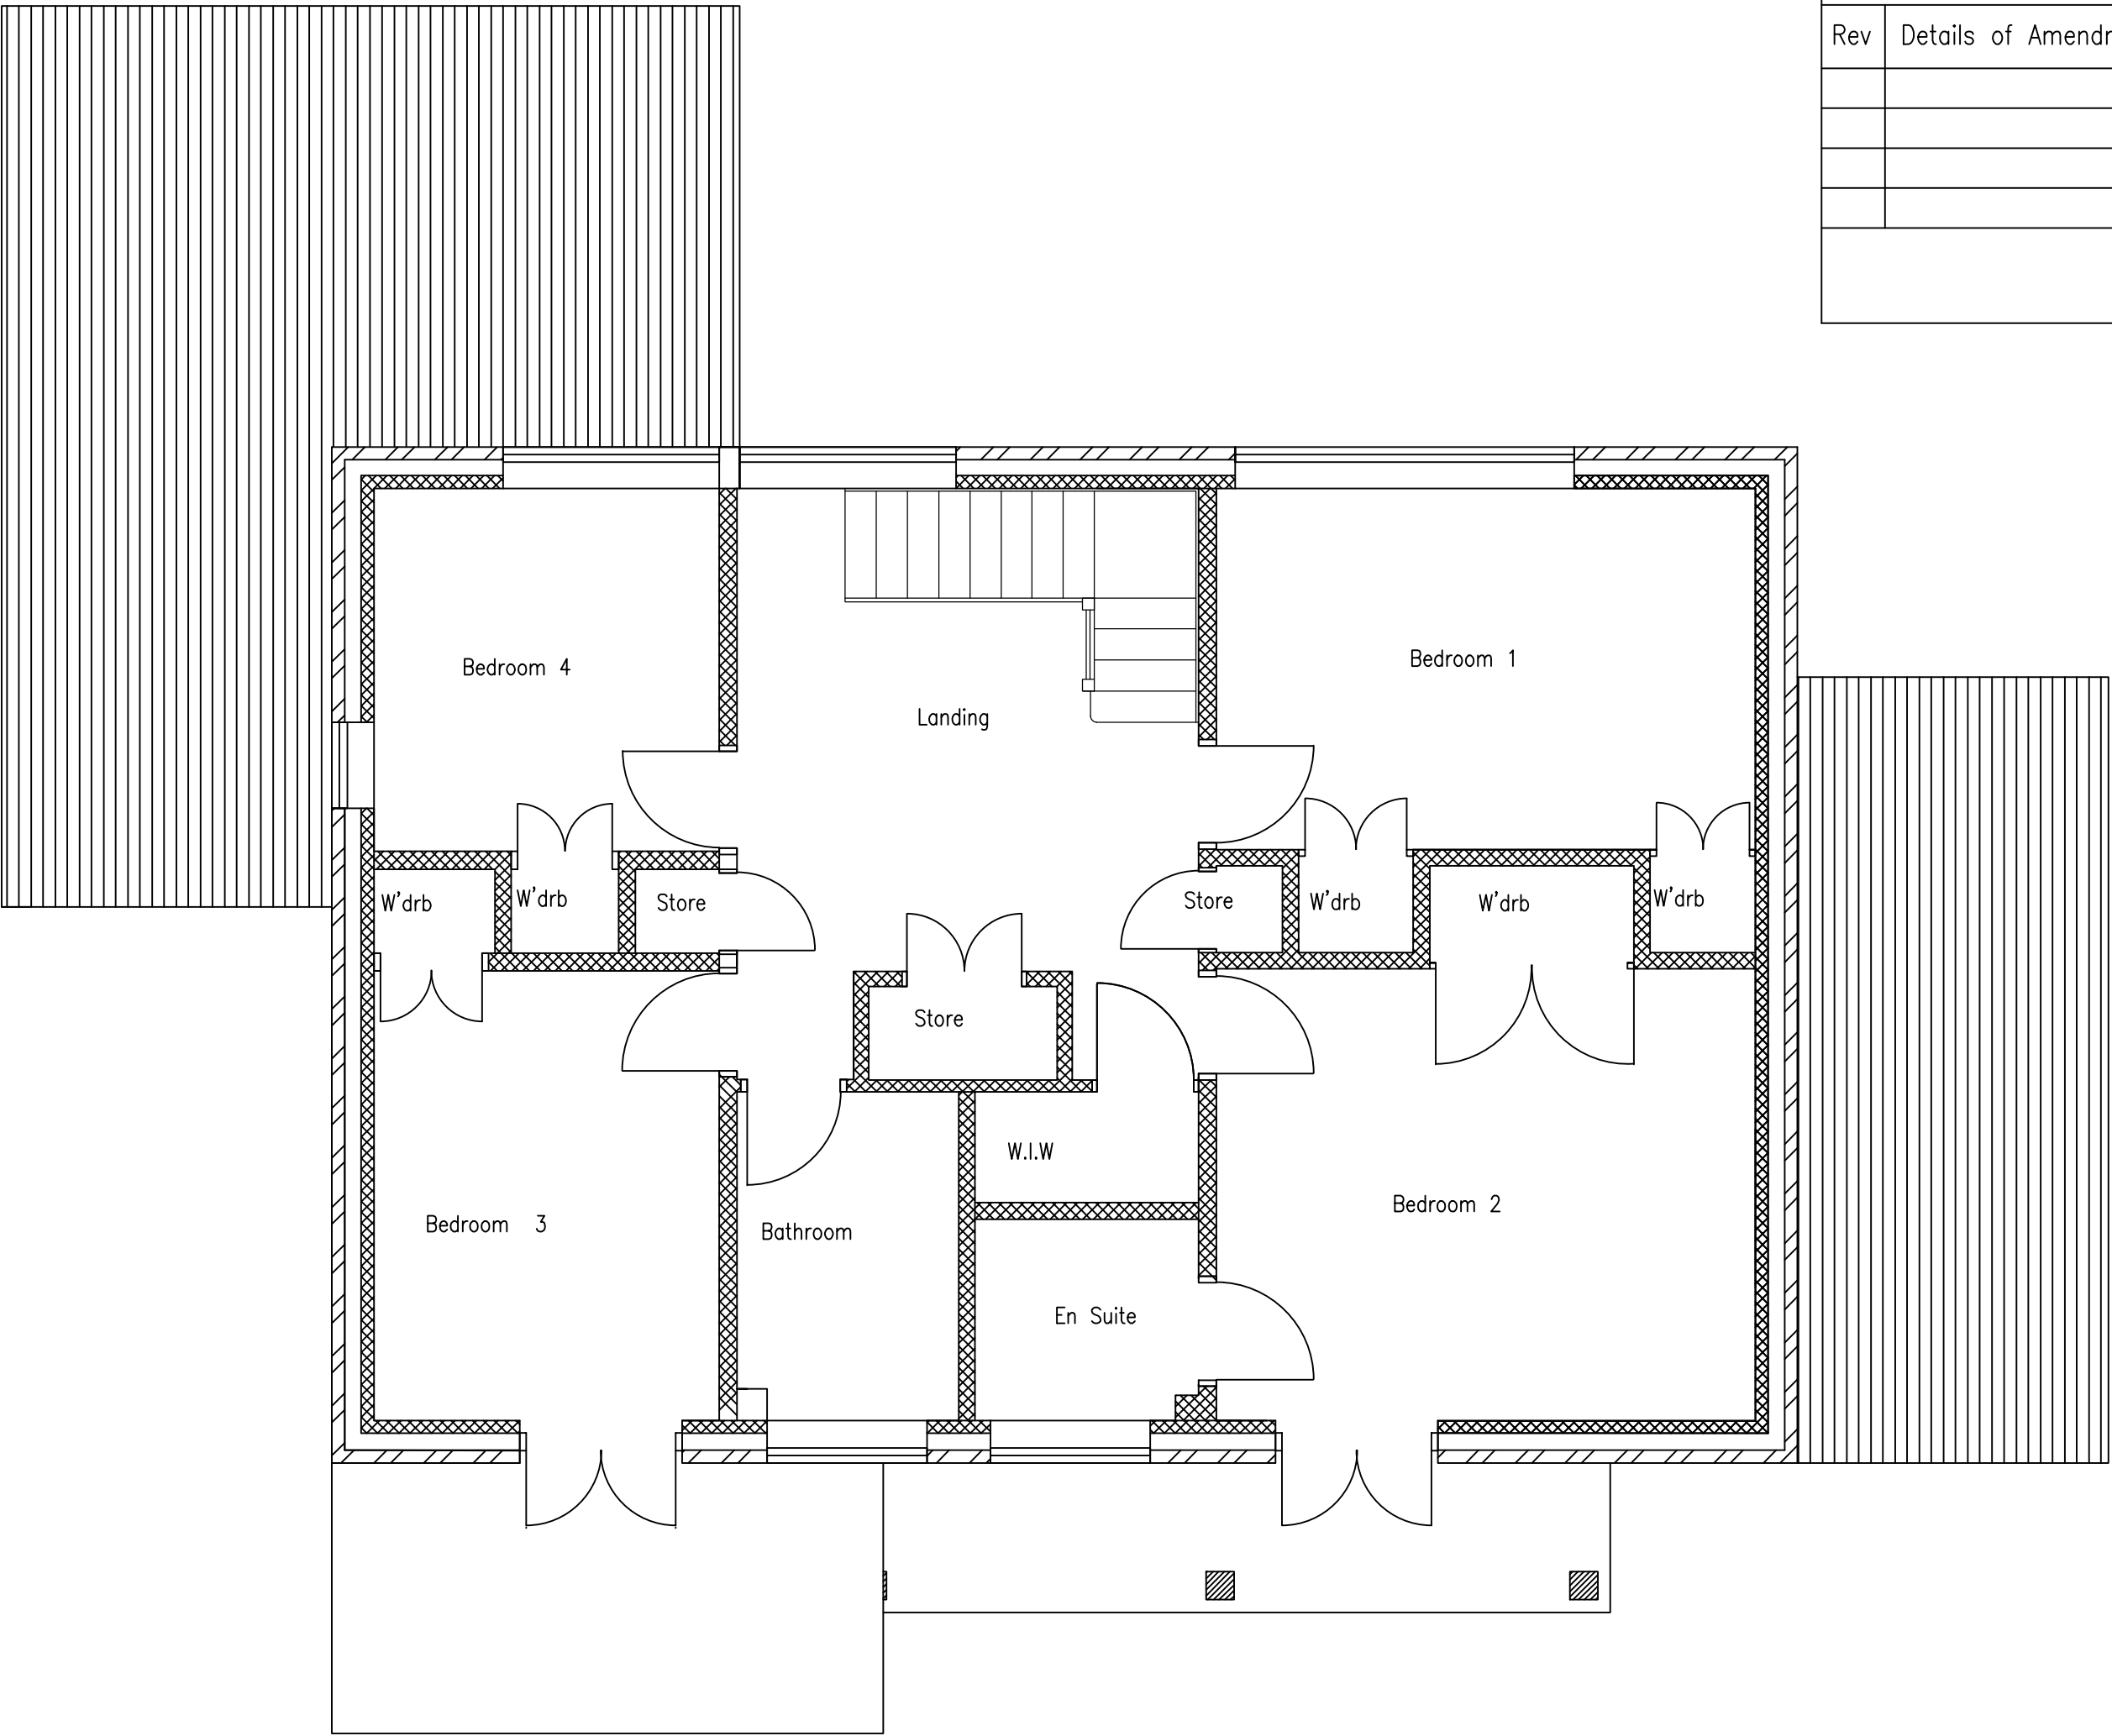

EXISTING FIRST FLOOR PLAN
SCALE: 1:50




EXISTING FRONT ELEVATION
SCALE: 1:100

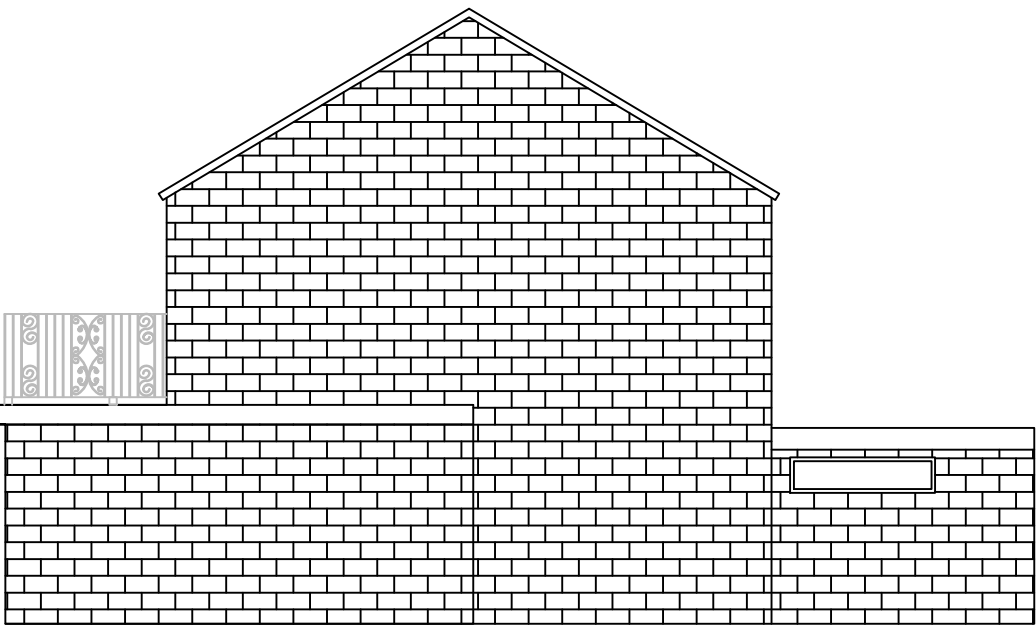

EXISTING SIDE ELEVATION
SCALE: 1:100



EXISTING REAR ELEVATION
SCALE: 1:100

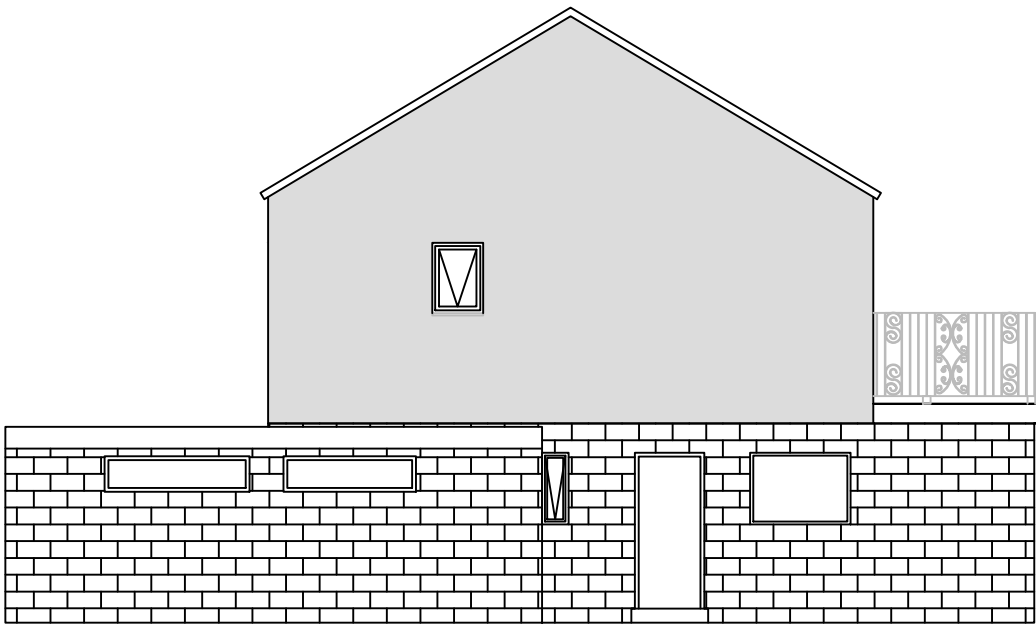

EXISTING SIDE ELEVATION
SCALE: 1:100

REVISIONS				
Rev	Details of Amendment	Date	Name	Checked
Notes:				

THIS DRAWING IS THE PROPERTY OF
PAD ARCHITECTURE.
IT MUST NOT BE COPIED OR REPRODUCED IN
ANY WAY WITHOUT THE PRIOR PERMISSION OF
THE OWNERS OR THEIR DULY AUTHORISED
REPRESENTATIVE

PAD ARCHITECTURE
MARTIN HOUSE, SUITE 2,
2, MARTIN STREET
BRIGHOUSE
HD6 1DA
Tel: 01484 443191
Web: www.project1designs.co.uk

CLIENT

MR BILAL ALI

PROJECT

7 EDGERTON GREEN, HUDDERSFIELD, HD1 5RD

TITLE

EXISTING FLOOR PLANS & ELEVATIONS

DATE	14.02.2025	SCALES	AS SHOWN @ A1.	DRAWING NUMBER	REVISION
DRAWN	P.P	CHECKED	M.A	APPROVED	PAD.220.150