



CDM REGULATIONS 2015
1) Principal Contractor to provide client with Construction Phase Health and Safety File prior to works commencing on site.
GENERAL 2) This drawing should be read in conjunction with all relevant drawings and specifications issued by PAD Architecture the Engineer and other specialists.
3) Unless agreed otherwise, the client or contractor shall be responsible for serving the local authority or approved inspector any required commencement notice eg. building notice, full plans.
4) This drawing is not to be scaled from. Prior to the fabrication of any built in elements, all existing dimensions are to be checked on site and any discrepancy brought to the attention of PAD Architecture immediately.
5) Unless stated otherwise, all dimensions shown are in millimetres (mm). CONTACT PAD ARCHITECTURE IN CASE OF QUERIES.

DIMENSIONS IN mm – IF IN DOUBT ASK – DO NOT SCALE


REVISIONS				
Rev	Details of Amendment	Date	Name	Checked
A	AMMENDED TO ACCORD WITH D.A.R DATED 01.07.2025	07.07.2025	MA	MA
Notes:				

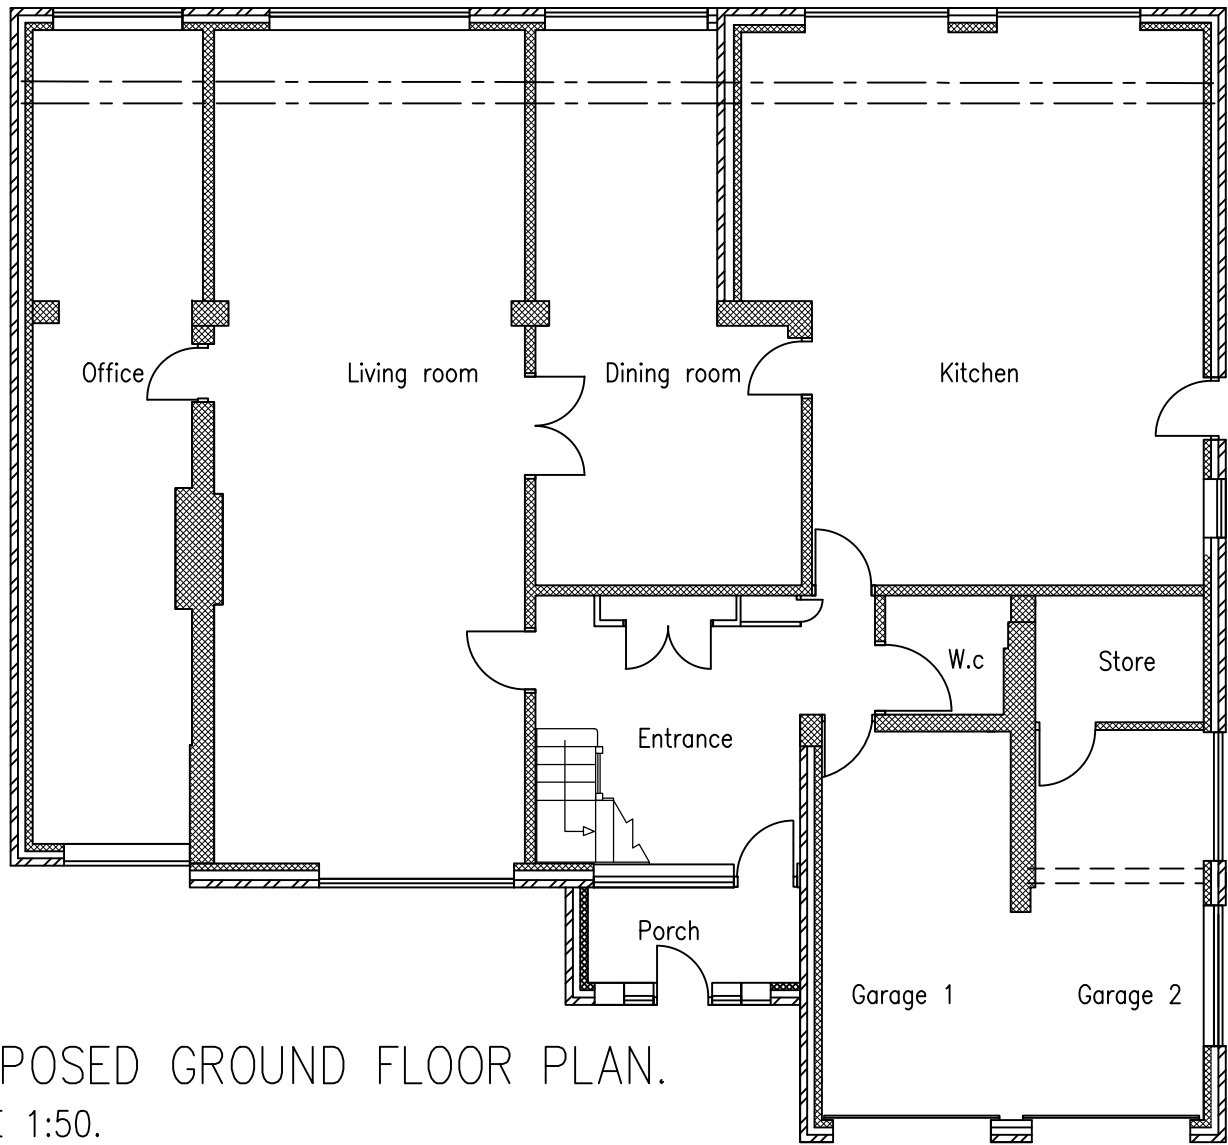

PROPOSED GROUND FLOOR PLAN.
SCALE 1:50.

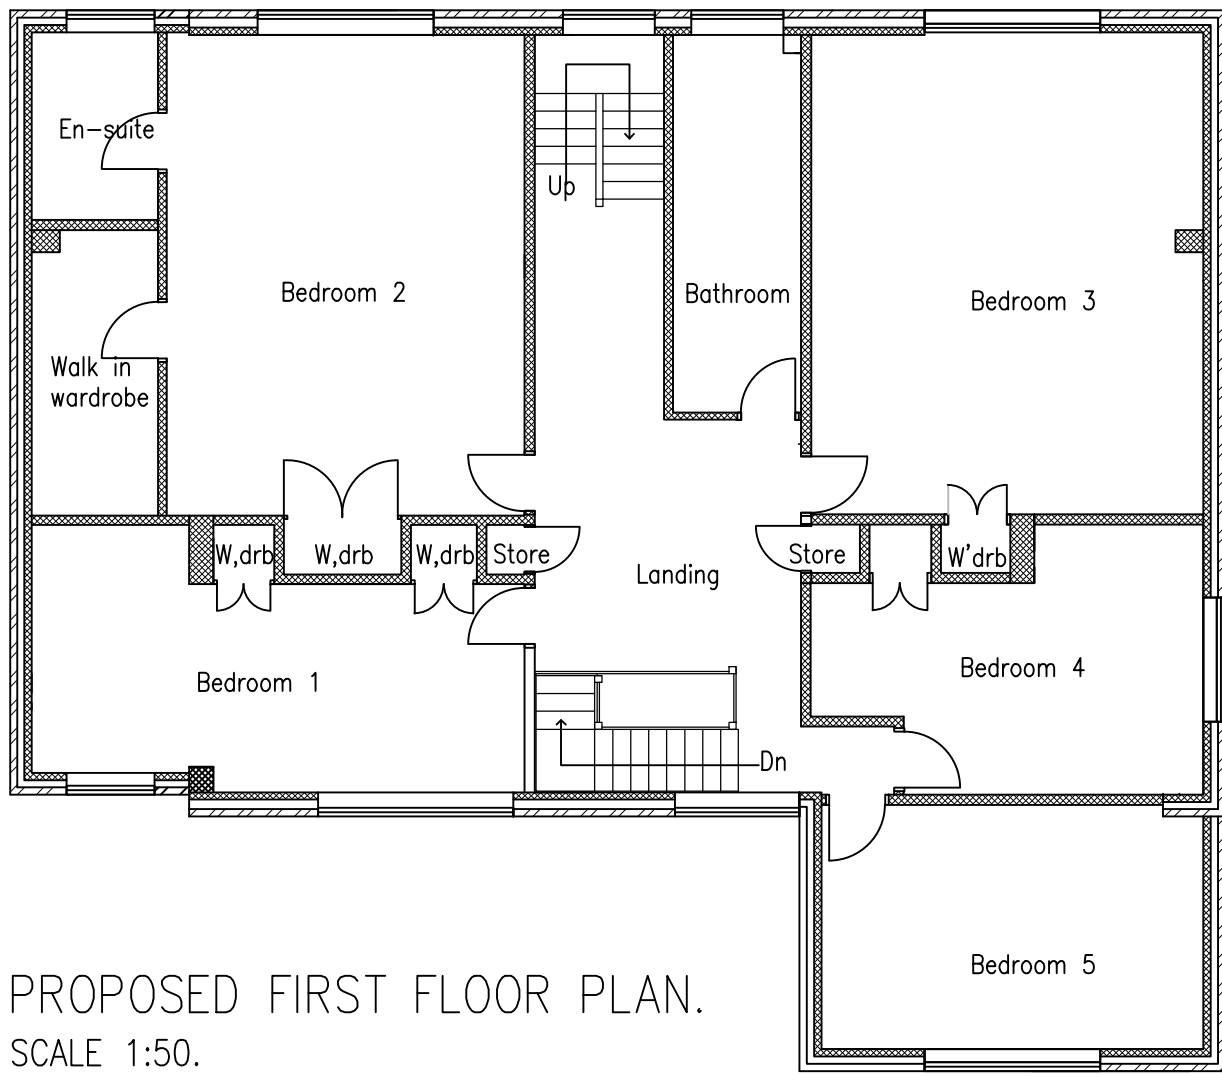


PROPOSED FIRST FLOOR PLAN.
SCALE 1:50.

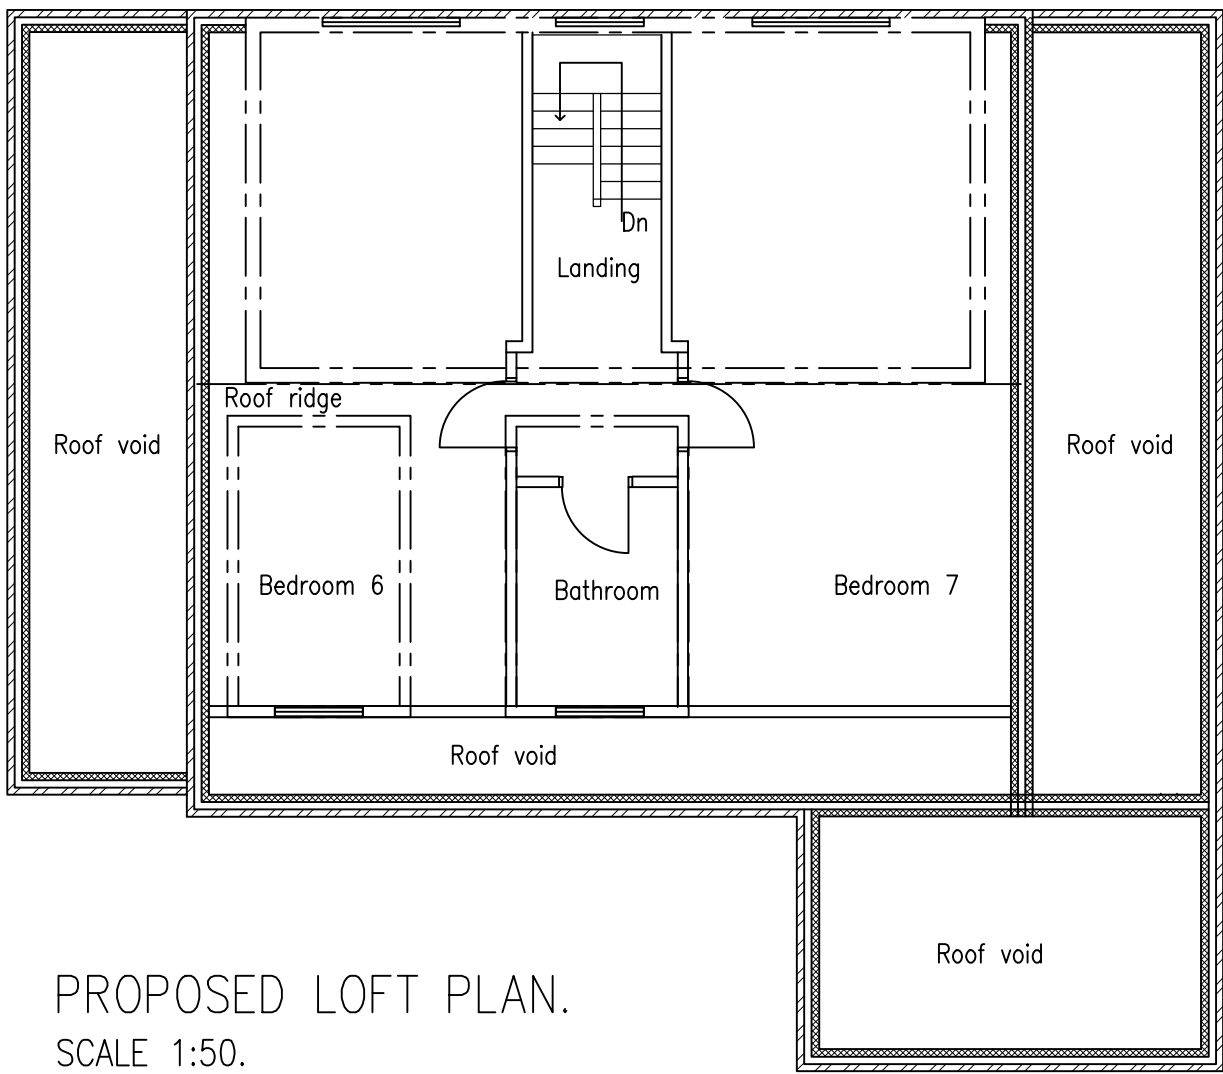


PROPOSED LOFT PLAN.
SCALE 1:50.




PROPOSED FRONT ELEVATION
SCALE 1:100

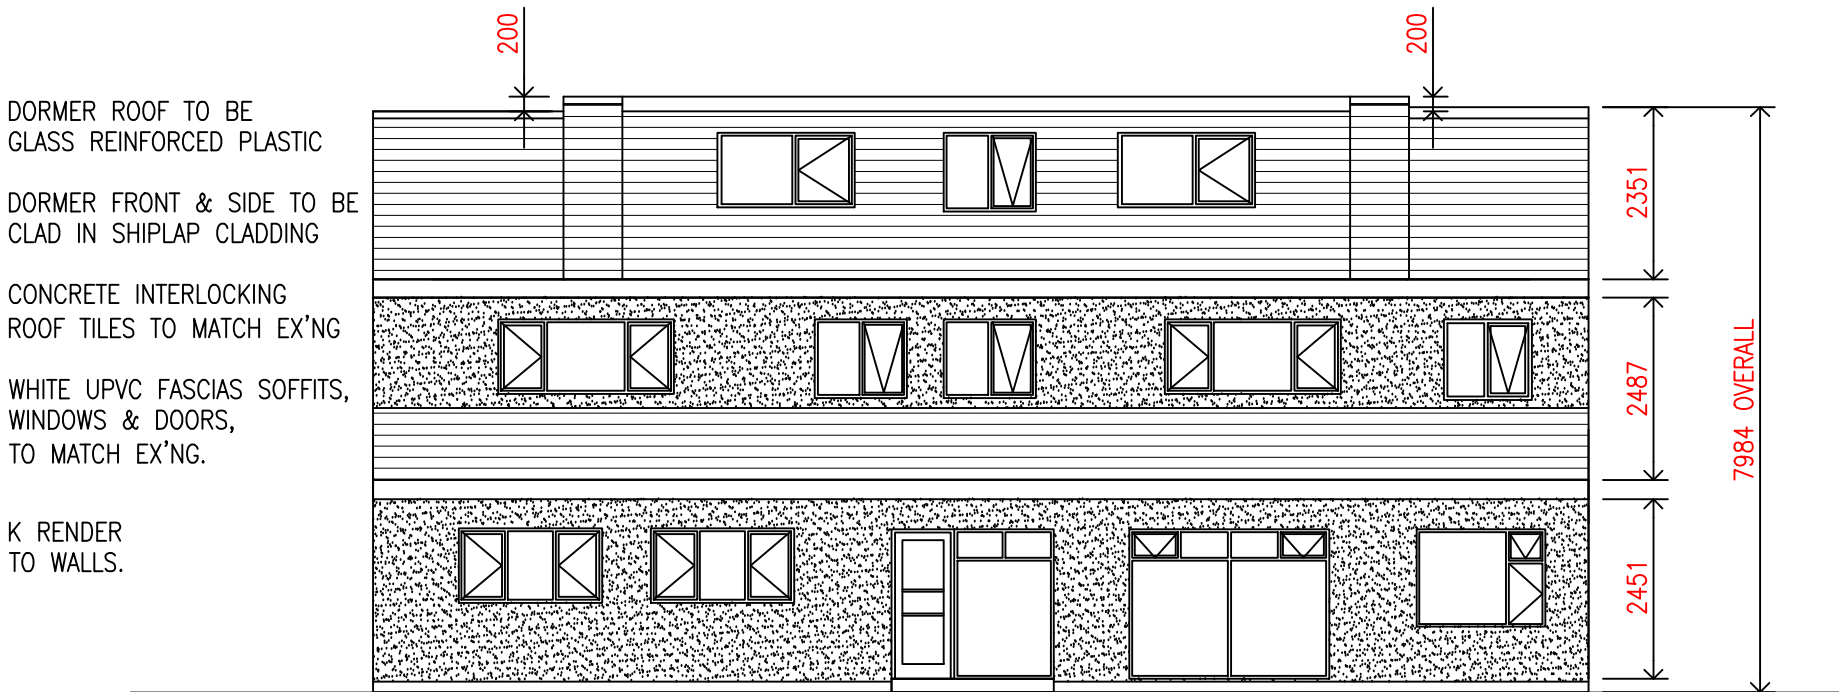

PROPOSED REAR ELEVATION
SCALE 1:100

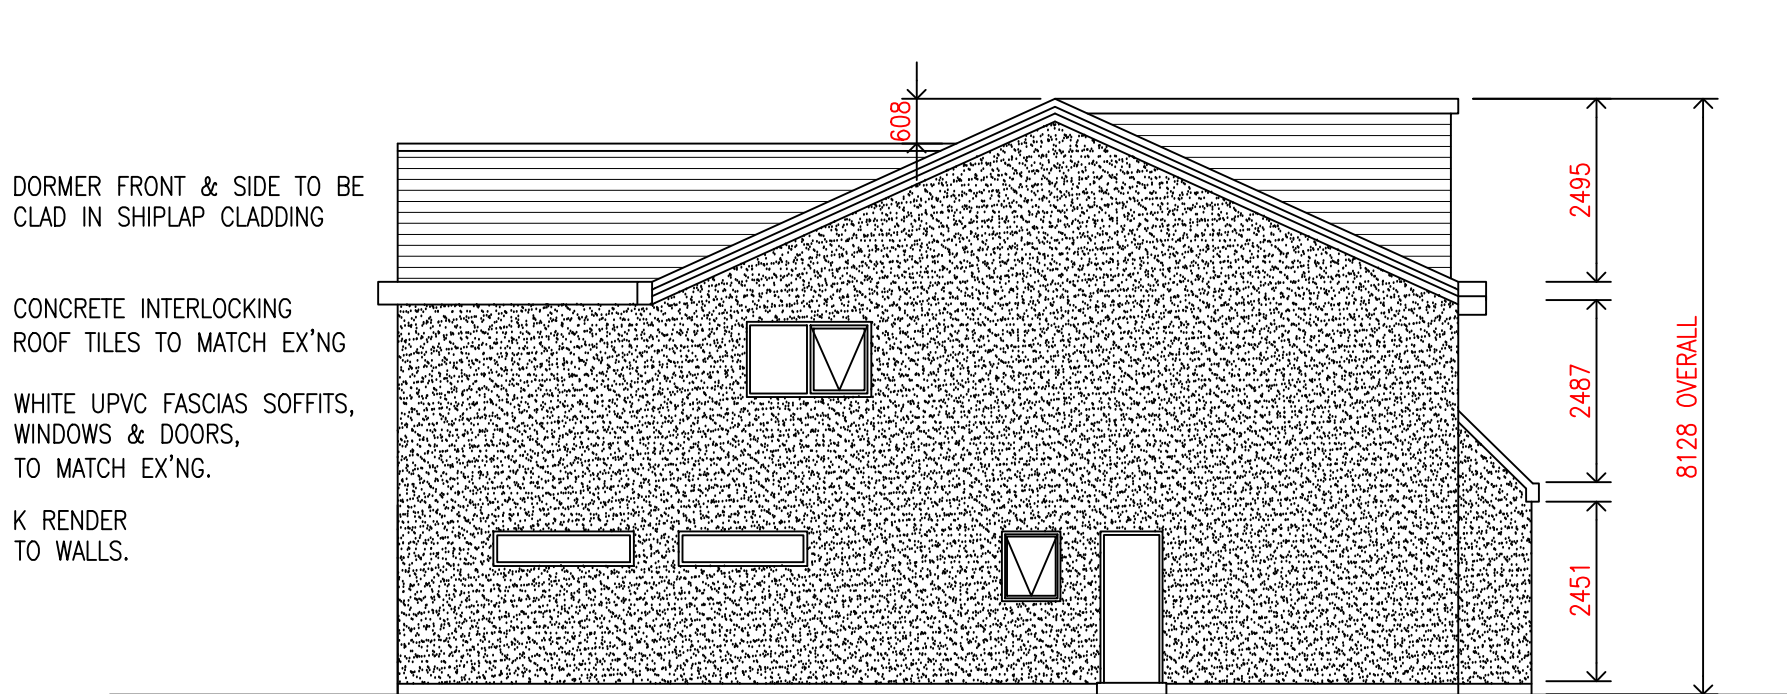

PROPOSED SIDE ELEVATION
SCALE 1:100

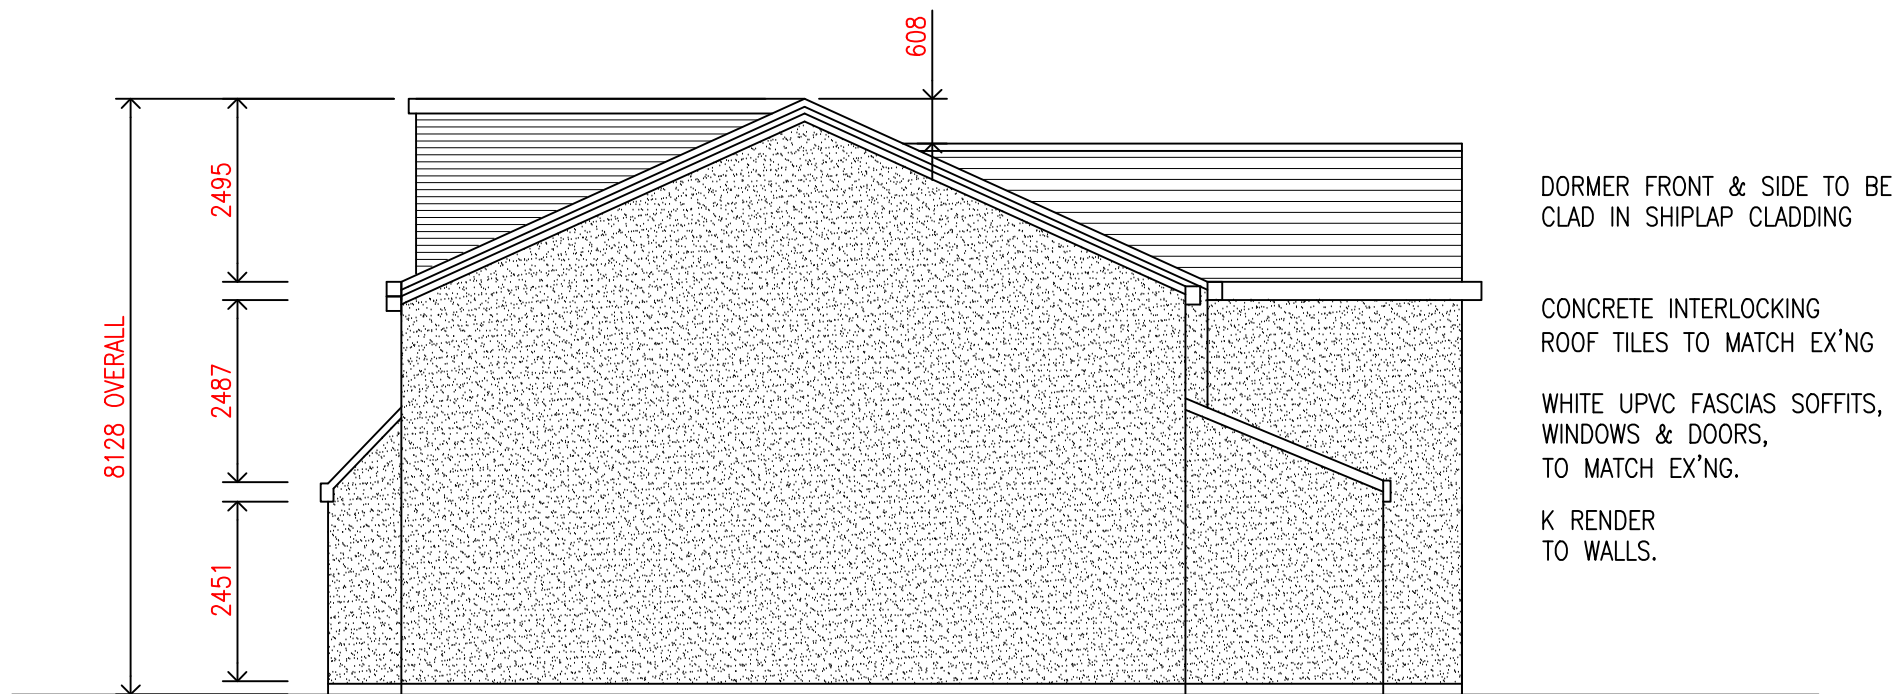

PROPOSED SIDE ELEVATION
SCALE 1:100

THIS DRAWING IS THE PROPERTY OF PAD ARCHITECTURE. IT MUST NOT BE COPIED OR REPRODUCED IN ANY WAY WITHOUT THE PRIOR PERMISSION OF THE OWNERS OR THEIR DULY AUTHORISED REPRESENTATIVE				
PAD ARCHITECTURE MARTIN HOUSE, SUITE 2, 2, MARTIN STREET BRIGHOUSE HD6 1DA Tel: 01484 443191 Web: www.project1designs.co.uk				
				
CLIENT	MR BALAL ALI			
PROJECT	PROPOSED FLOOR PLANS & ELEVATIONS			
TITLE	TWO STOREY EXTENSIONS TO SIDES & REAR LOFT CONVERSION WITH FRONT & REAR DORMERS.			
DATE	19.02.2025	SCALES	AS SHOWN @ A1.	DRAWING NUMBER
DRAWN	P.P.	CHECKED	M.A.	APPROVED
PAD.220.151				REVISION A