
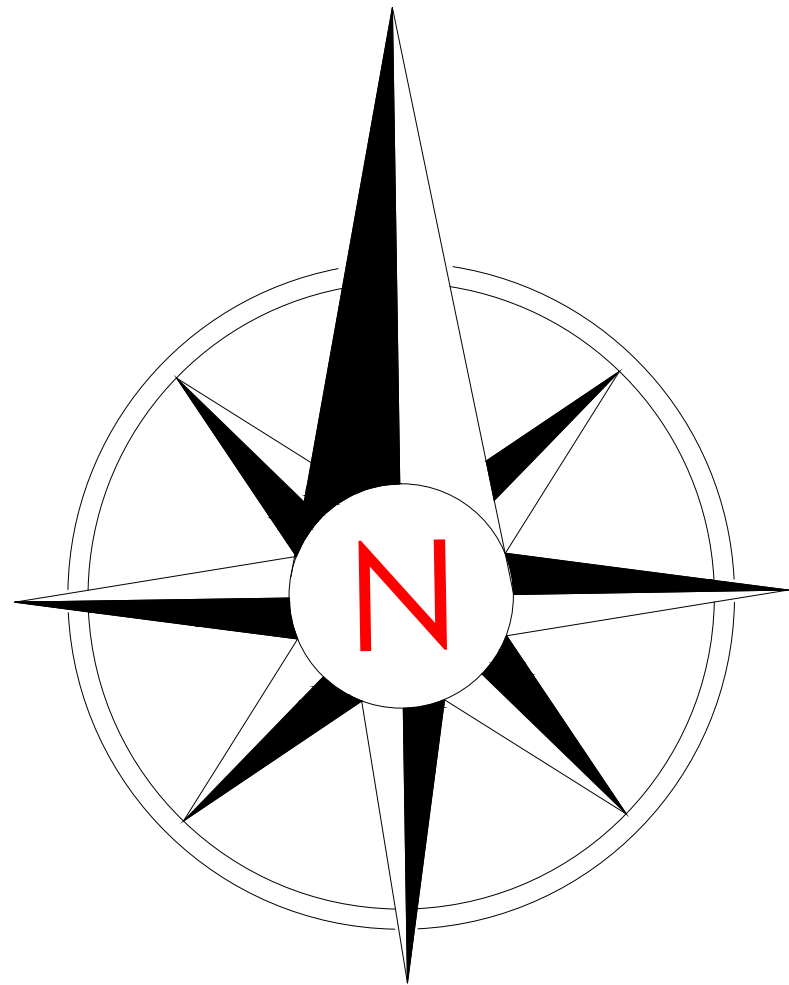


CDM REGULATIONS 2015
1) Principal Contractor to provide client with Construction Phase Health and Safety File prior to works commencing on site.
GENERAL 2) This drawing should be read in conjunction with all relevant drawings and specifications issued by PAD Architecture the Engineer and other specialists.
3) Unless agreed otherwise, the client or contractor shall be responsible for serving the local authority or approved inspector any required commencement notice eg. building notice, full plans.
4) This drawing is not to be scaled from. Prior to the fabrication of any built in elements, all existing dimensions are to be checked on site and any discrepancy brought to the attention of PAD Architecture immediately.
5) Unless stated otherwise, all dimensions shown are in millimetres (mm). CONTACT PAD ARCHITECTURE IN CASE OF QUERIES.

DIMENSIONS IN mm – IF IN DOUBT ASK – DO NOT SCALE

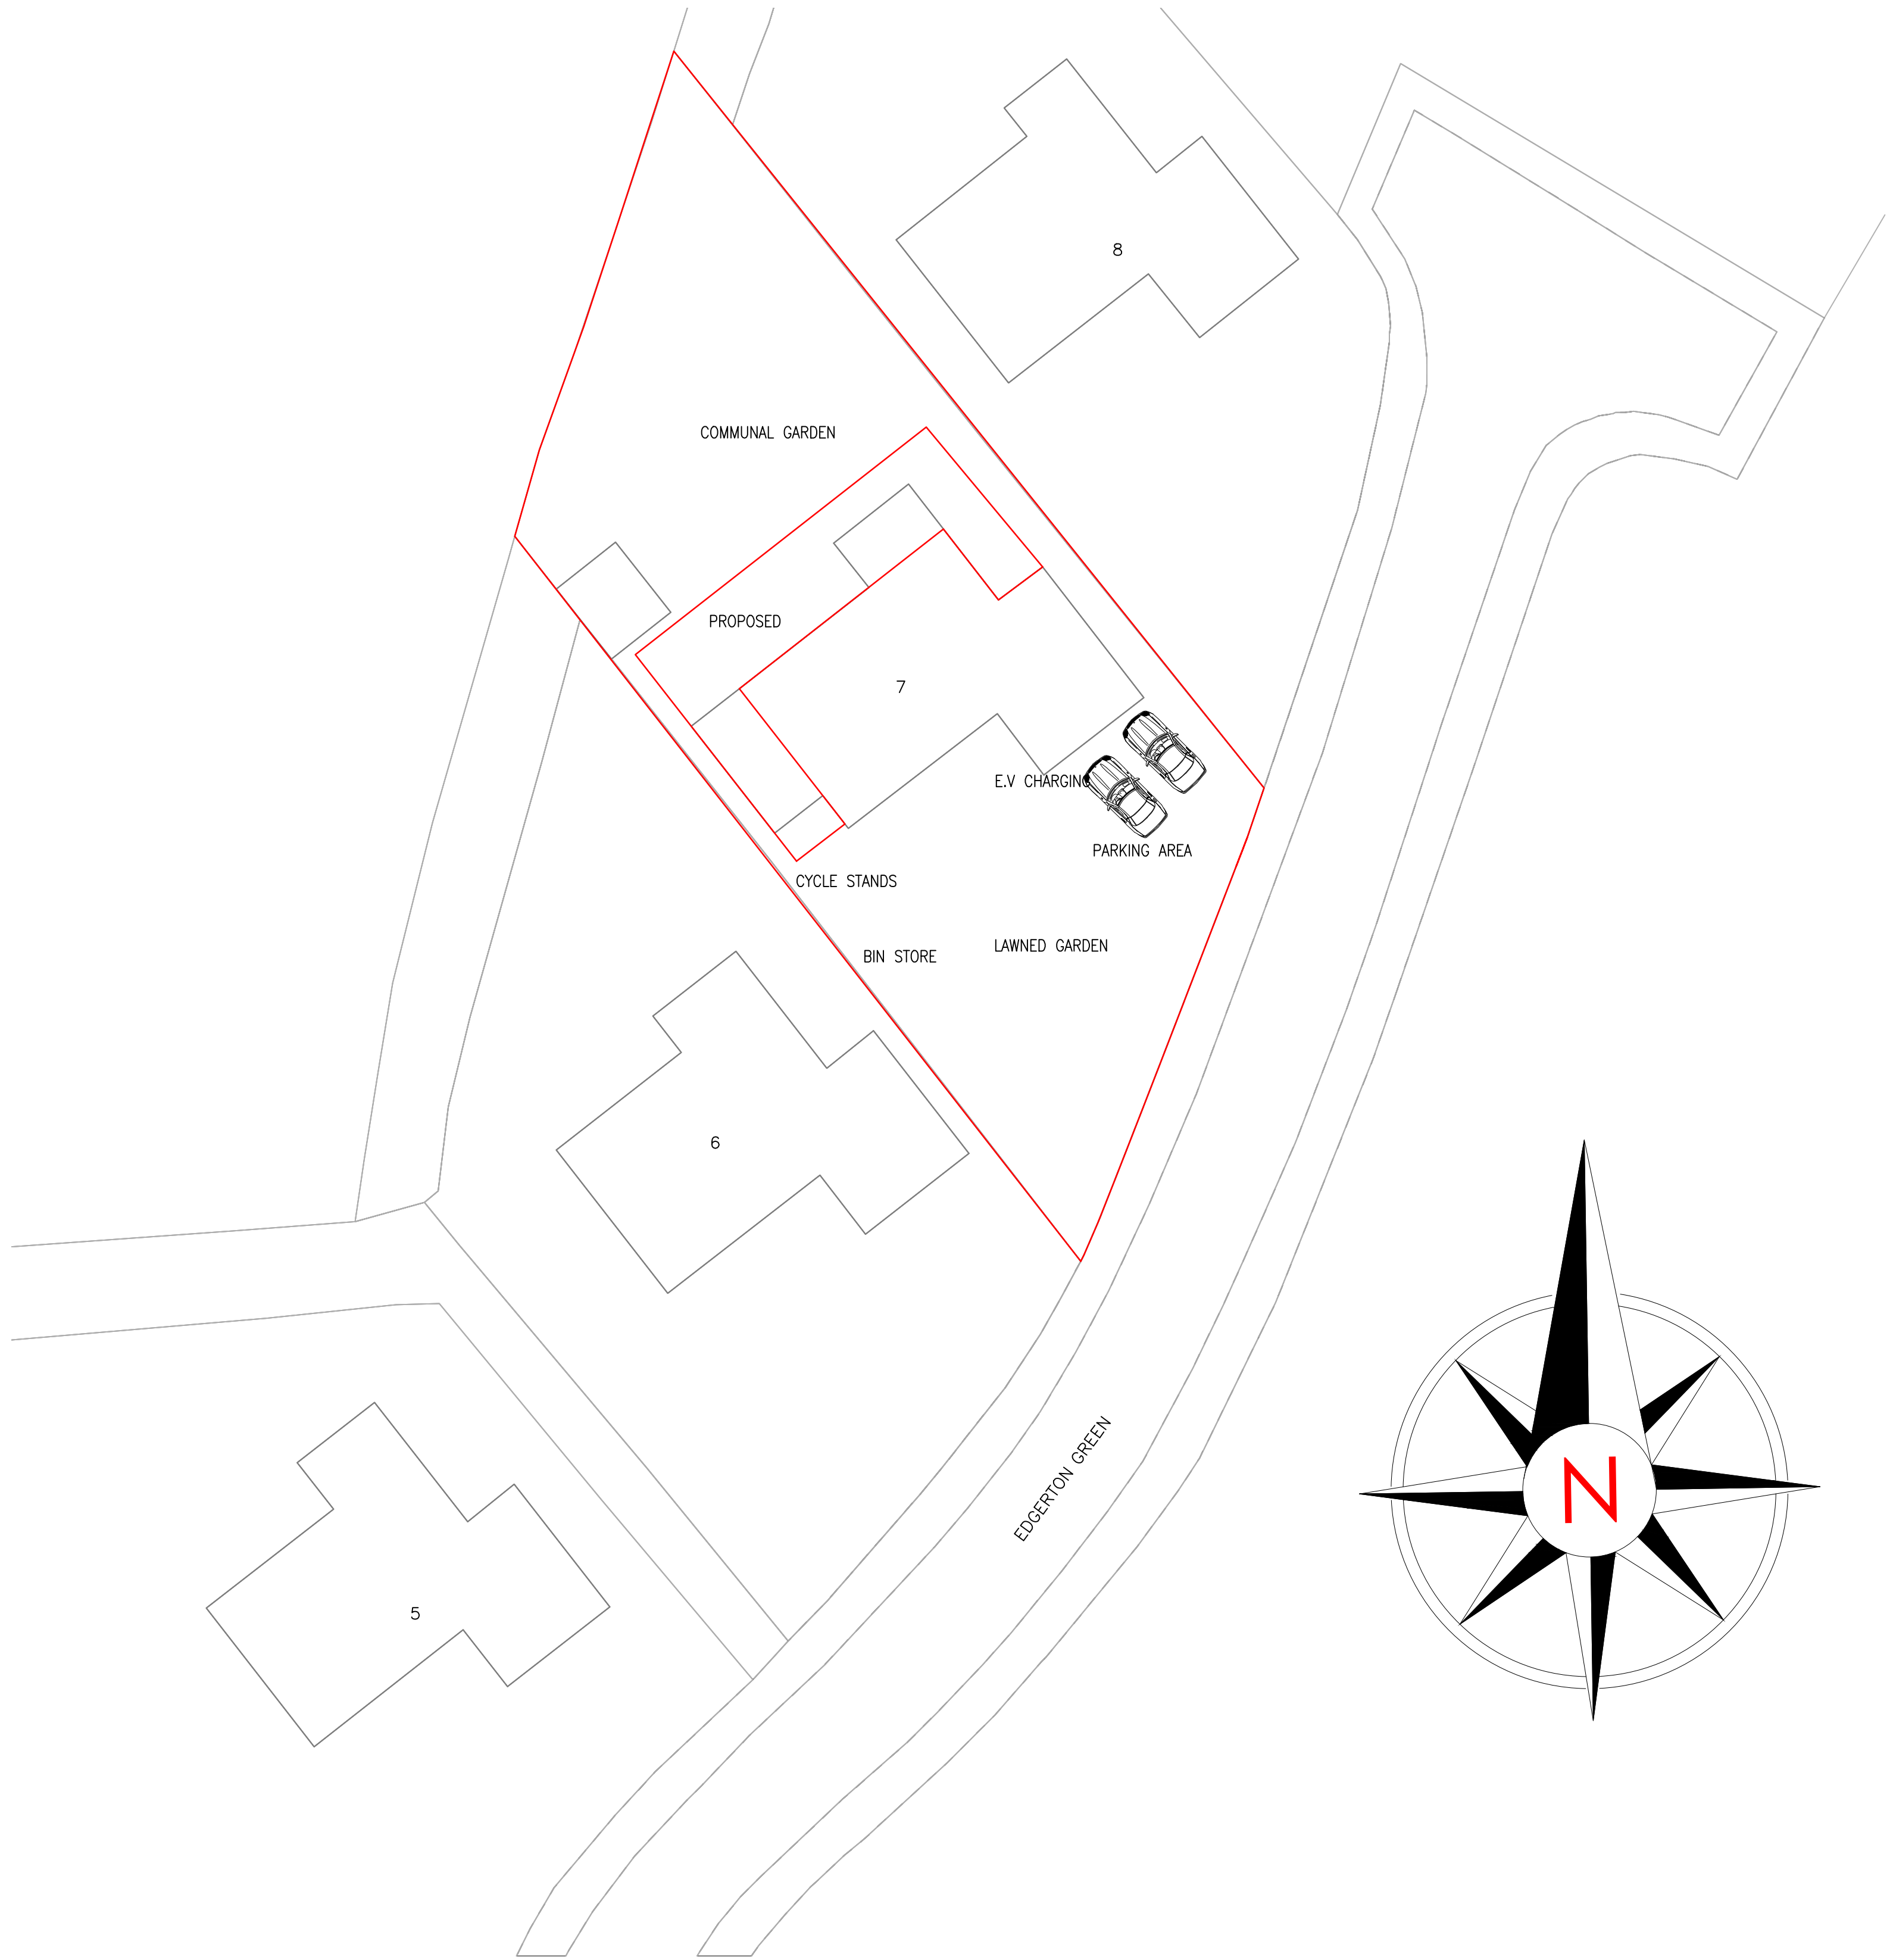

PROPOSED SITE PLAN.
SCALE 1:200

REVISIONS					
Rev	Details of Amendment	Date	Name	Checked	
Notes:					

THIS DRAWING IS THE PROPERTY OF
PAD ARCHITECTURE.
IT MUST NOT BE COPIED OR REPRODUCED IN
ANY WAY WITHOUT THE PRIOR PERMISSION OF
THE OWNERS OR THEIR DULY AUTHORISED
REPRESENTATIVE

PAD ARCHITECTURE
MARTIN HOUSE, SUITE 2,
2, MARTIN STREET
BRIGHOUSE
HD6 1DA
Tel: 01484 443191
Web: www.project1designs.co.uk



CLIENT
MR BALAL ALI

PROJECT
PROPOSED SITE PLAN

TITLE
TWO STOREY EXTENSIONS TO SIDES & REAR
LOFT CONVERSION WITH FRONT & REAR DORMERS.

DATE	30.07.2025	SCALES	AS SHOWN @ A1.	DRAWING NUMBER	REVISION
DRAWN	P.P	CHECKED	M.A	APPROVED	PAD.220.152