


Notes_


PLANNING

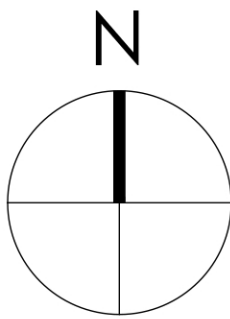


0 500 1000 1500 2000 2500mm
SCALE 1:50

Note:
Surrounding contextual buildings and information are based on received ordinance survey drawings and are shown for illustrative purposes only. Assumed site boundary is subject to confirmation to legal confirmation.


Note:
Information is based on OS map and received information and is subject to full topographical survey. Assumed site boundary and site constraints subject to legal confirmation. All Legal easements and extent of existing underground services locations are subject to confirmation.

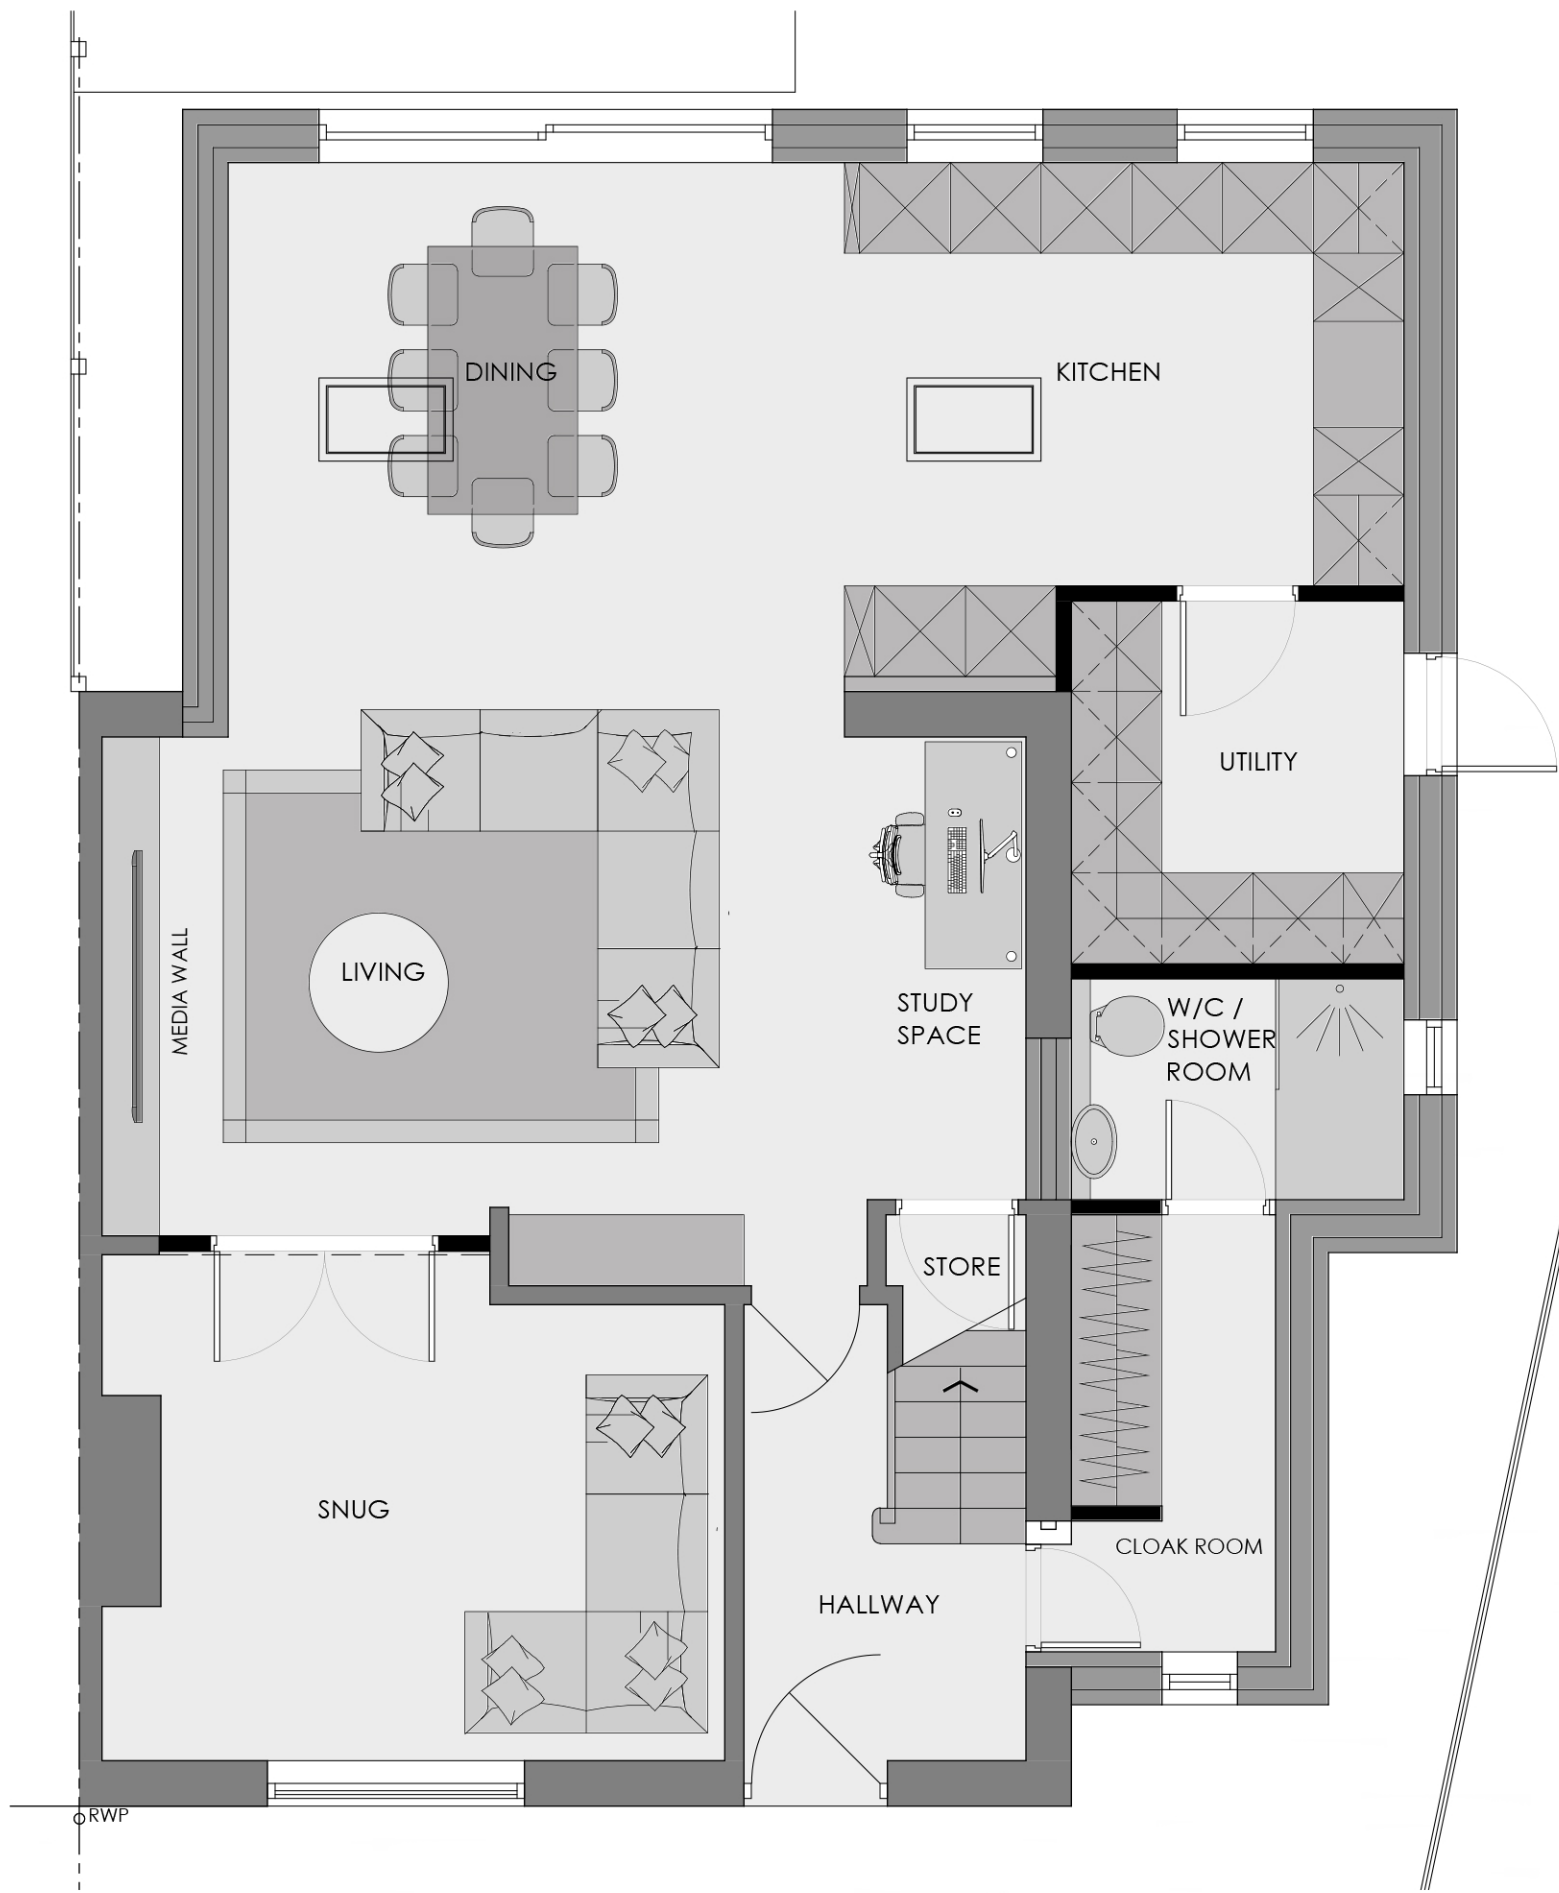

GROUND FLOOR PLAN_ AS PROPOSED_ Scale 1:50

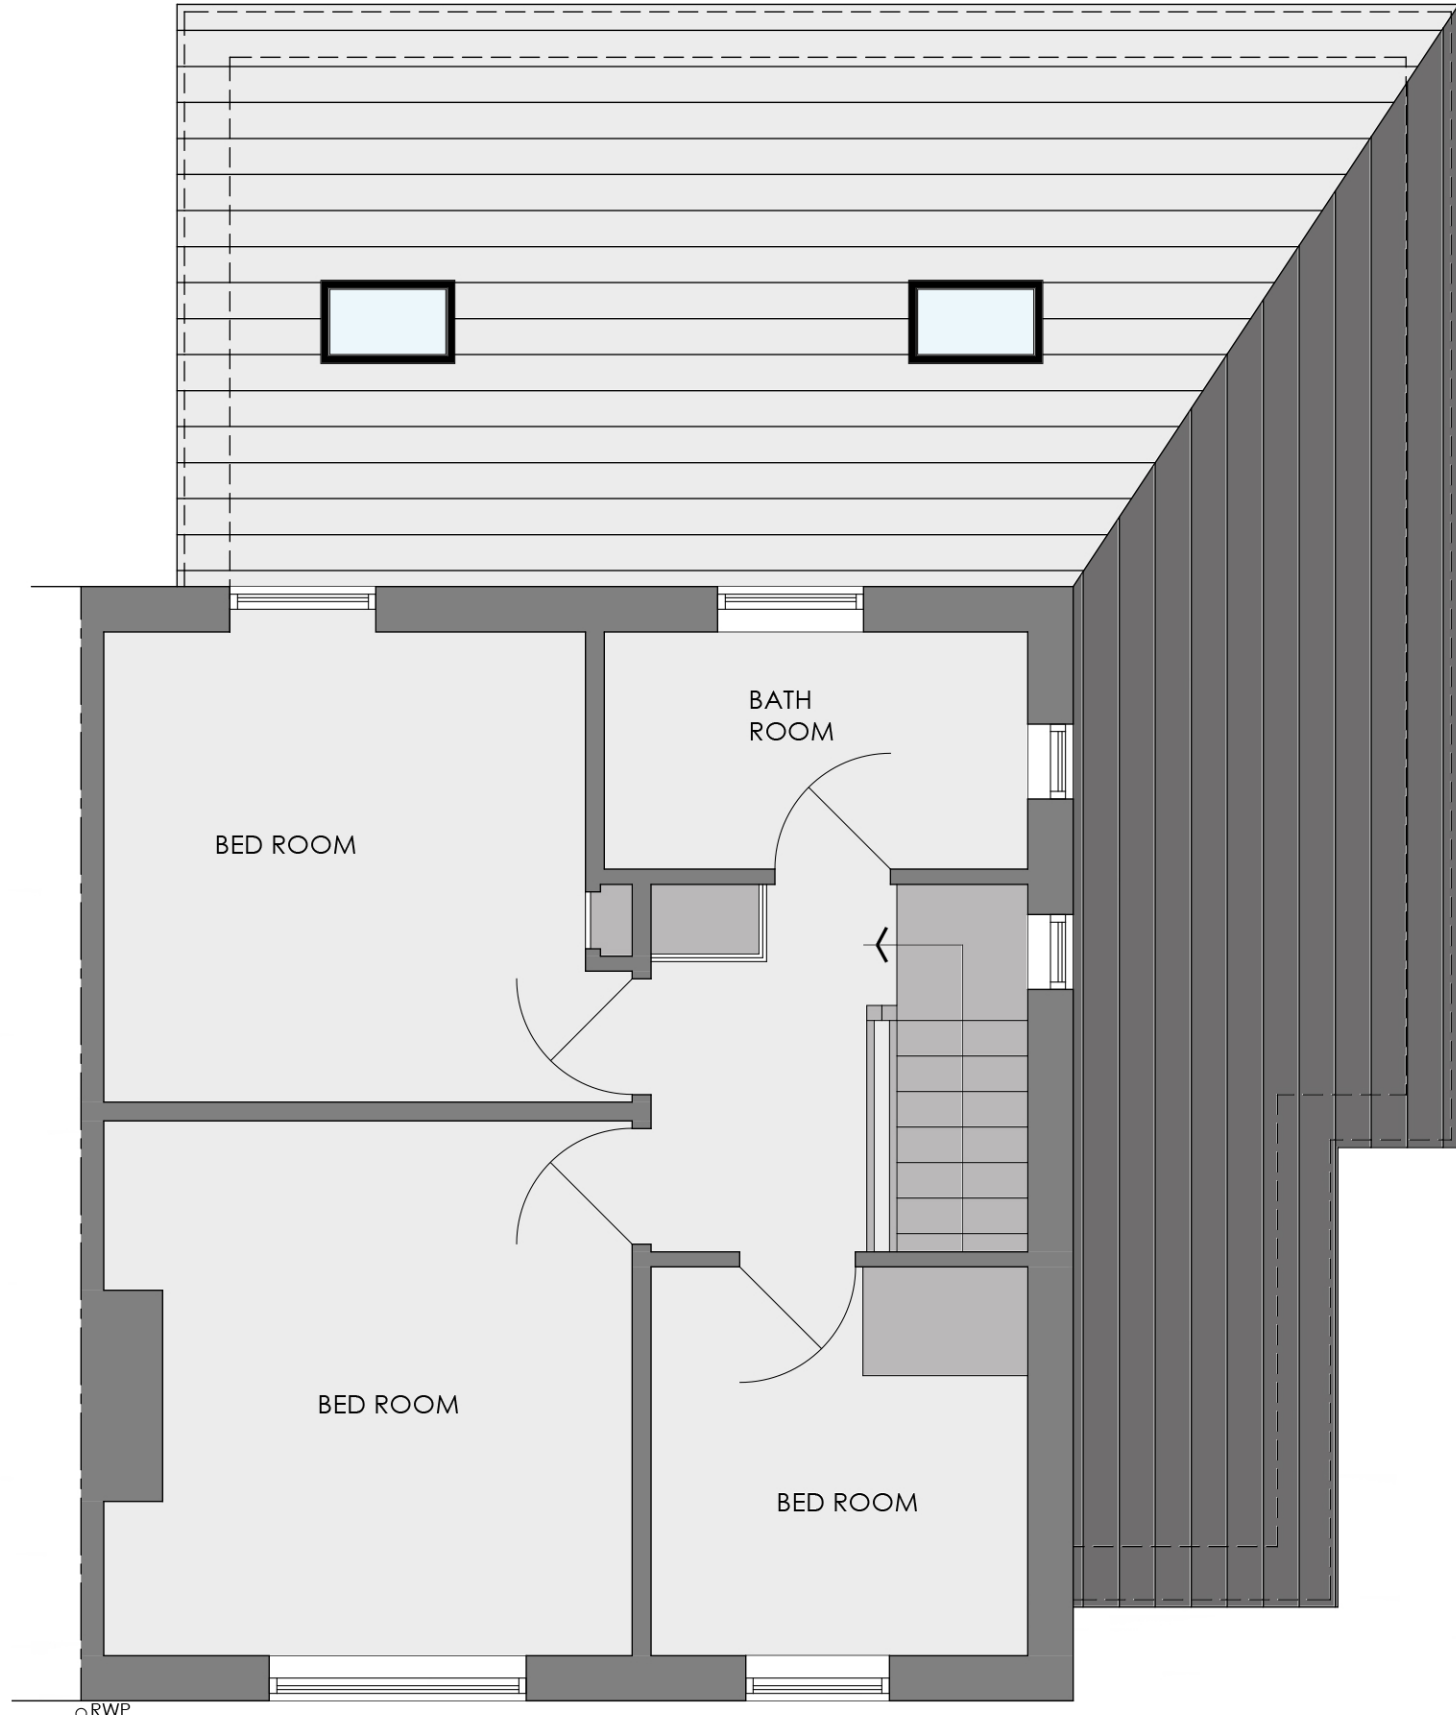

FIRST FLOOR PLAN_ AS PROPOSED_ Scale 1:50

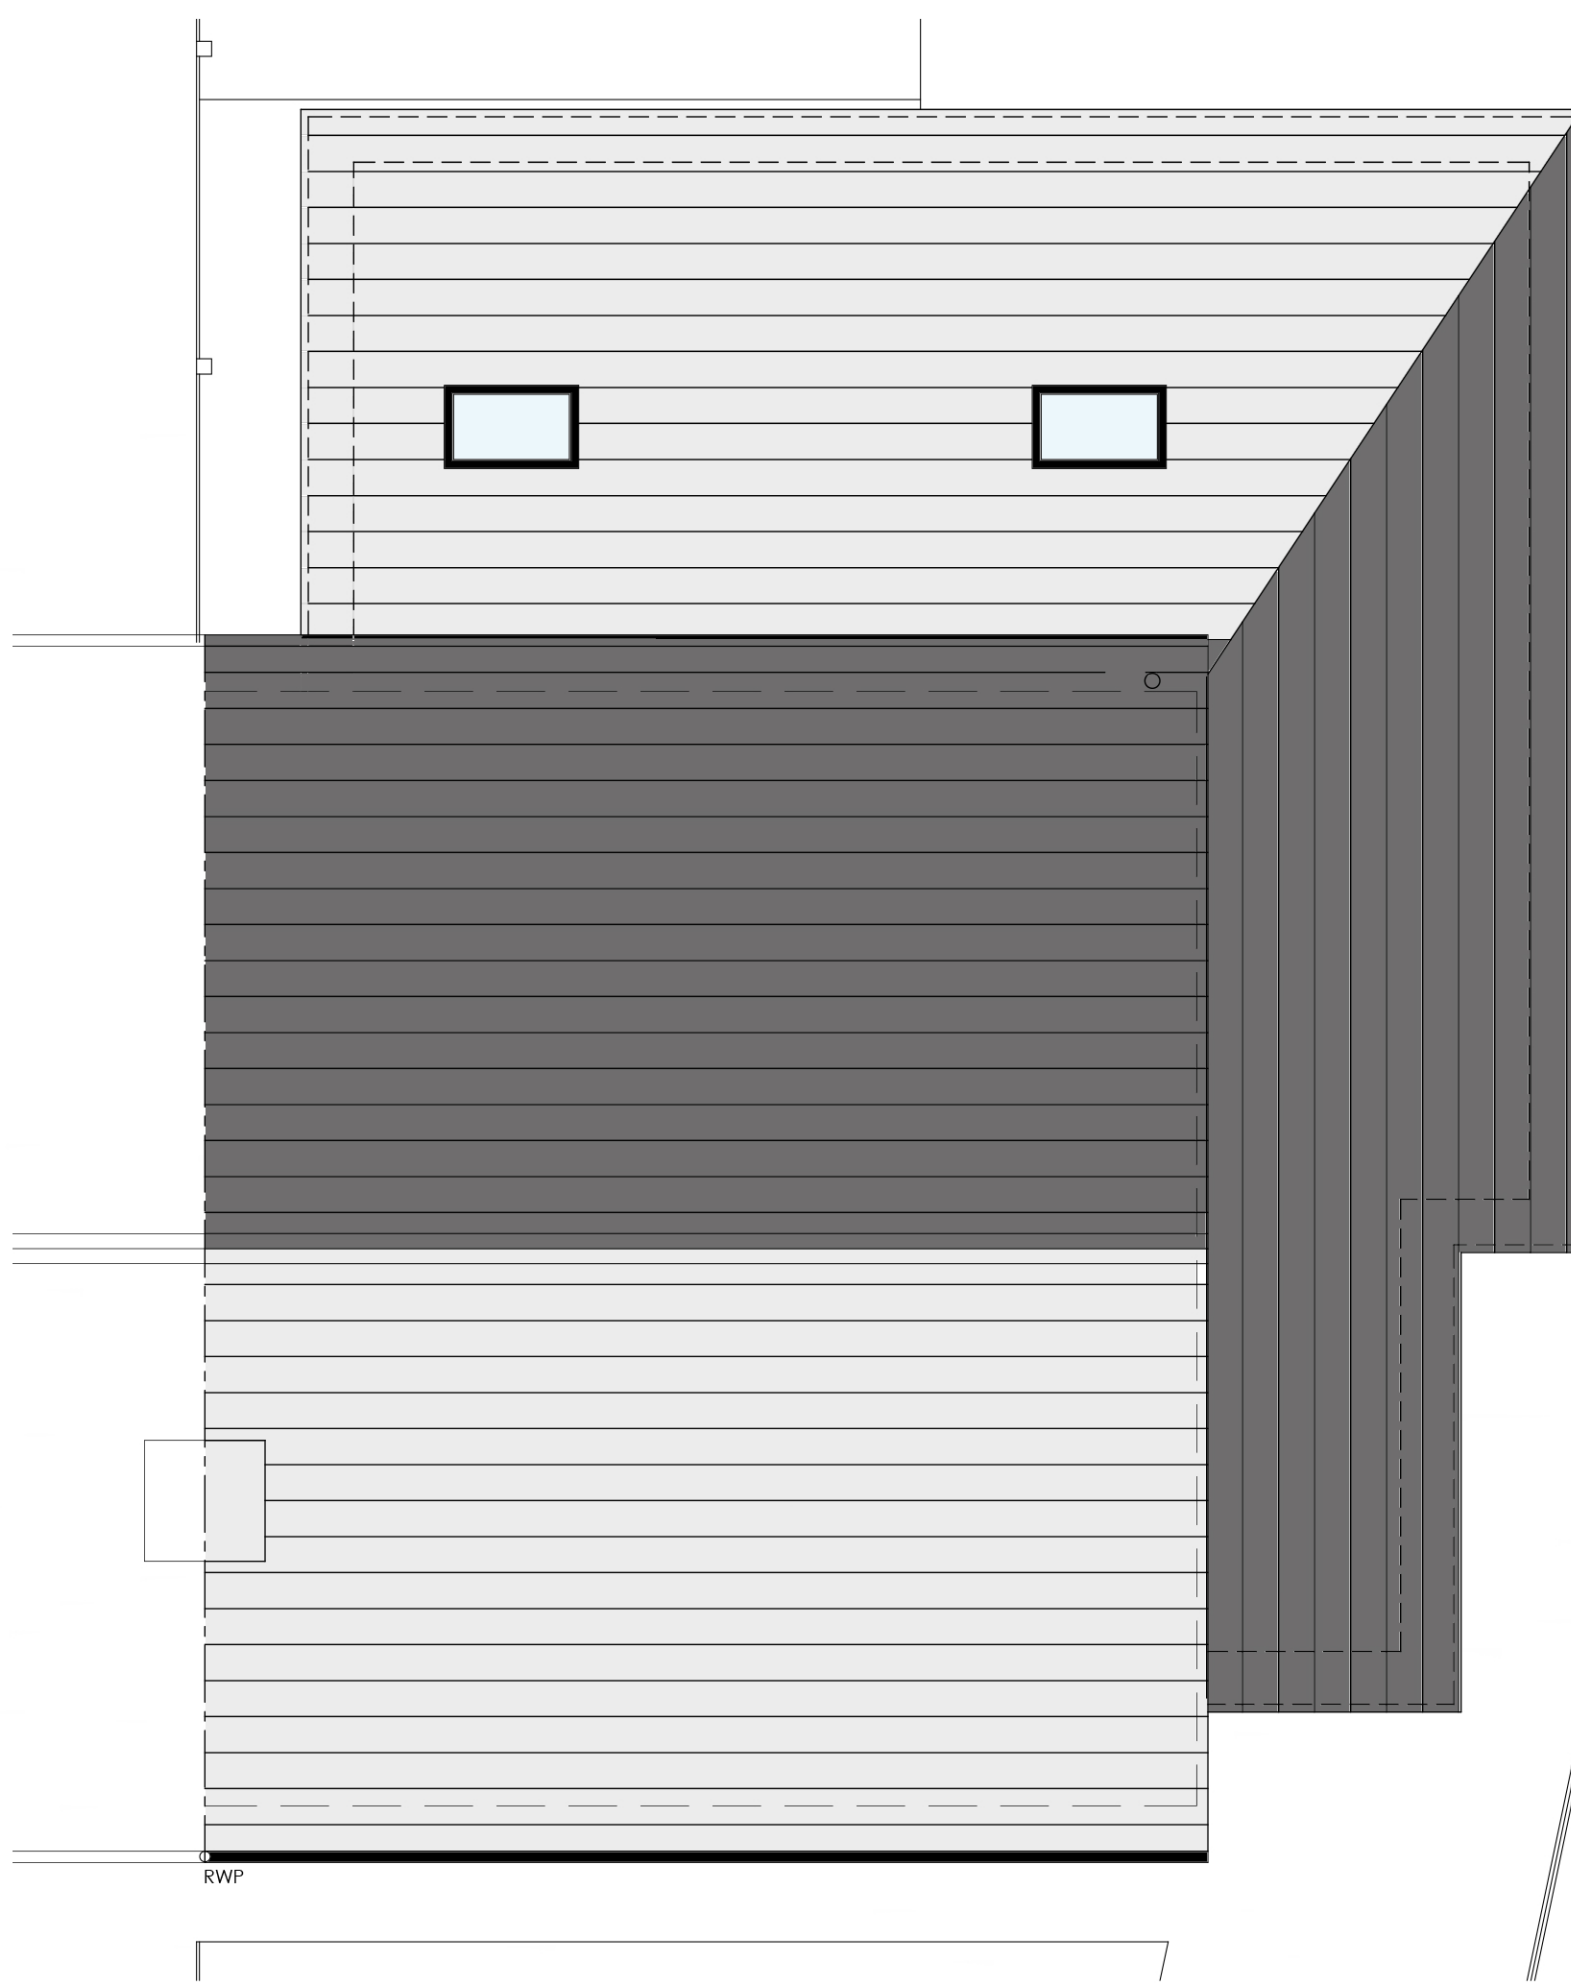

ROOF PLAN_ AS PROPOSED_ Scale 1:50



FRONT ELEVATION [Facing north west]_ AS PROPOSED_ Scale 1:50



SIDE ELEVATION [Facing south west]_ AS PROPOSED_ Scale 1:50



REAR ELEVATION [Facing south east]_ AS PROPOSED_ Scale 1:50

Rev_ Date_ Amendments_ By_ App'd_

Eight_ OneTwo Architects

Tel_ +44 [0]7761 570735
Email_ mail@eightonetwo.co.uk
www.eightonetwo.co.uk
Studio A5_Brooke's Mill_Armitage Bridge_Huddersfield_HD4 7NR

Drawing Status_
PLANNING

Client_
MR + MRS O'BRIEN

Project_
18 BRADSHAW DRIVE_ HONLEY_ HOLMFIRTH

Drawing Title_
AS PROPOSED_ FLOOR PLANS + ELEVATIONS

Drawing Scale_ 1:50
Drawn By_ JAL
Checked By_ JAL

Paper Size_ A1
Drawn Date_ JUNE 2025
Checked Date_ JULY 2025

Drawing Number_
25_807 101