




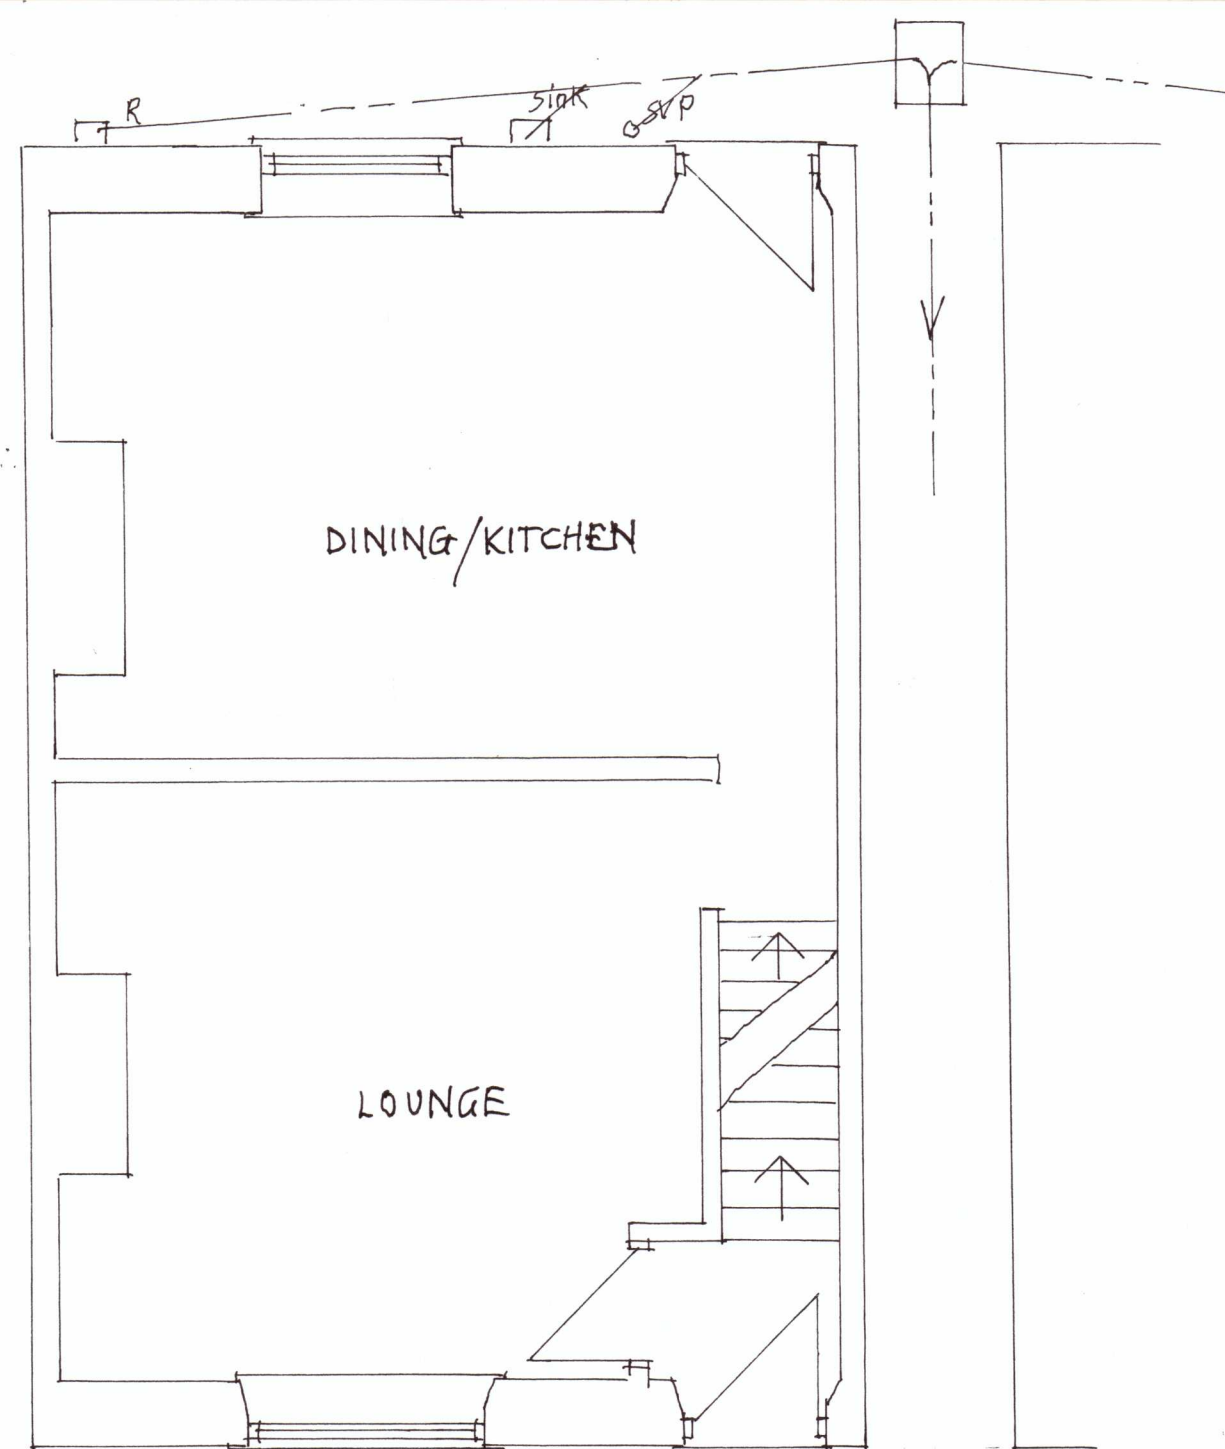


EXIST. GROUND FLOOR

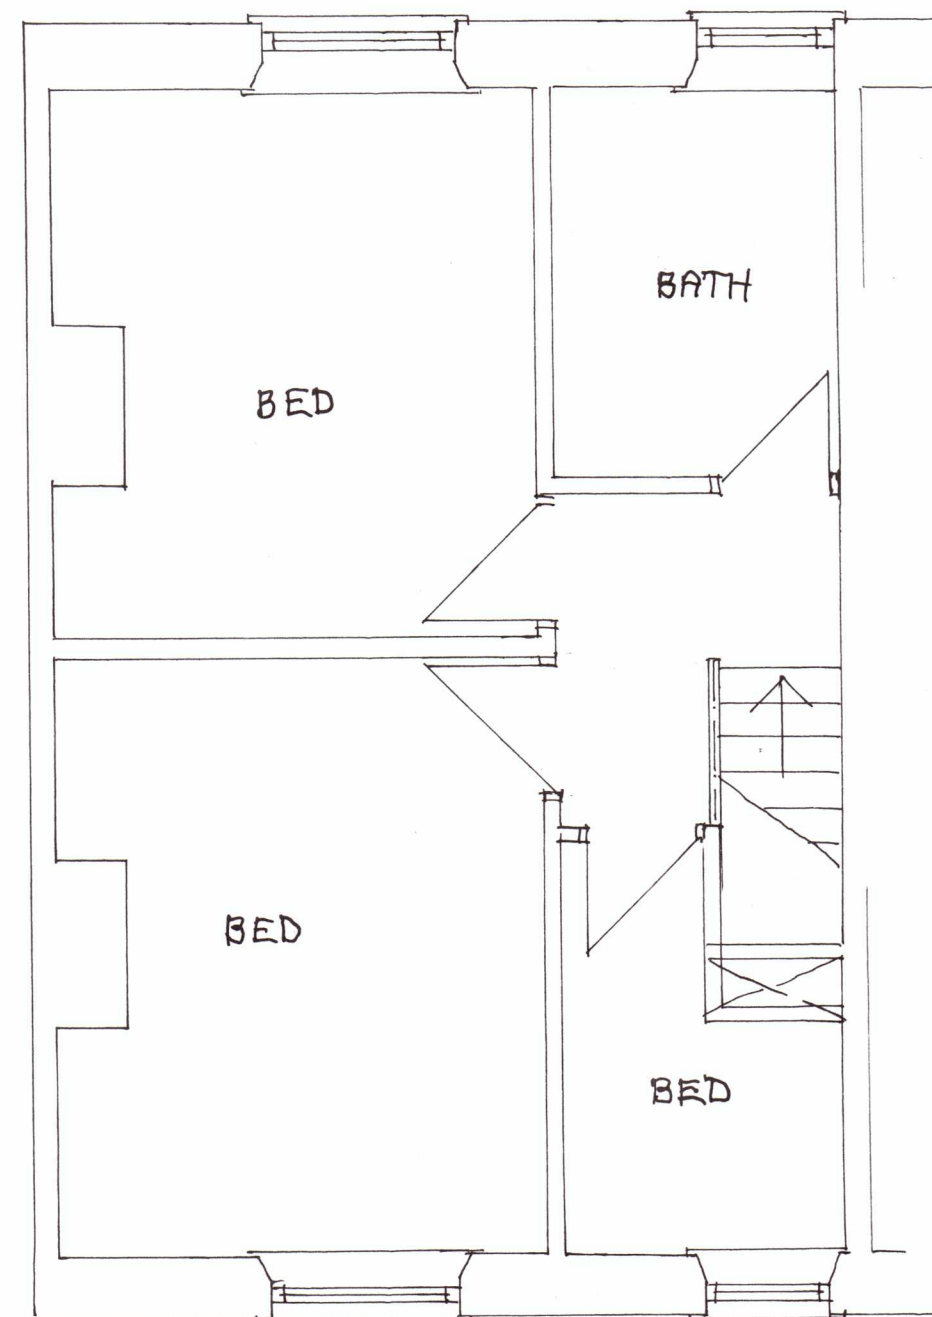


EXIST. FIRST FLOOR

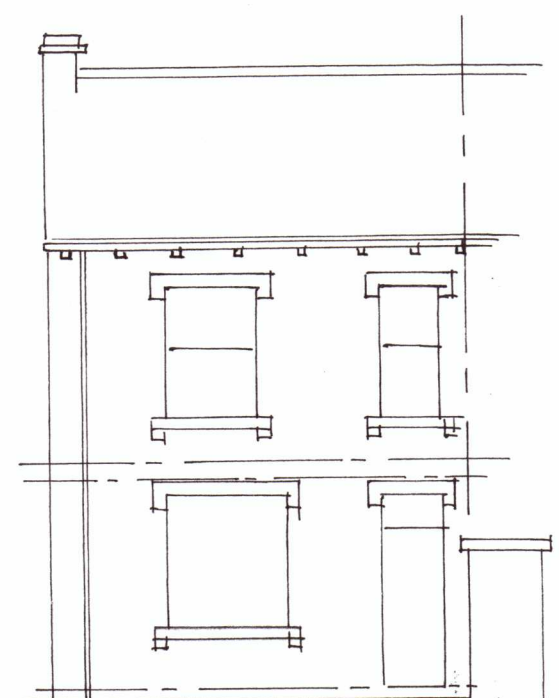

EXIST. FRONT ELEV. (SOUTH)

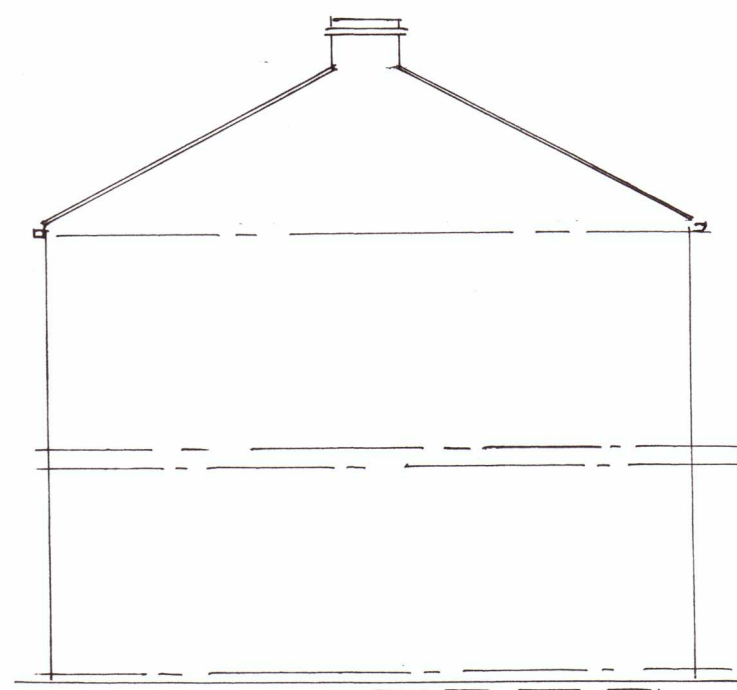

EXIST. SIDE ELEV. (WEST)

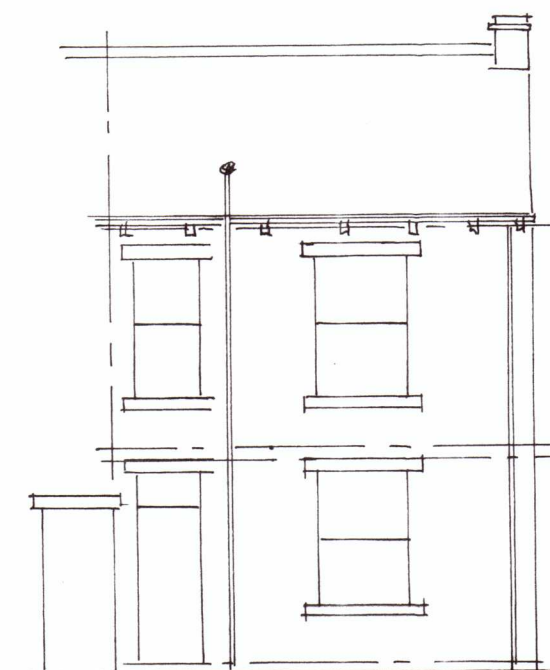

EXIST. REAR ELEV (NORTH)

CLIENT
MR JOHN DABUNDO
ADDRESS
21 LANE SIDE LANE
KIRKHEATON
HUDDERSFIELD HD5 0EP
DRAWING
EXISTING FLOOR PLANS
& ELEVATIONS.
PROPOSAL
INTERNAL ALTRNS.
& DORMER BED
SCALE 1:50 1:100
DATE JULY '25
DRWG. NO. 25/81/8