




- Location of bin presentation.
- Existing driveway opening widened to improve visibility. Brown lines denote existing drive.
- New tree/ shrub planting.
- Automatic swing gates.
- Permeable tarmac drive.
- Standing seam roofing.
- Roof light over atrium.
- Bin storage area.
- Stairs from drive.
- Existing boundary wall.
- Lighter colour denotes extent of proposed integrated PV standing seam roofing.
- Additional privacy screen planting.
- Front patio area.
- Extensive green roof over subterranean garage.
- Red dashed line denotes footprint of existing house to be demolished.
- Steps to rear patio.
- New tree/ shrub planting.

 Proposed Site Plan 1:200

PO	Drawing issued for planning purposes.	JF	23.07.2025
Rev No.	Description	Drawn:	Date

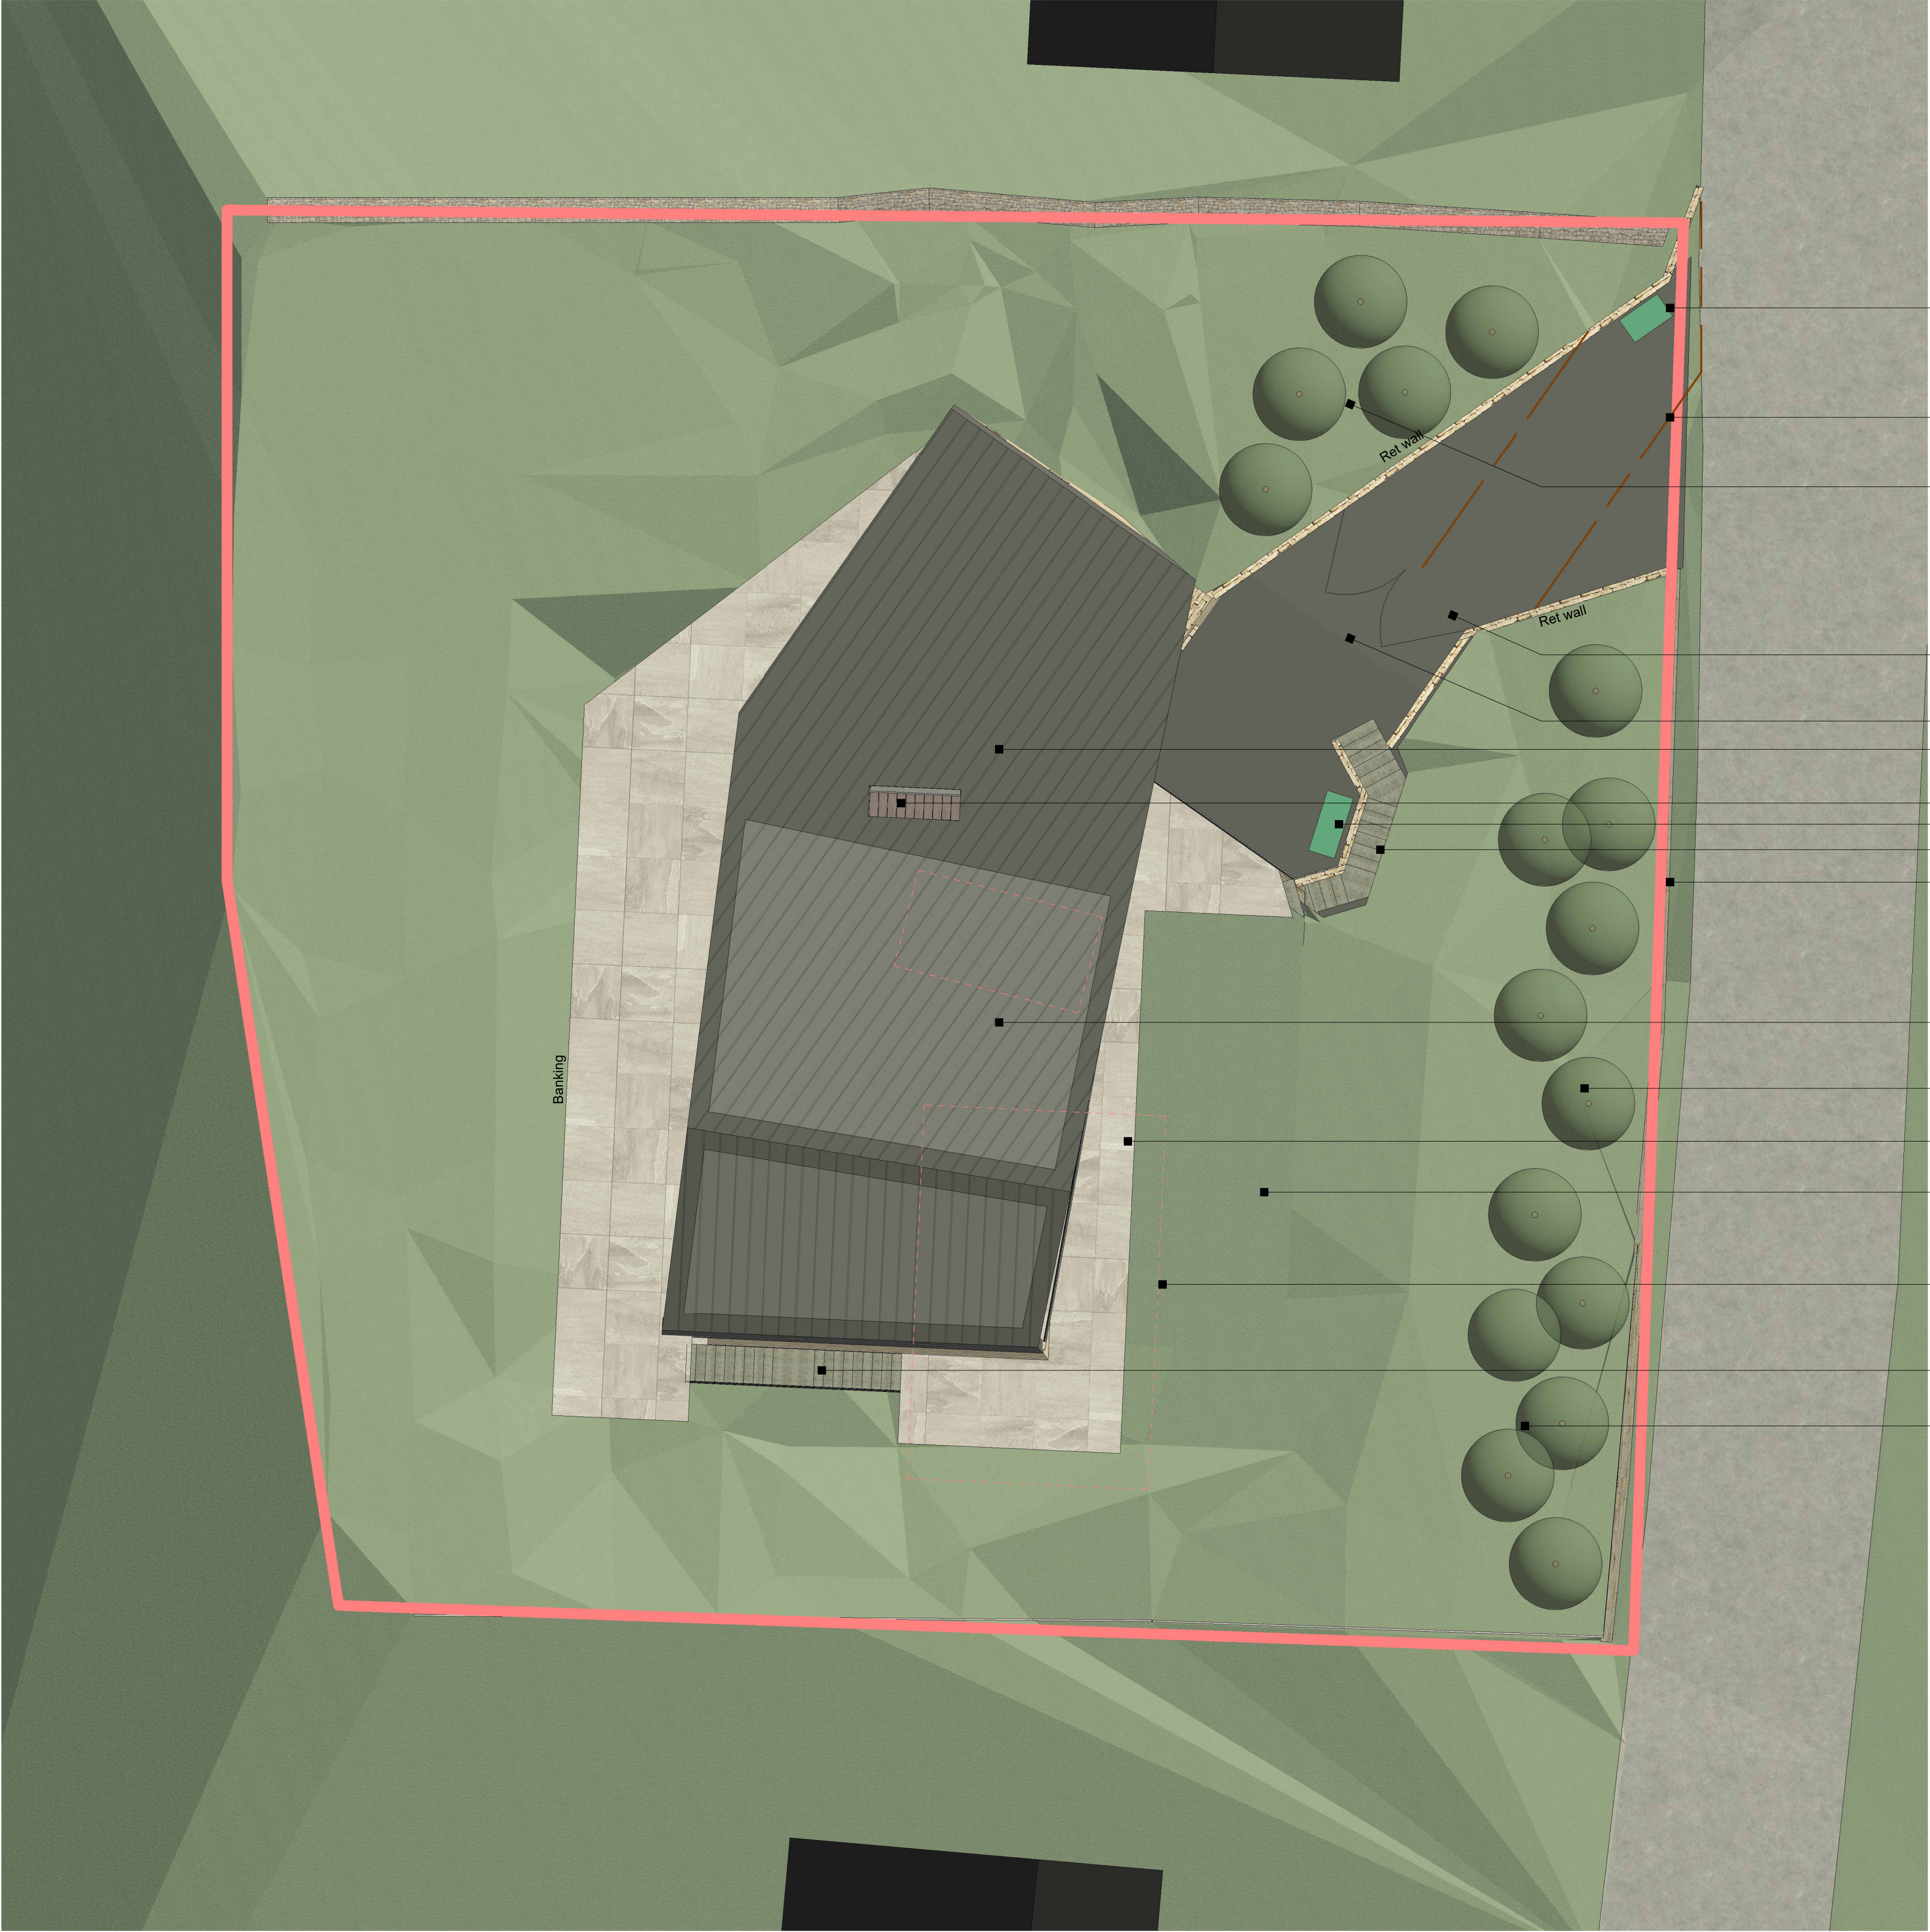

Client
Mr & Mrs Hudson

Project
56 Greenhill Bank Road, New Mill

Drawing Title
Proposed Site Plan

Drawing No	Rev No
2025/131 102	PO
Scale	Date Drawn
1 : 100 @ A1	Jul'25
Purpose of Issue	Drawn By
Sketch	JF