




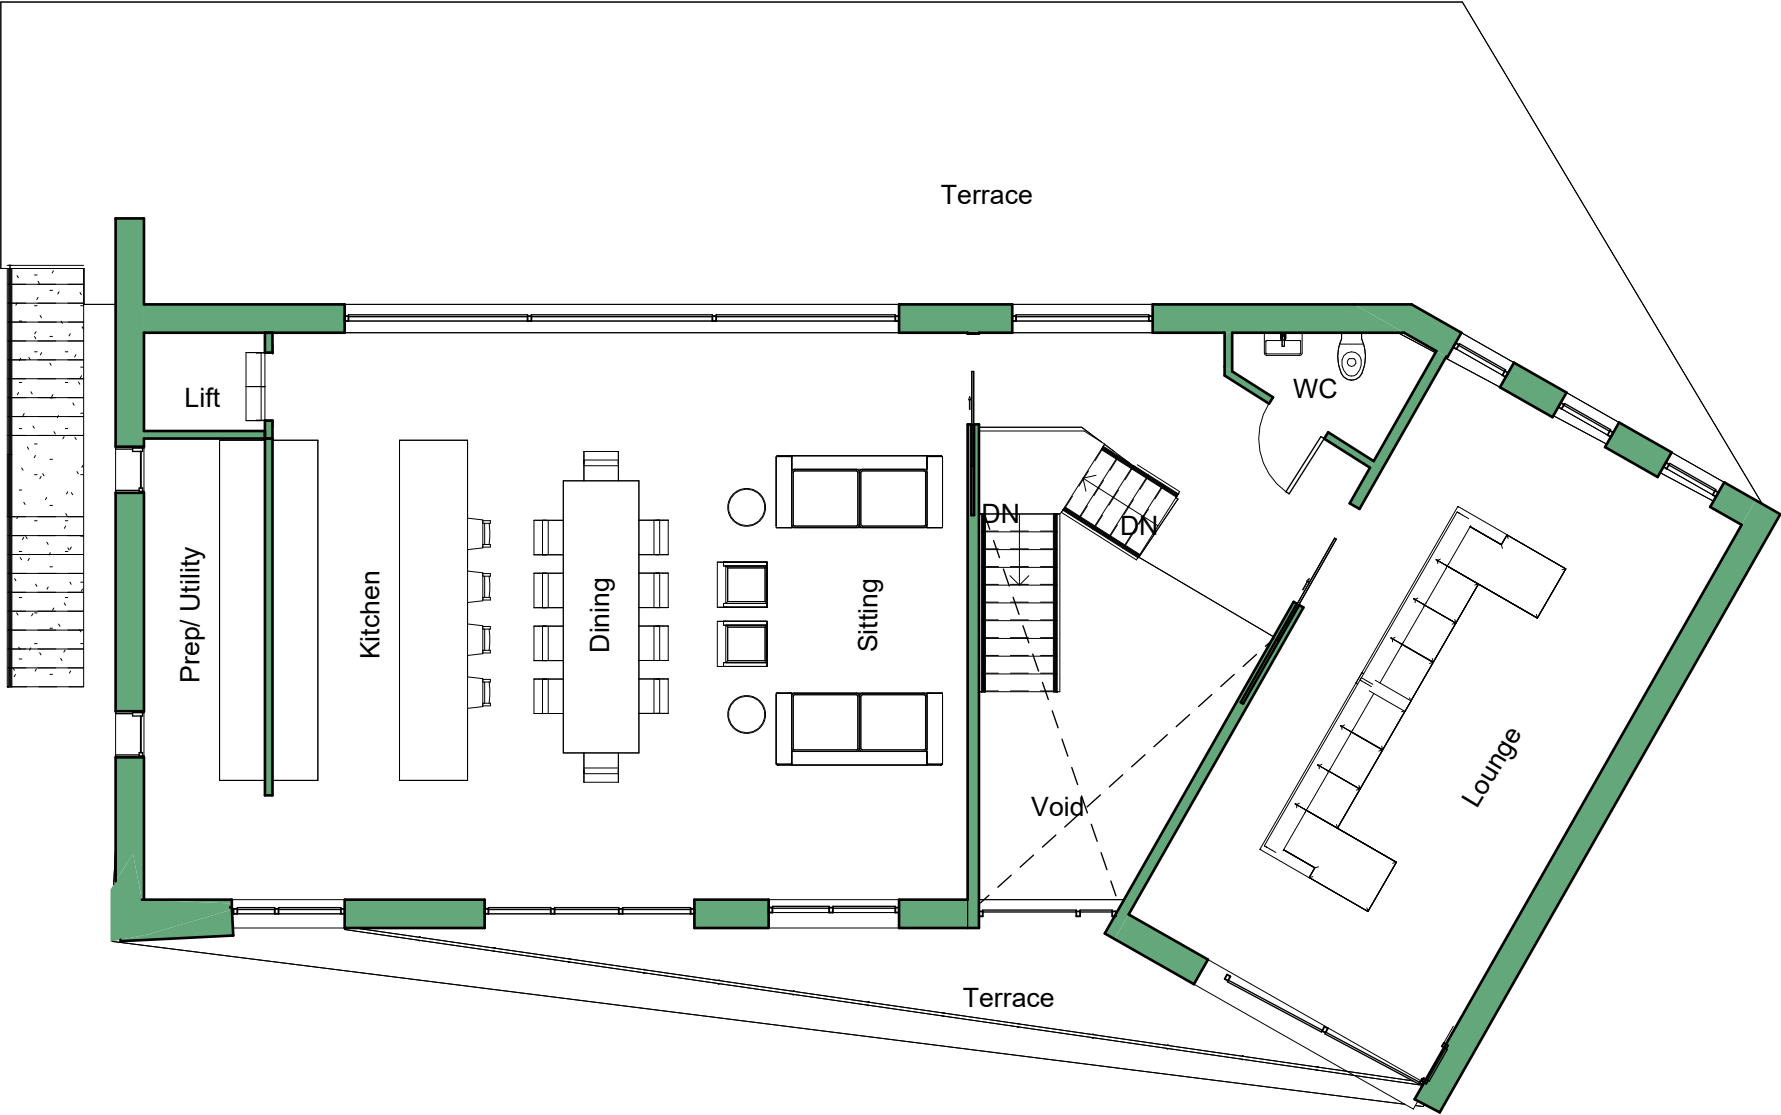

Proposed First Floor Plan

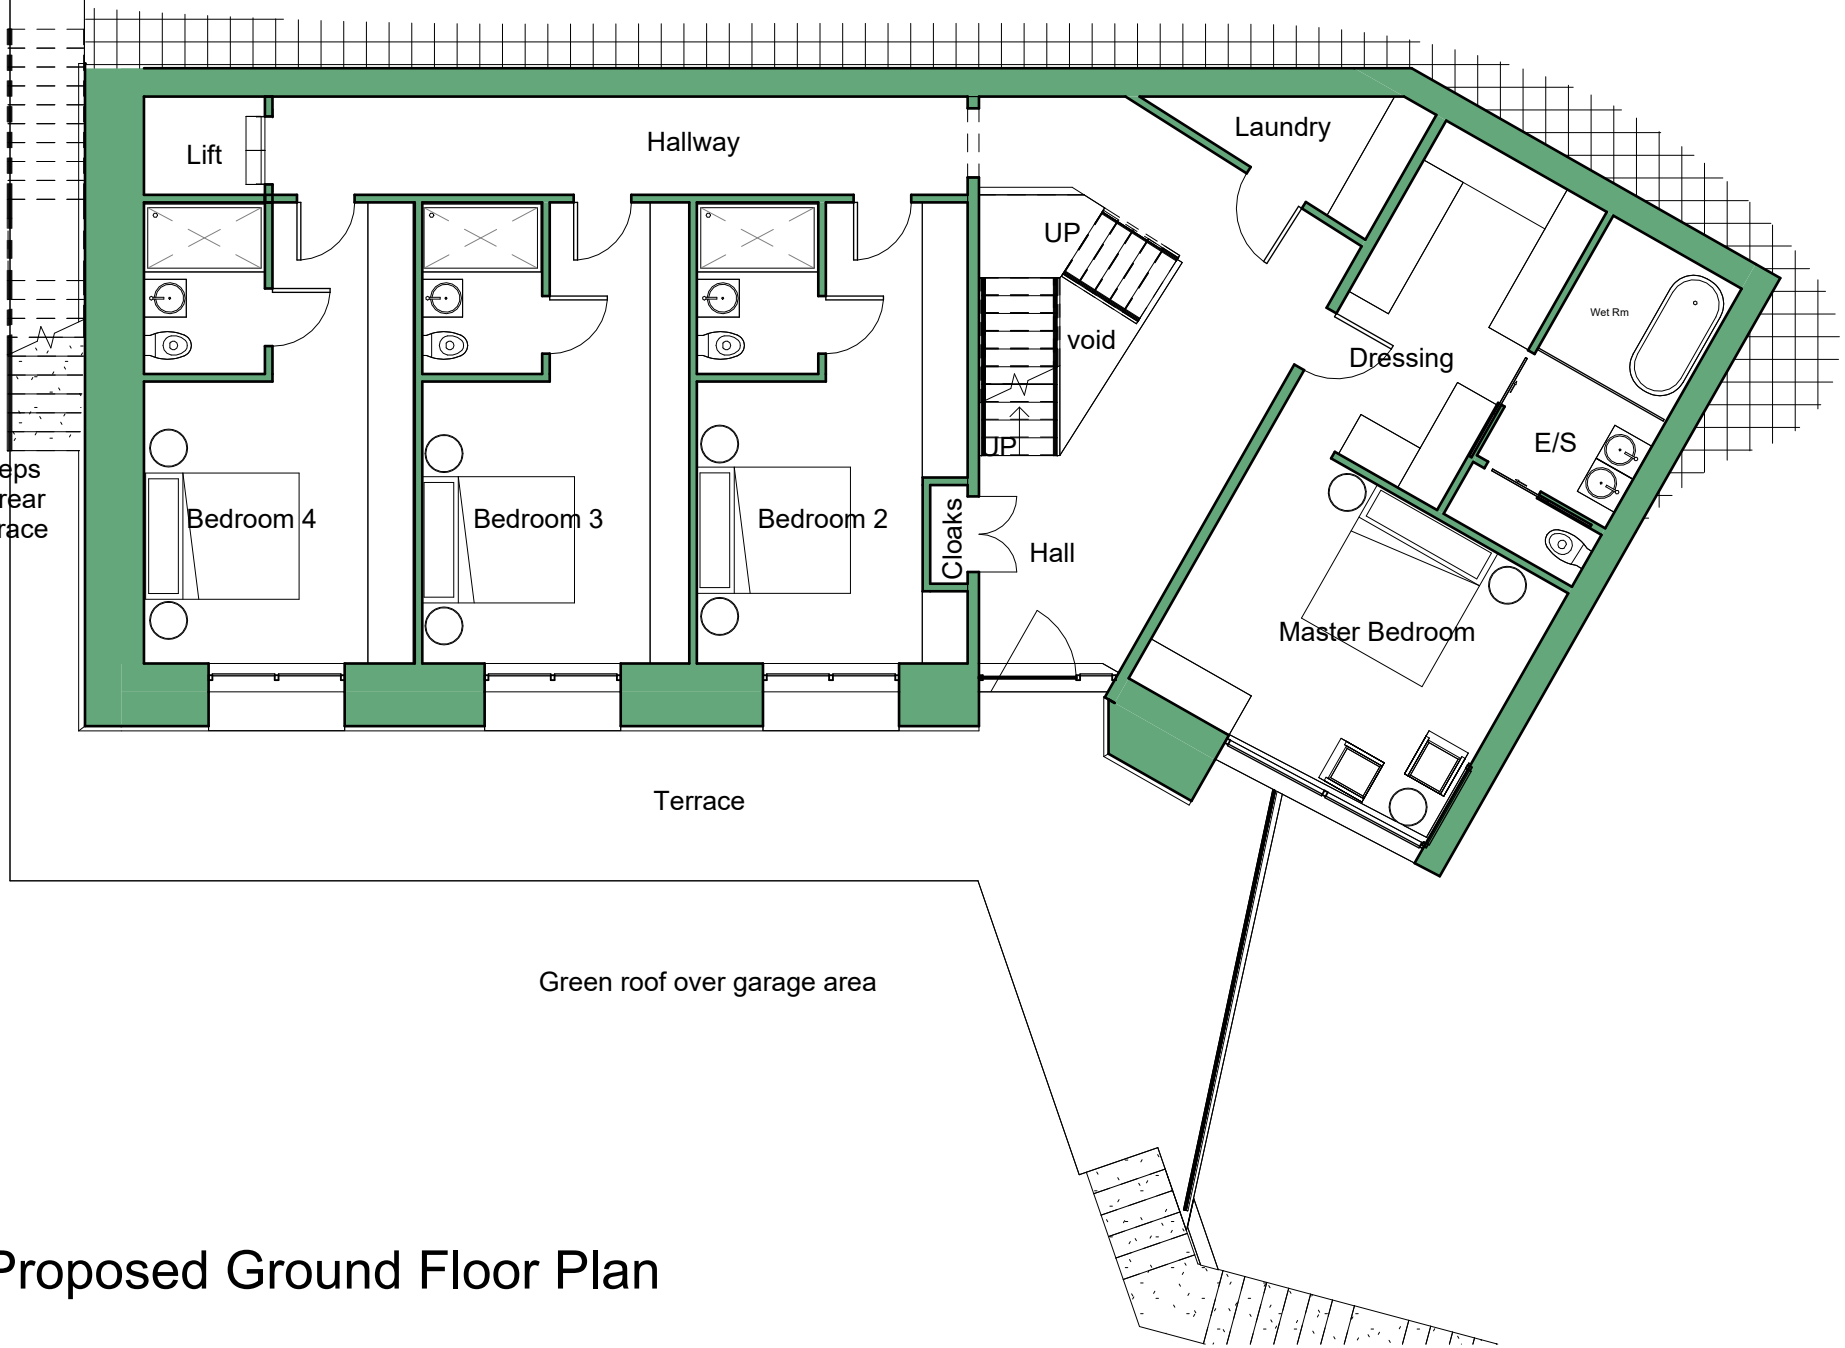

Proposed Ground Floor Plan

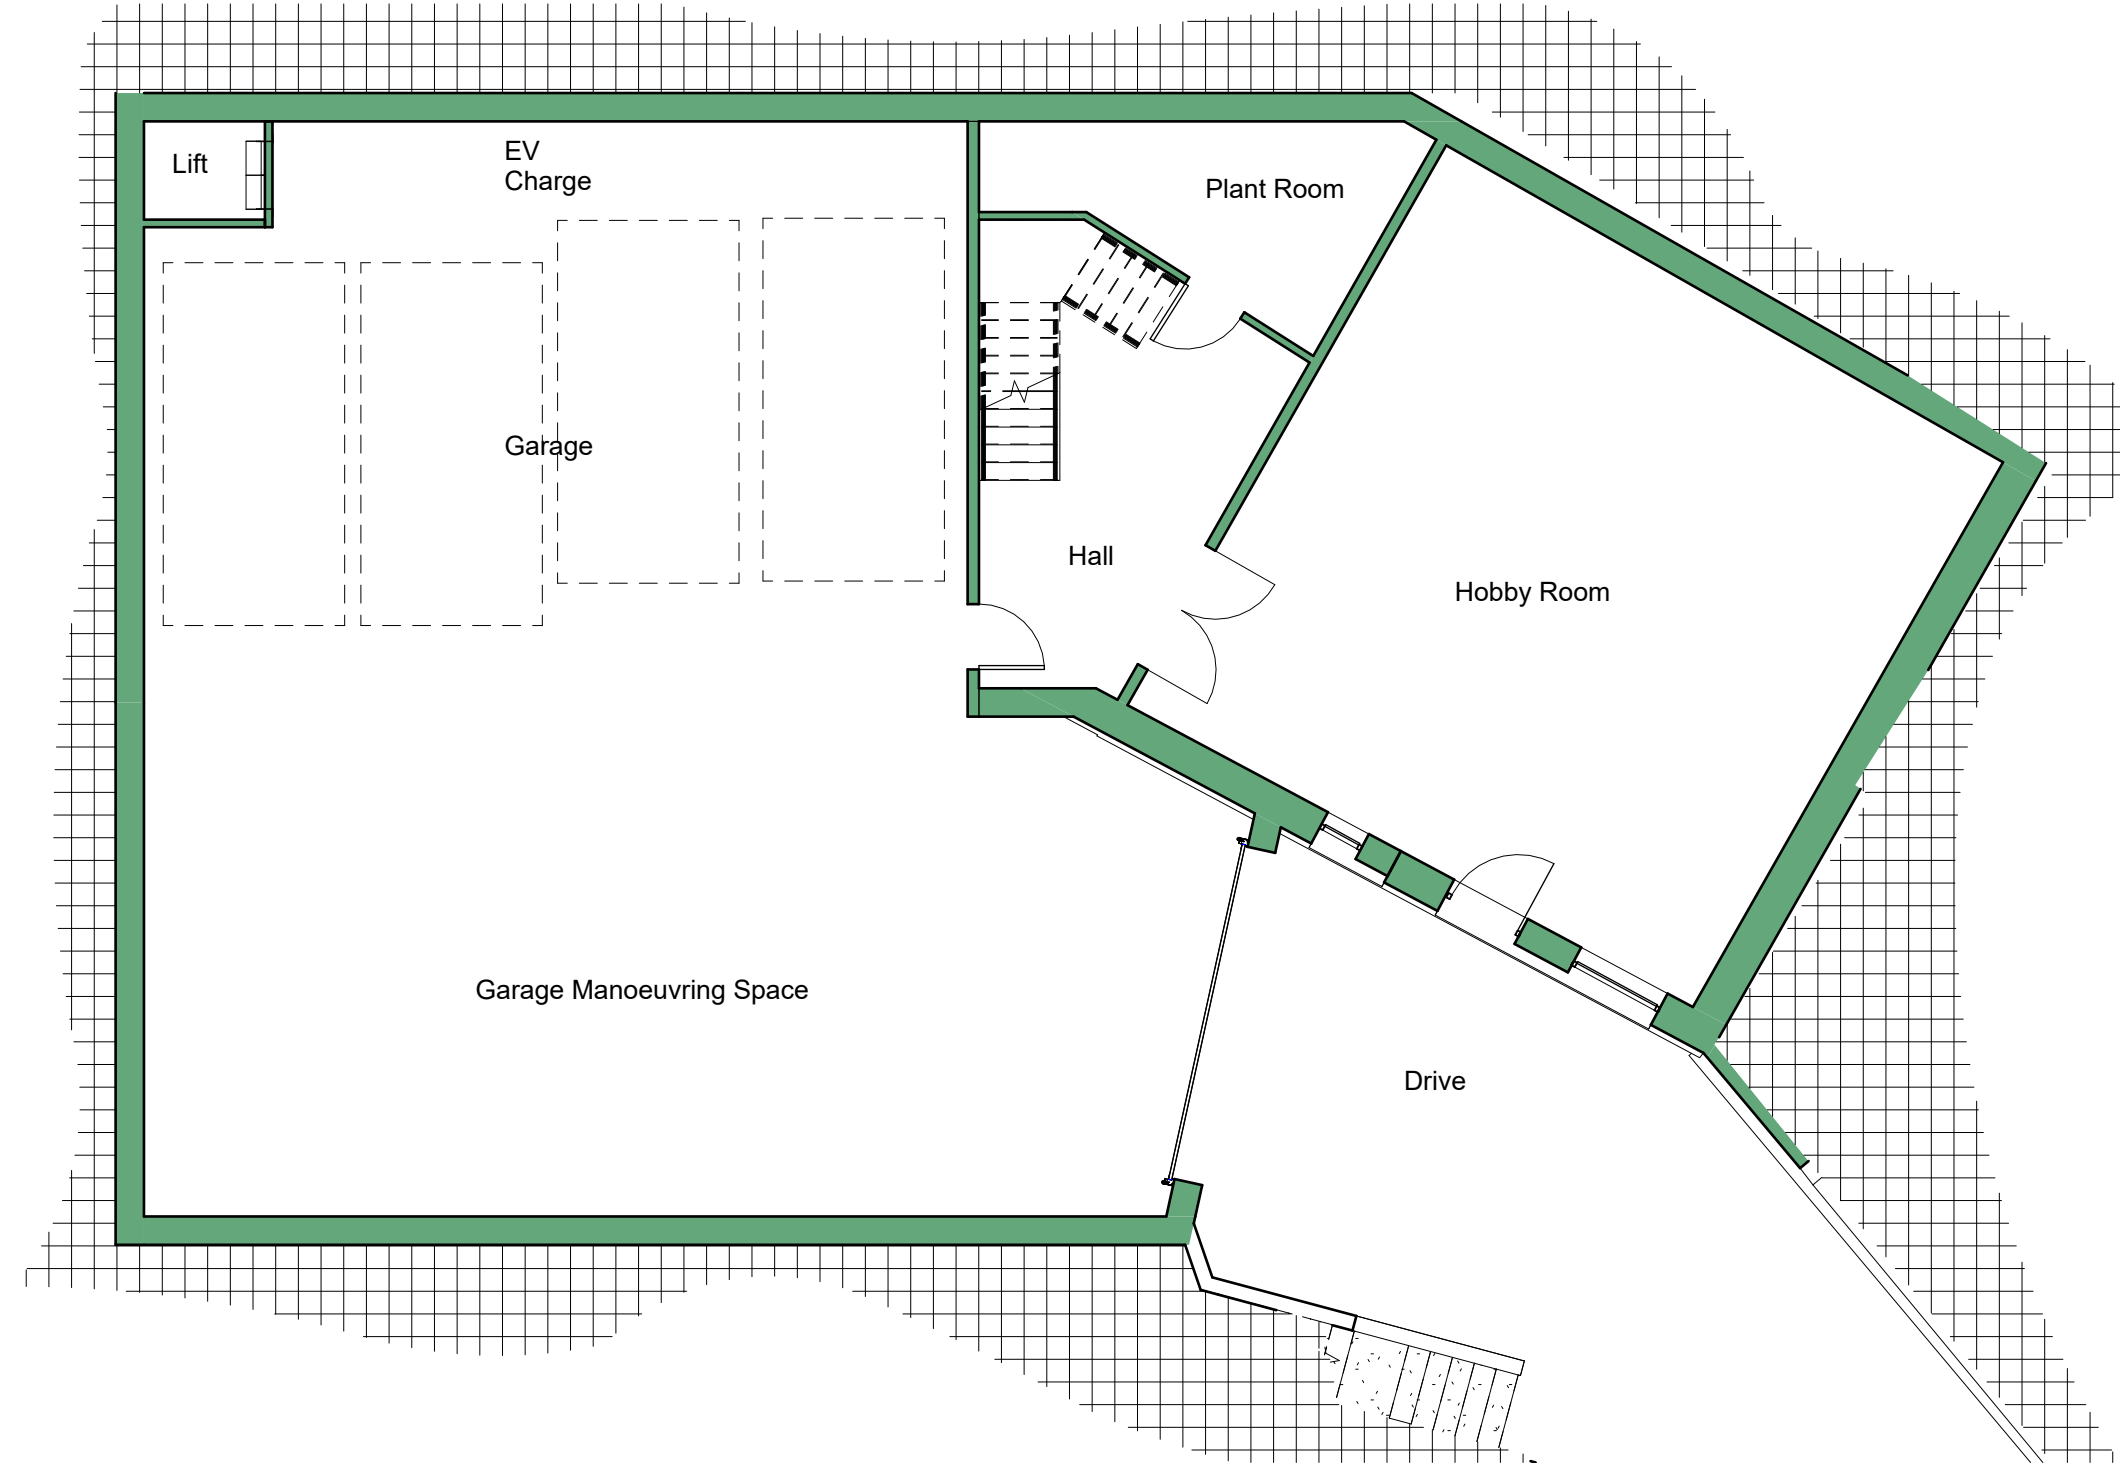

Proposed Basement Floor Plan

This drawing along with the design is property and copyright of Hill Rise Architecture Ltd. and shall not be reproduced without express written consent.

This drawing should be read in conjunction with associated drawings, specifications and other consultant information.

Only figured dimensions should be used, any dimensions should be site checked prior to construction.

Any discrepancies shall be reported to the architect. If in doubt - ask.

 


Table with 4 columns: Rev No., Description, Drawn, Date. It contains revision history for the drawing.



Client: Mr & Mrs Hudson
Project: 56 Greenhill Bank Road, New Mill
Drawing Title: Proposed Floor Plans

Table with 2 columns: Drawing No., Rev No. It contains drawing and revision numbers.