


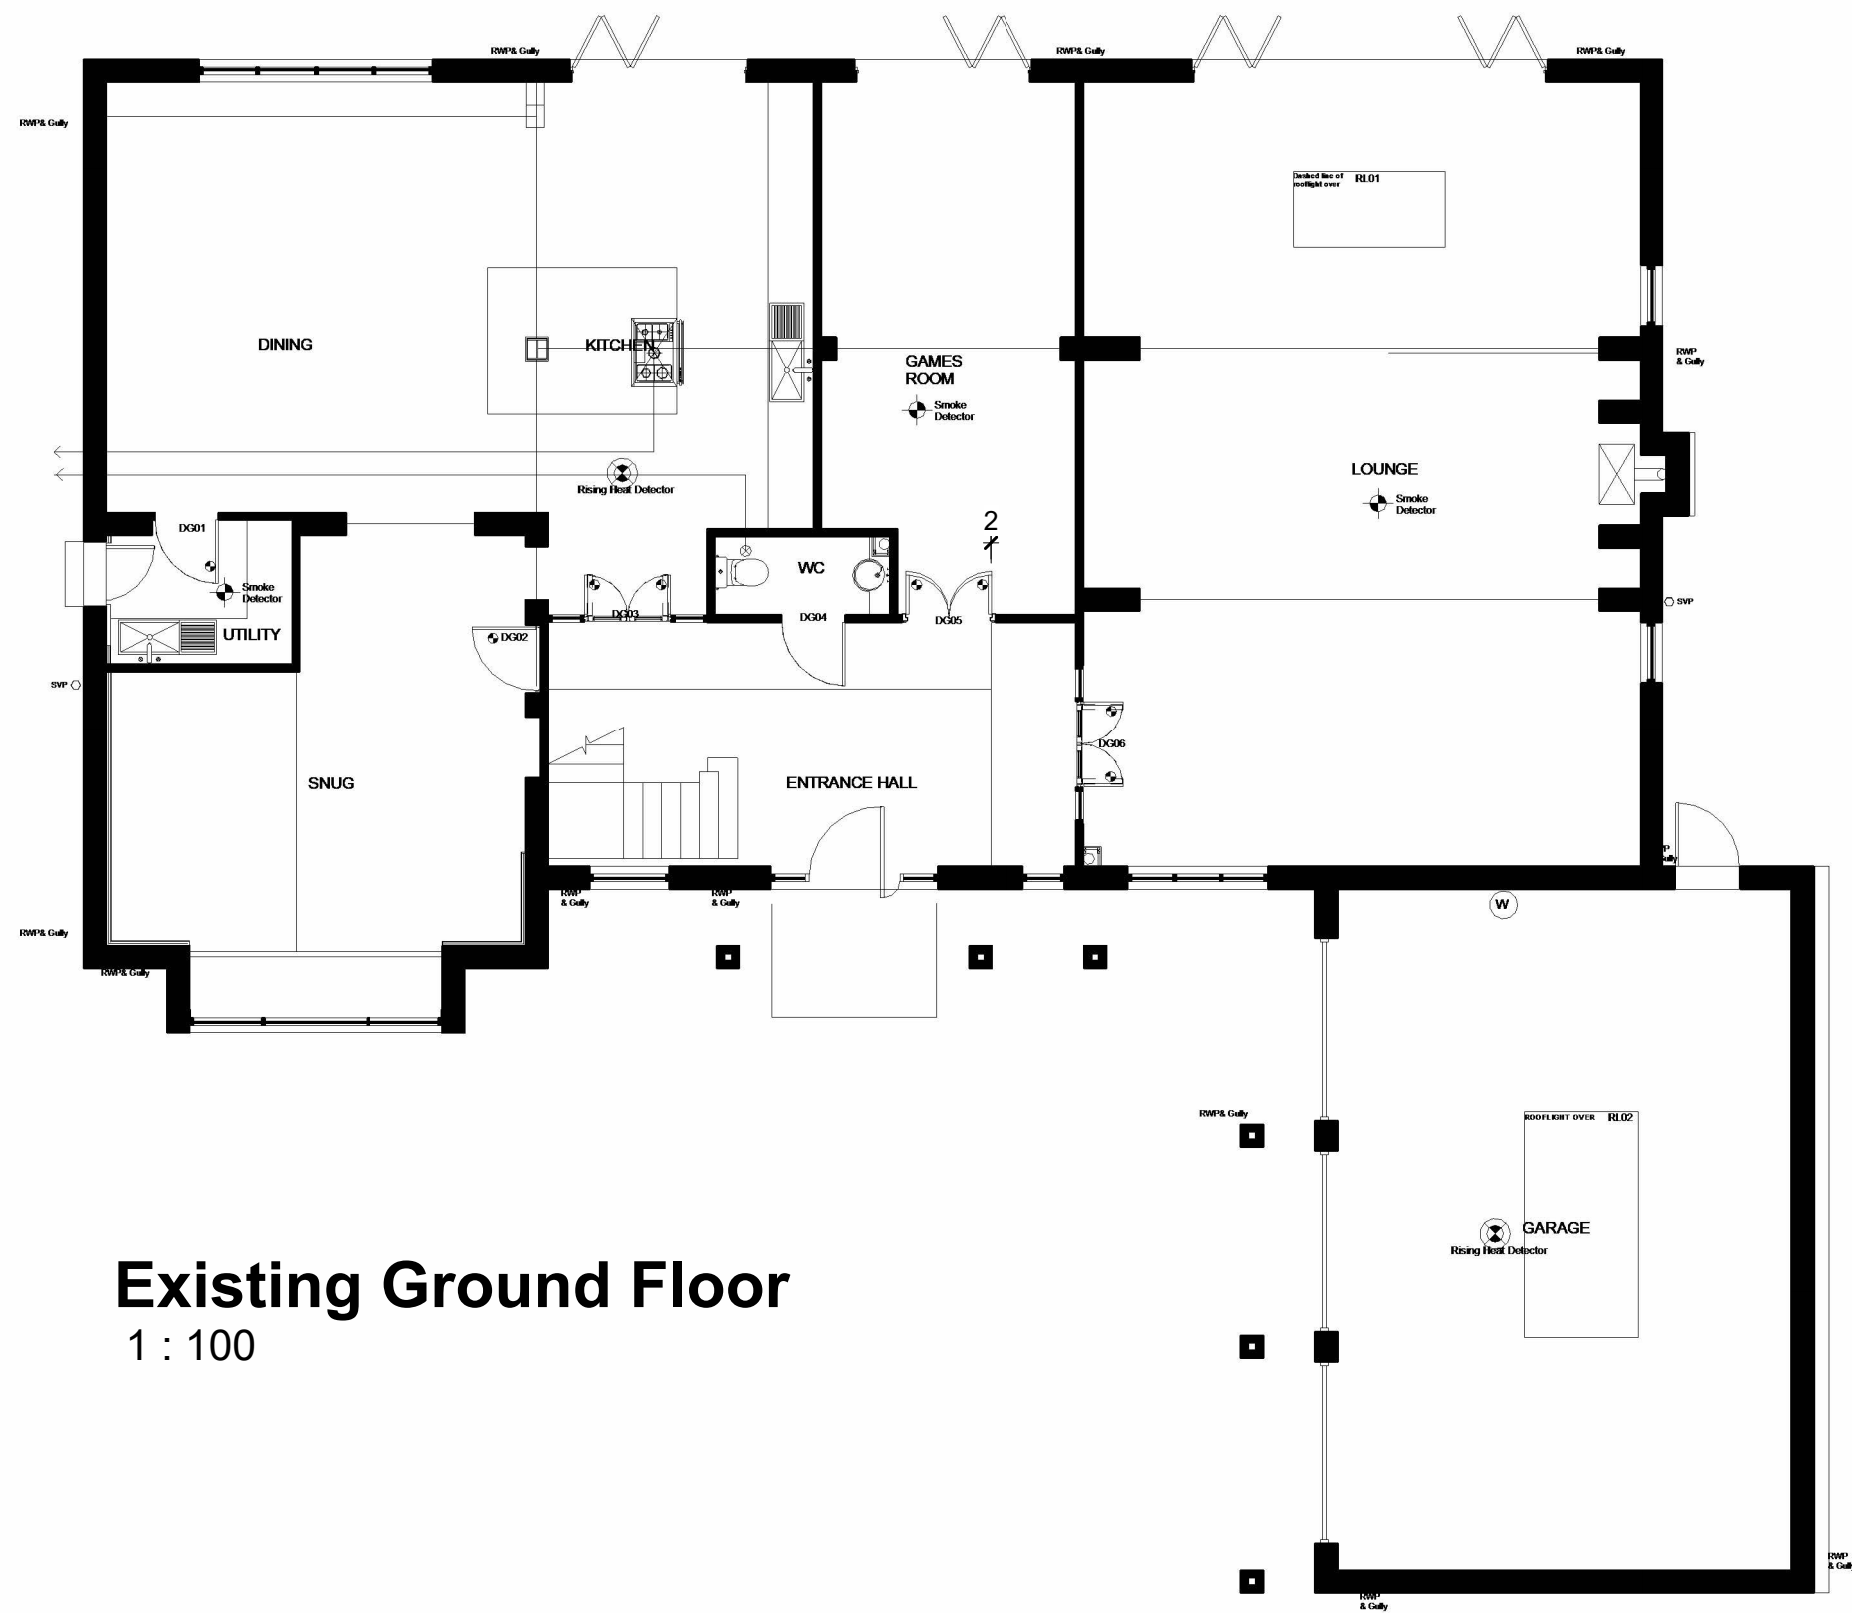


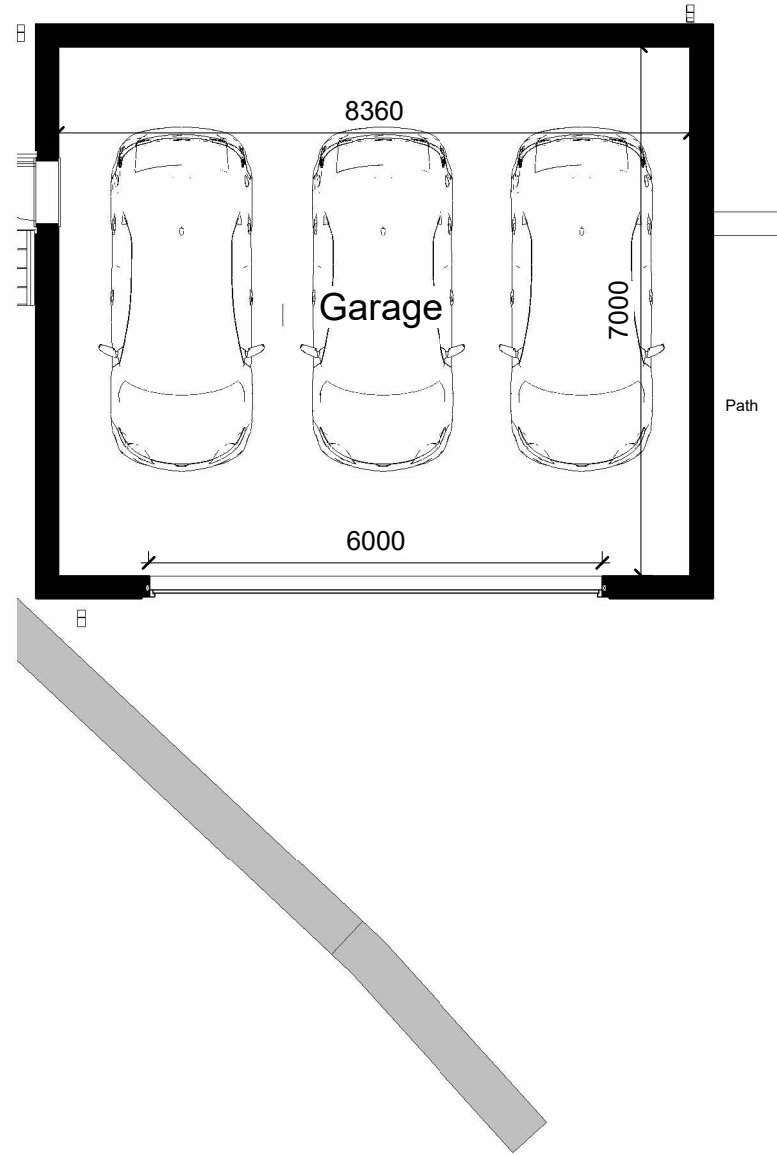

Existing Ground Floor
1 : 100

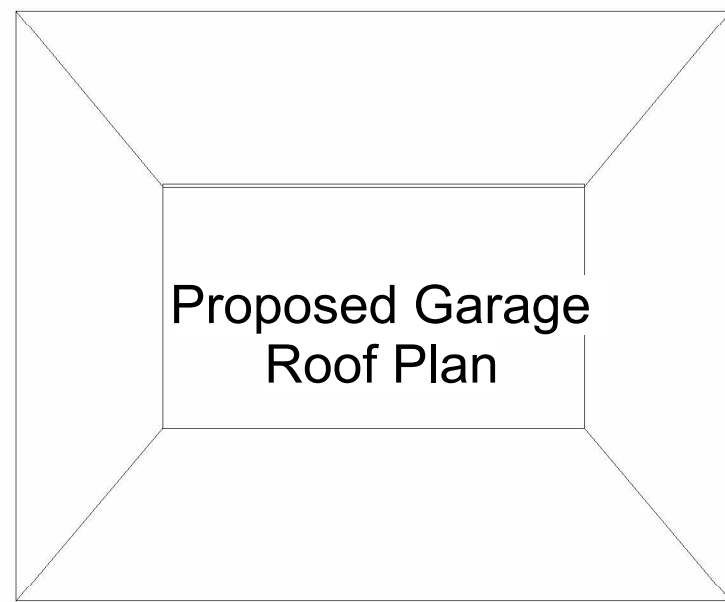

Proposed Ground Floor
1 : 100

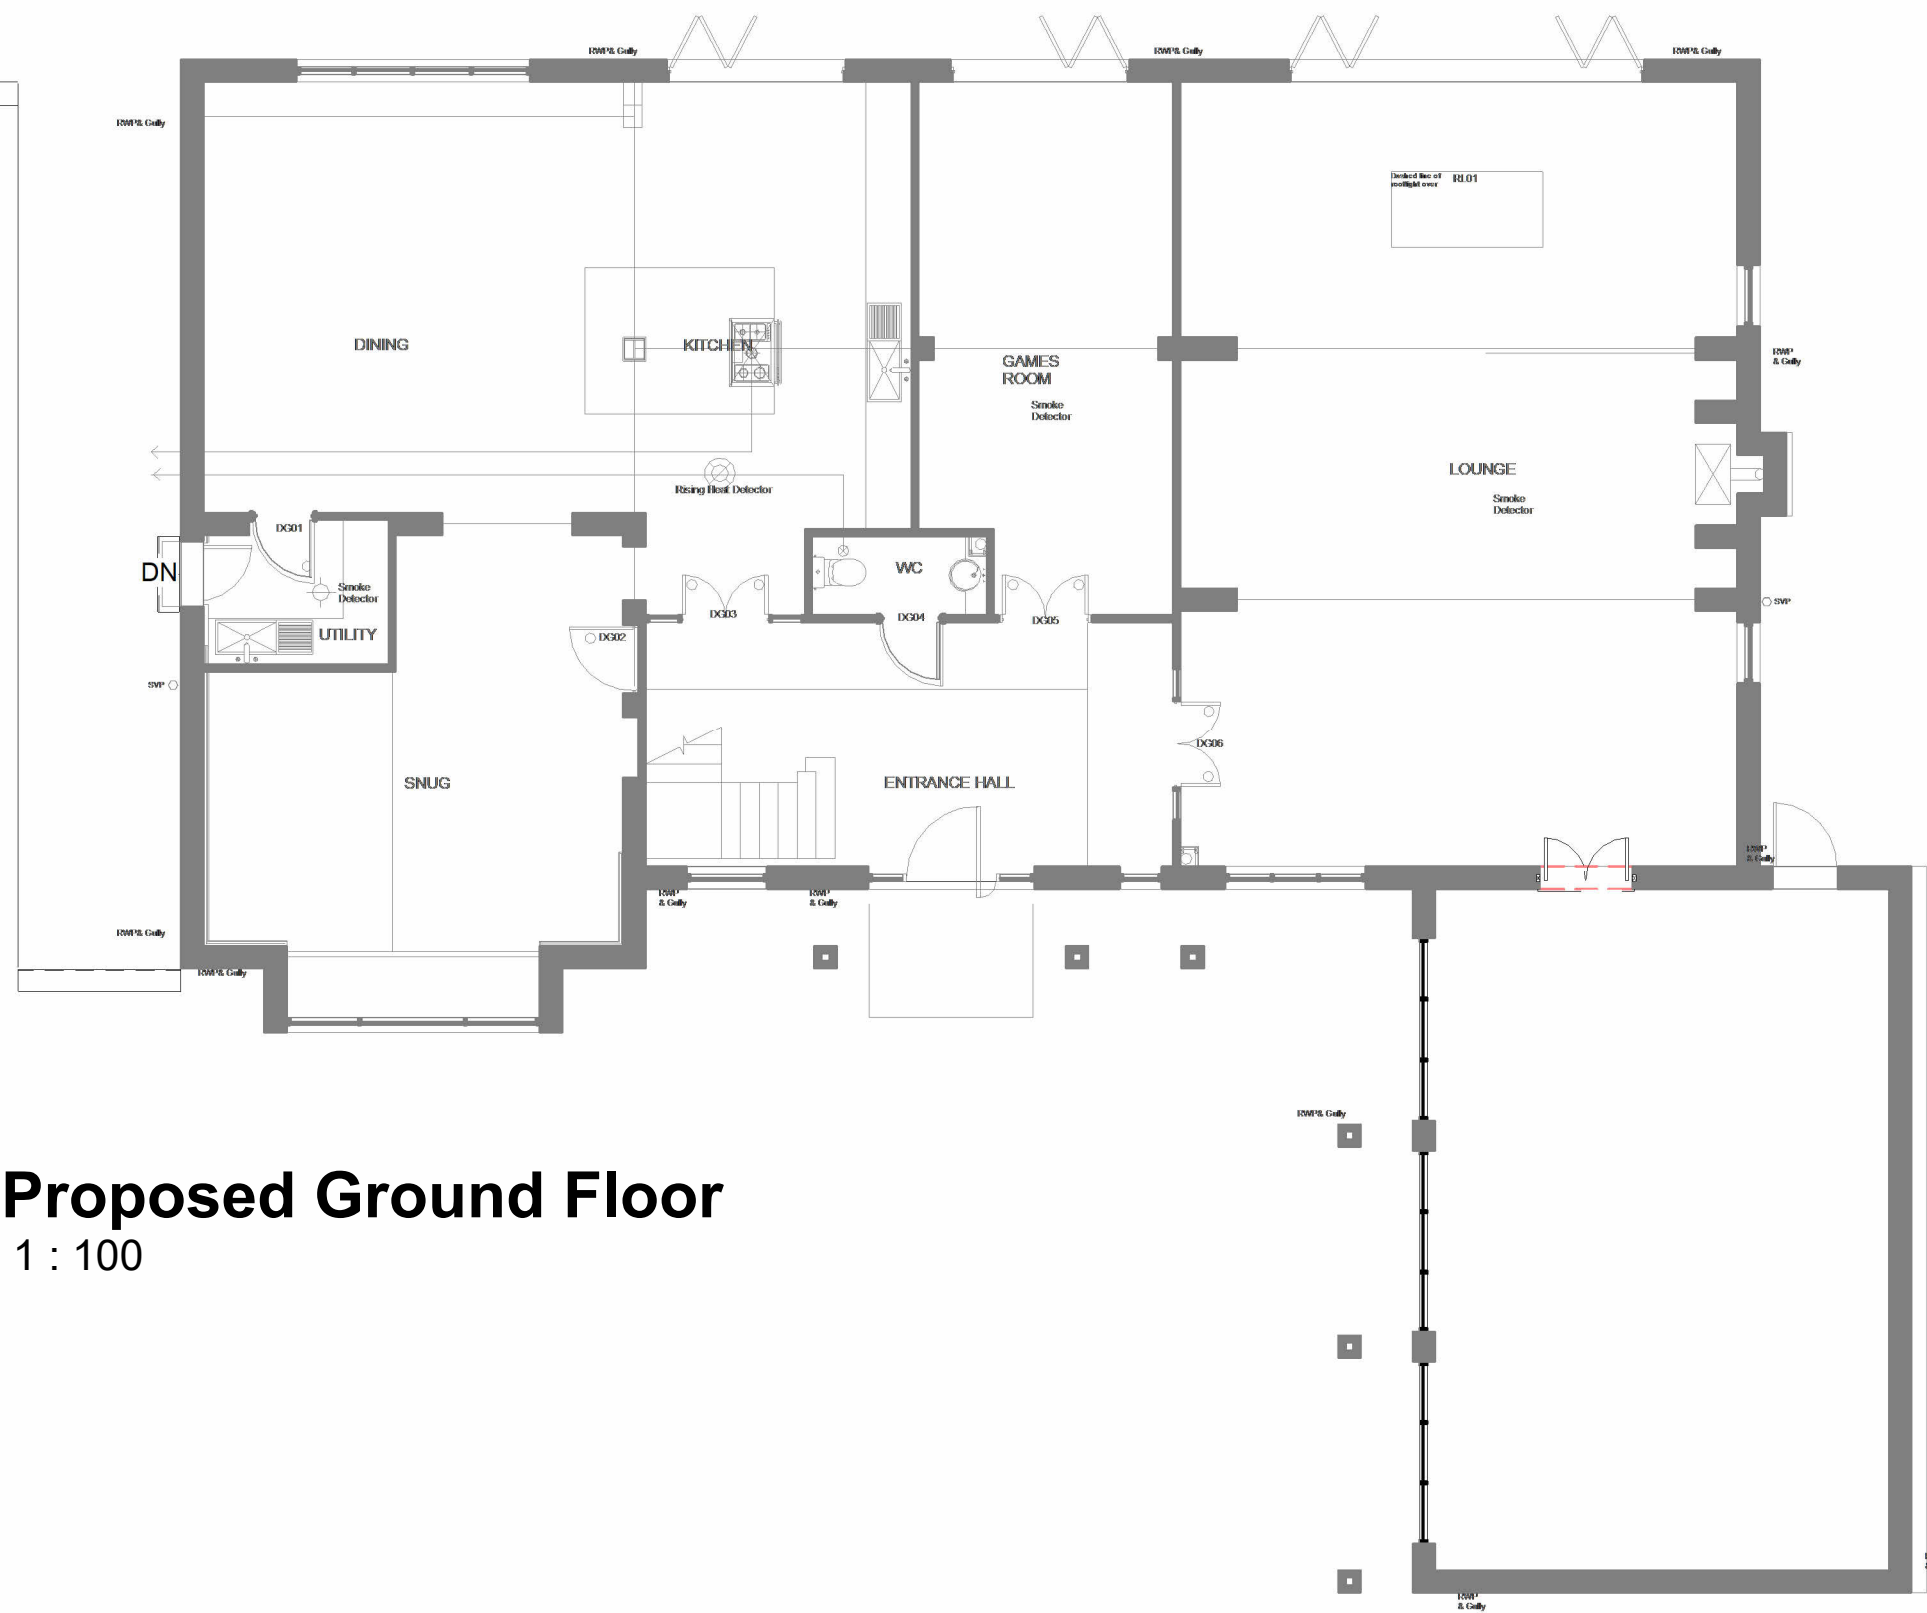

Proposed Garage
Roof Plan





Existing First Floor
1 : 100



Proposed First Floor
1 : 100

Only figured dimensions should be used.
Scaled dimensions should be checked with the Architect.
This drawing together with the design, is the property and copyright
of the Architect and must not be reproduced without written
permission

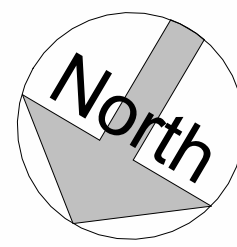 

rev	description	drawn	auth	date
DO NOT SCALE OFF THIS DRAWING				
ACUMEN Designers & Architects acumenarchitects.co.uk01484 546 000 Headrow House, Old Leeds Road, Huddersfield, Huddersfield HD1 1SG				
Client MR N SARWAR				
Project 4 KAFFIR ROAD, EDGERTON, HUDDERSFIELD HD2 2AN				
Project No 2645	Drawing No (100)01	Rev		
Description EXISTING & PROPOSED FLOOR PLANS				
Scale 1 : 100 @ A1	Date Drawn 27.05.25	Drawn By HF	Authorised By JC	
Purpose of Issue Planning ☒ Building Regs ☐ Tender ☐ Construction ☐ Comment ☐ Info ☐				