




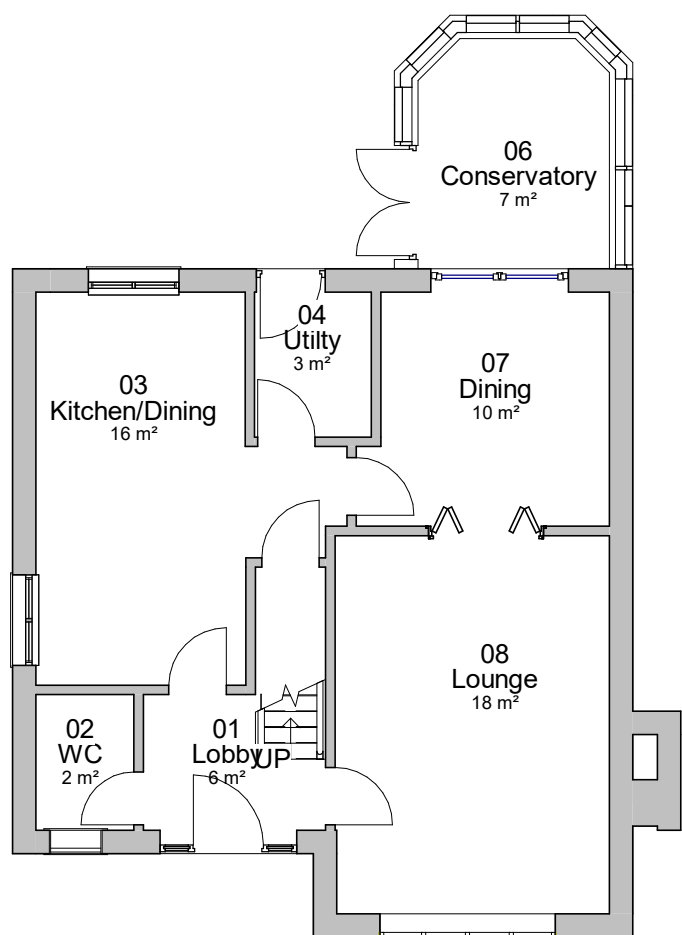


Existing GF Plan
1 : 100

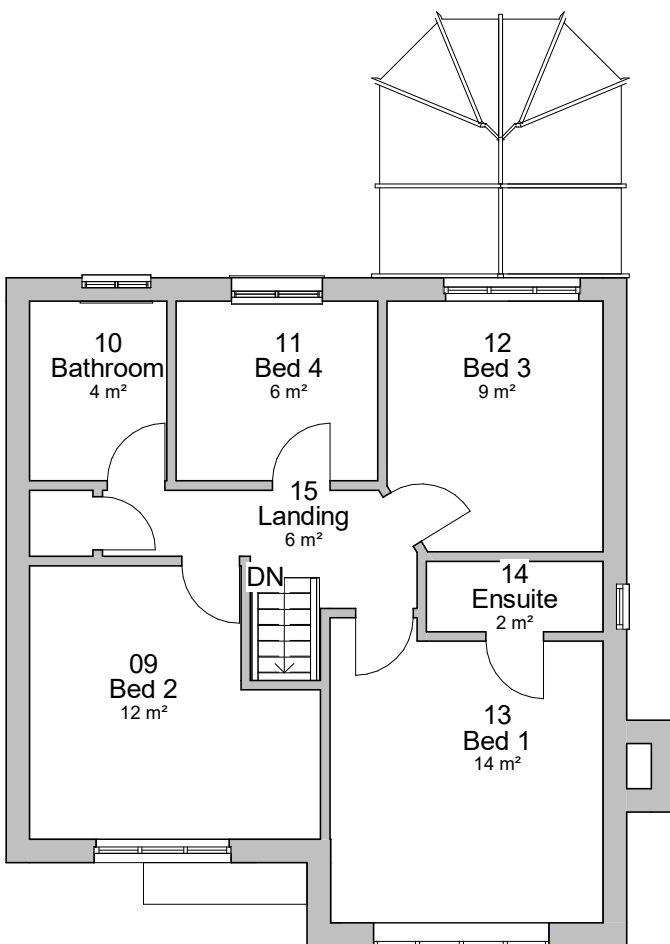

Existing FF Plan
1 : 100

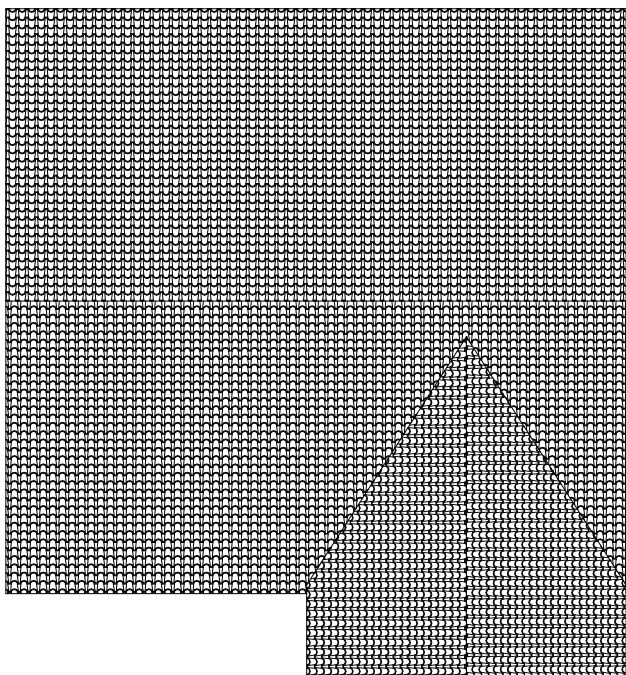

Existing RF Plan
1 : 100

 

VISUAL SCALE 1:100 @ A3

SJ ARCHITECTURE LTD

T: 07880254823
E: info@sjarchitectureltd.com

Project:	11 INFIRMARY ROAD, DEWSBURY,	
Client:	ASAD	
Date:	25/05/2025	
Drawing Number:	A-1000	REV
Scale (@ A3)	1 : 100	
Sheet	EXISTING-FLOOR PLANS	
Drawn by:	SJ	