







South East Elevation
(front)

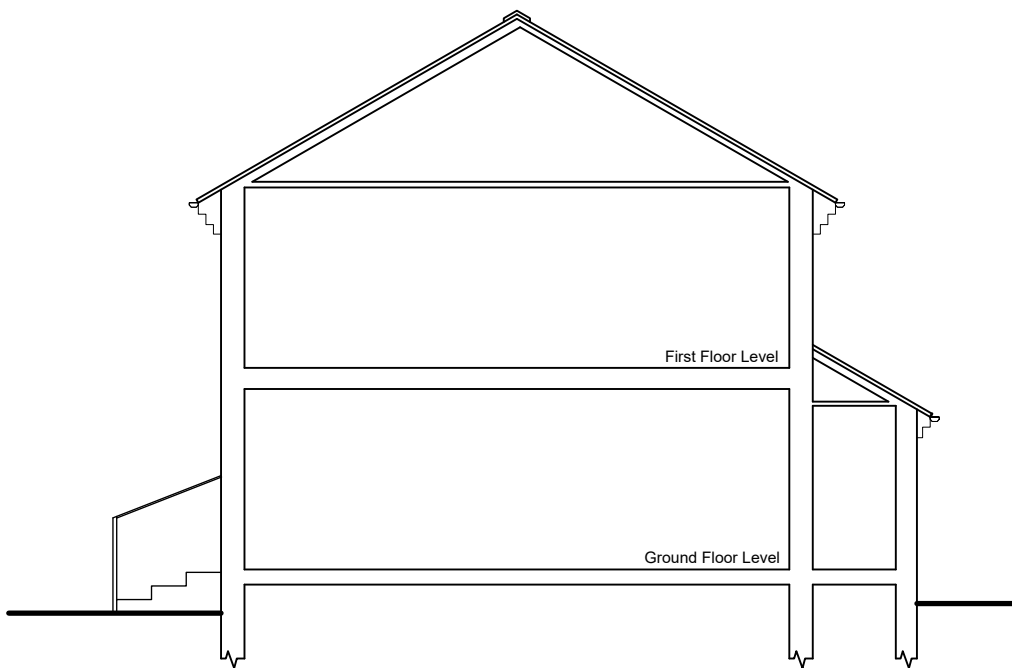

South West Sectional Party Wall Elevation
(side)

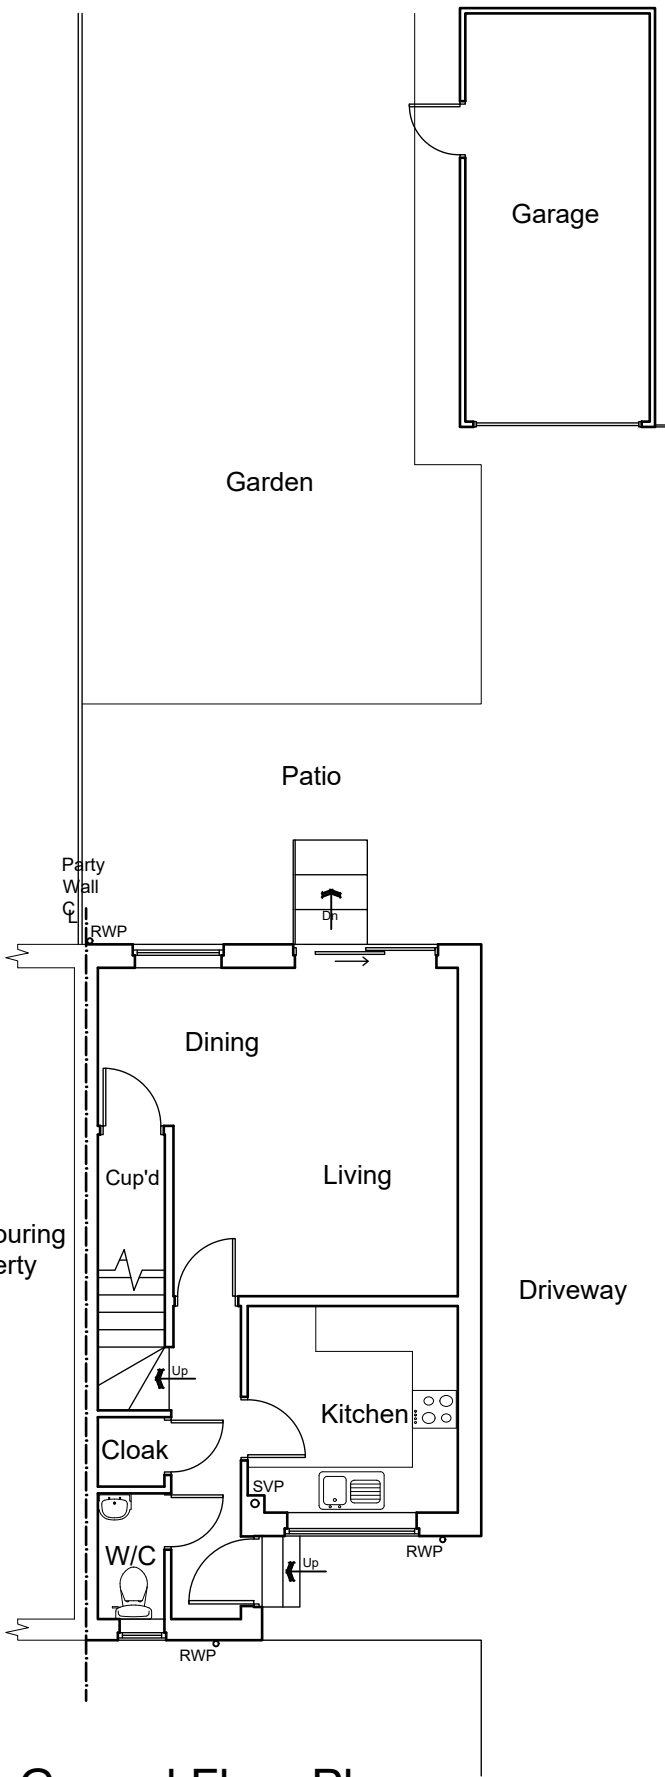


Ground Floor Plan

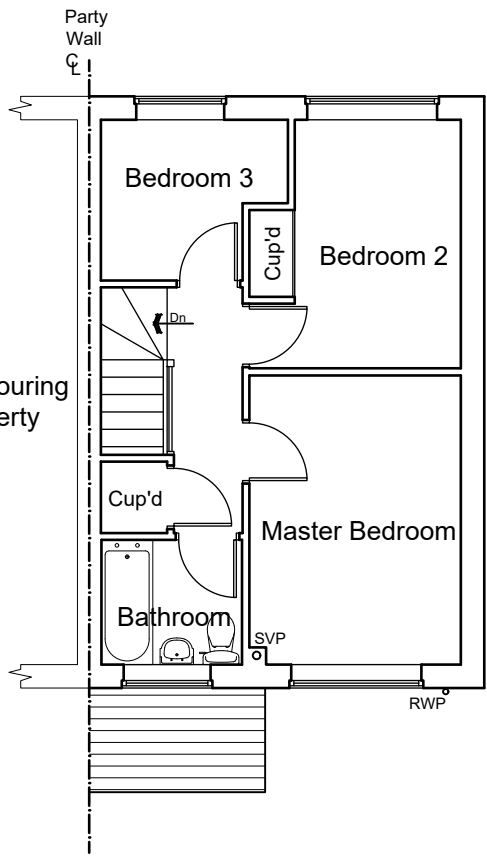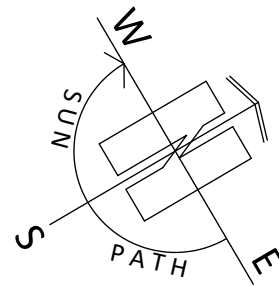

First Floor Plan



North West Elevation
(rear)

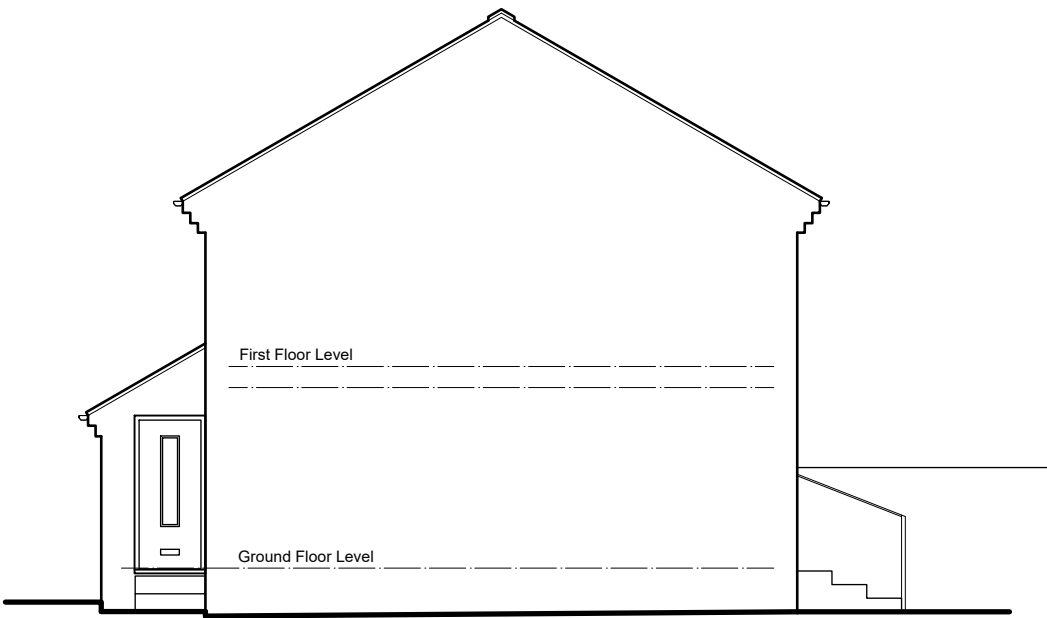

North East Elevation
(side)

ARCHITECTURE | PLANNING | DESIGN

Malkin Farm
Brow Lane
Holmfirth
HD9 2RJ
07946872499

paul@paulmatthewsarchitectural.co.uk
www.paulmatthewsarchitectural.co.uk

Company Registration Number: 09898149 – Company
Registered in England and Wales

Project
Erection of One and Two Storey Rear Extensions,
Single Storey Front Extension and Alterations to
Dwelling at 34 Scholes Moor Road, Scholes,
Holmfirth, HD9 1SJ.
Client

Mr E Parnell & Miss K Smith

Drawing Title/Issue

General Arrangement as Existing

scale	date	sheet size	dwg. no.
1:100	05/2025	A2	25/1120 (HH)/03