

ARCHITECTURE | PLANNING | DESIGN

Malkin Farm  
Brow Lane  
Holmfirth  
HD9 2RJ  
07946872499  
paul@paulmatthewsarchitectural.co.uk  
www.paulmatthewsarchitectural.co.uk

Company Registration Number: 09898149 – Company  
Registered in England and Wales

Do not scale from drawing, use figured  
dimensions only.

All dimensions must be checked and verified on  
site prior to commencement  
of works and architect to be notified of any  
discrepancies.

The copyright for these drawings remains the  
property of Paul MatthewsArchitectural Ltd.  
They must not be reproduced in any way without  
prior written consent from the originator (Paul  
MatthewsArchitecturalLtd).


Project  
Erection of One and Two Storey Rear Extensions,  
Single Storey Front Extension and Alterations to  
Dwelling at 34 Scholes Moor Road, Scholes,  
Holmfirth, HD9 1SJ.  
Client

Mr E Parnell & Miss K Smith


Drawing Title/Issue

Elevations as Proposed


|       |         |            |                   |
|-------|---------|------------|-------------------|
| scale | date    | sheet size | dwg. no.          |
| 1:100 | 05/2025 | A3         | 25/1120 (HH) /05b |

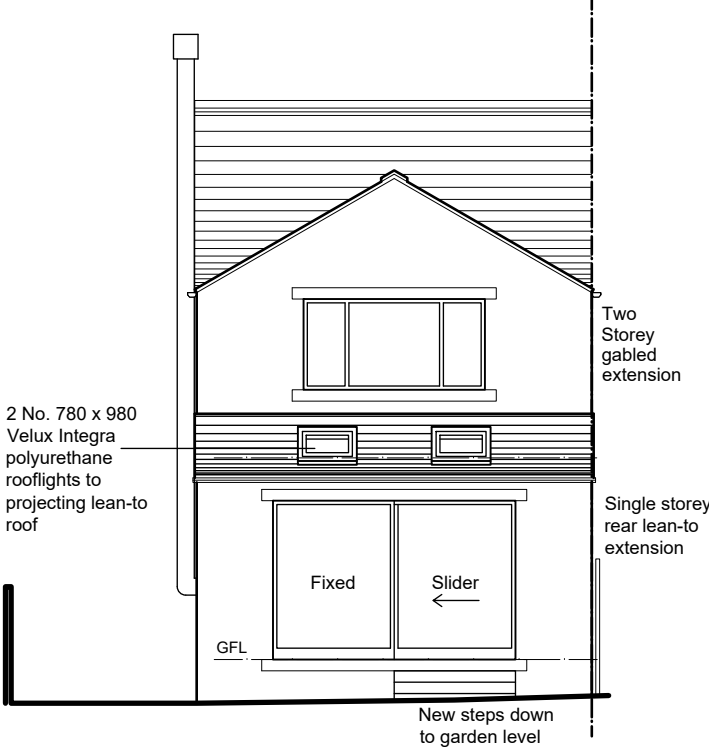


North West Elevation  
(rear)

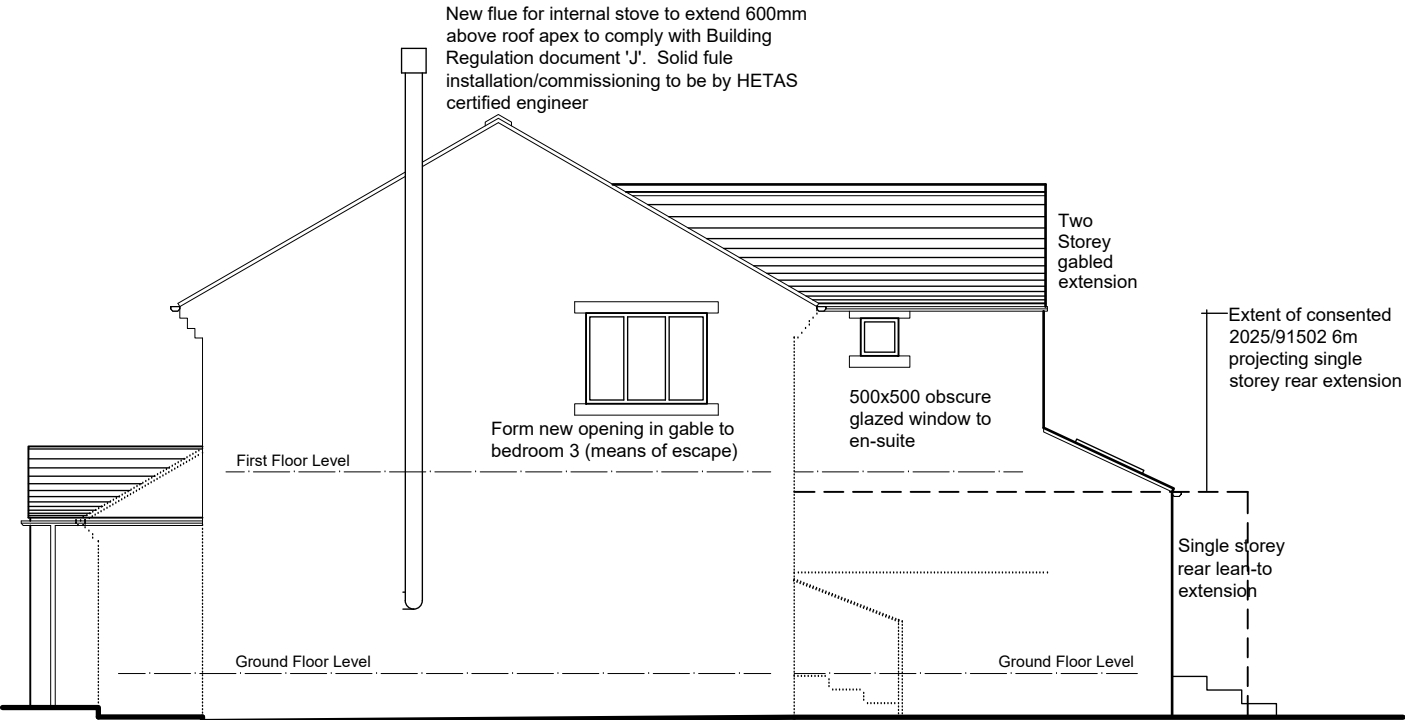

North East Elevation  
(side)

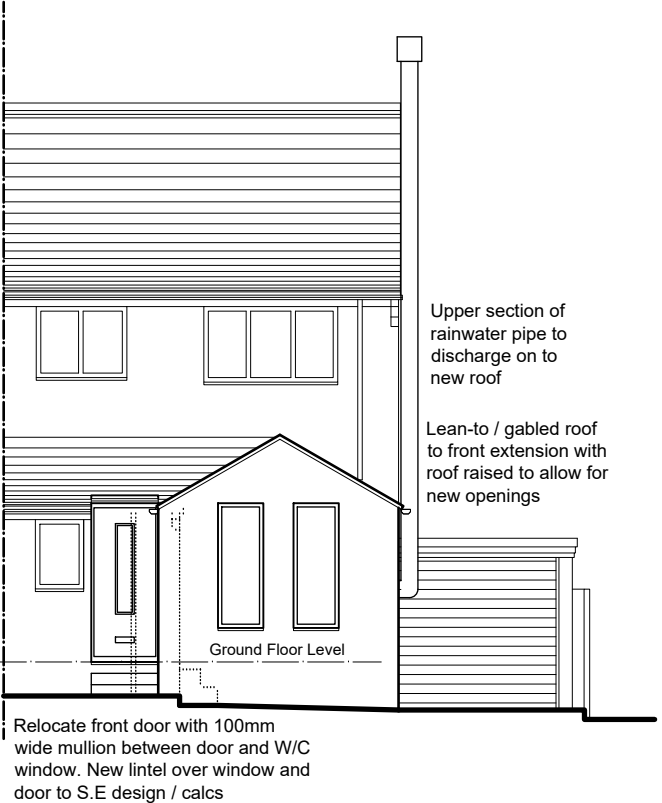

South East Elevation  
(front)

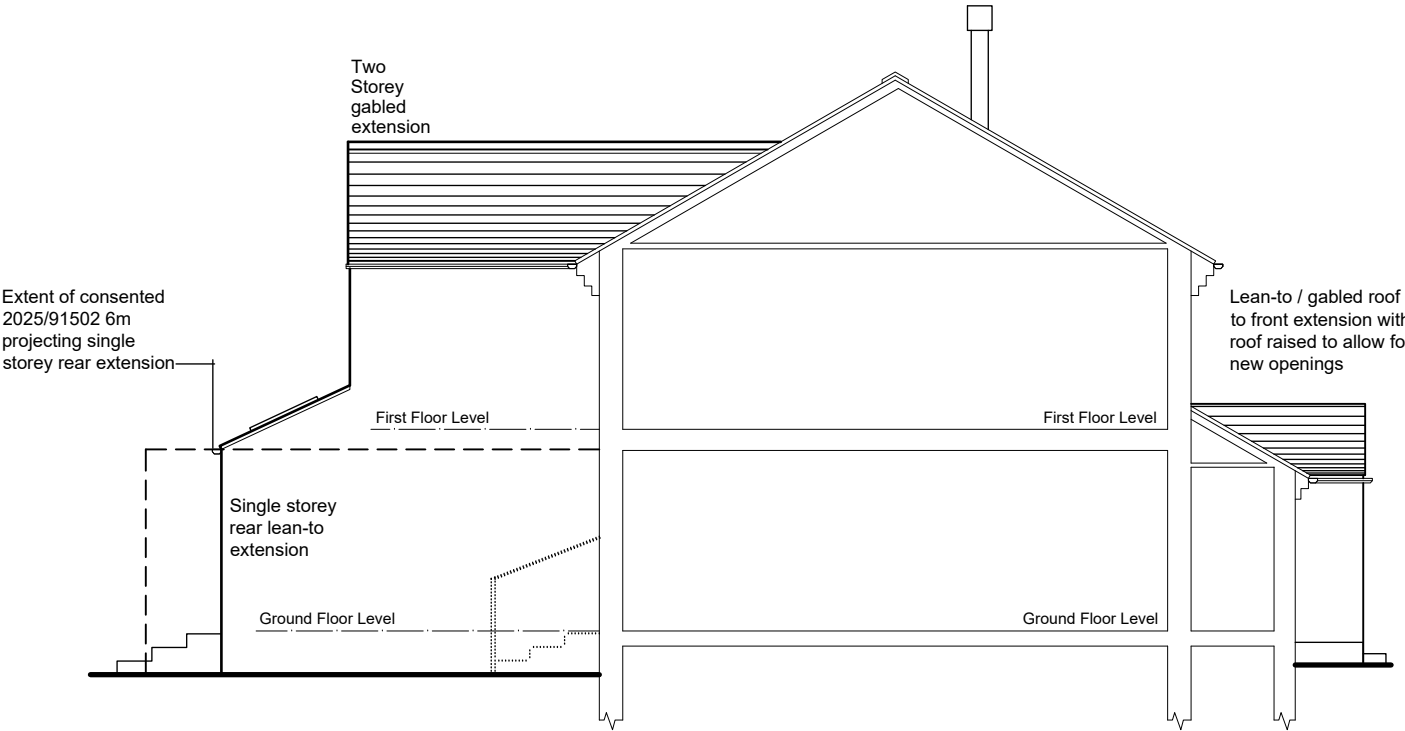

South West Sectional Party Wall Elevation  
(side)

