




NB - Planning case officer should be aware that this application is very similar to the other planning submission for the adjoining property, 36 Scholes Moor Road.

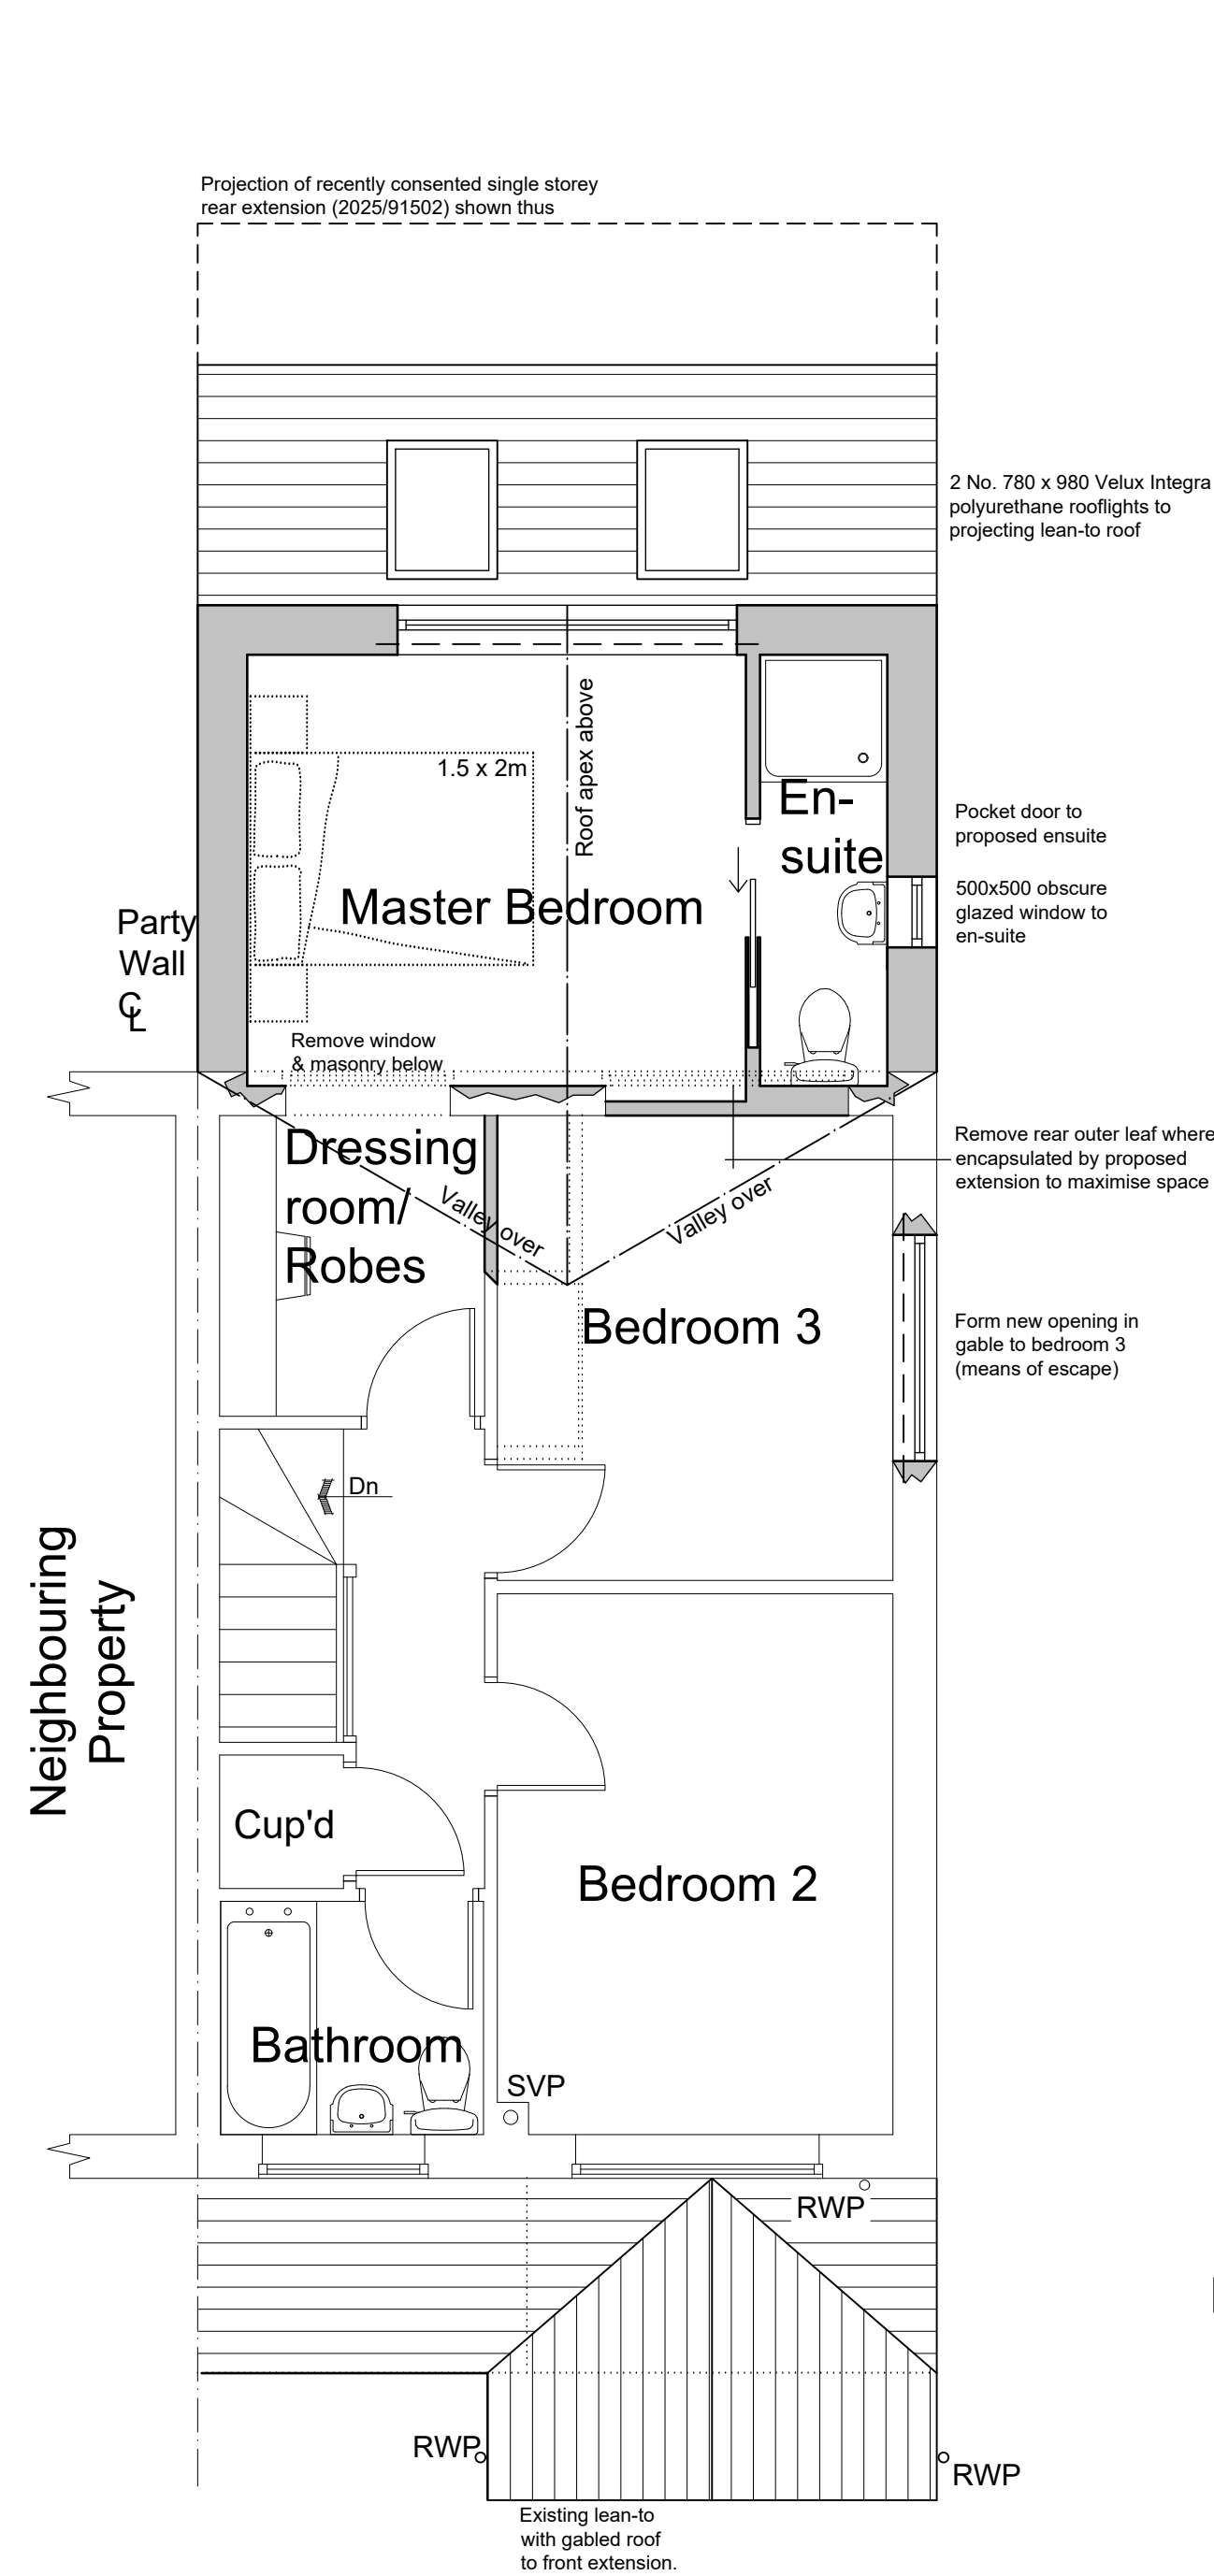

First Floor Plan

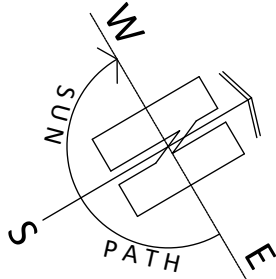

Neighbouring Property

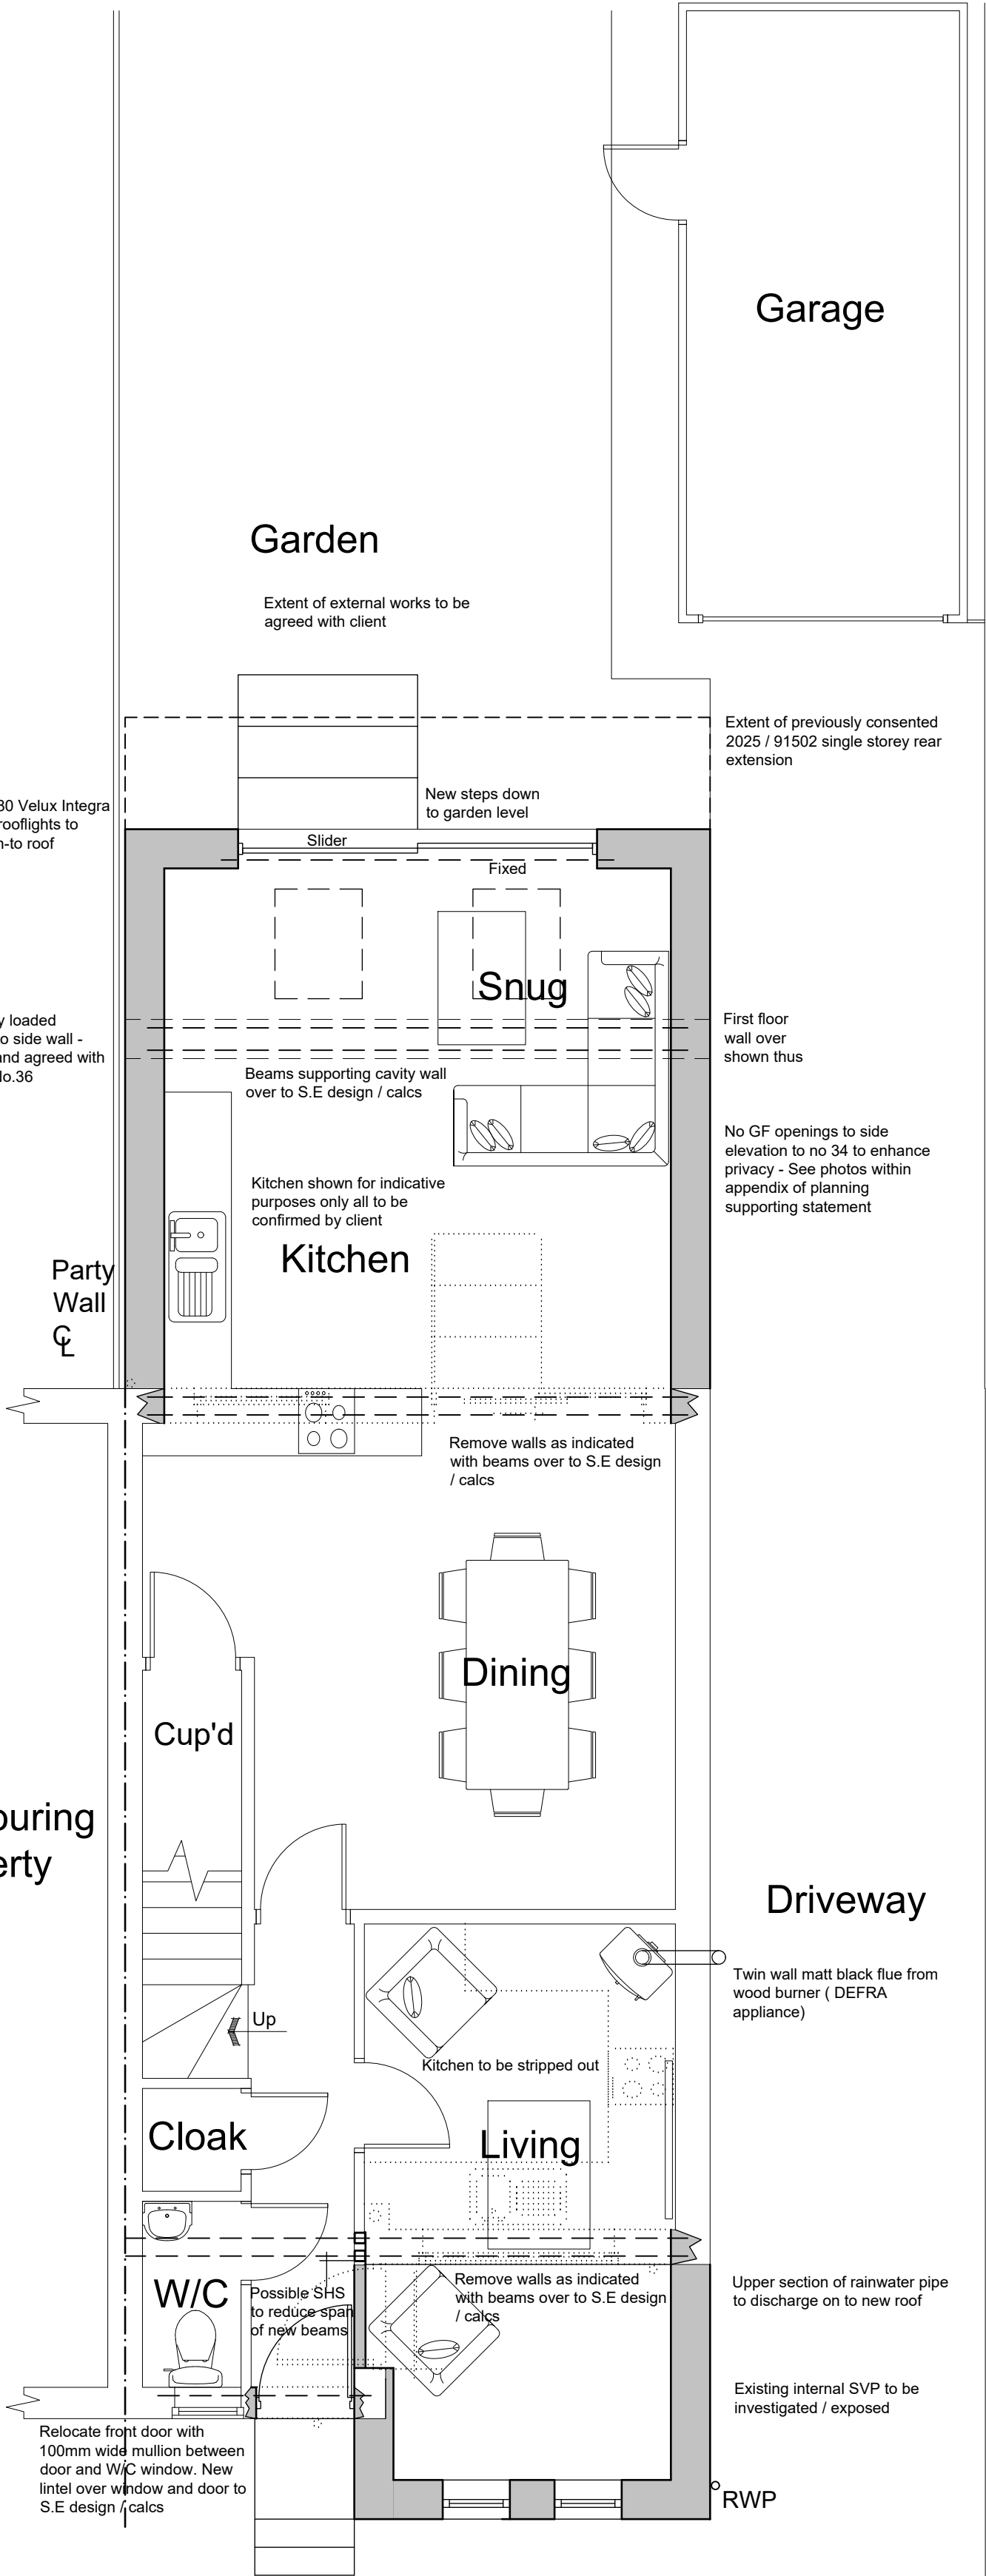

Ground Floor Plan

ARCHITECTURE | PLANNING | DESIGN

Malkin Farm
Brow Lane
Holmfirth
HD9 2RJ
07946872499
paul@paulmatthewsarchitectural.co.uk
www.paulmatthewsarchitectural.co.uk

Company Registration Number: 09898149 – Company Registered in England and Wales

Project
Erection of One and Two Storey Rear Extensions, Single Storey Front Extension and Alterations to Dwelling at 34 Scholes Moor Road, Scholes, Holmfirth, HD9 1SJ.
Client

Mr E Parnell & Miss K Smith

Drawing Title/Issue

Floor Plans as Proposed

scale 1:50 date 05/2025 sheet size A2 dwg. no. 25/1120 (HH) /04a

1:50

