


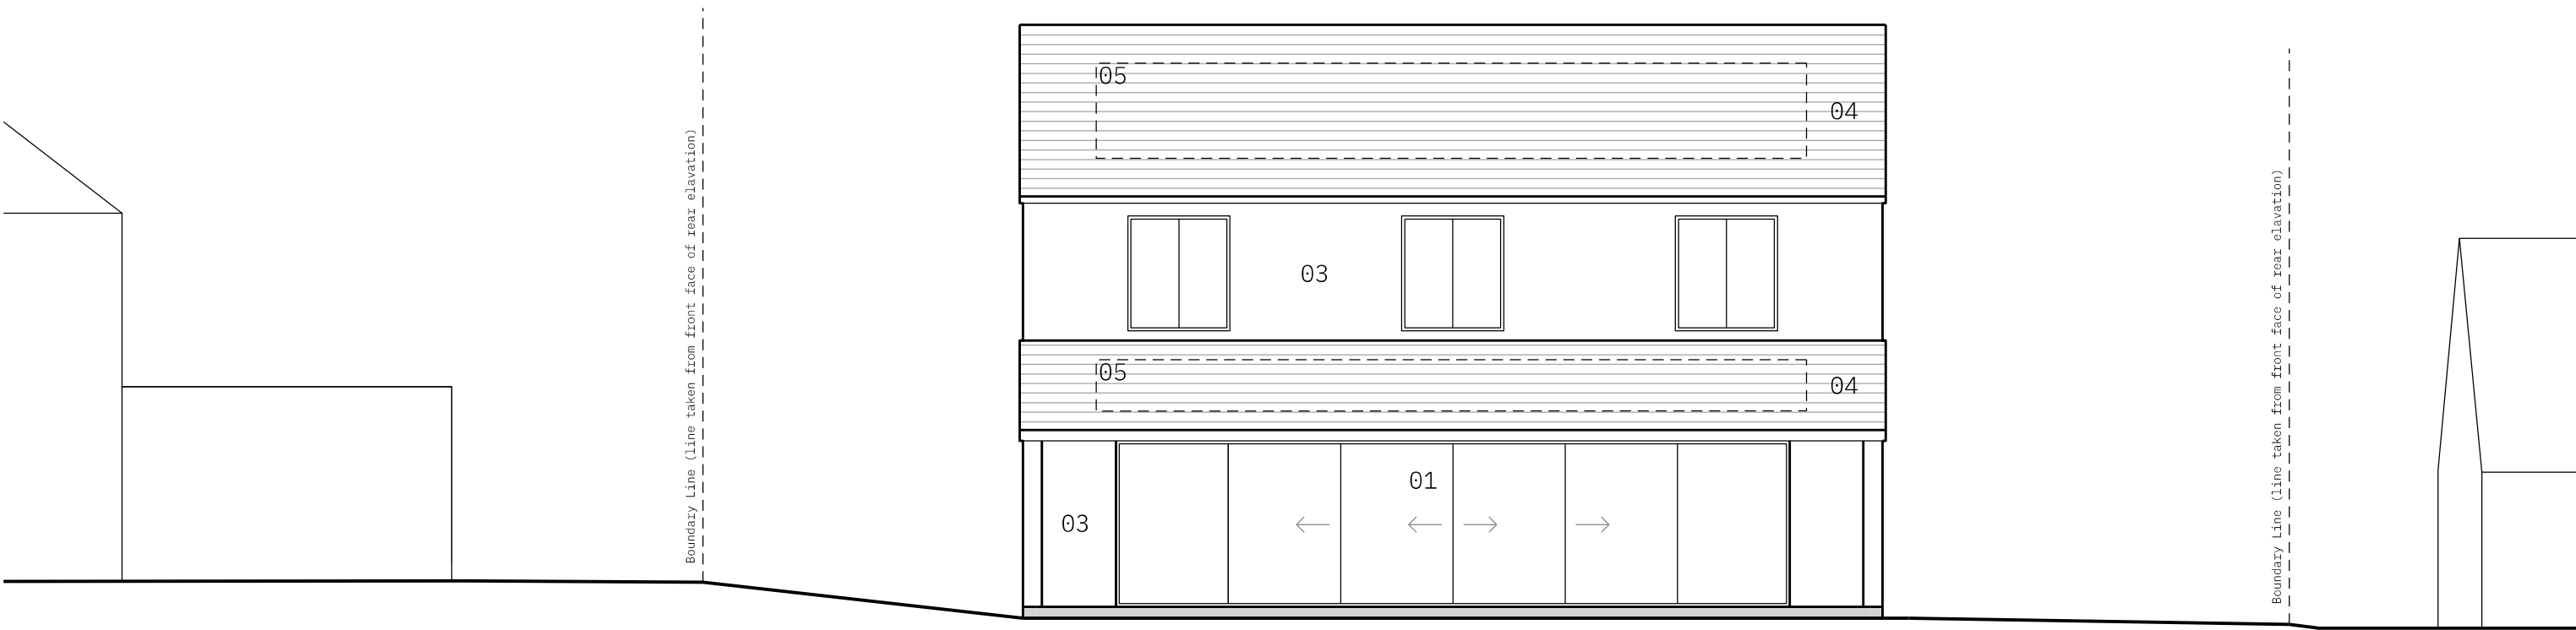

PROPOSED SOUTH ELEVATION

- | | | | |
|----|-----------------|----|---------|
| 01 | SLIDING DOOR | 04 | TILES |
| 02 | TIMBER CLADDING | 05 | PV ZONE |
| 03 | RENDER | | |

0027

35 CUMBERLAND AVENUE

DRAWING 017

SCALE 1:100 / A3

DRAWN BY HAROON IQBAL

