


Key Plan

Legend

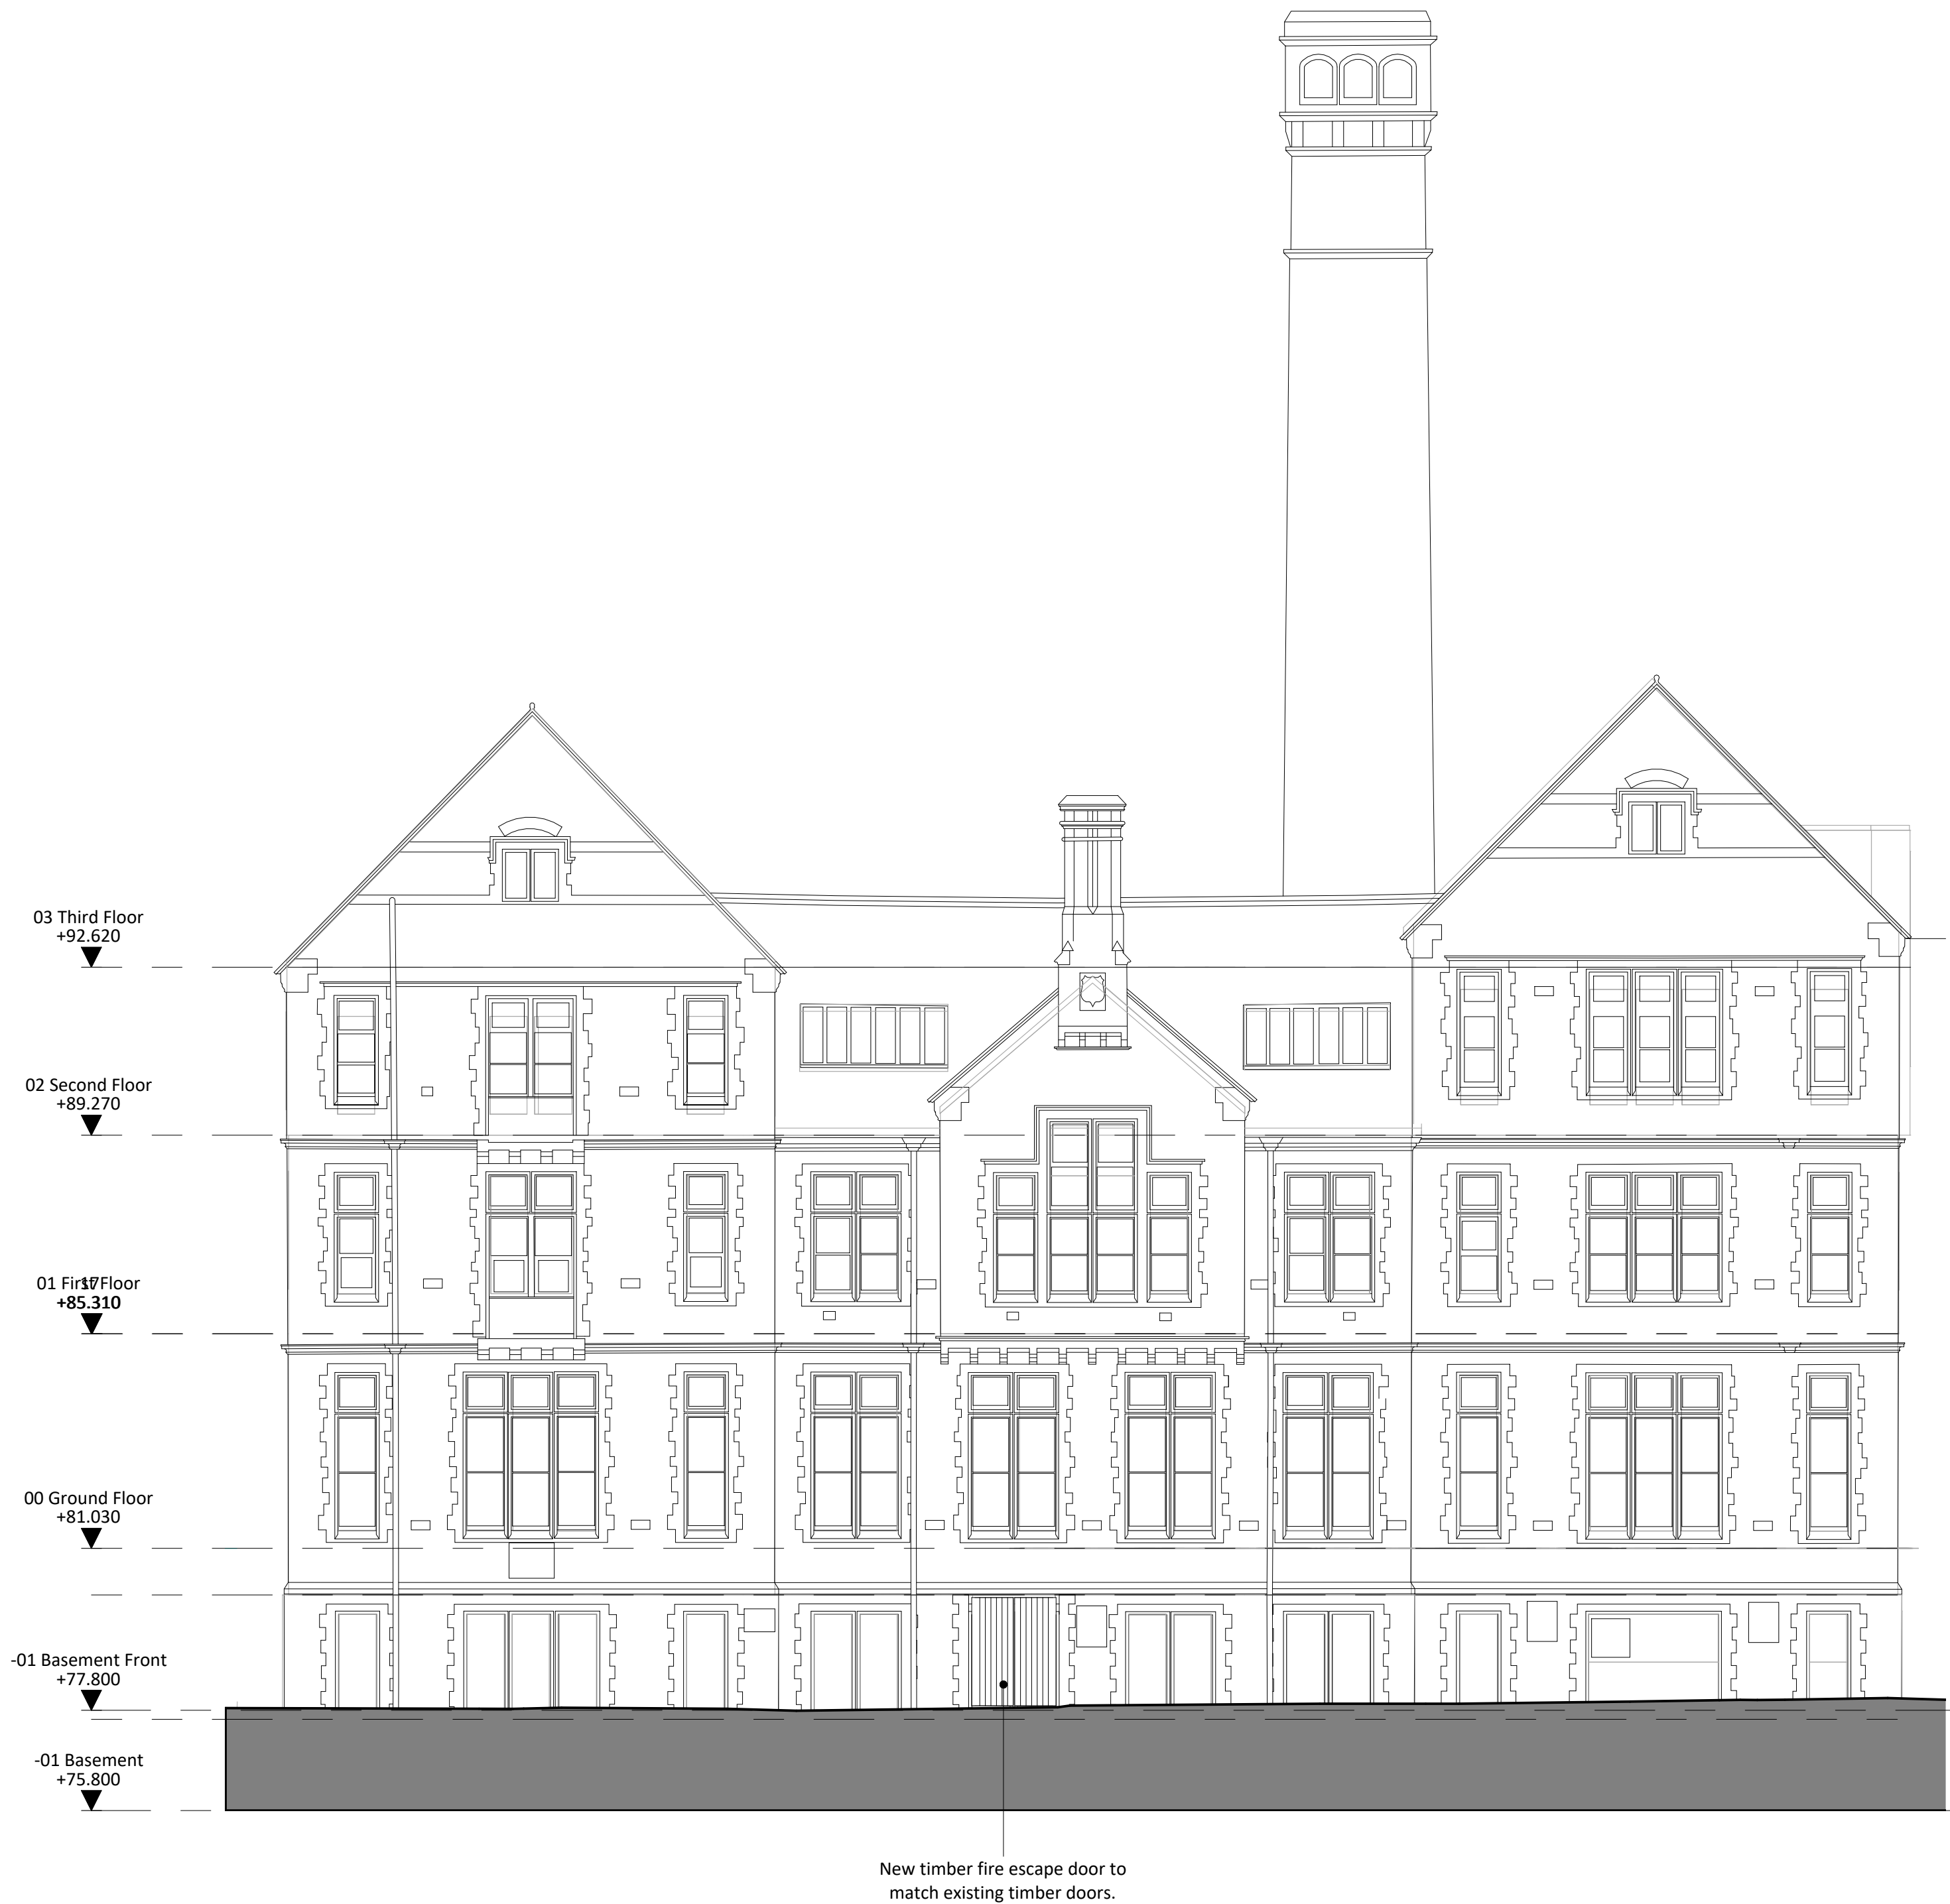

1. PROPOSED EAST ELEVATION
SCALE - 1 : 100@A1

P01 19/08/25 HXM ADP Stage 04- Issued for Listed building Consent

Rev	Date	Drn	Chk	Description
-----	------	-----	-----	-------------

GSSarchitecture
KETTERING | GLOUCESTER | HARROGATE | LEEDS | MILTON KEYNES | NEWCASTLE

Project Title:
Ramsden Building

Client:
University of Huddersfield

Drawing Title:
Proposed East Building Elevation

Drawn By: HXM Checked By: CJPW Scale @A1: 1 : 100 Date: 19/08/25

Document Status: Preliminary Issue Project No: UNI049D

Dwg No: UHRAM-GSS-XX-ZZ-DR-A-00203 Rev: P01