




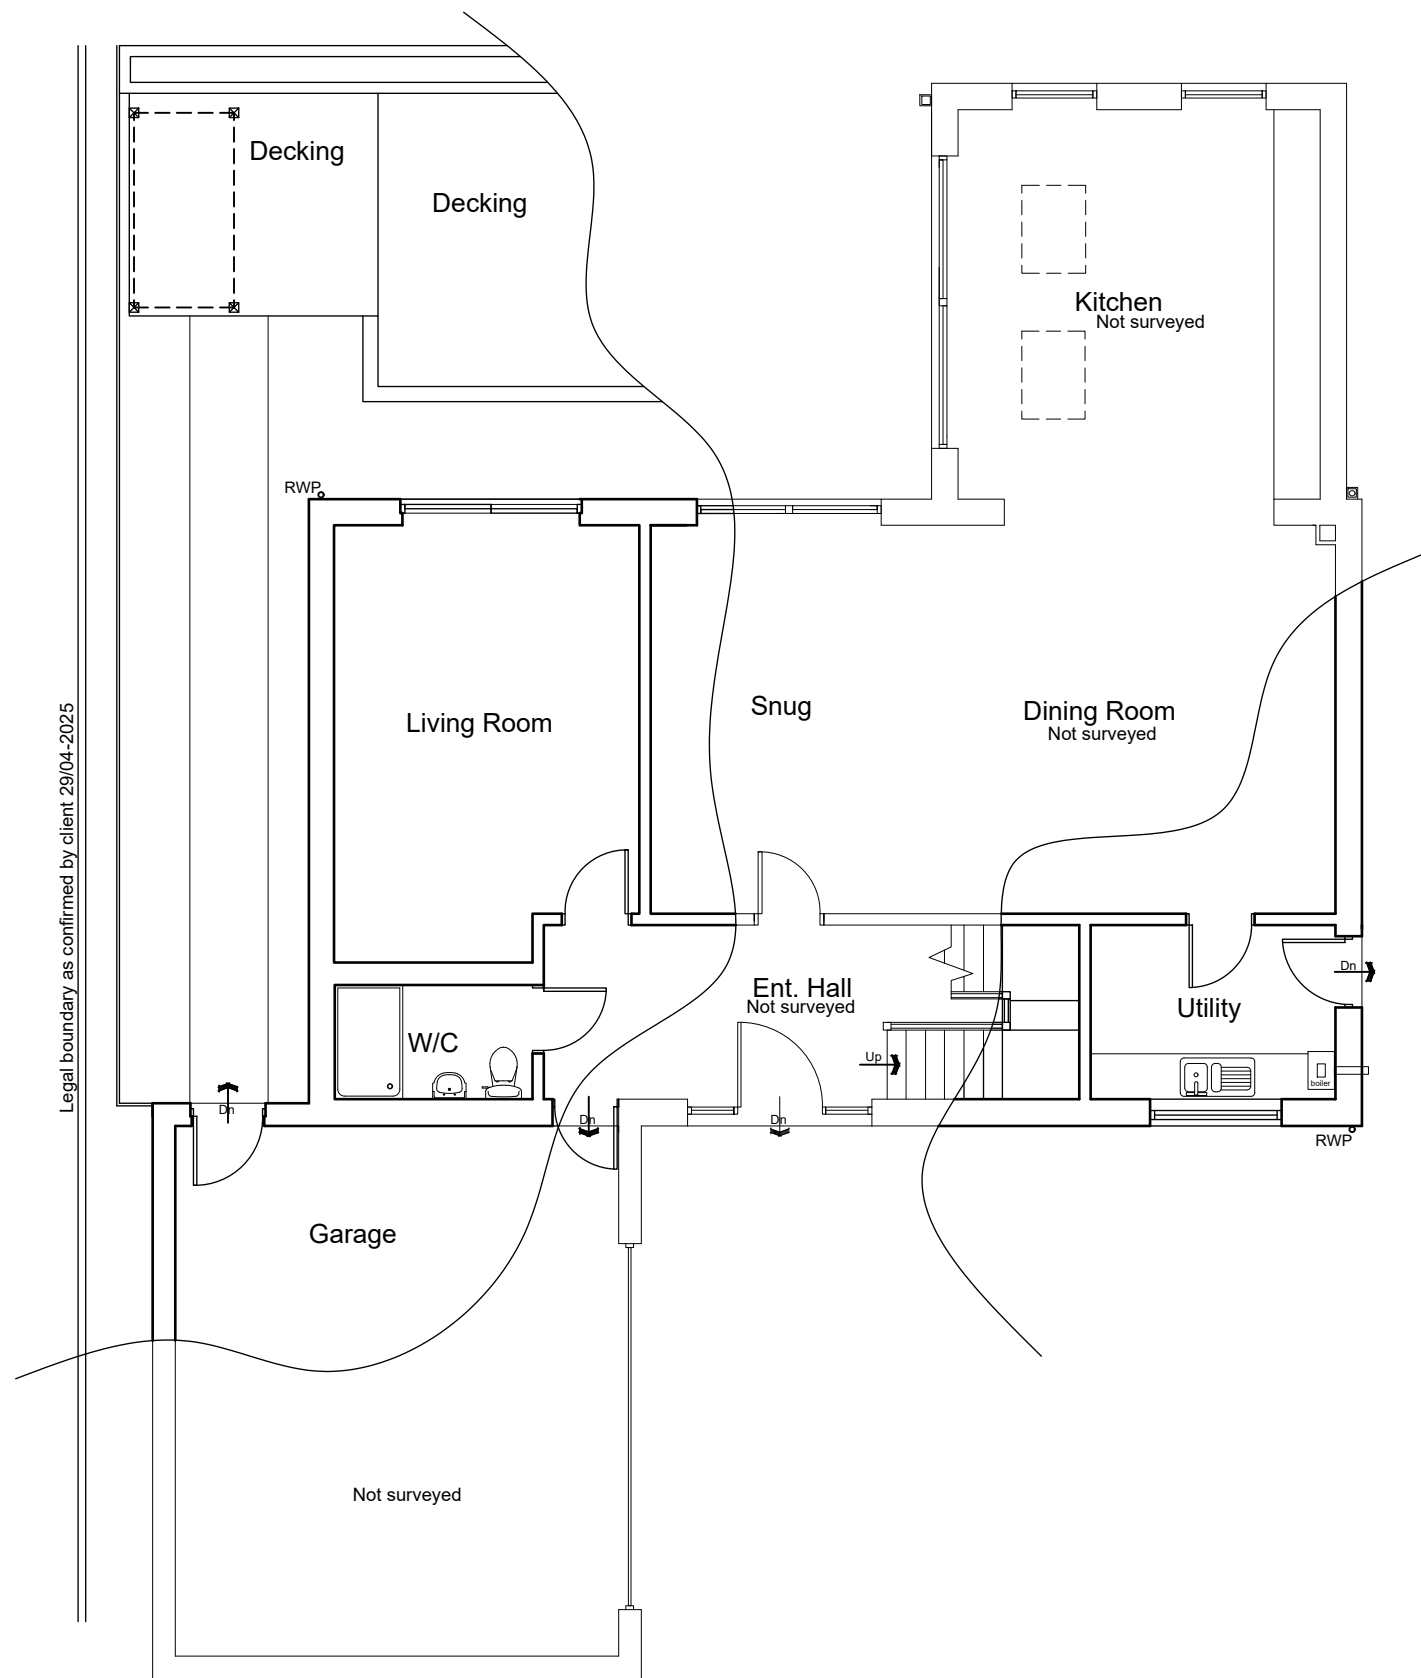

Ground Floor Plan

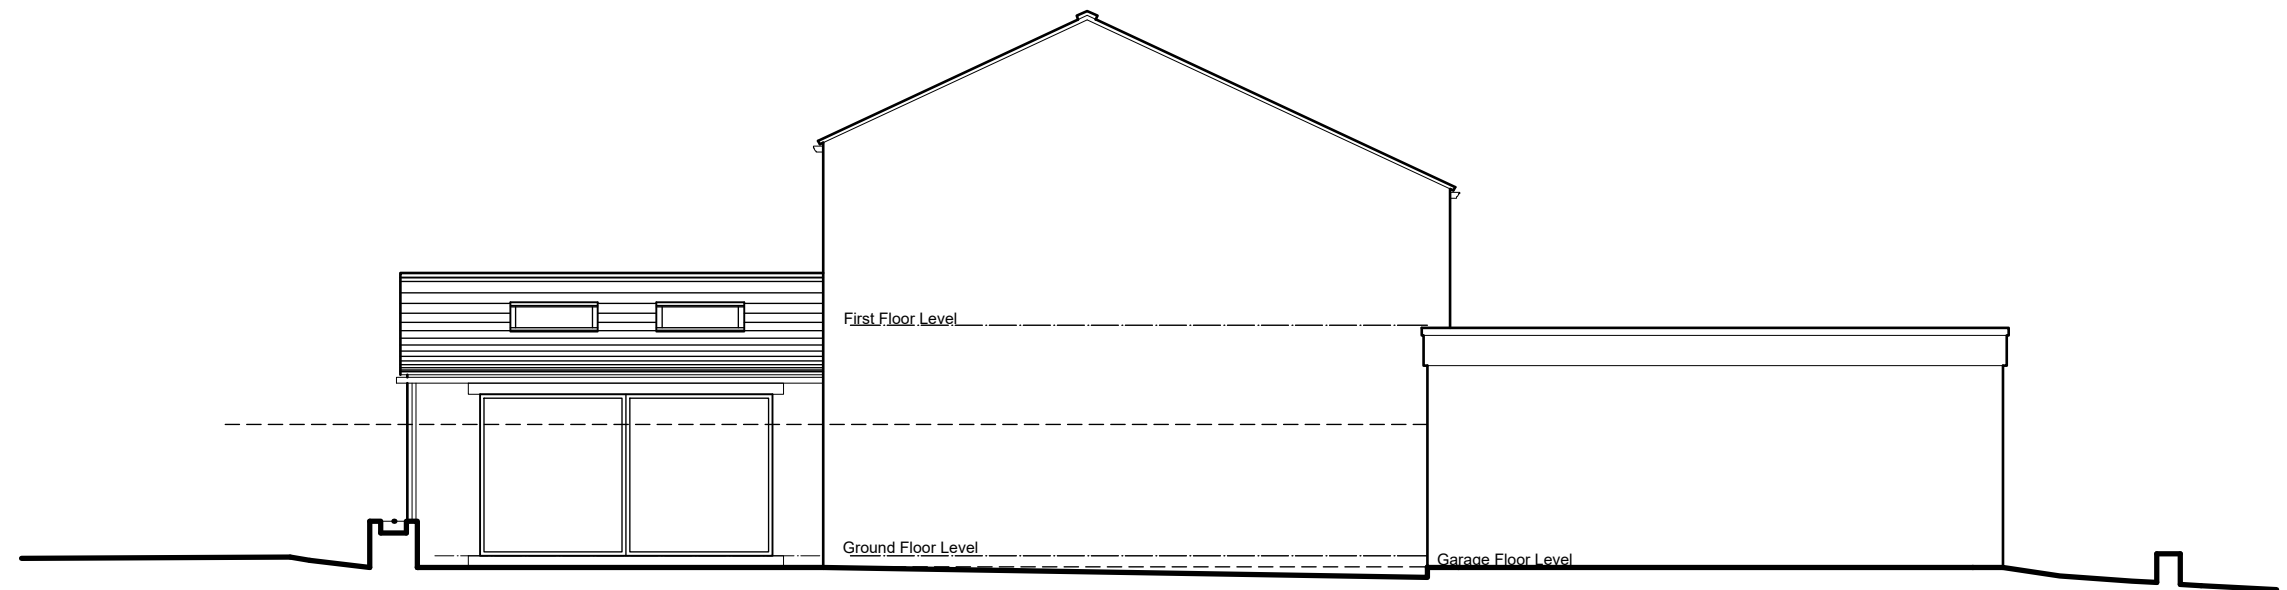


South East Elevation
(side)

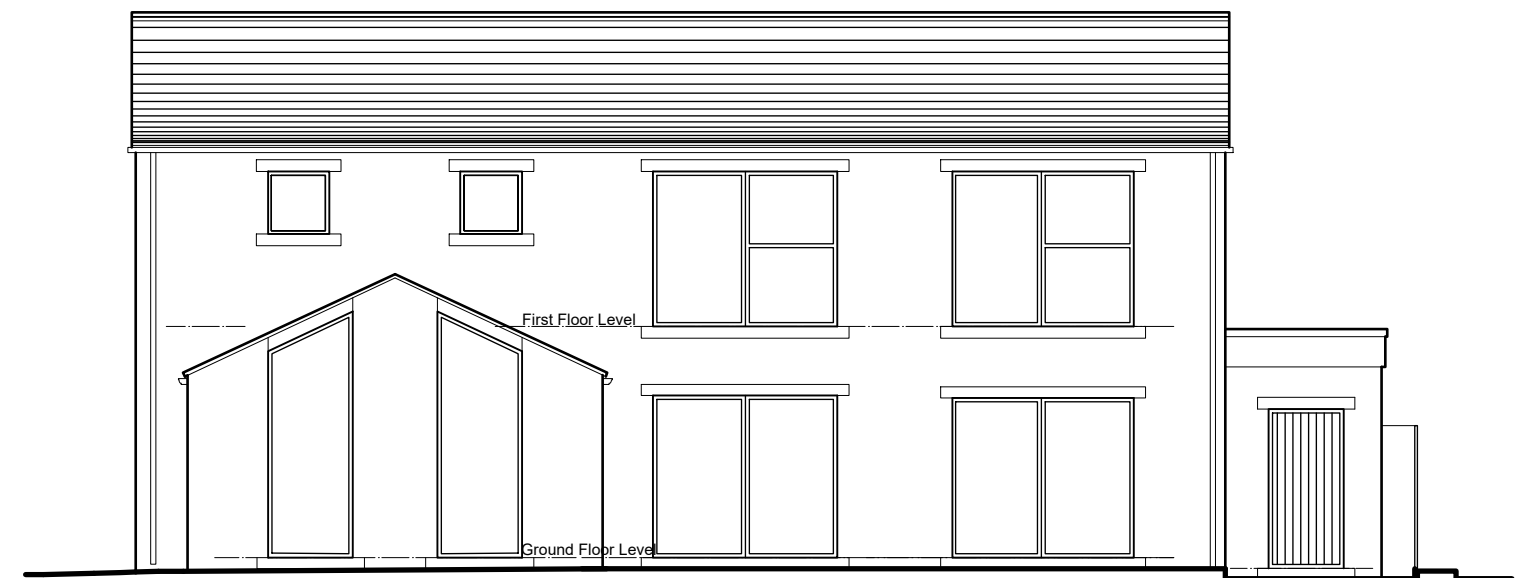

North East Elevation
(rear)



South West Elevation
(front)

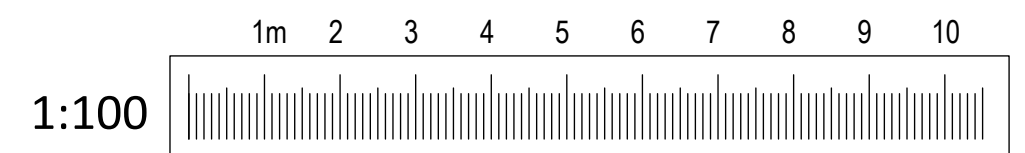

ARCHITECTURE | PLANNING | DESIGN

Malkin Farm

Brow Lane

Holmfirth

HD9 2RJ

07946872499

paul@paulmatthewsarchitectural.co.uk

www.paulmatthewsarchitectural.co.uk

Company Registration Number: 09898149 — Company
Registered in England and Wales

Project

Erection of Single Storey Side Extension and
Alterations to Dwelling at, 78 Marsh Lane, Shepley,
Huddersfield, HD8 8AP

Client

Mr & Mrs A Sharpe

Drawing Title/Issue

General Arrangement as Existing

scale	date	sheet size	dwg. no.
1:100	05/2025	A2	25/1188/03

