

# ARCHITECTURE | PLANNING | DESIGN

Malkin Farm  
Brow Lane  
Holmfirth  
HD9 2RJ  
07946872499

[paul@paulmatthewsarchitectural.co.uk](mailto:paul@paulmatthewsarchitectural.co.uk)  
[www.paulmatthewsarchitectural.co.uk](http://www.paulmatthewsarchitectural.co.uk)

Company Registration Number: 09898149 — Company  
Registered in England and Wales



Project  
Erection of Single Storey Side Extension and  
Alterations to Dwelling at, 78 Marsh Lane, Shepley,  
Huddersfield, HD8 8AP  
Client

Mr & Mrs A Sharpe


Drawing Title/Issue

General Arrangement as Proposed

|       |         |            |            |
|-------|---------|------------|------------|
| scale | date    | sheet size | dwg. no.   |
| 1:100 | 05/2025 | A2         | 25/1188/04 |

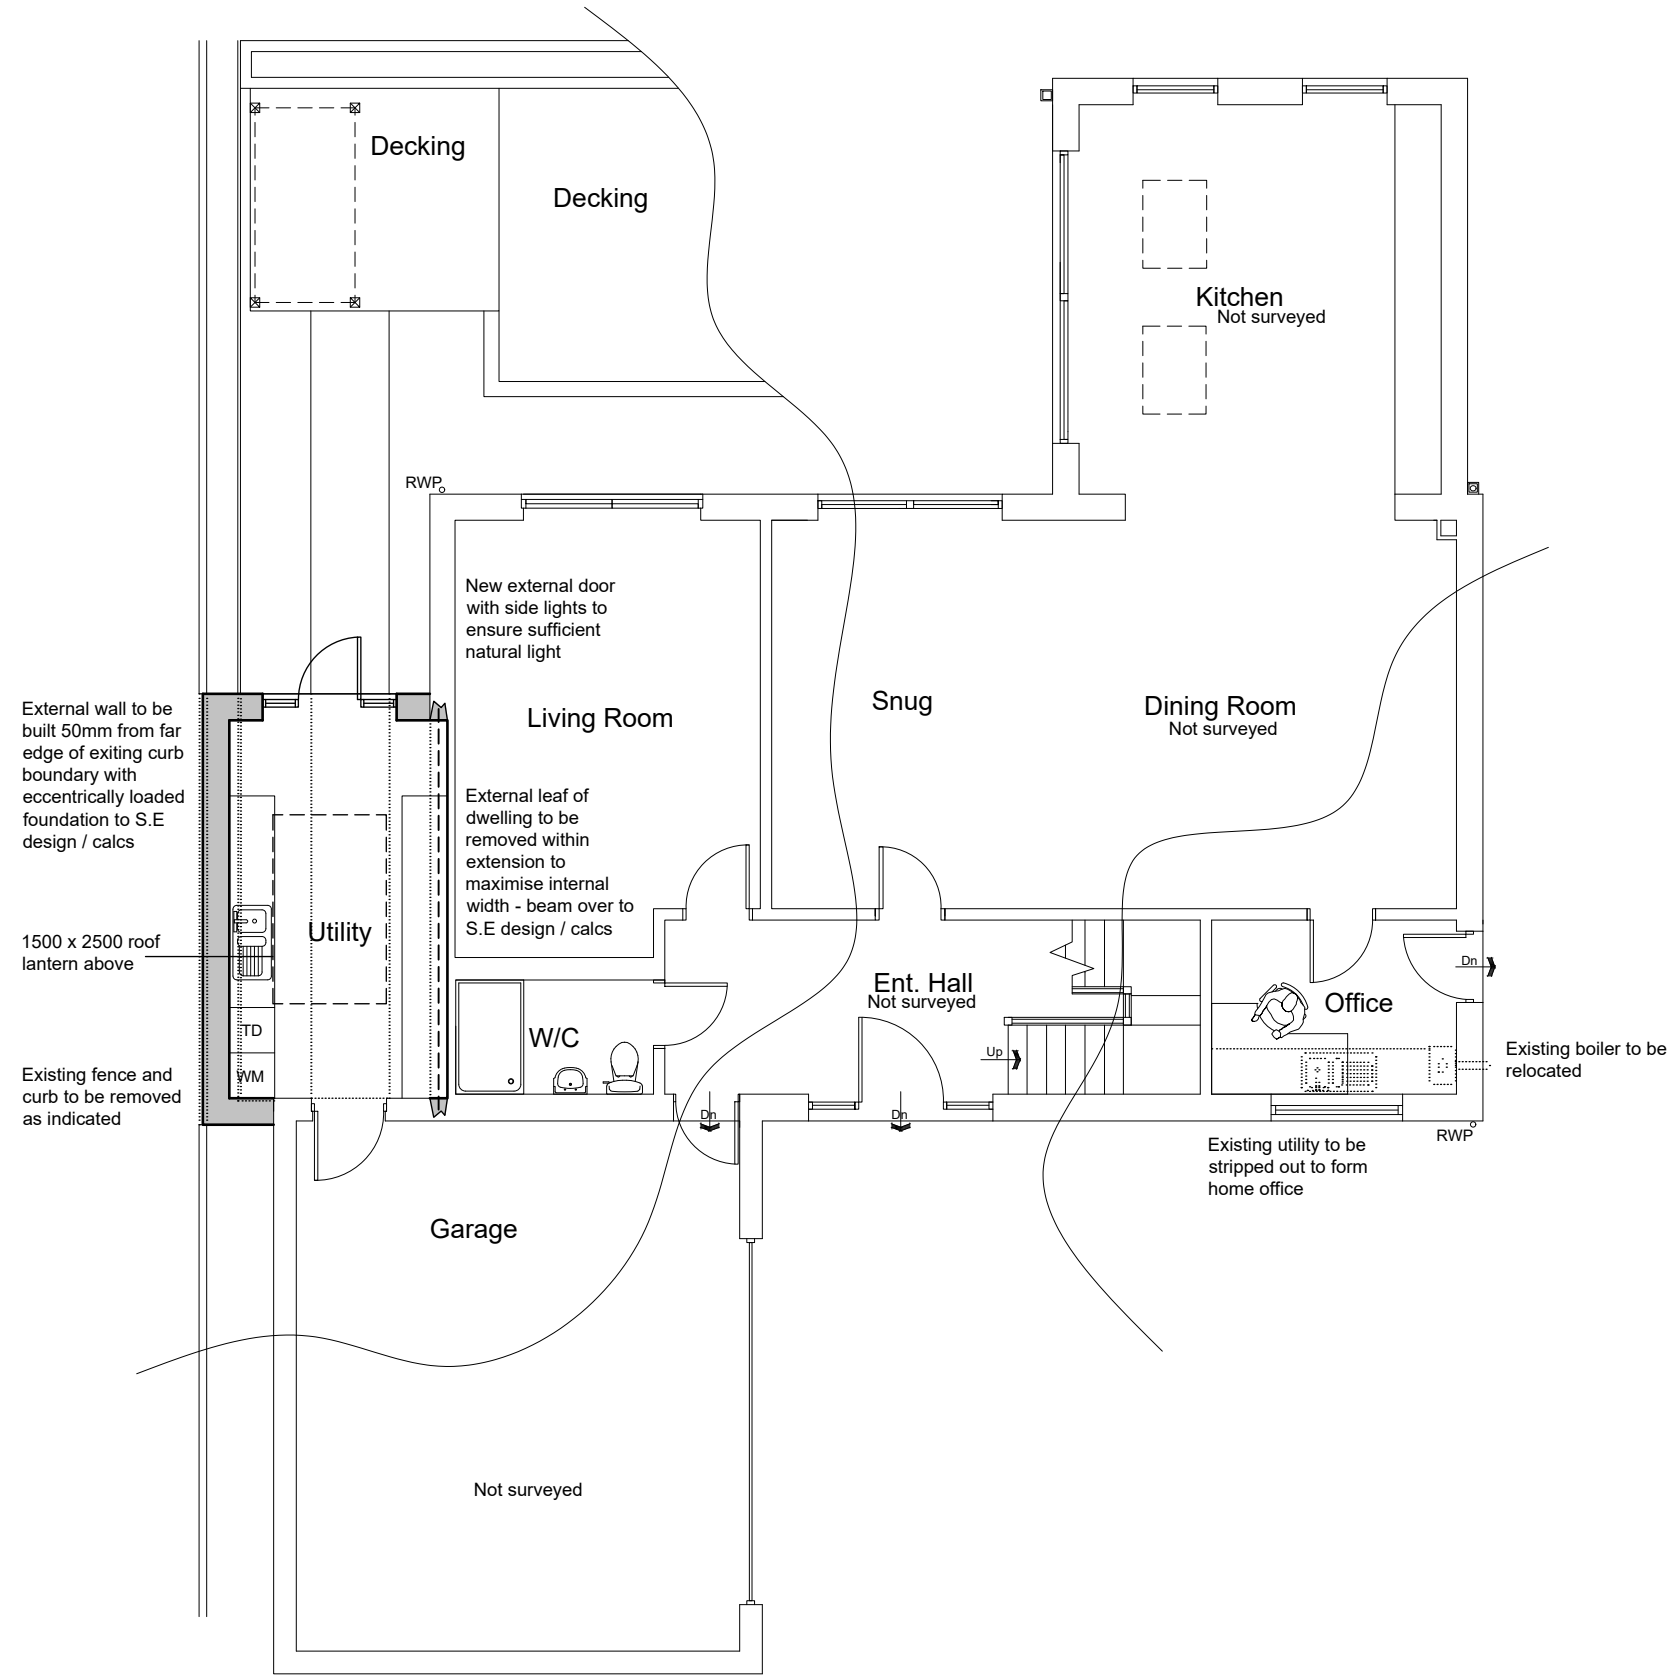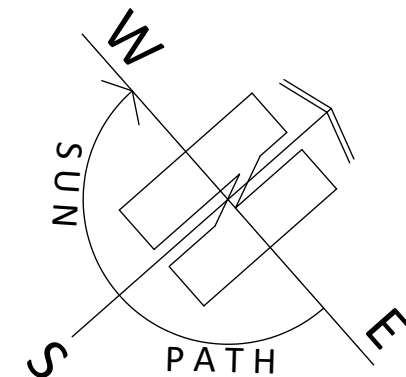


Ground Floor Plan

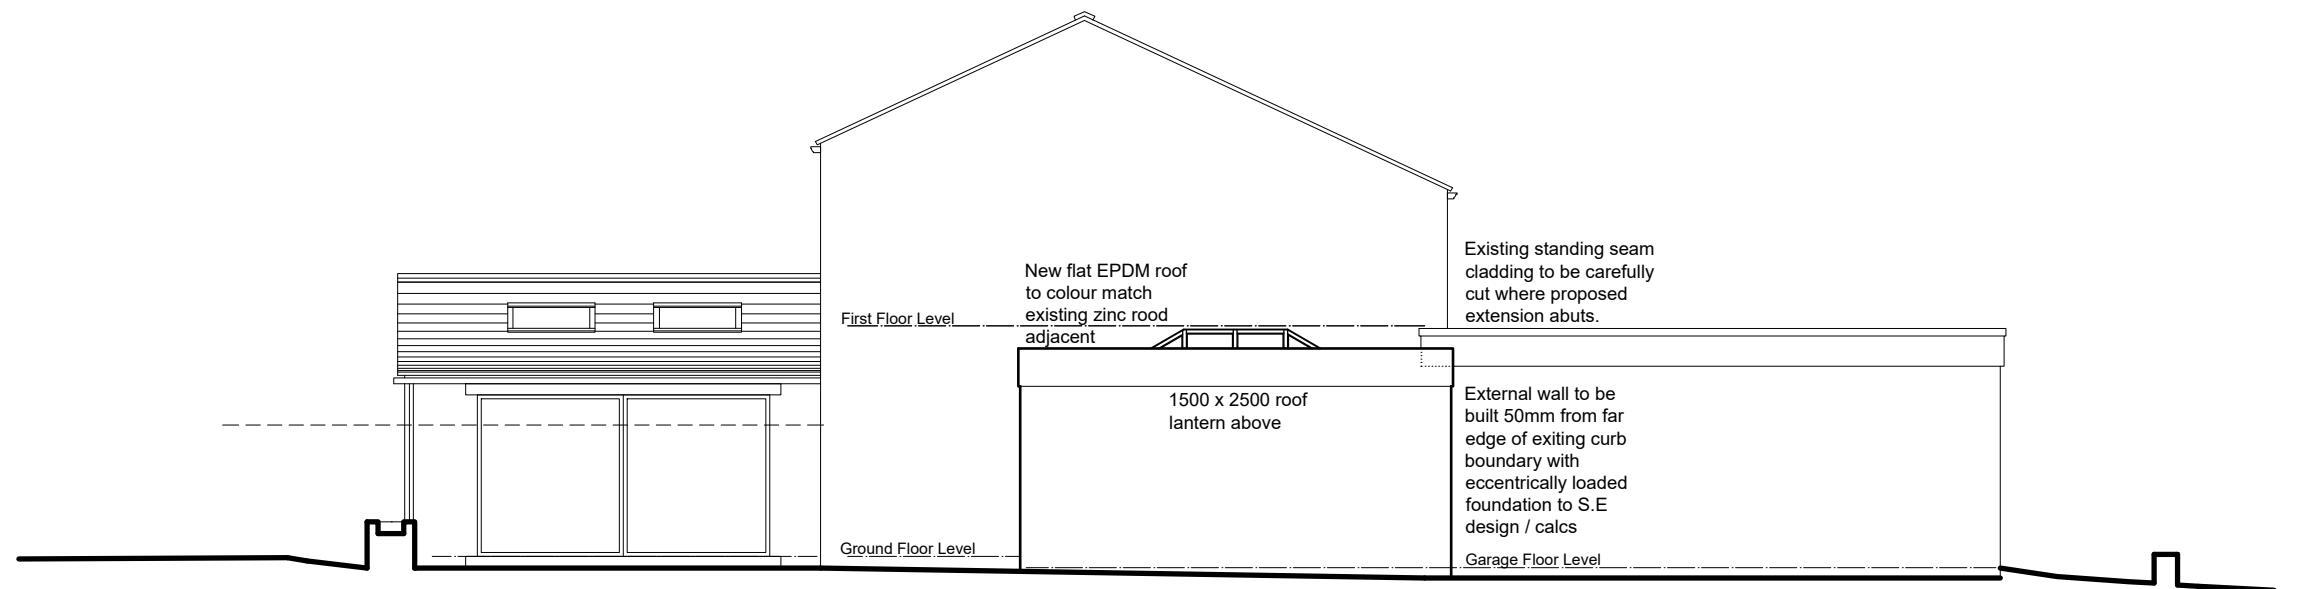

South East Elevation  
(side)



North East Elevation  
(rear)

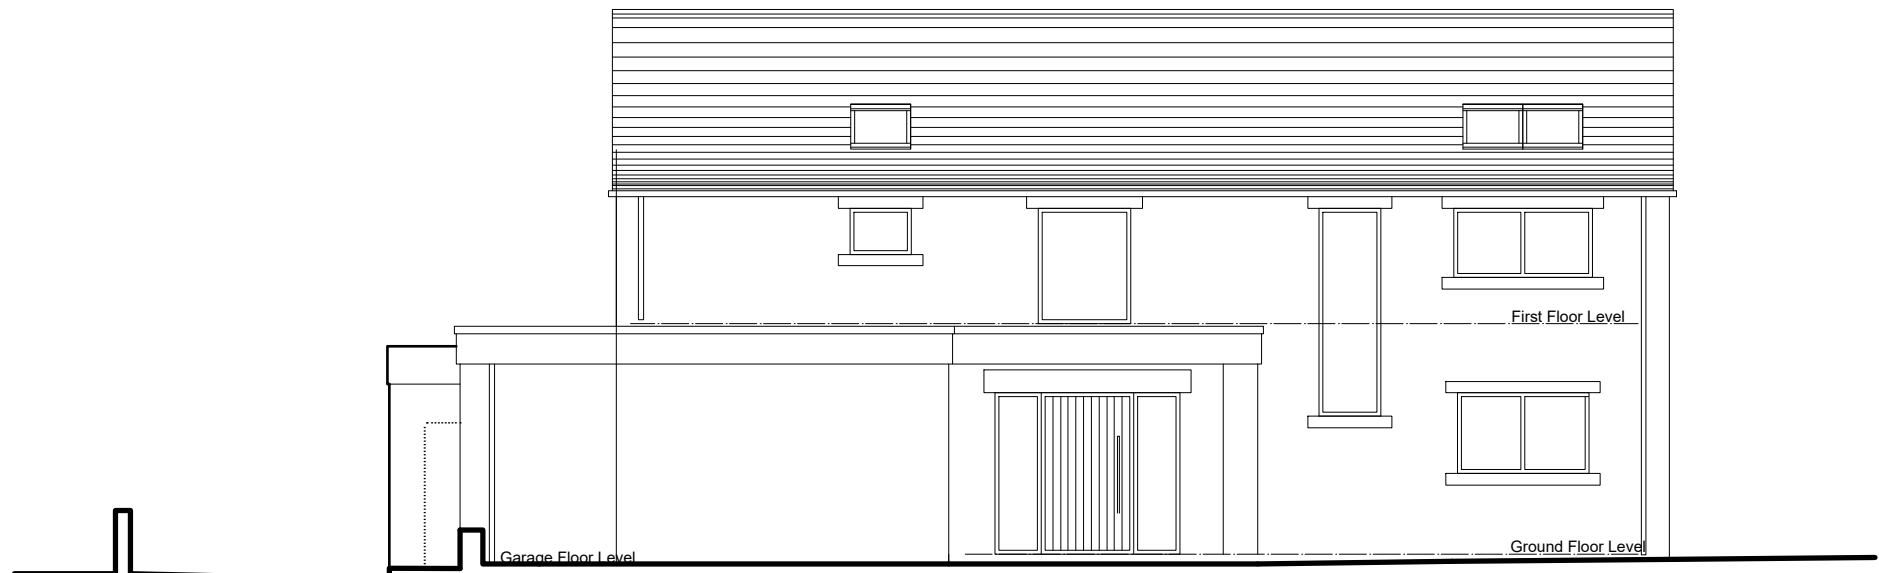

South West Elevation  
(front)

