


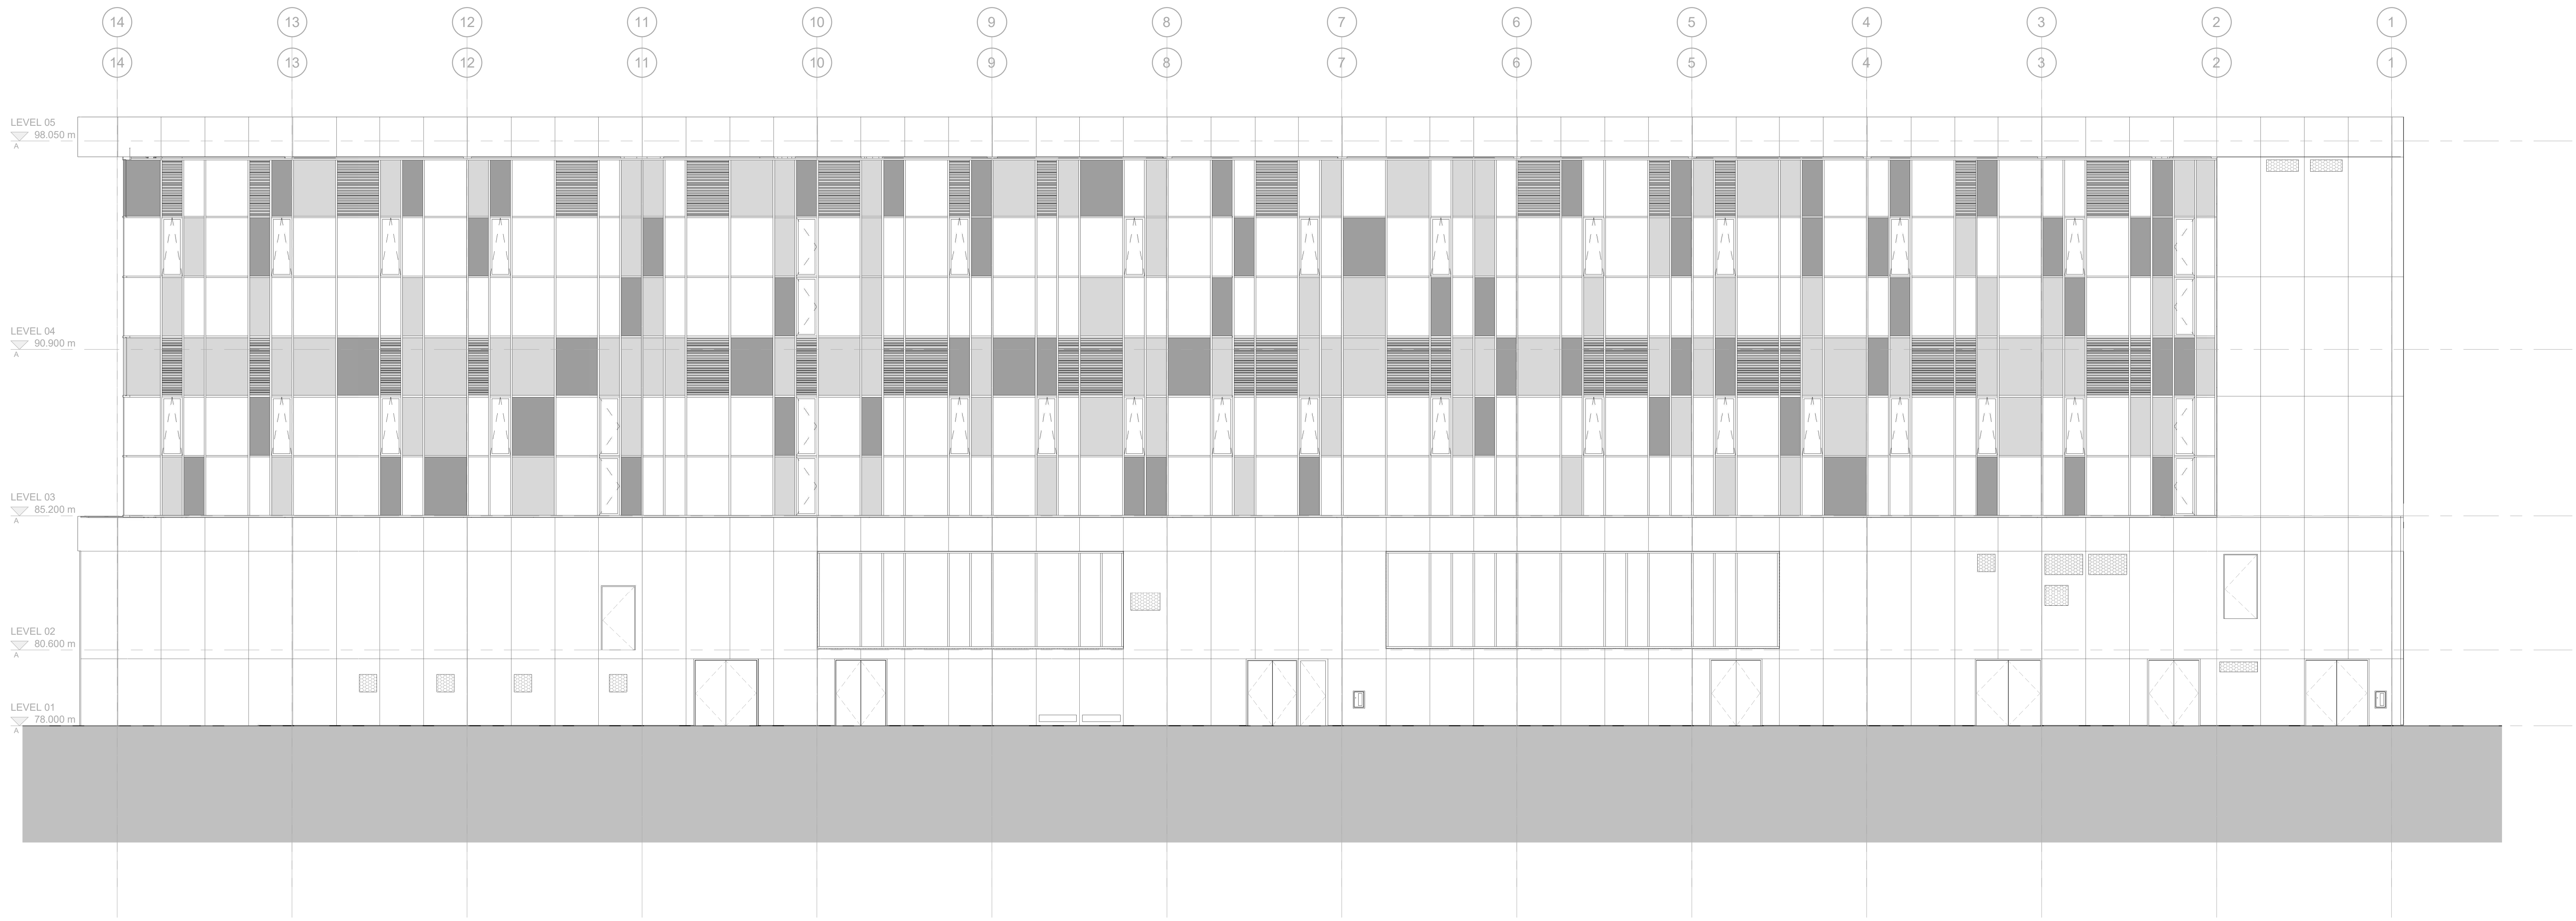

1 North Elevation_


1:100



2 South East Elevation_

1:100

C01	Final Construction Issue	07.06.19	RH	AW
Rev	Description	Date	Dr by	App by
original by		date created		Approved by
WL		02/07/17		RB

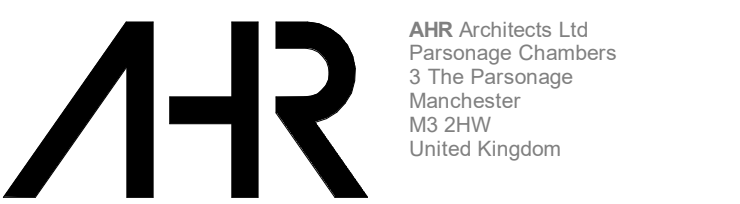

AHR Architects Ltd
Parsonage Chambers
3 The Parsonage
Manchester
M2 2HW
United Kingdom

T: +44(0)161 6287900
E: manchester@ahr-global.com
www.ahr-global.com

client name	University of Huddersfield
project	The Barbara Hepworth Building
drawing	Elevations (No Vell)_Sheet 1 of 2
computer file	C:\Users\AHR\Documents\2016\00889\ADA-AHR-XX-XX-DR-A-20-107.dwg
project number	2016.00889.000
drawing number	ADA-AHR-XX-XX-DR-A-20-107
scale	1:100
issue status	rev
rev	C01

This drawing is to be read in conjunction with all related drawings. All dimensions must be checked and verified in situ before commencement of any work or production of any drawings. The originator should be notified immediately of any discrepancy. This drawing is copyright and remains the property of AHR.