

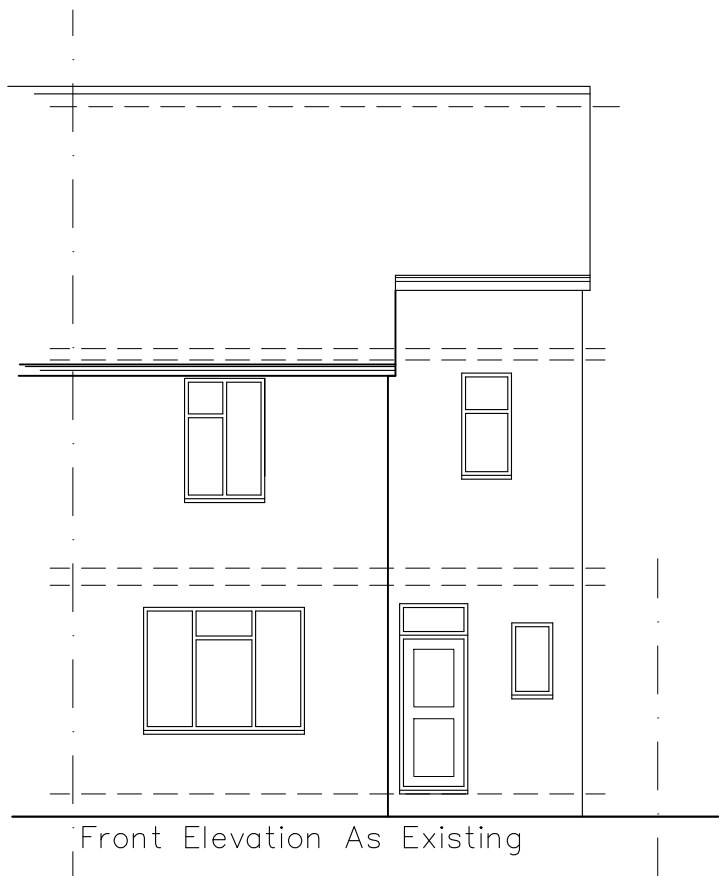
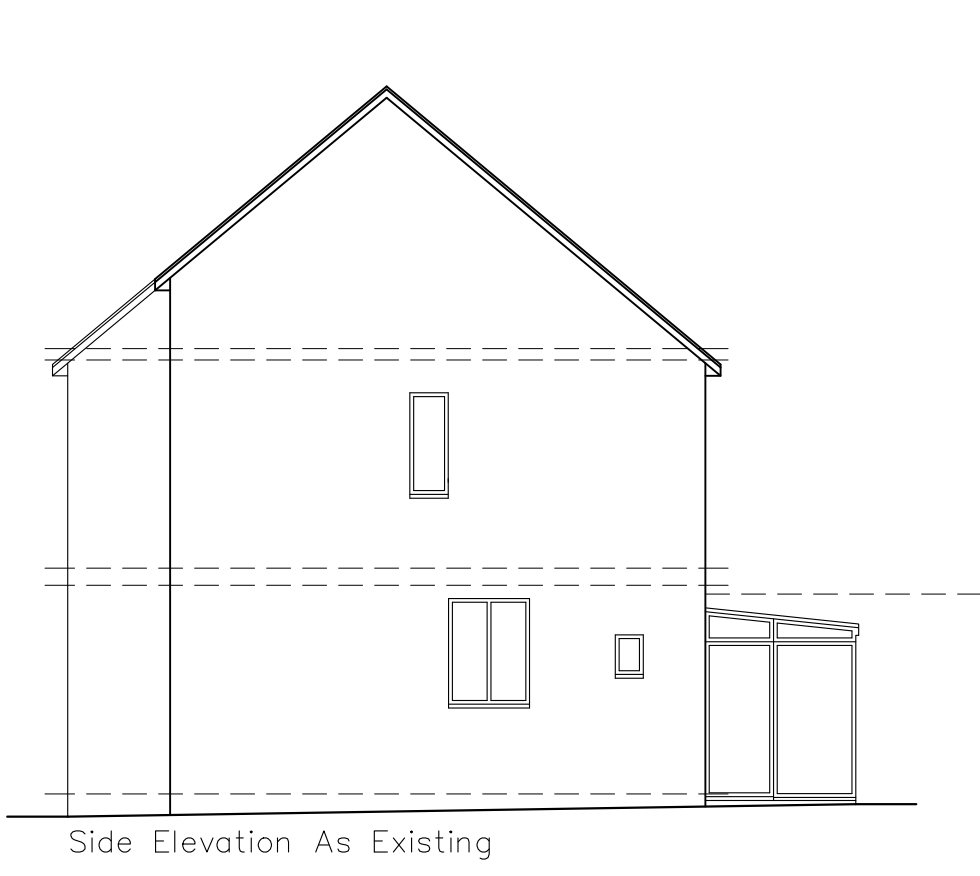
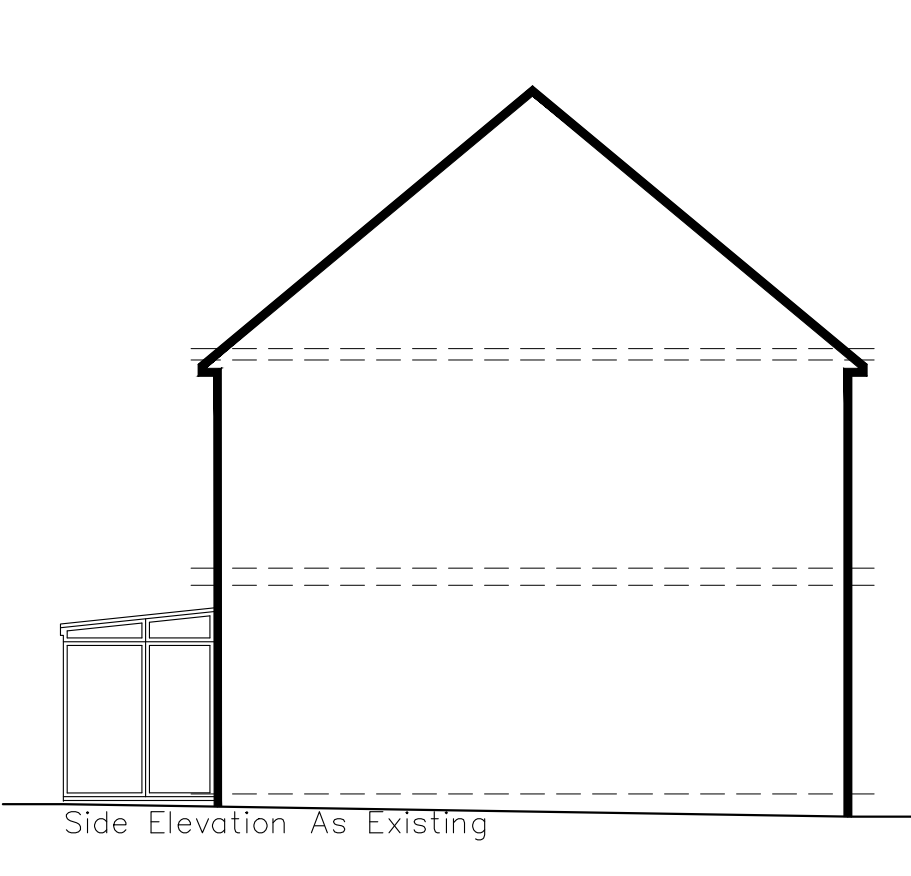


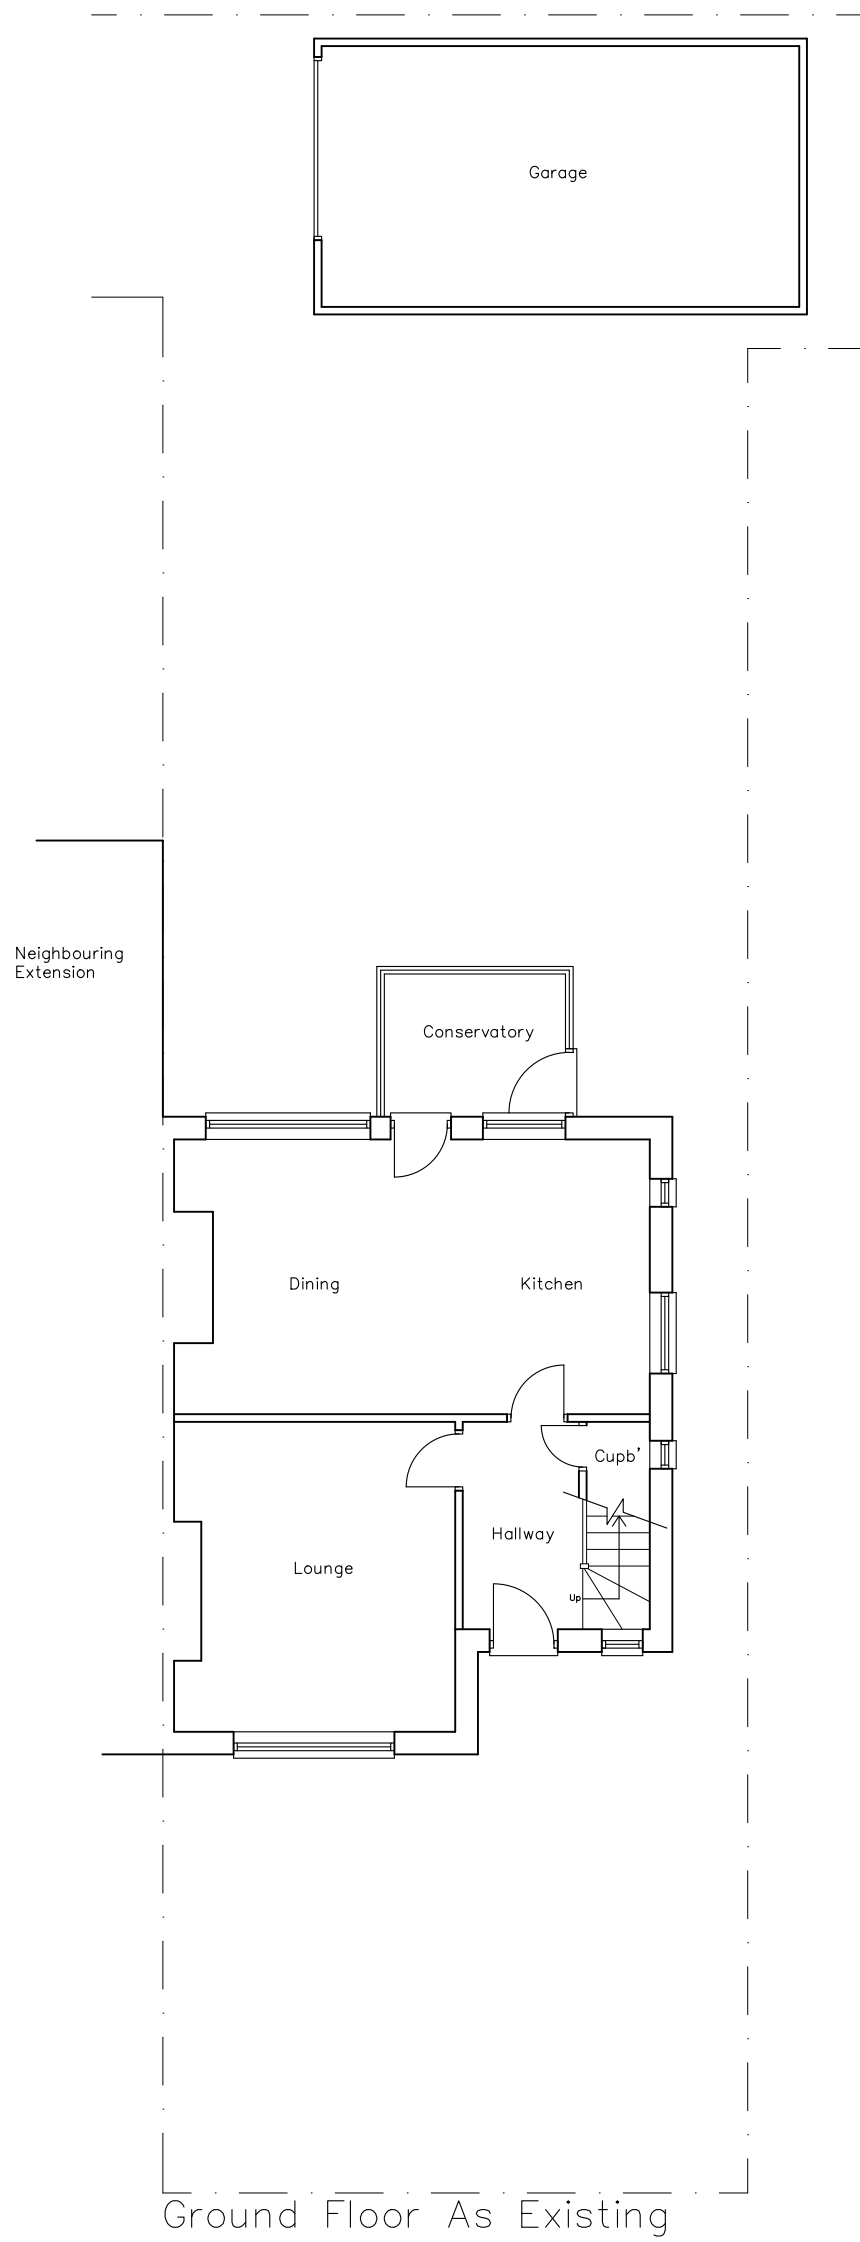

0 1 5
Metres
Scale Bar @ 1:100

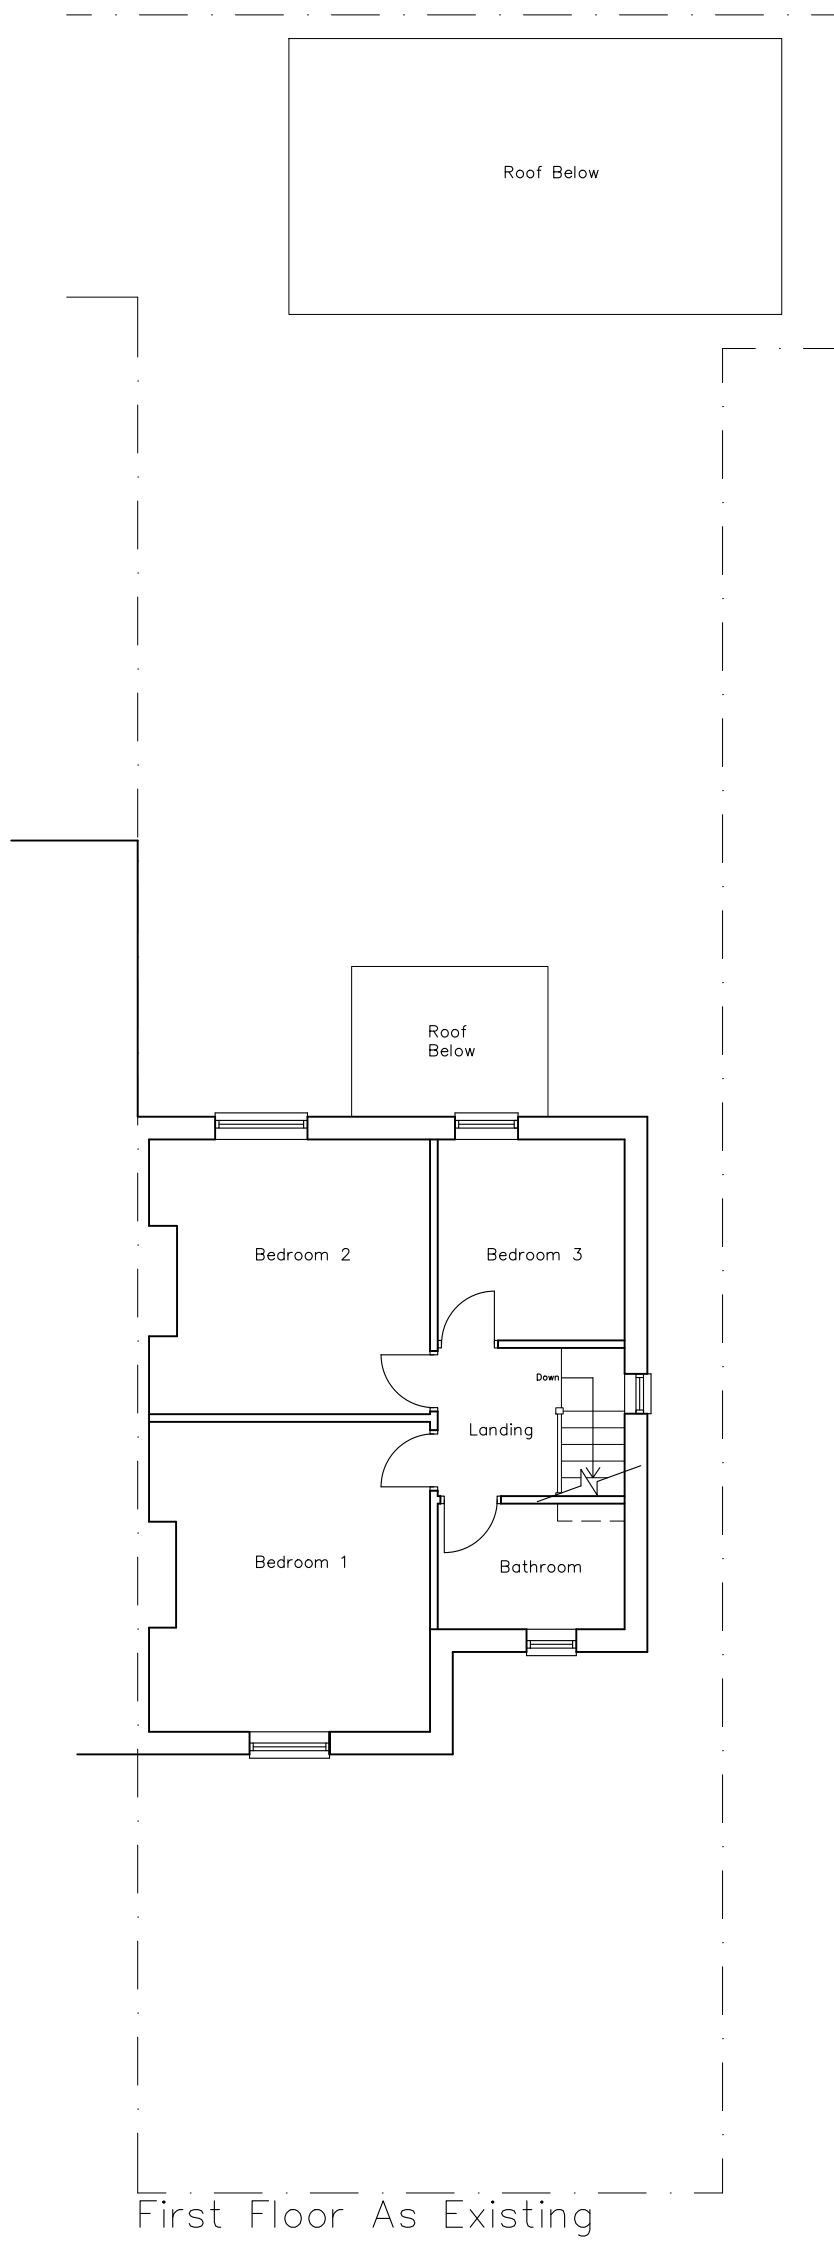

Planning Application for proposed rear single storey and front double storey extension, new garage and loft conversions and drop kerb.

At 363 Bradford Road for Mrs Hussain

EXISTING FLOOR PLANS & ELEVATIONS
PLANNING DRAWINGS

SCALE 1:100 @A1 DATE 02.09.25

DRAWN M.B.

REF.

DRAWING NO. 2025/0021/0001 REV.