

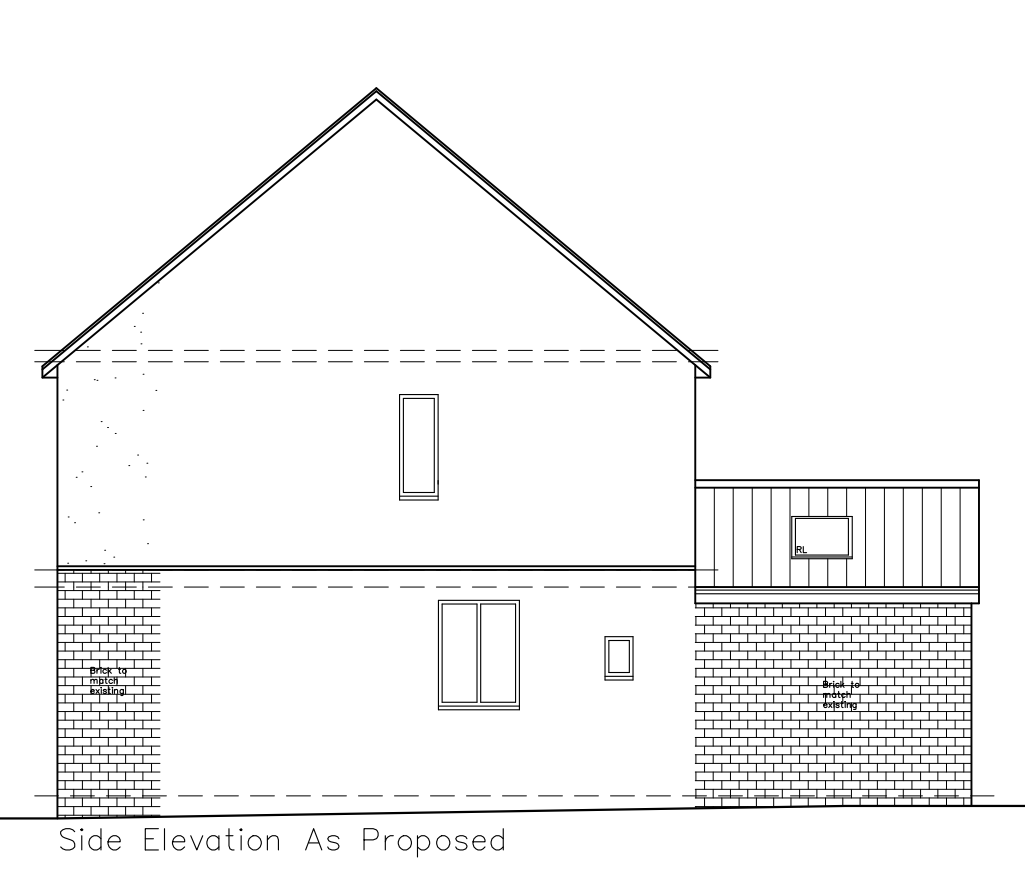


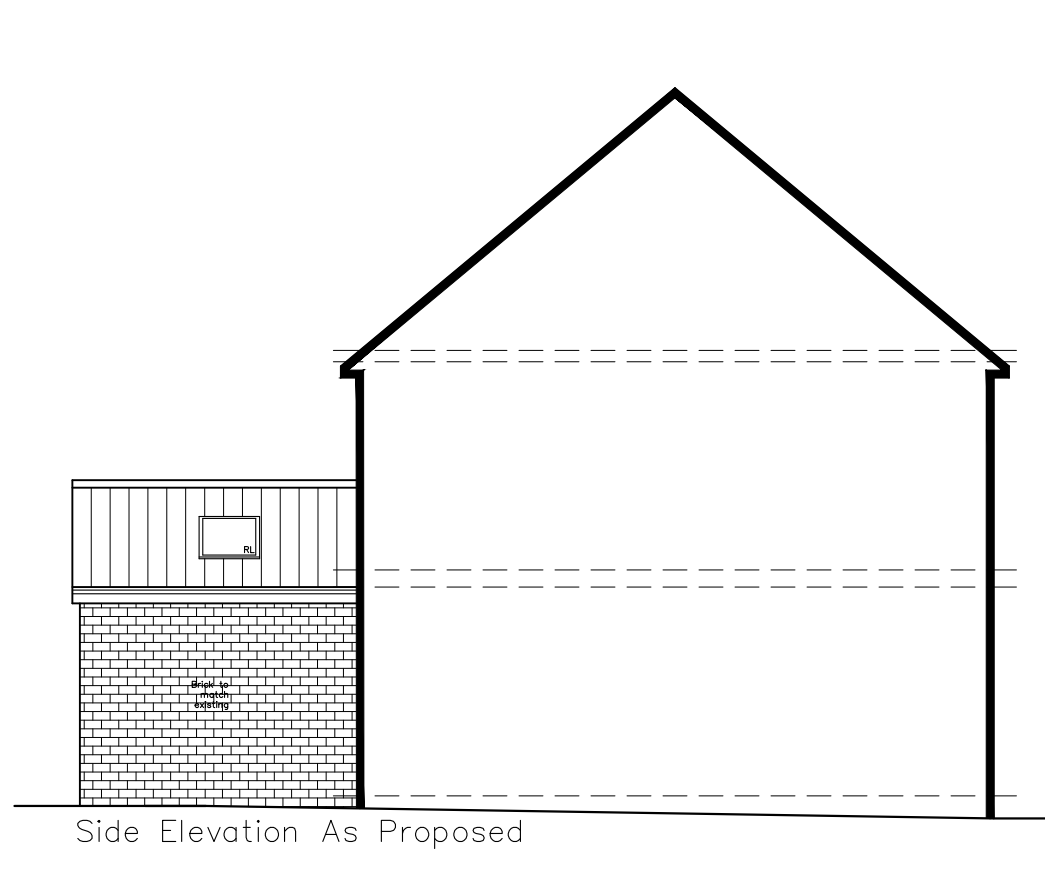


0 1 5
Metres
Scale Bar 1:100

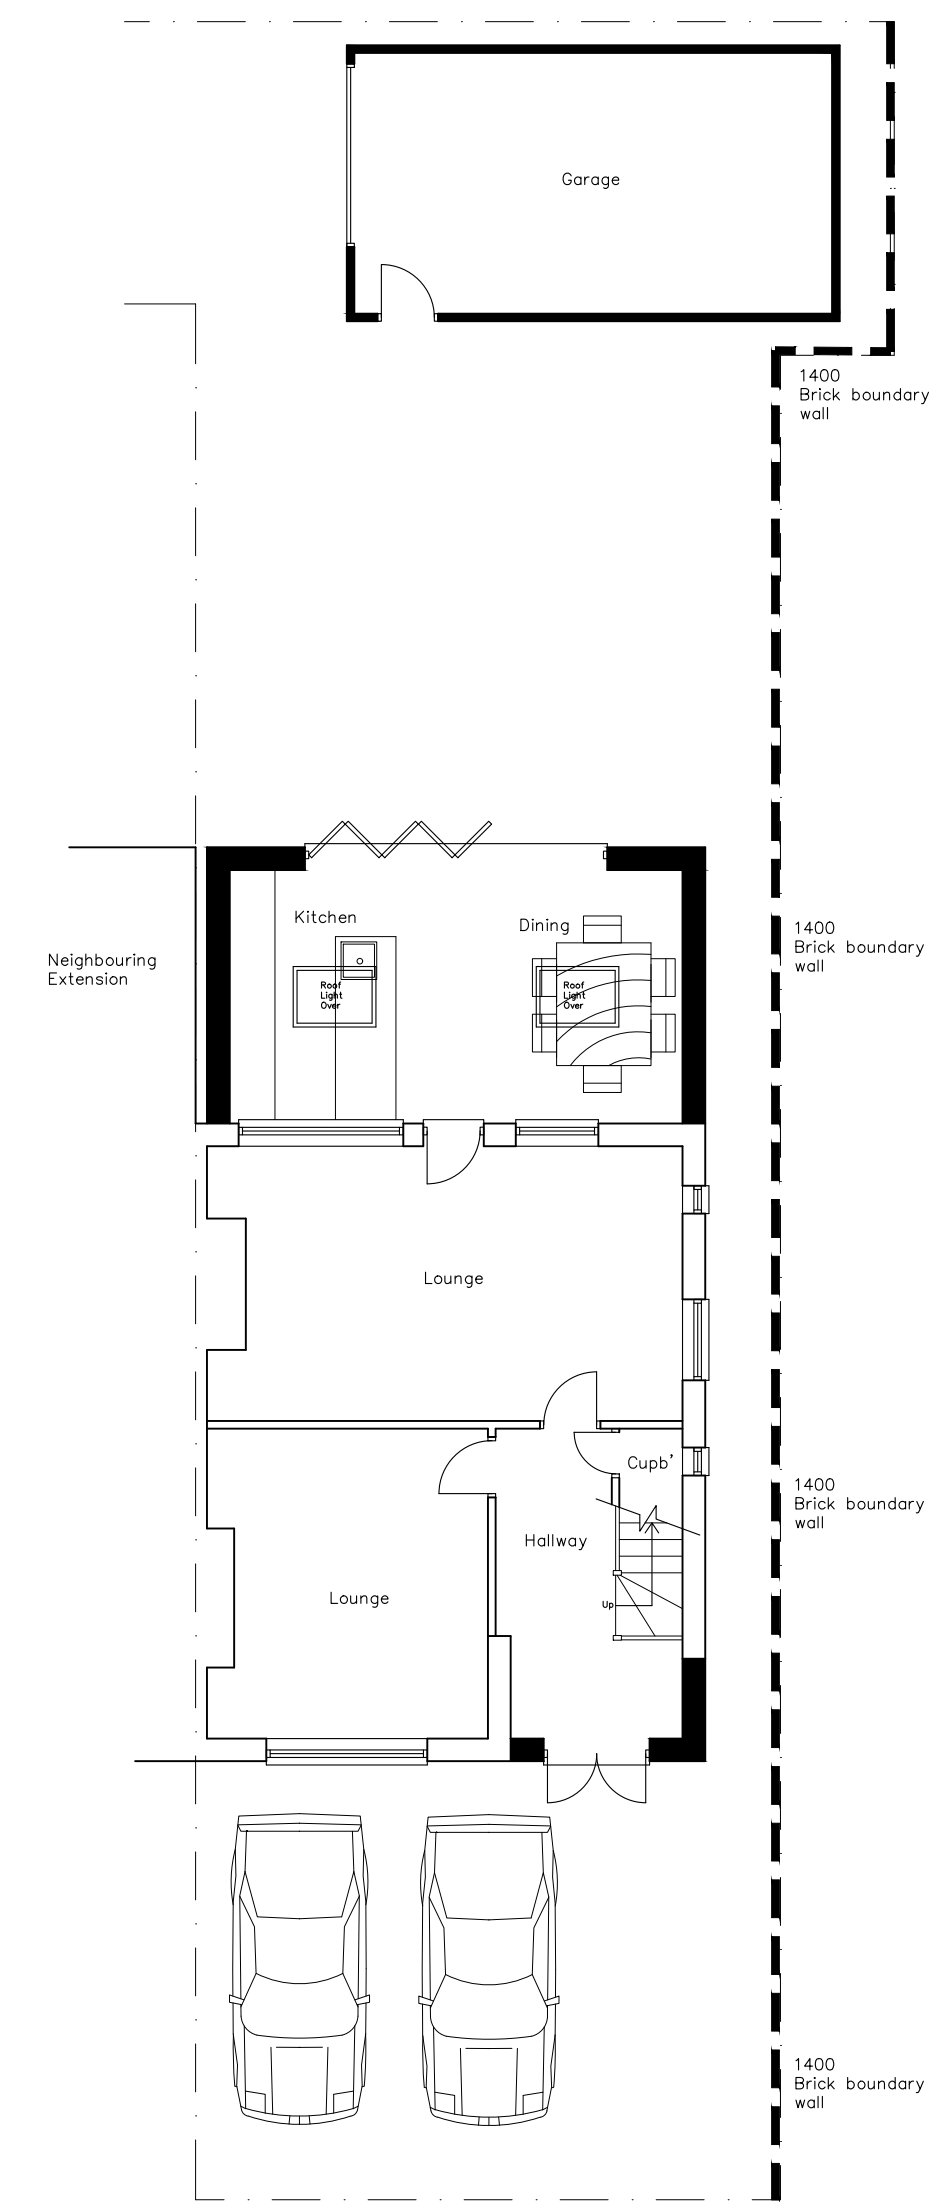


Bradford
Road


Ground Floor As Proposed

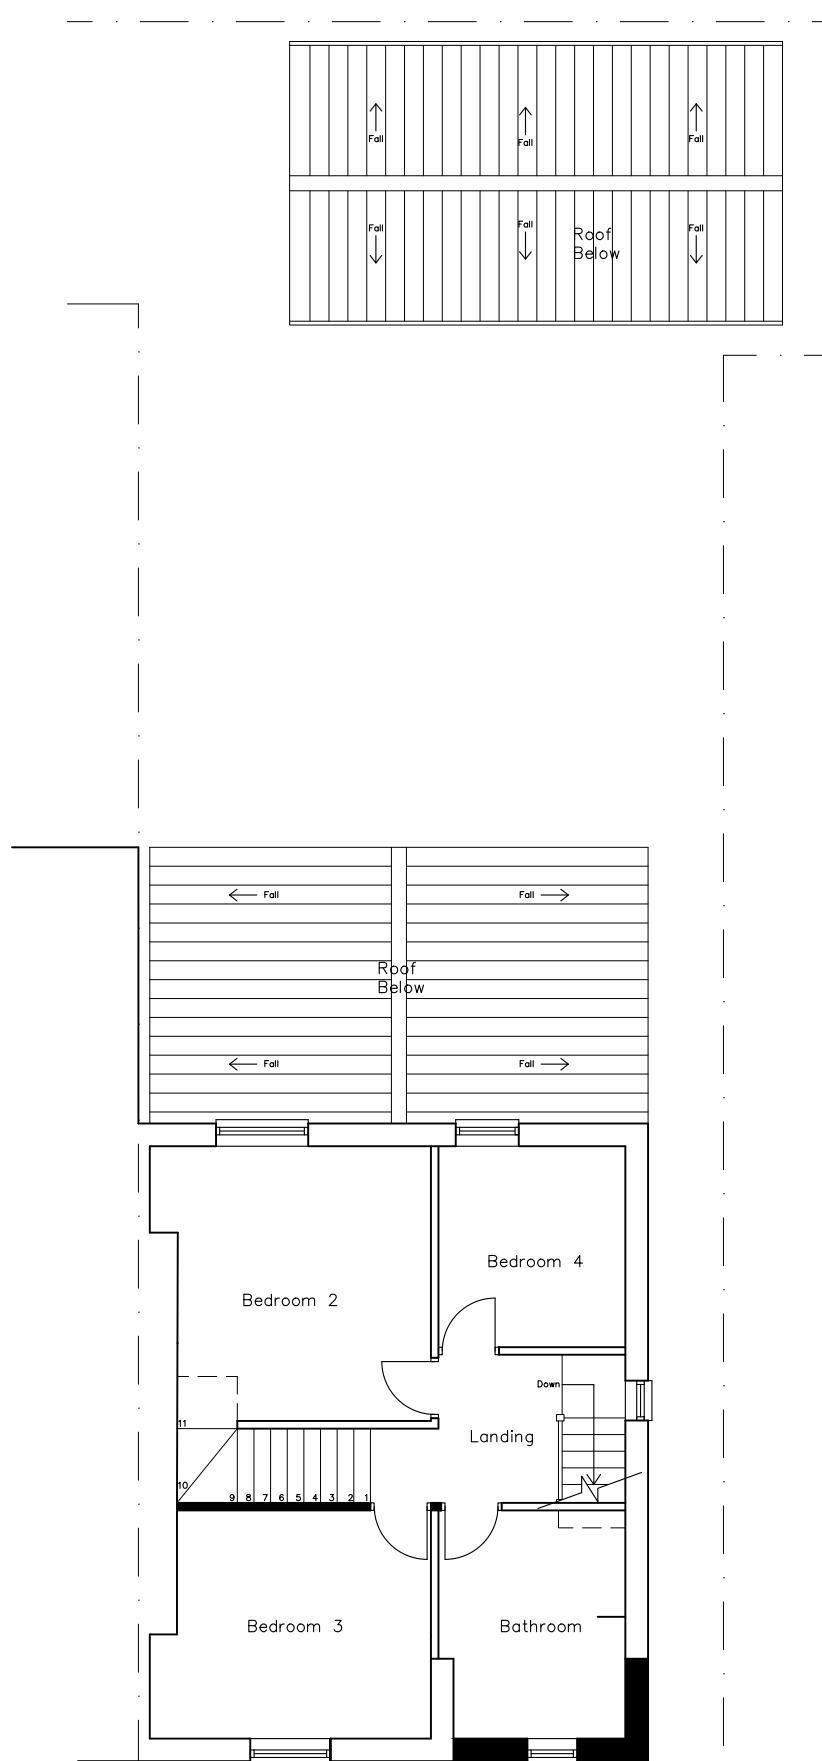


First Floor As Proposed

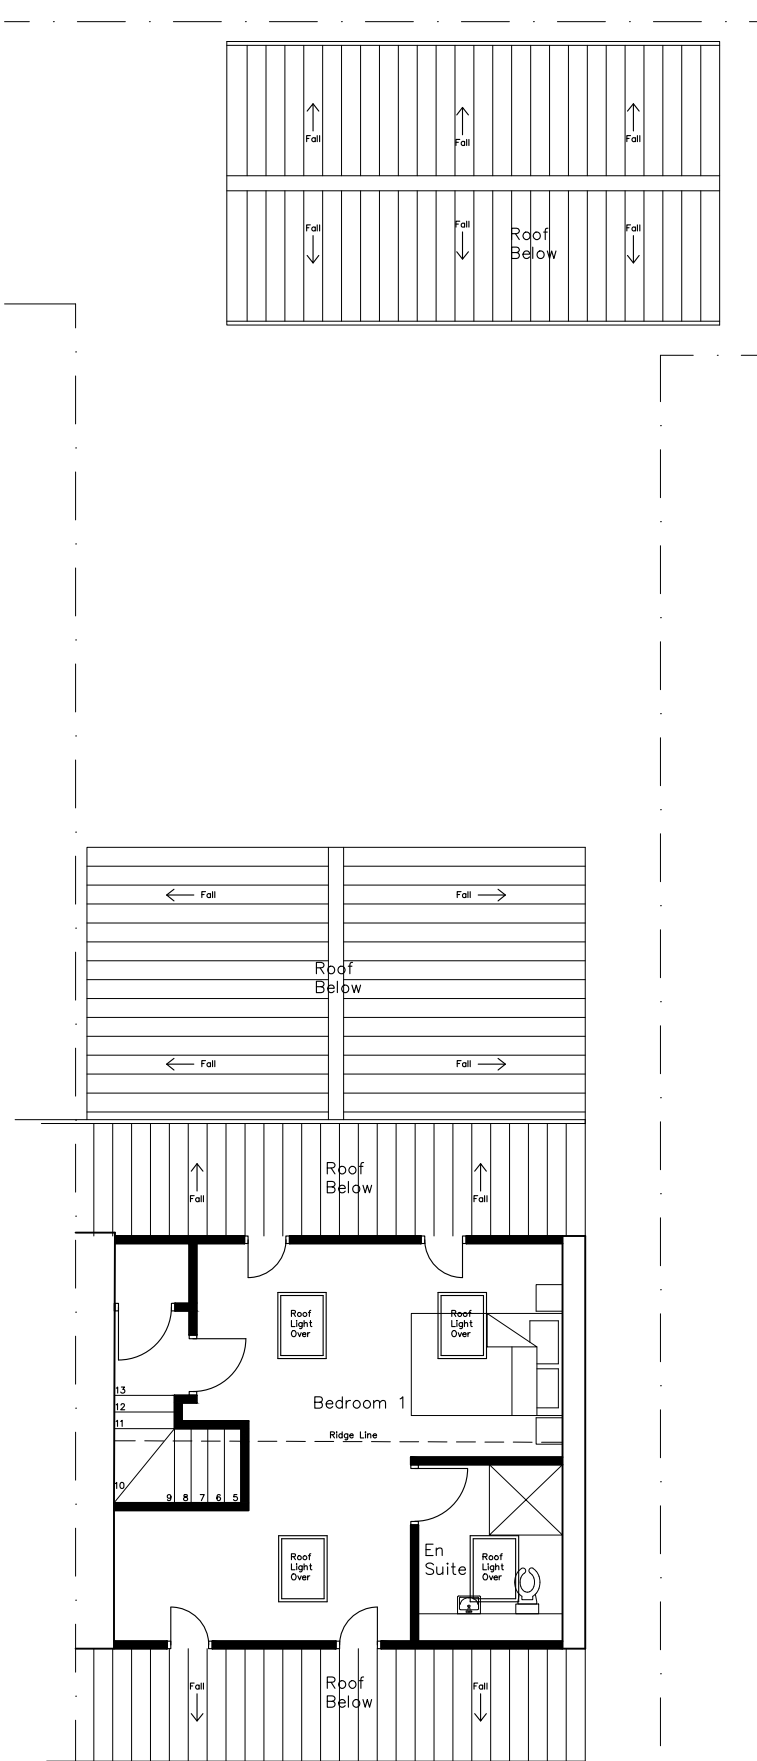


Second Floor As Proposed

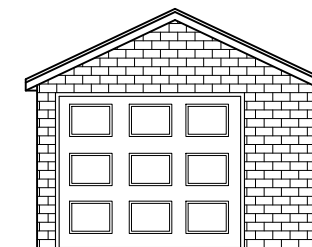


Front Garage Elevation
As Proposed

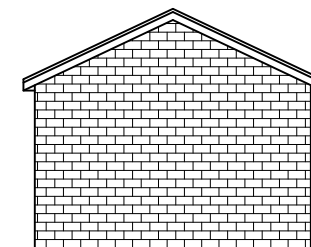

Rear Garage Elevation
As Proposed

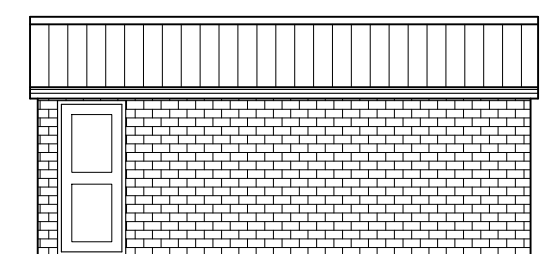

Side Garage Elevation As Proposed

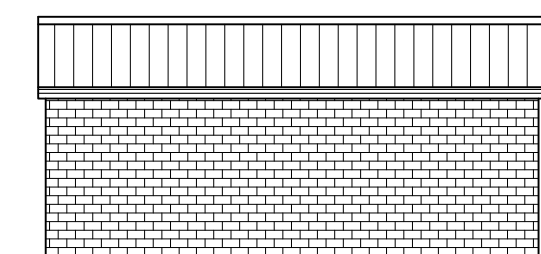

Side Garage Elevation As Proposed

A 16.09.25 Proposed roof lights
added to elevations

REV. DATE DESCRIPTION

Planning Application for proposed rear
single storey and front double storey
extension, new garage and loft
conversions and drop kerb.

At 363 Bradford Road for Mrs Hussain

PROPOSED FLOOR PLANS &
ELEVATIONS
PLANNING DRAWINGS

SCALE 1:100 @A1 DATE 02.09.25

DRAWN M.B

REF.

DRAWING NO. 2025/0021/0002

REV. A