



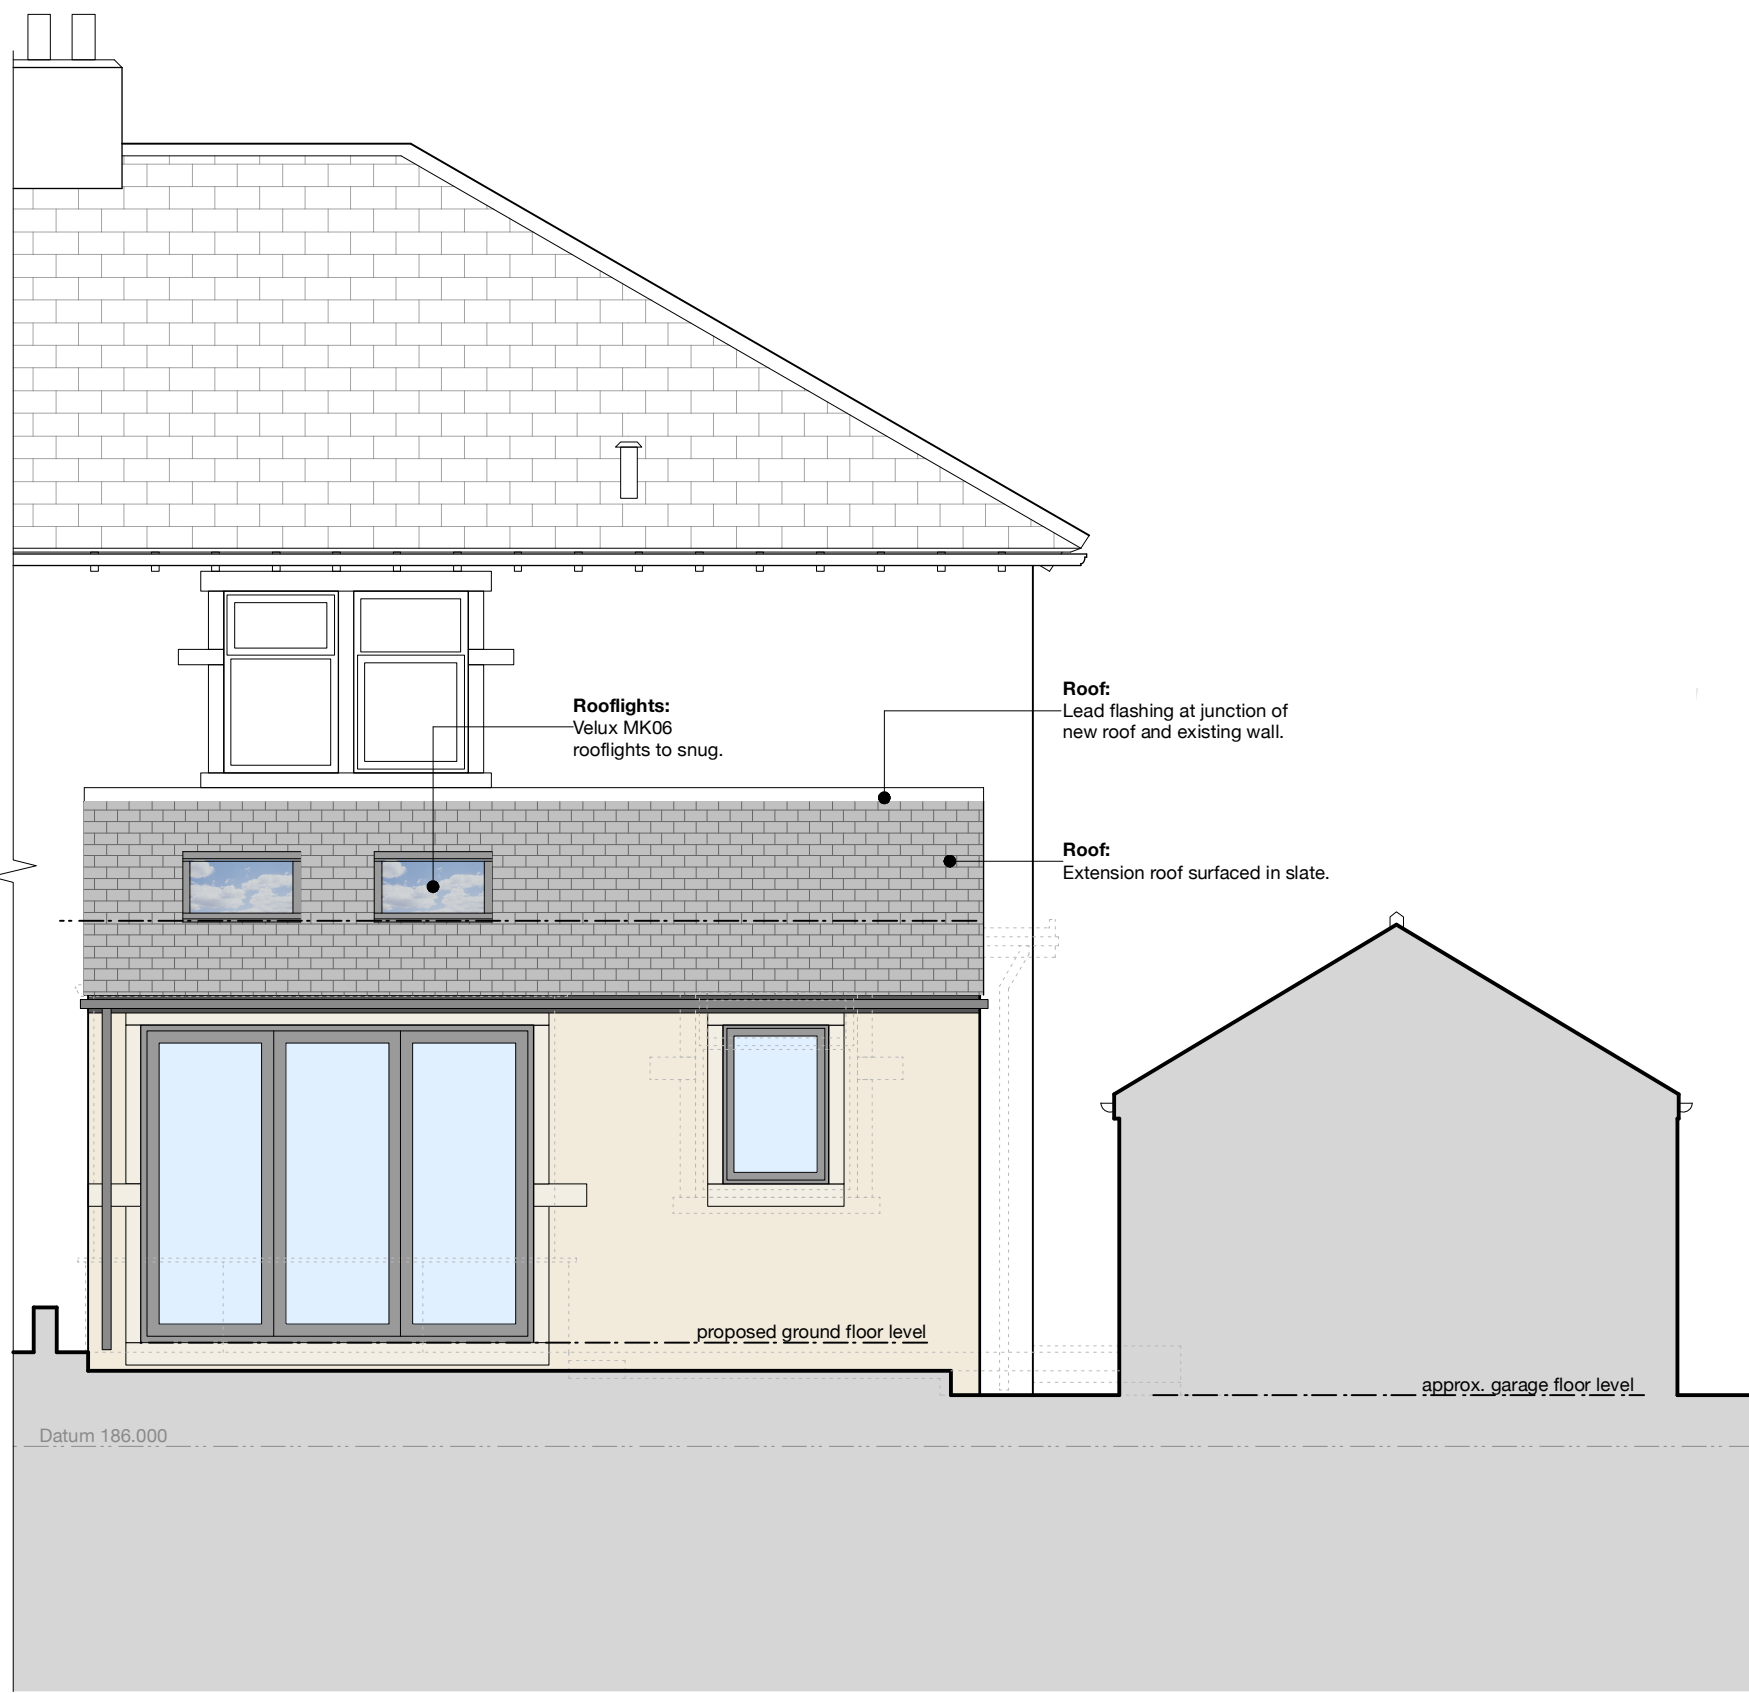


west elevation / part section – rear

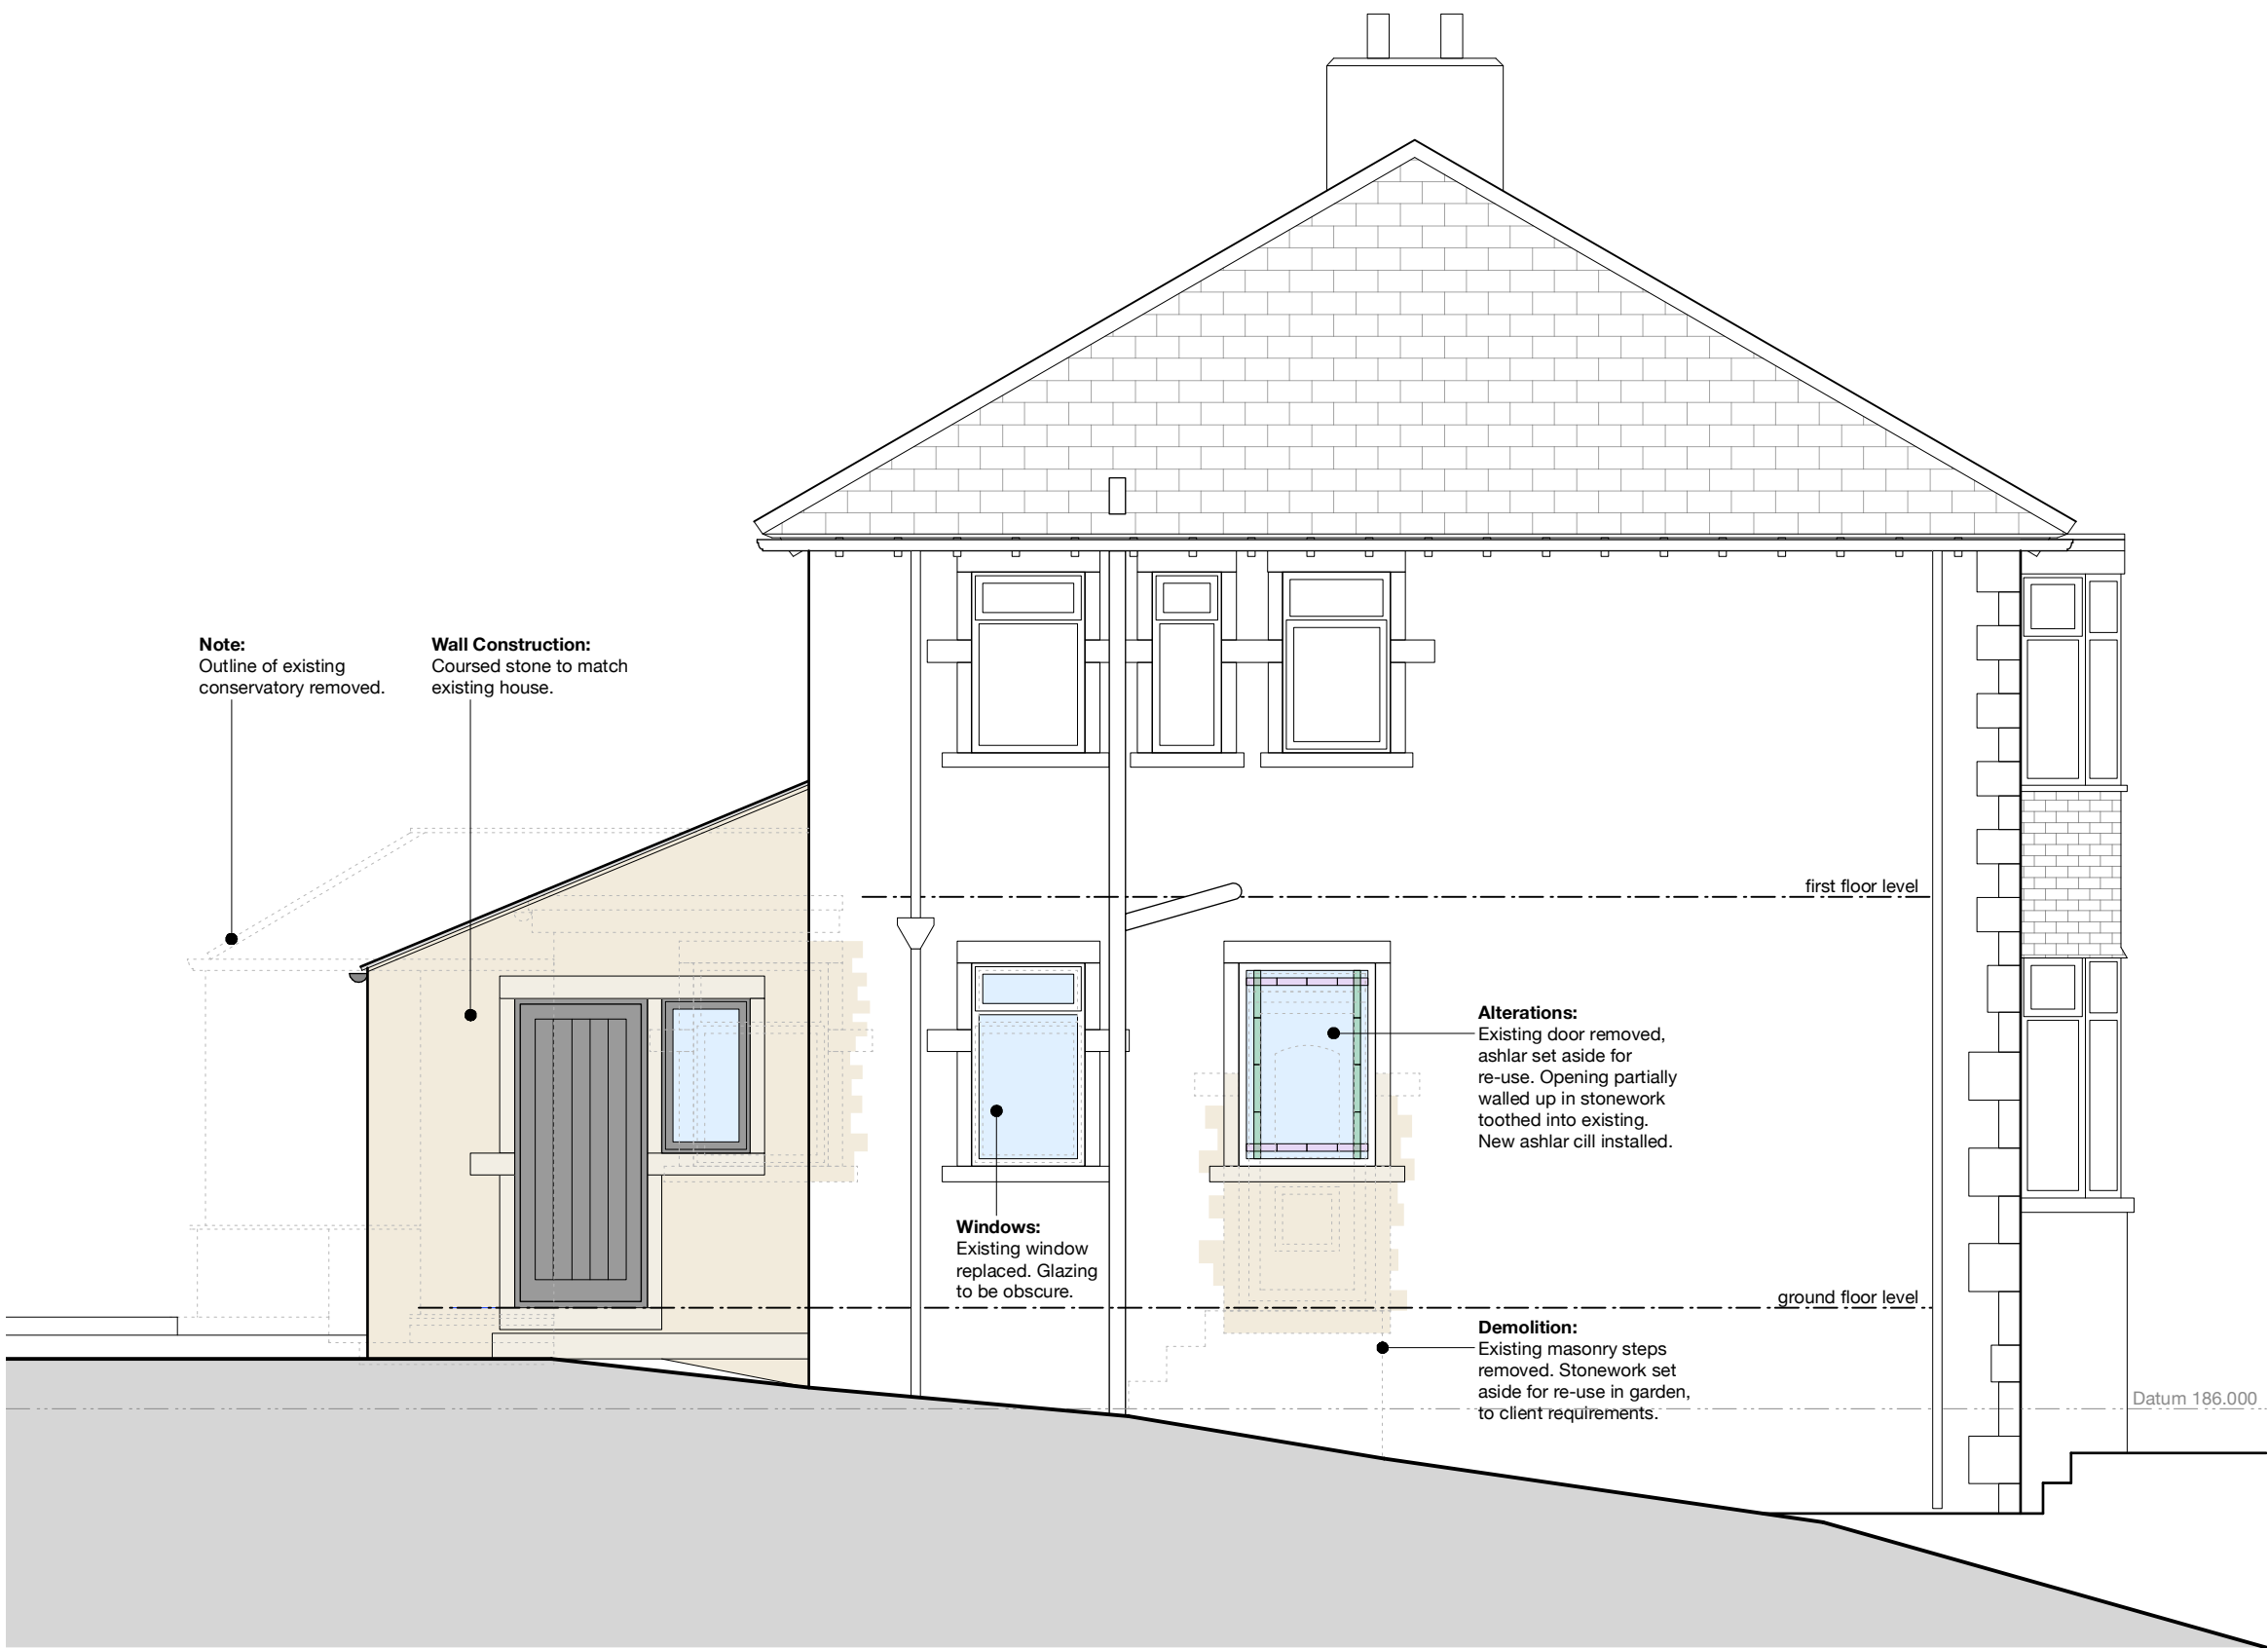


south elevation / part section – side



east elevation – front

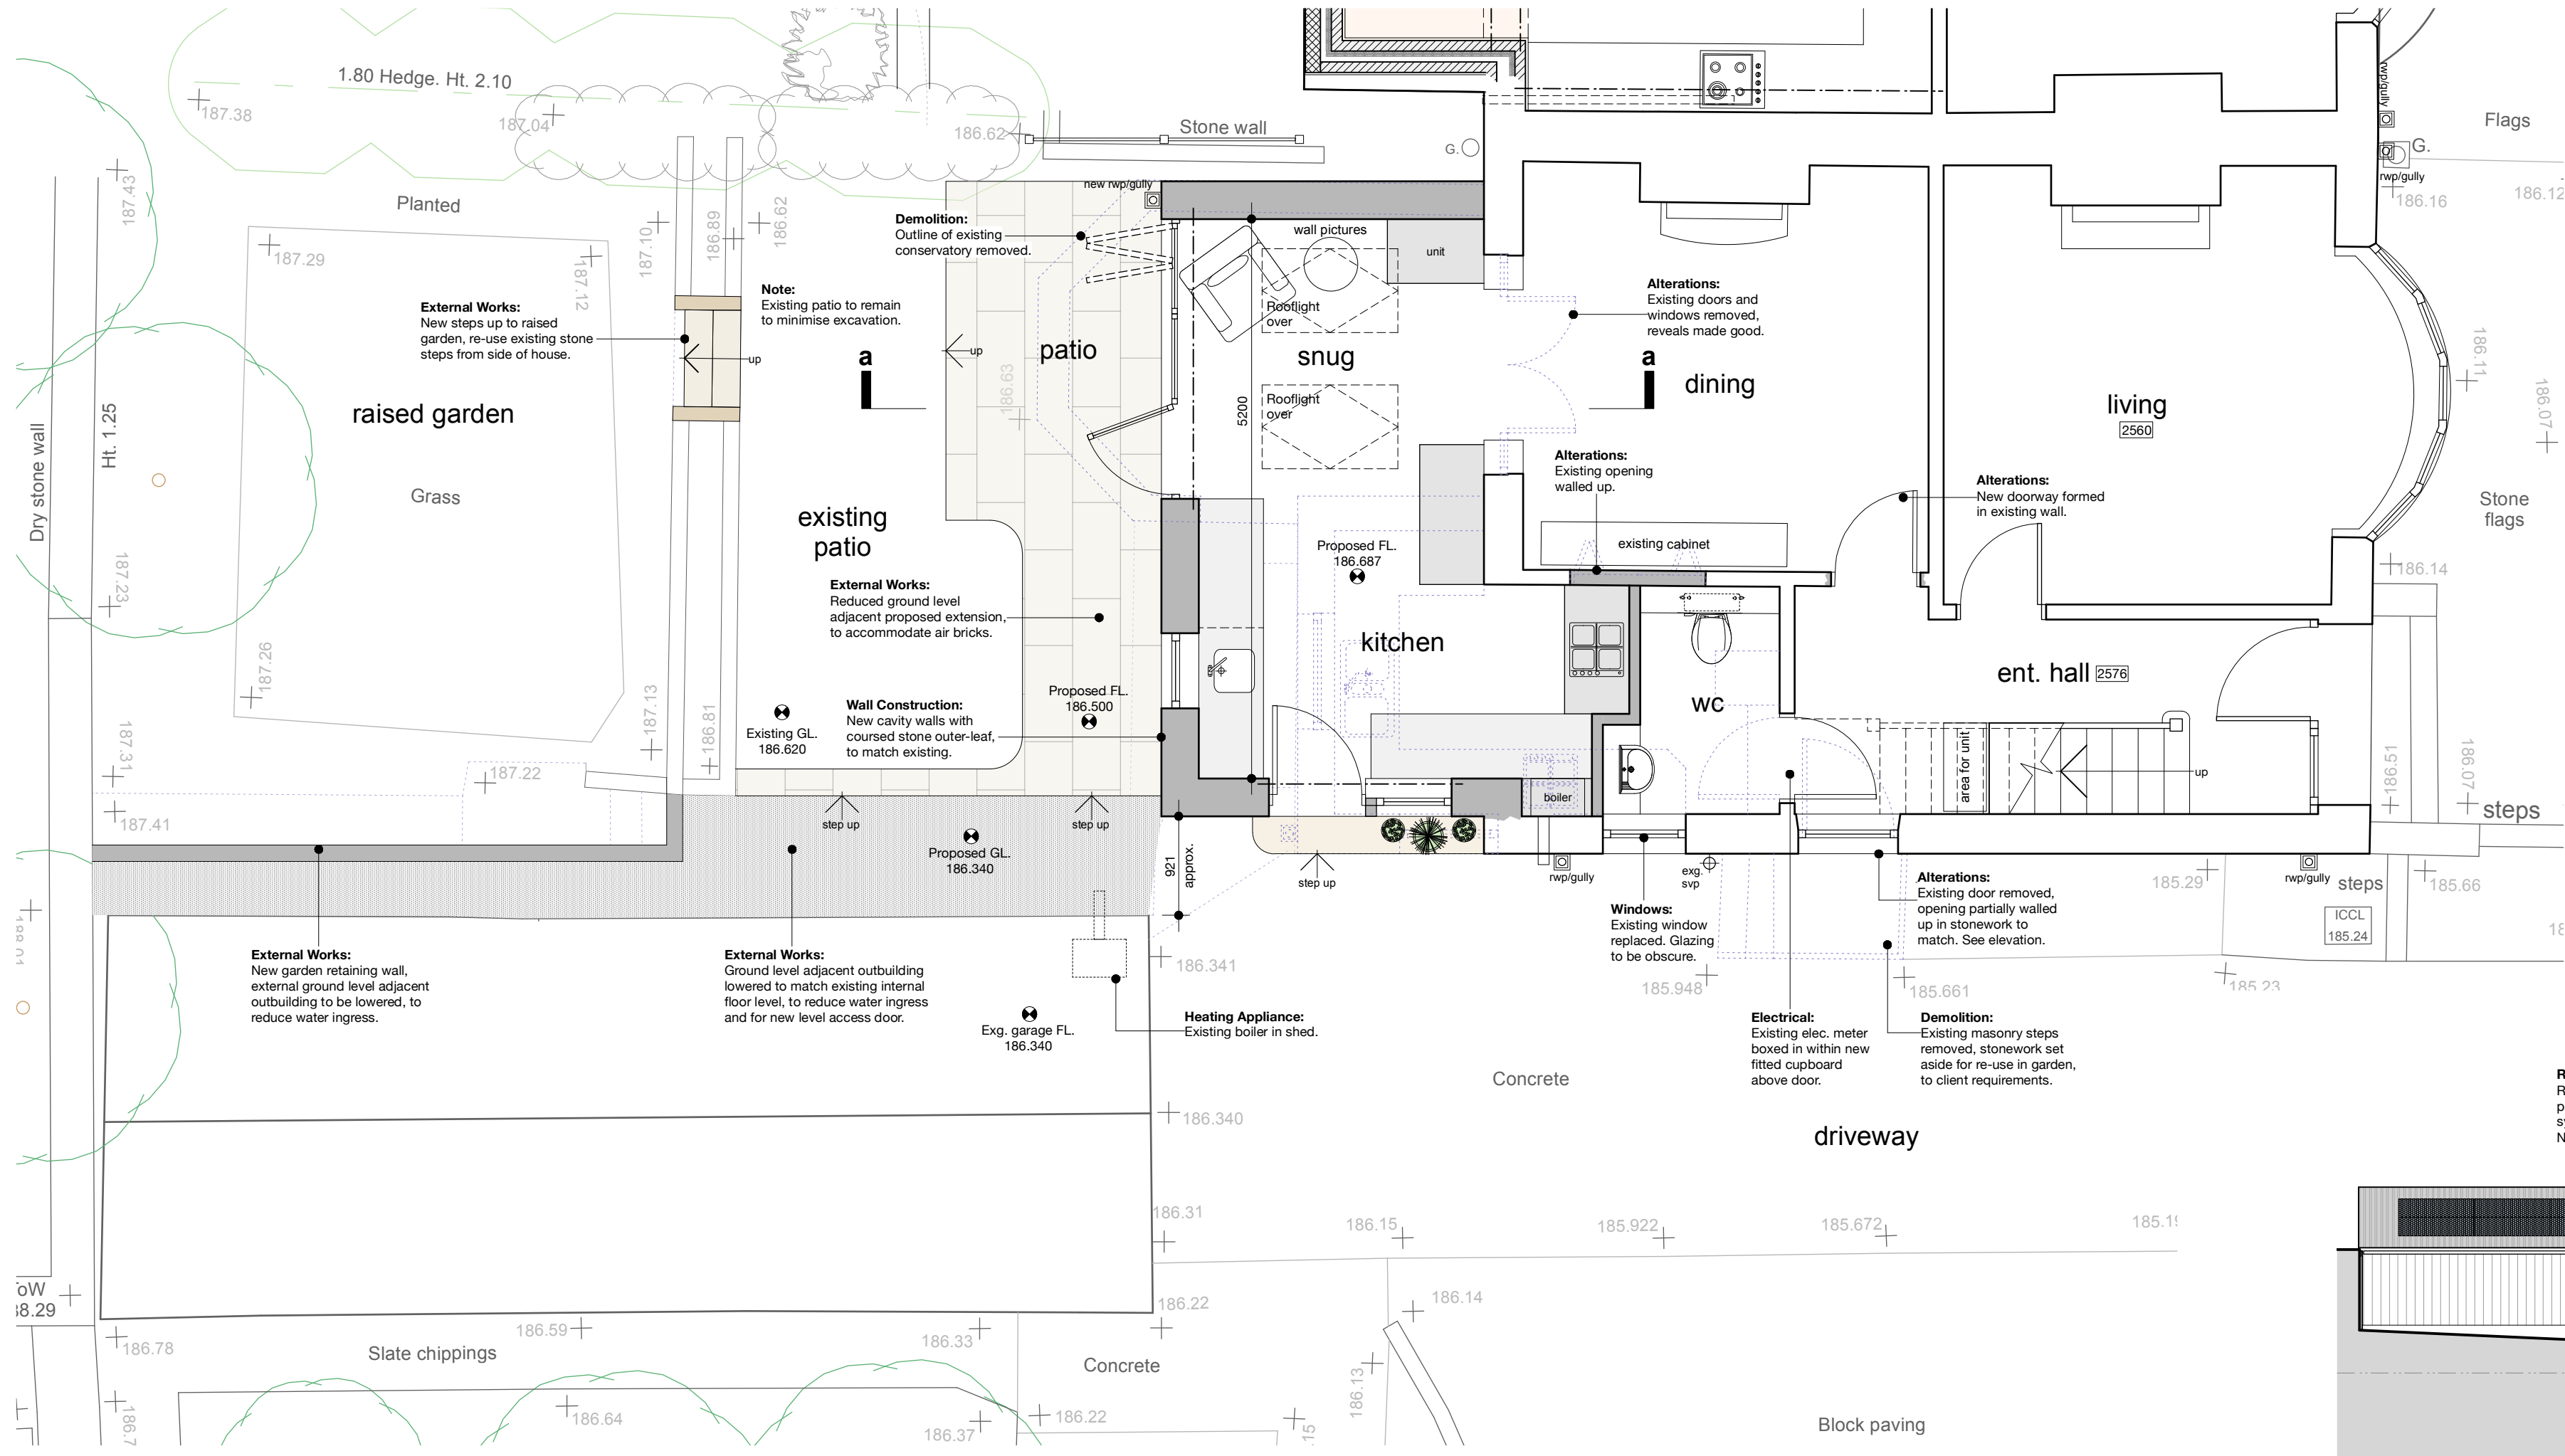

ground floor / part site plan

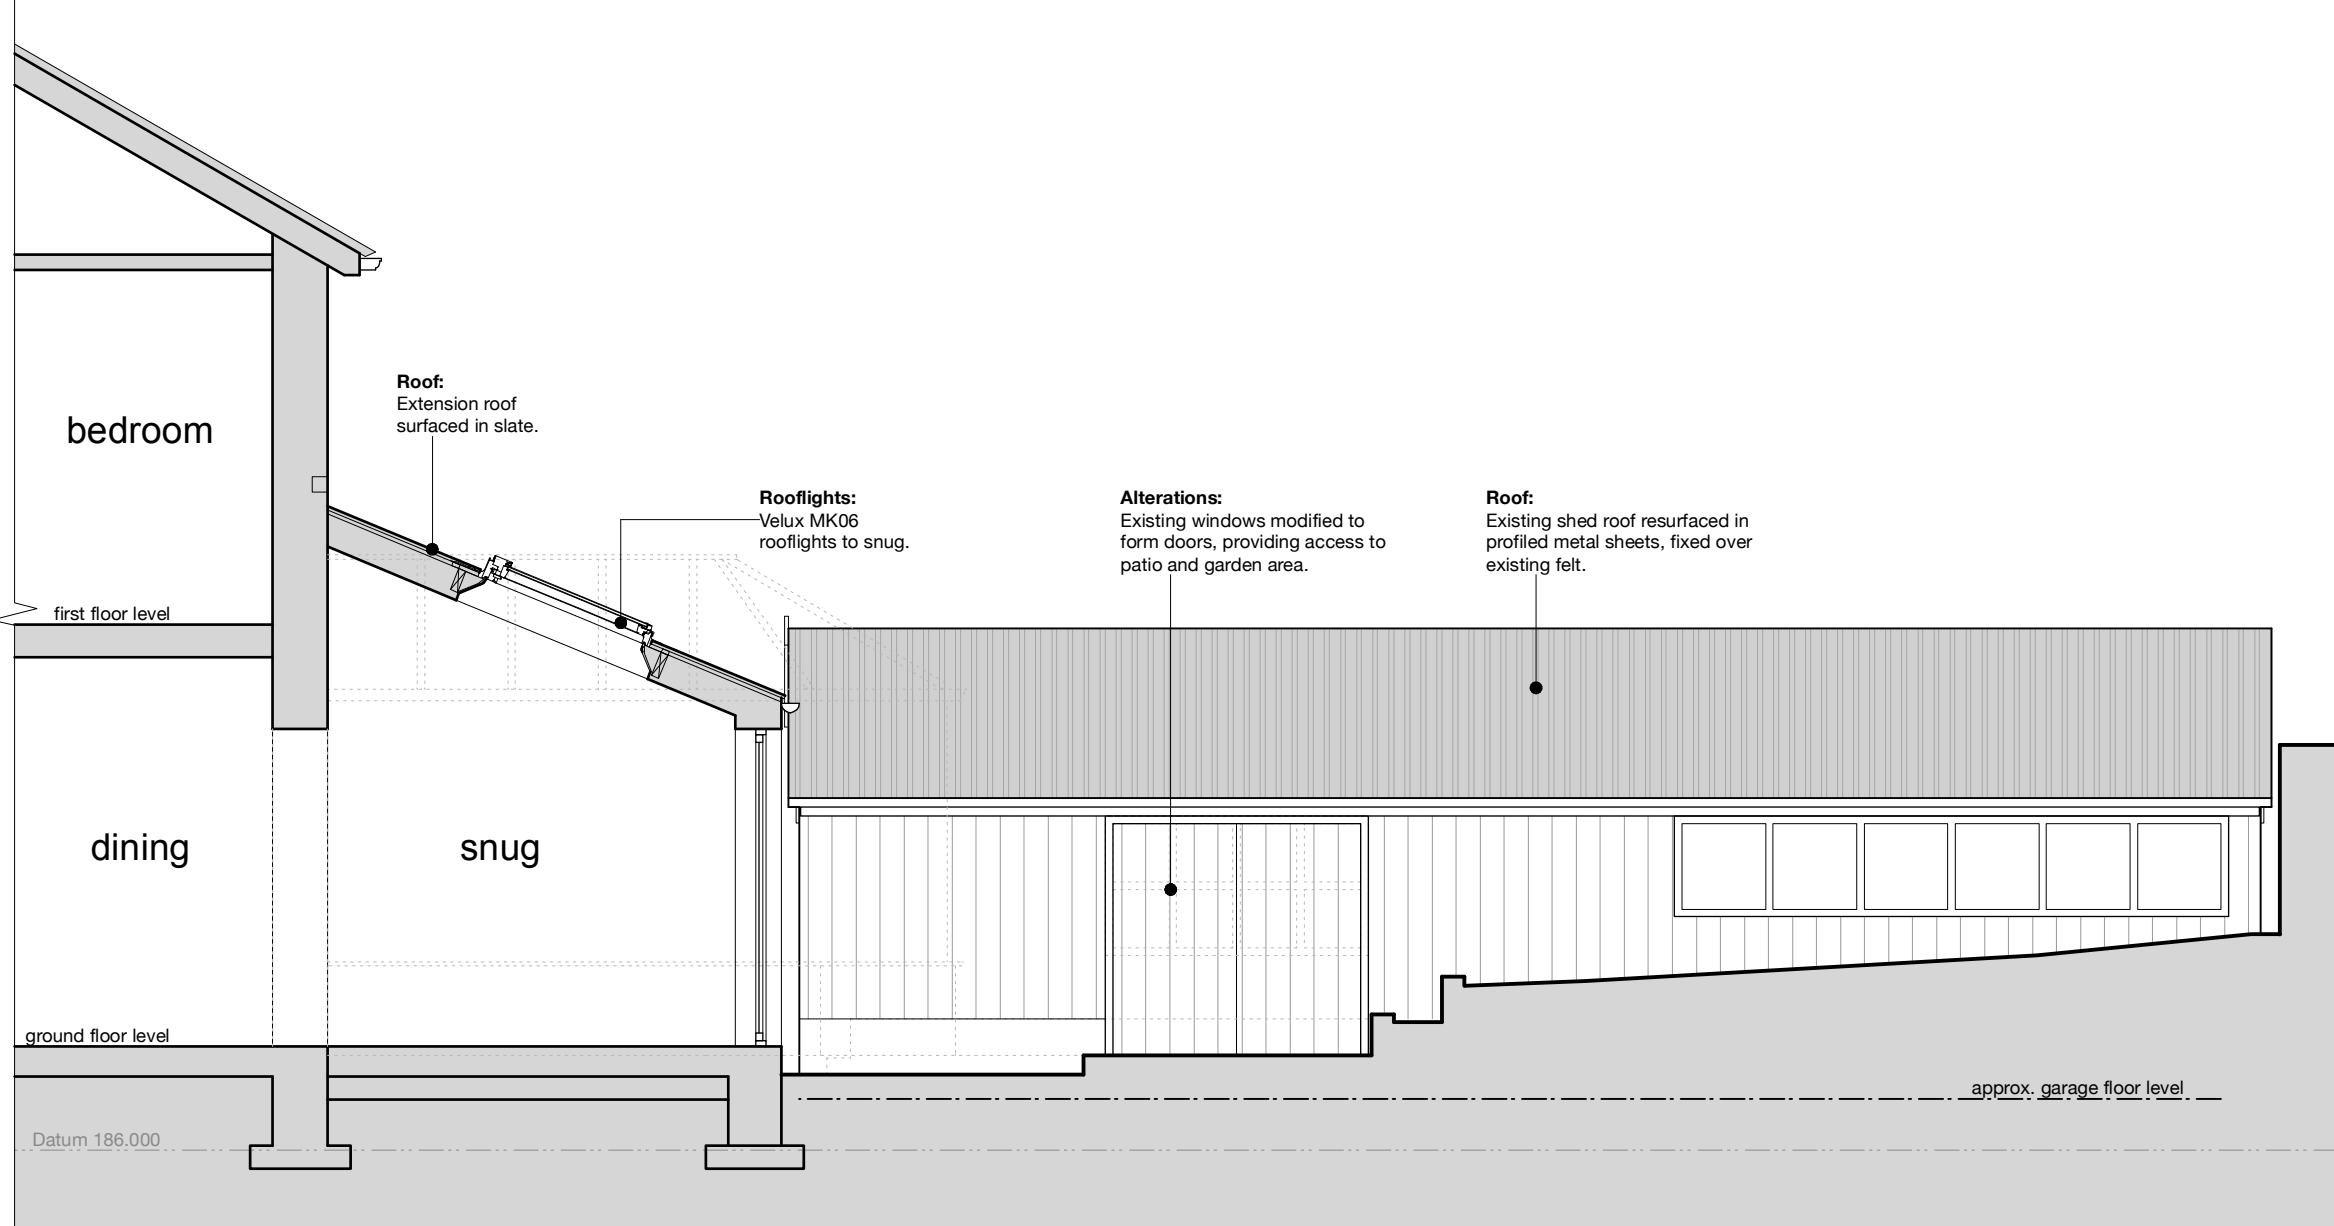

north elevation / part section A – side

This drawing has been prepared specifically for the purpose of obtaining Planning Permission and/or Building Regulation Approval. Its suitability for other purposes, without supplementary details and specifications cannot be guaranteed. The Permissions and/or Approvals are beyond the Architects control, and no guarantee that such will be granted is given or to be inferred by reason of the preparation of this drawing.

Only figured dimensions are to be used. All dimensions to be checked on site. This drawing together with the design is the property and copyright of the Architect and must not be reproduced without prior written permission.

PO5	Drawing updated following client comments.	08.09.25	JS	NG
PO4	Drawing updated following client comments.	01.07.25	JS	NG
PO3	Drawing updated following client meeting.	27.06.25	JS	NG
PO2	Drawing updated following client meeting.	30.05.25	JS	NG
PO1	Drawing originated.	28.04.25	JS	NG
rev.	description	date	drawn	approved

A+DP

project Single storey rear extension and works to existing garage.
at 35 New Road, Netherthong, Holmfirth HD9 3XX
for Mr N. & Mrs J. Patrick

title General arrangement as proposed
number 24118D-03-P05
scale 1:50, 1:100
size A1

ARCHITECTURE AND DESIGN
The Old Police Station 16 Bridge Lane Holmfirth HD9 7AN
T: 01484 685411 E: hello@adp-architects.com W: www.adp-architects.com
RIBA Chartered Practice



south elevation – side
scale 1:100