



reserved for consultant / supplier disclaimer

 

SCALE 1:200 @ A1

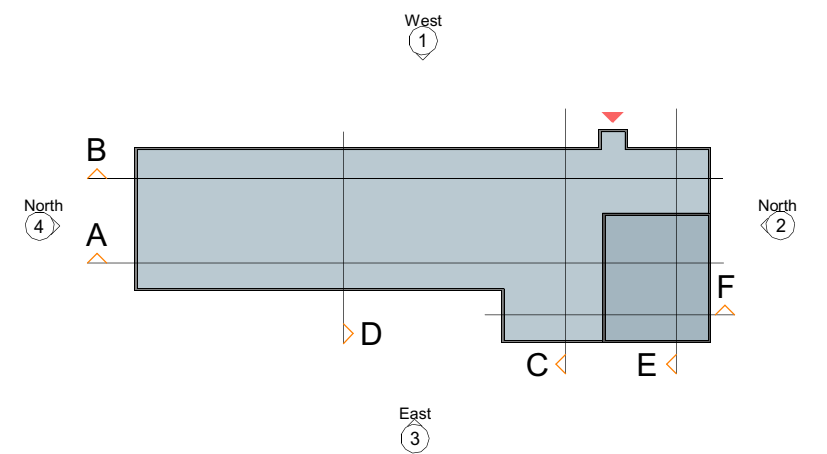

Materials Key

- Swisspearl fibre cement cladding **STONE - 65061**
- Brick slip cladding **Buff with; Neutral mortar colour**
- Dark grey Sarnametal parapet trim (**RAL 7021**)
- School Logo / Signage (**RAL 9010**)
- Brick slip cladding **BLACK (Anthracite) with; Dark grey mortar colour**
- PPC aluminium curtain walling/ integrated doors (**RAL 7021**)
- PPC aluminium windows/doors (**RAL 7021**)

Notes: Windows to be openable and restricted to suit Building Services ventilation strategy. Colours to be chosen from the manufacturers standard colour range.

P04	11.11.25	Amendments as per Contractor instructions
P03	30.10.25	Technical Design
P02	15.08.25	Amendments to elevations following end of stage review
P01	18.07.25	First issue
REV	DATE	DESCRIPTION

CLIENT



CONTRACTOR



CONSULTANT



PROJECT

Co-op Academy Smithies Moor


DRAWING TITLE

Planning Elevations


DRAWING PURPOSE

Planning


DRAWN BY		DATE	CHK'D BY	SCALE				MEDIA	
SJR		11.11.25	SJR	As indicated				A1	
CONTRACT DRAWING REFERENCE			STAGE:	1	2	3	4	5	6
			ISSUE:		Yes	No			
UNCLASS CODE		DEIR NUMBER	DEIR NAME						
PM_40_40_27		194	General Arrangement Building Elevations						
PROJECT - ORIGINATOR - ZONE - LEVEL - TYPE - ROLE - NUMBER								REVISION	
SRP1128-PEV-01-ZZ-D-A-3105								P04	

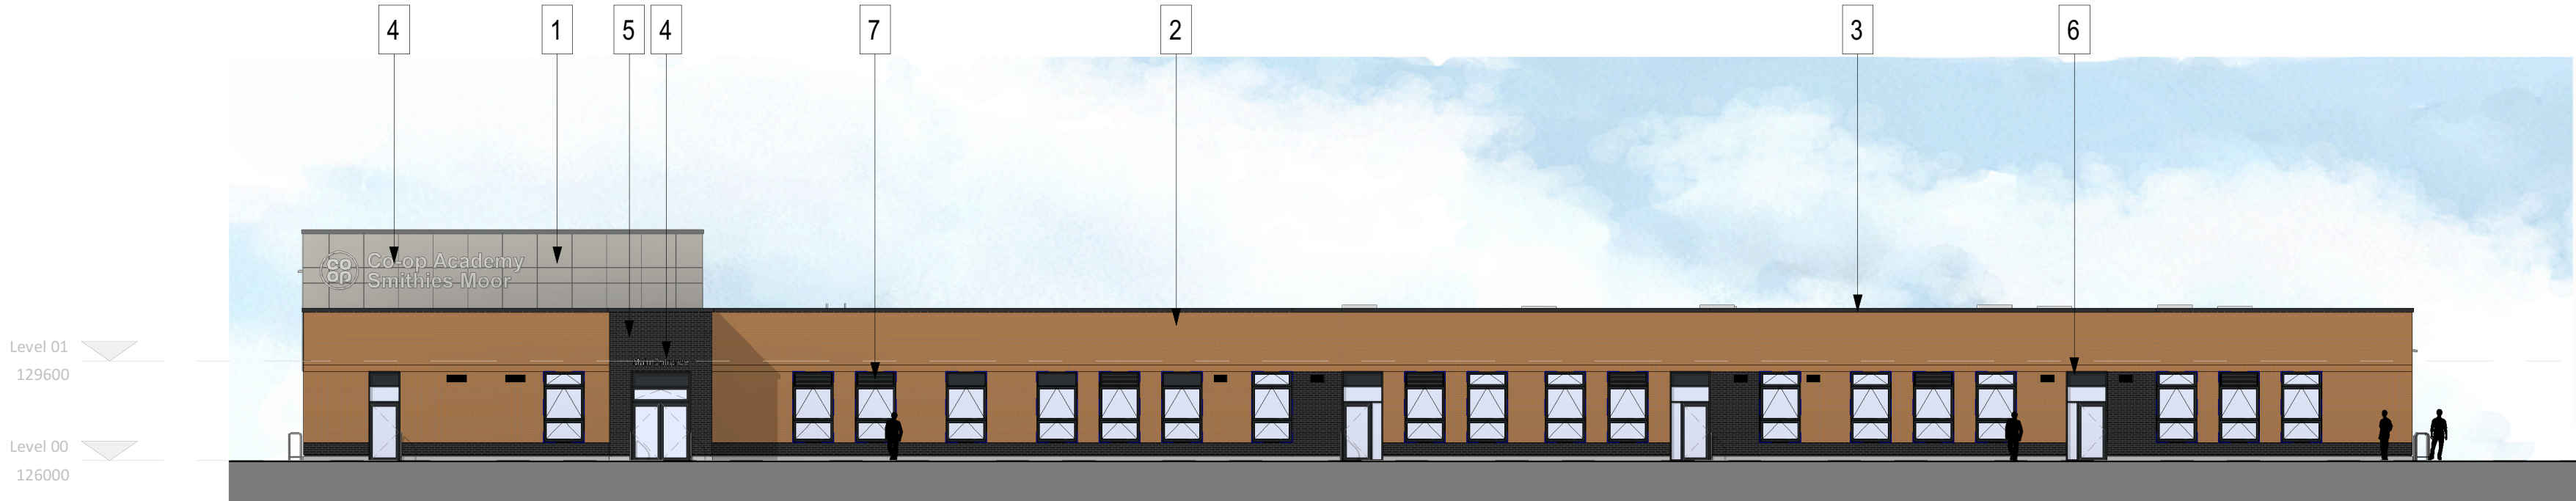

Planning West Elevation (Front)
1:200

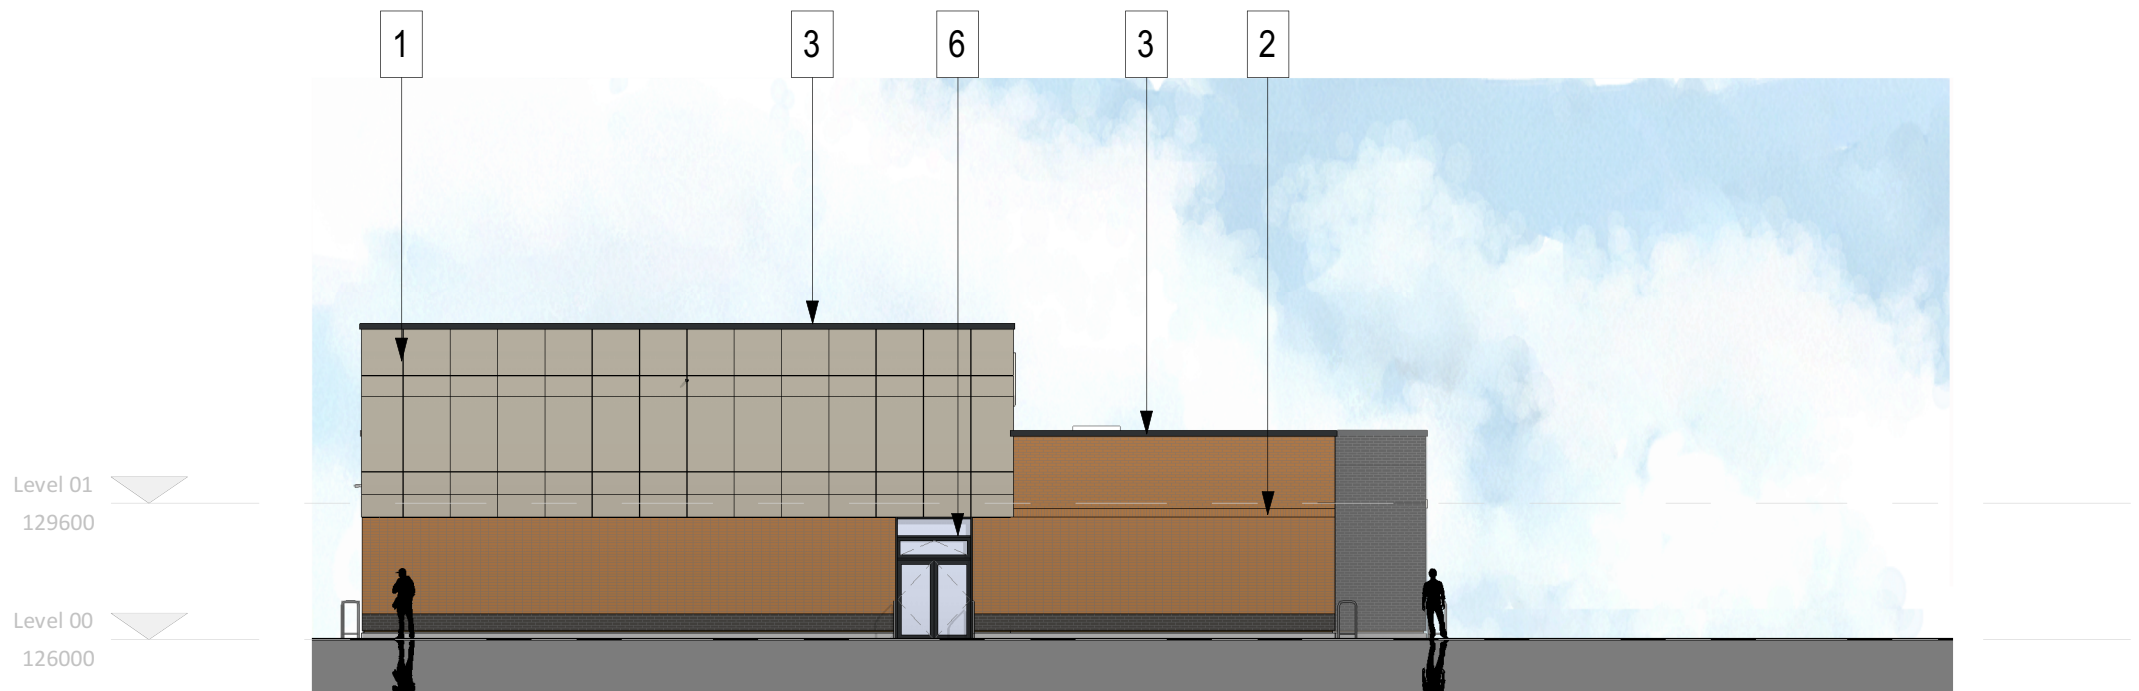

Planning North Elevation (LHS)
1:200

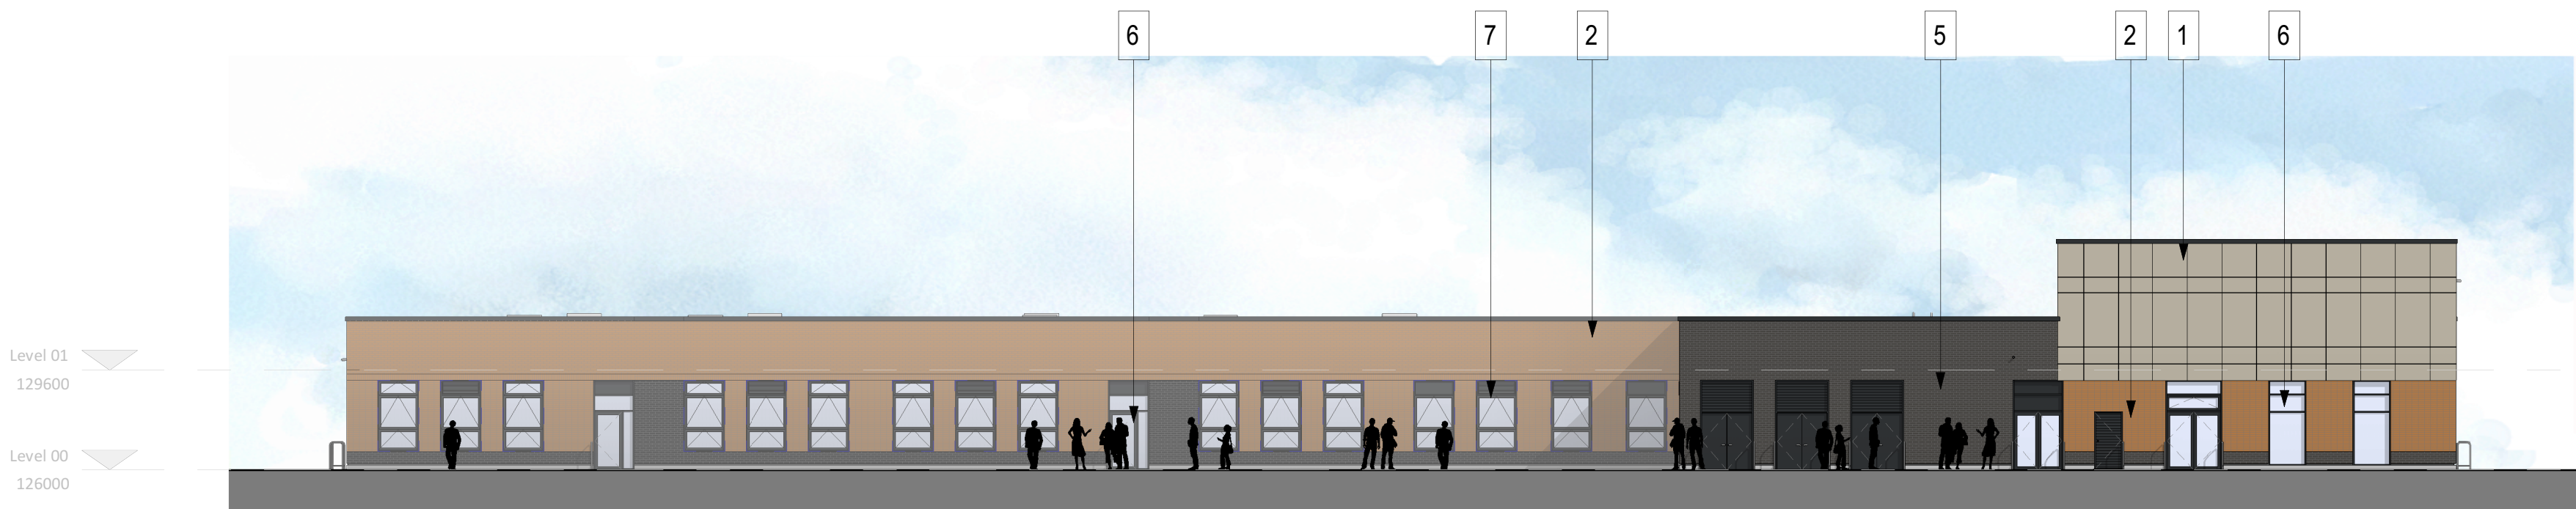

Planning East Elevation (Rear)
1:200



Planning South Elevation (RHS)
1:200