



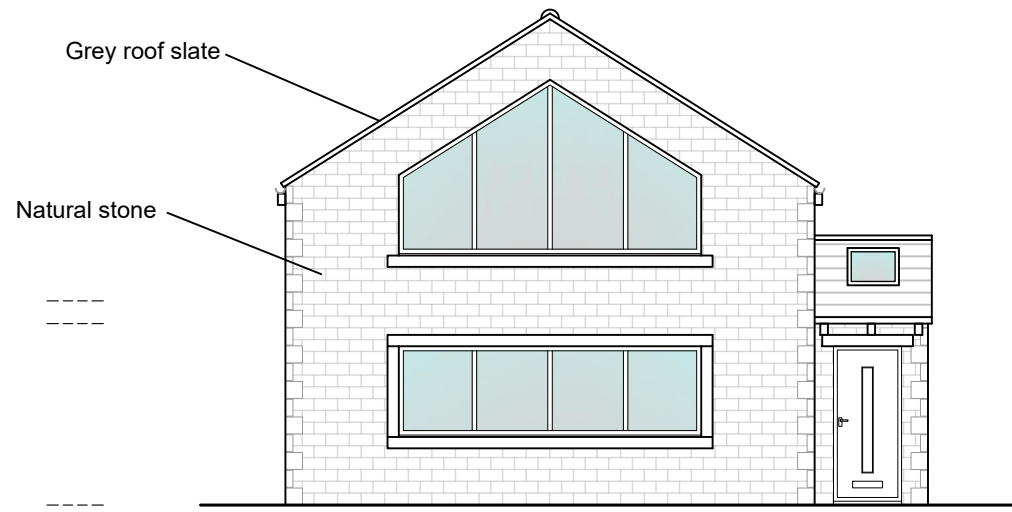


PROPOSED SOUTH WEST ELEVATION
SCALE 1:100

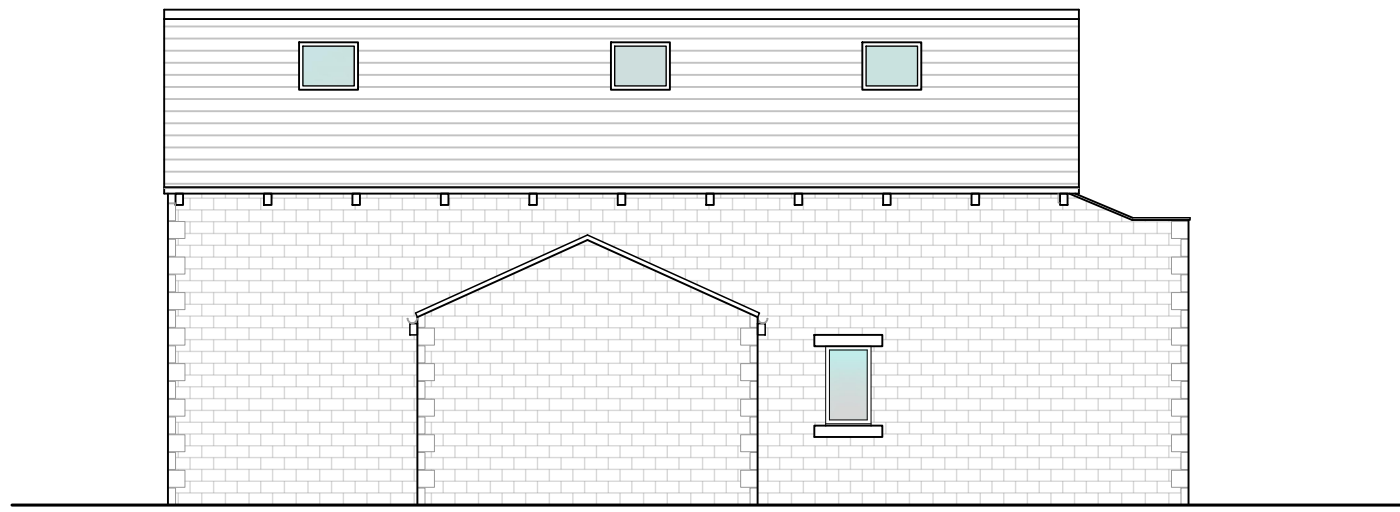

PROPOSED NORTH EAST ELEVATION
SCALE 1:100




PROPOSED NORTH WEST ELEVATION
SCALE 1:100

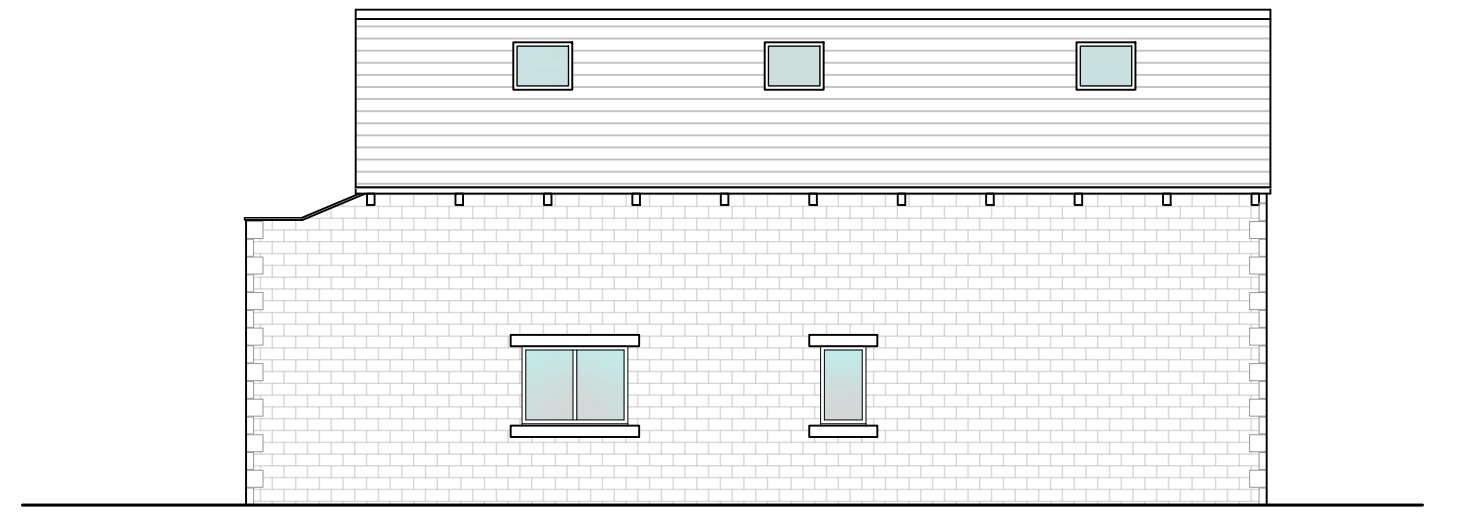



PROPOSED SOUTH EAST ELEVATION
SCALE 1:100

0 0.51m 2m 5m
1:100

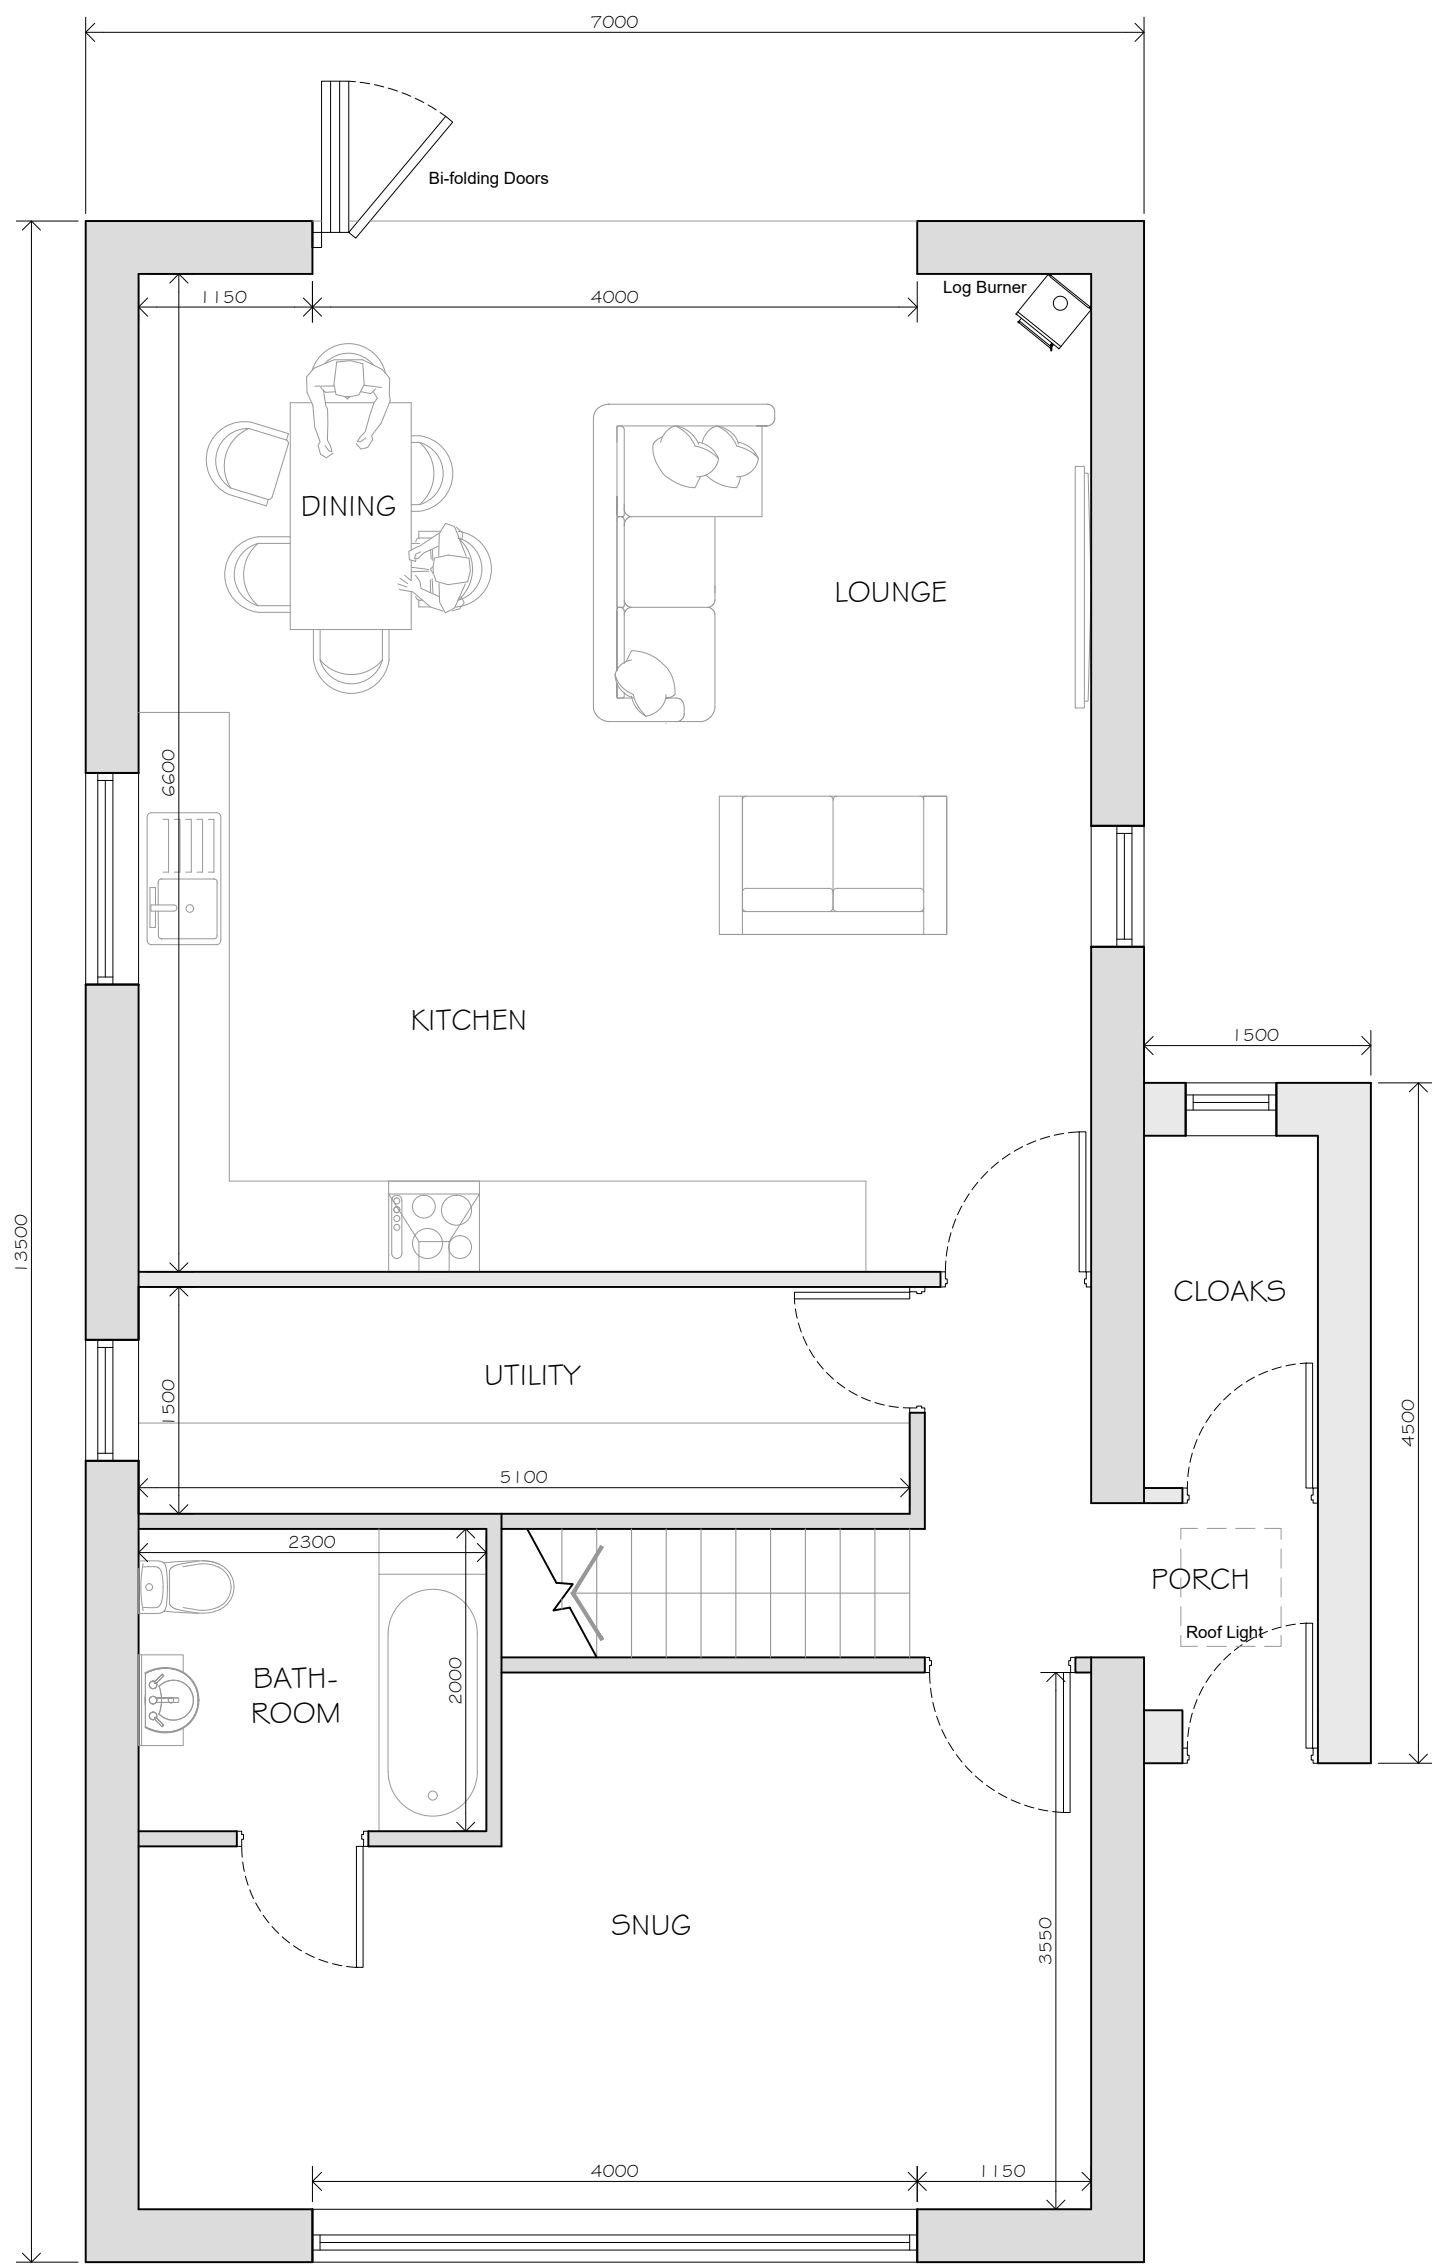


PROPOSED GROUND FLOOR PLAN
SCALE 1:50

0 0.5m 1m 2m 5m
1:50

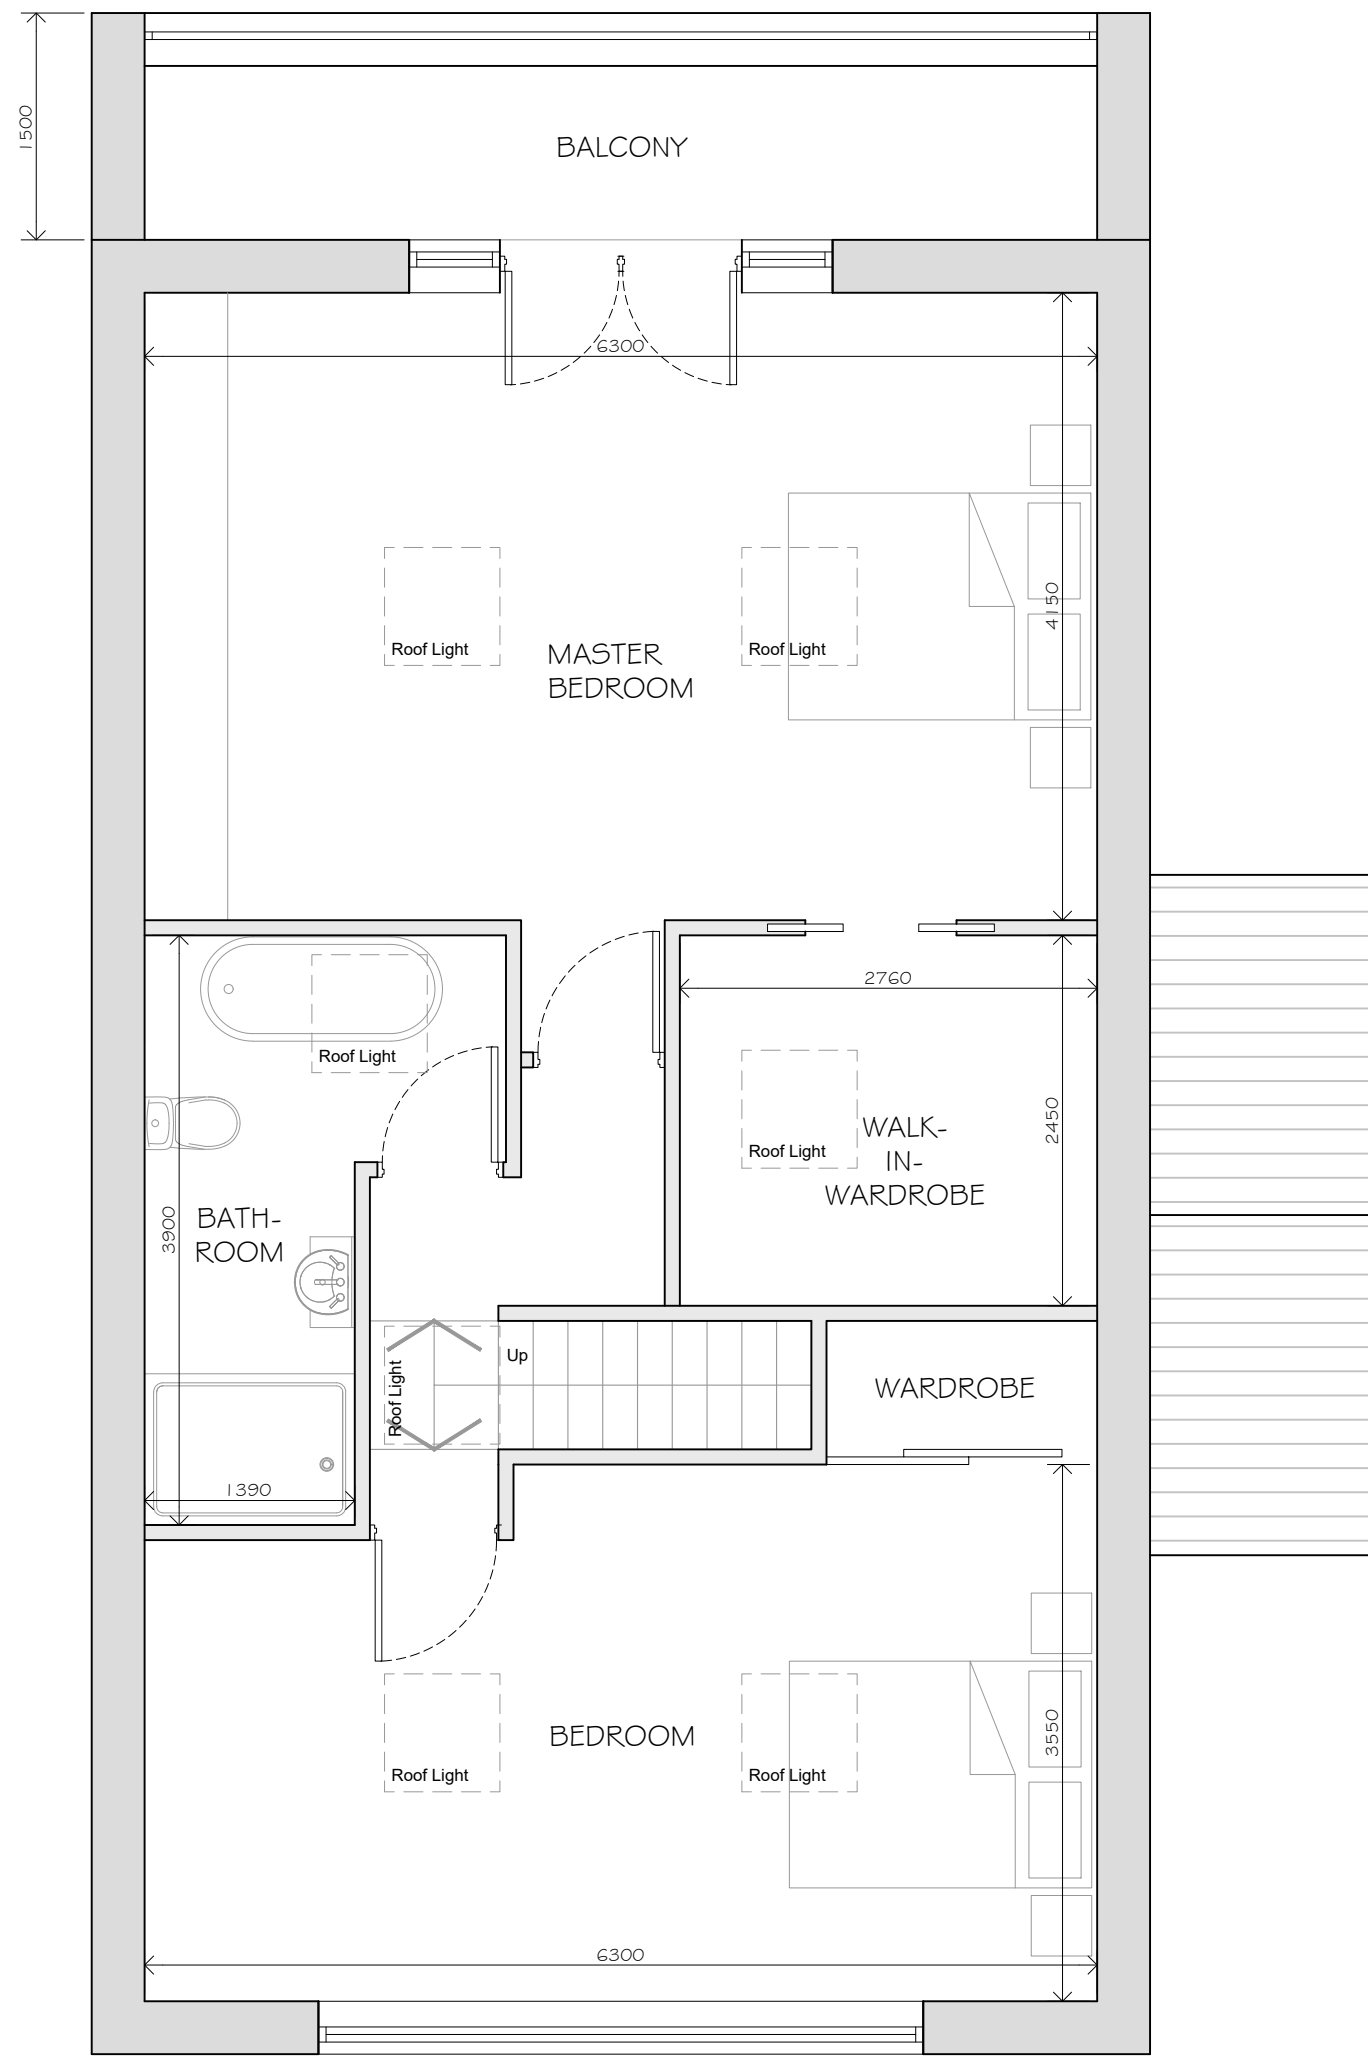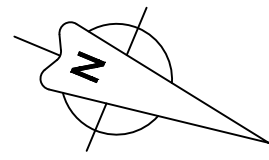

PROPOSED FIRST FLOOR PLAN
SCALE 1:50

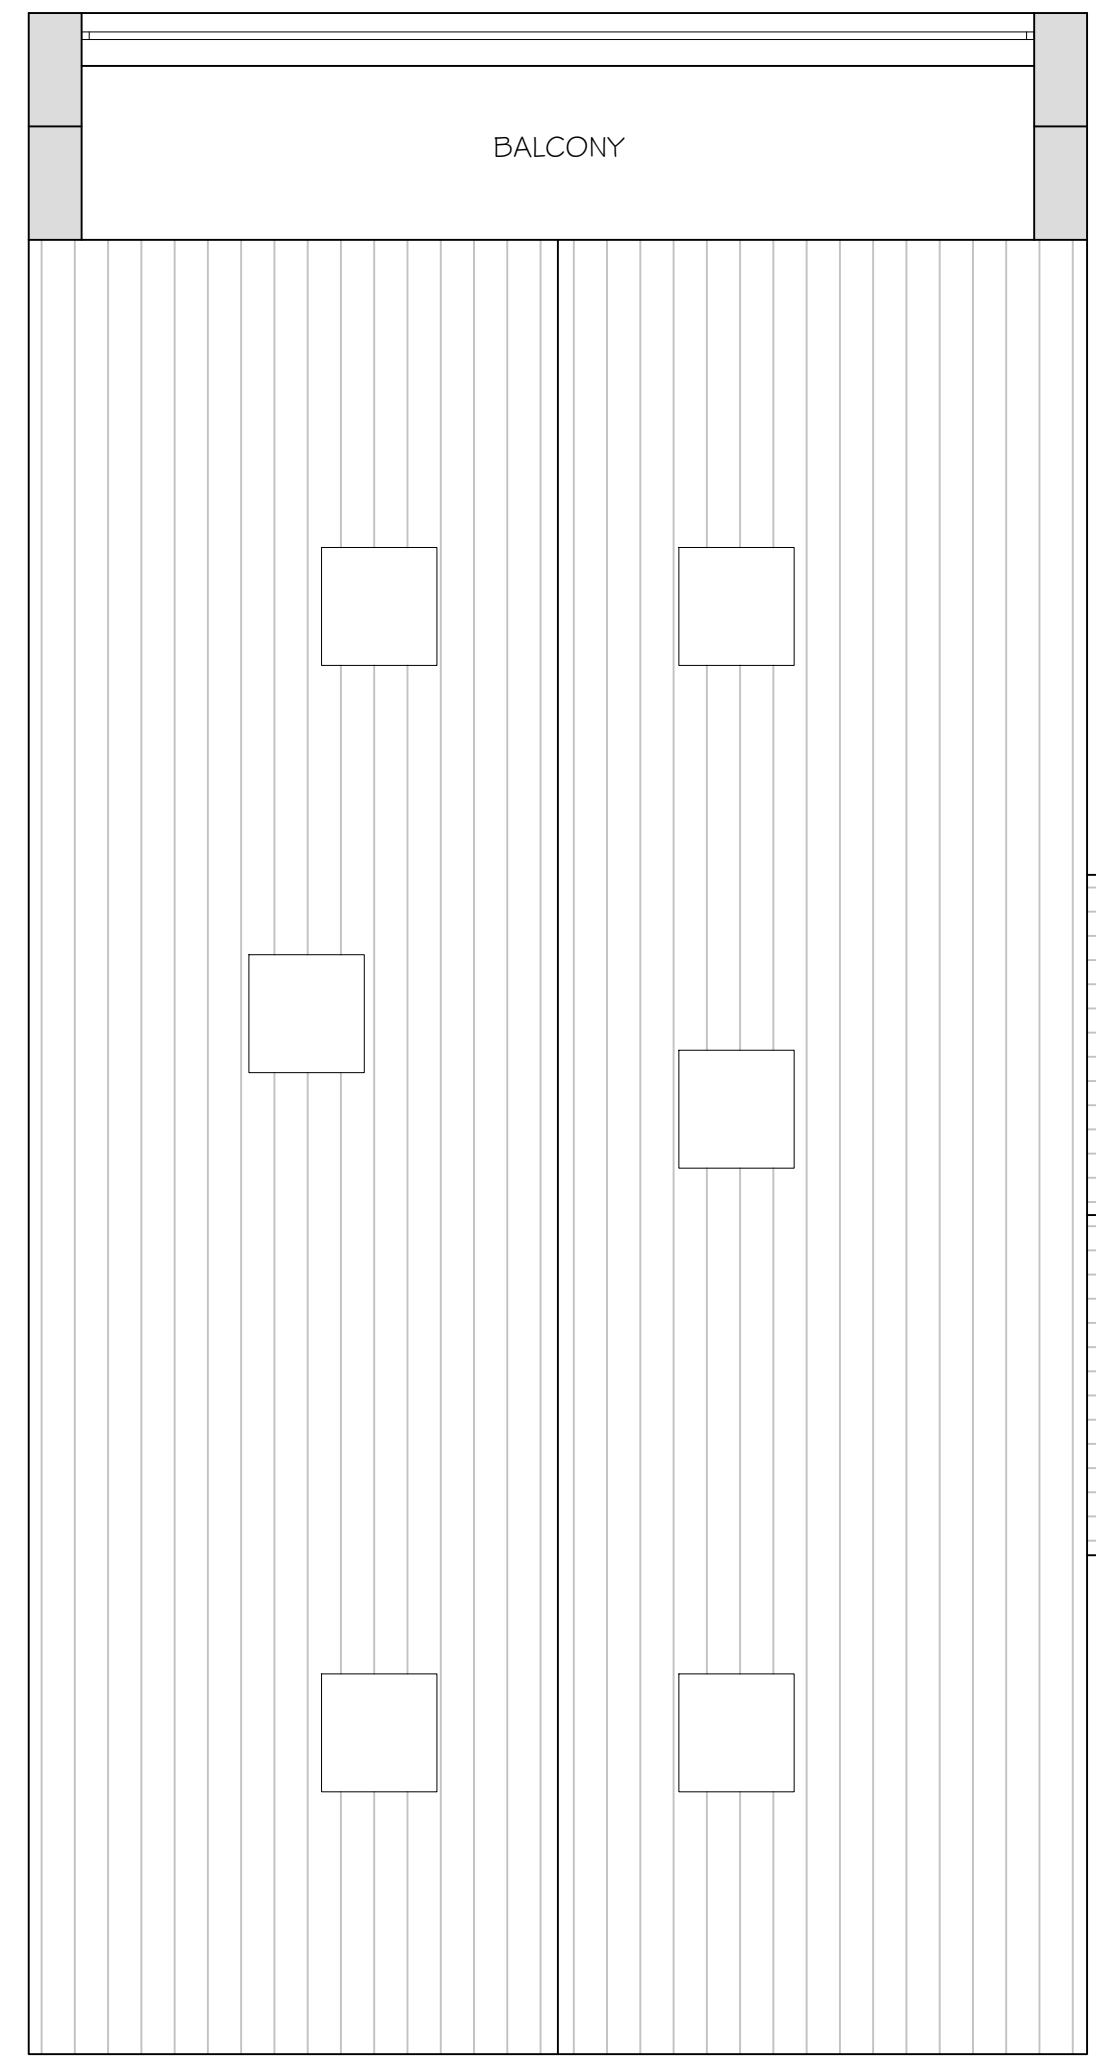

PROPOSED ROOF PLAN
SCALE 1:50

PROJECT TITLE Proposed Dwelling on Land Adjacent to 55 Knowles Lane	CLIENT Steve & Clare 55 Knowles Lane, Gomersal, BD19 4LE
DRAWING STAGE Planning	SCALE As Drwg @ A1
SHEET TITLE Plans & Elevations as Proposed	PROJECT NUMBER GOM-2505
	STAGE PLN
	REV A
	SHT 003