



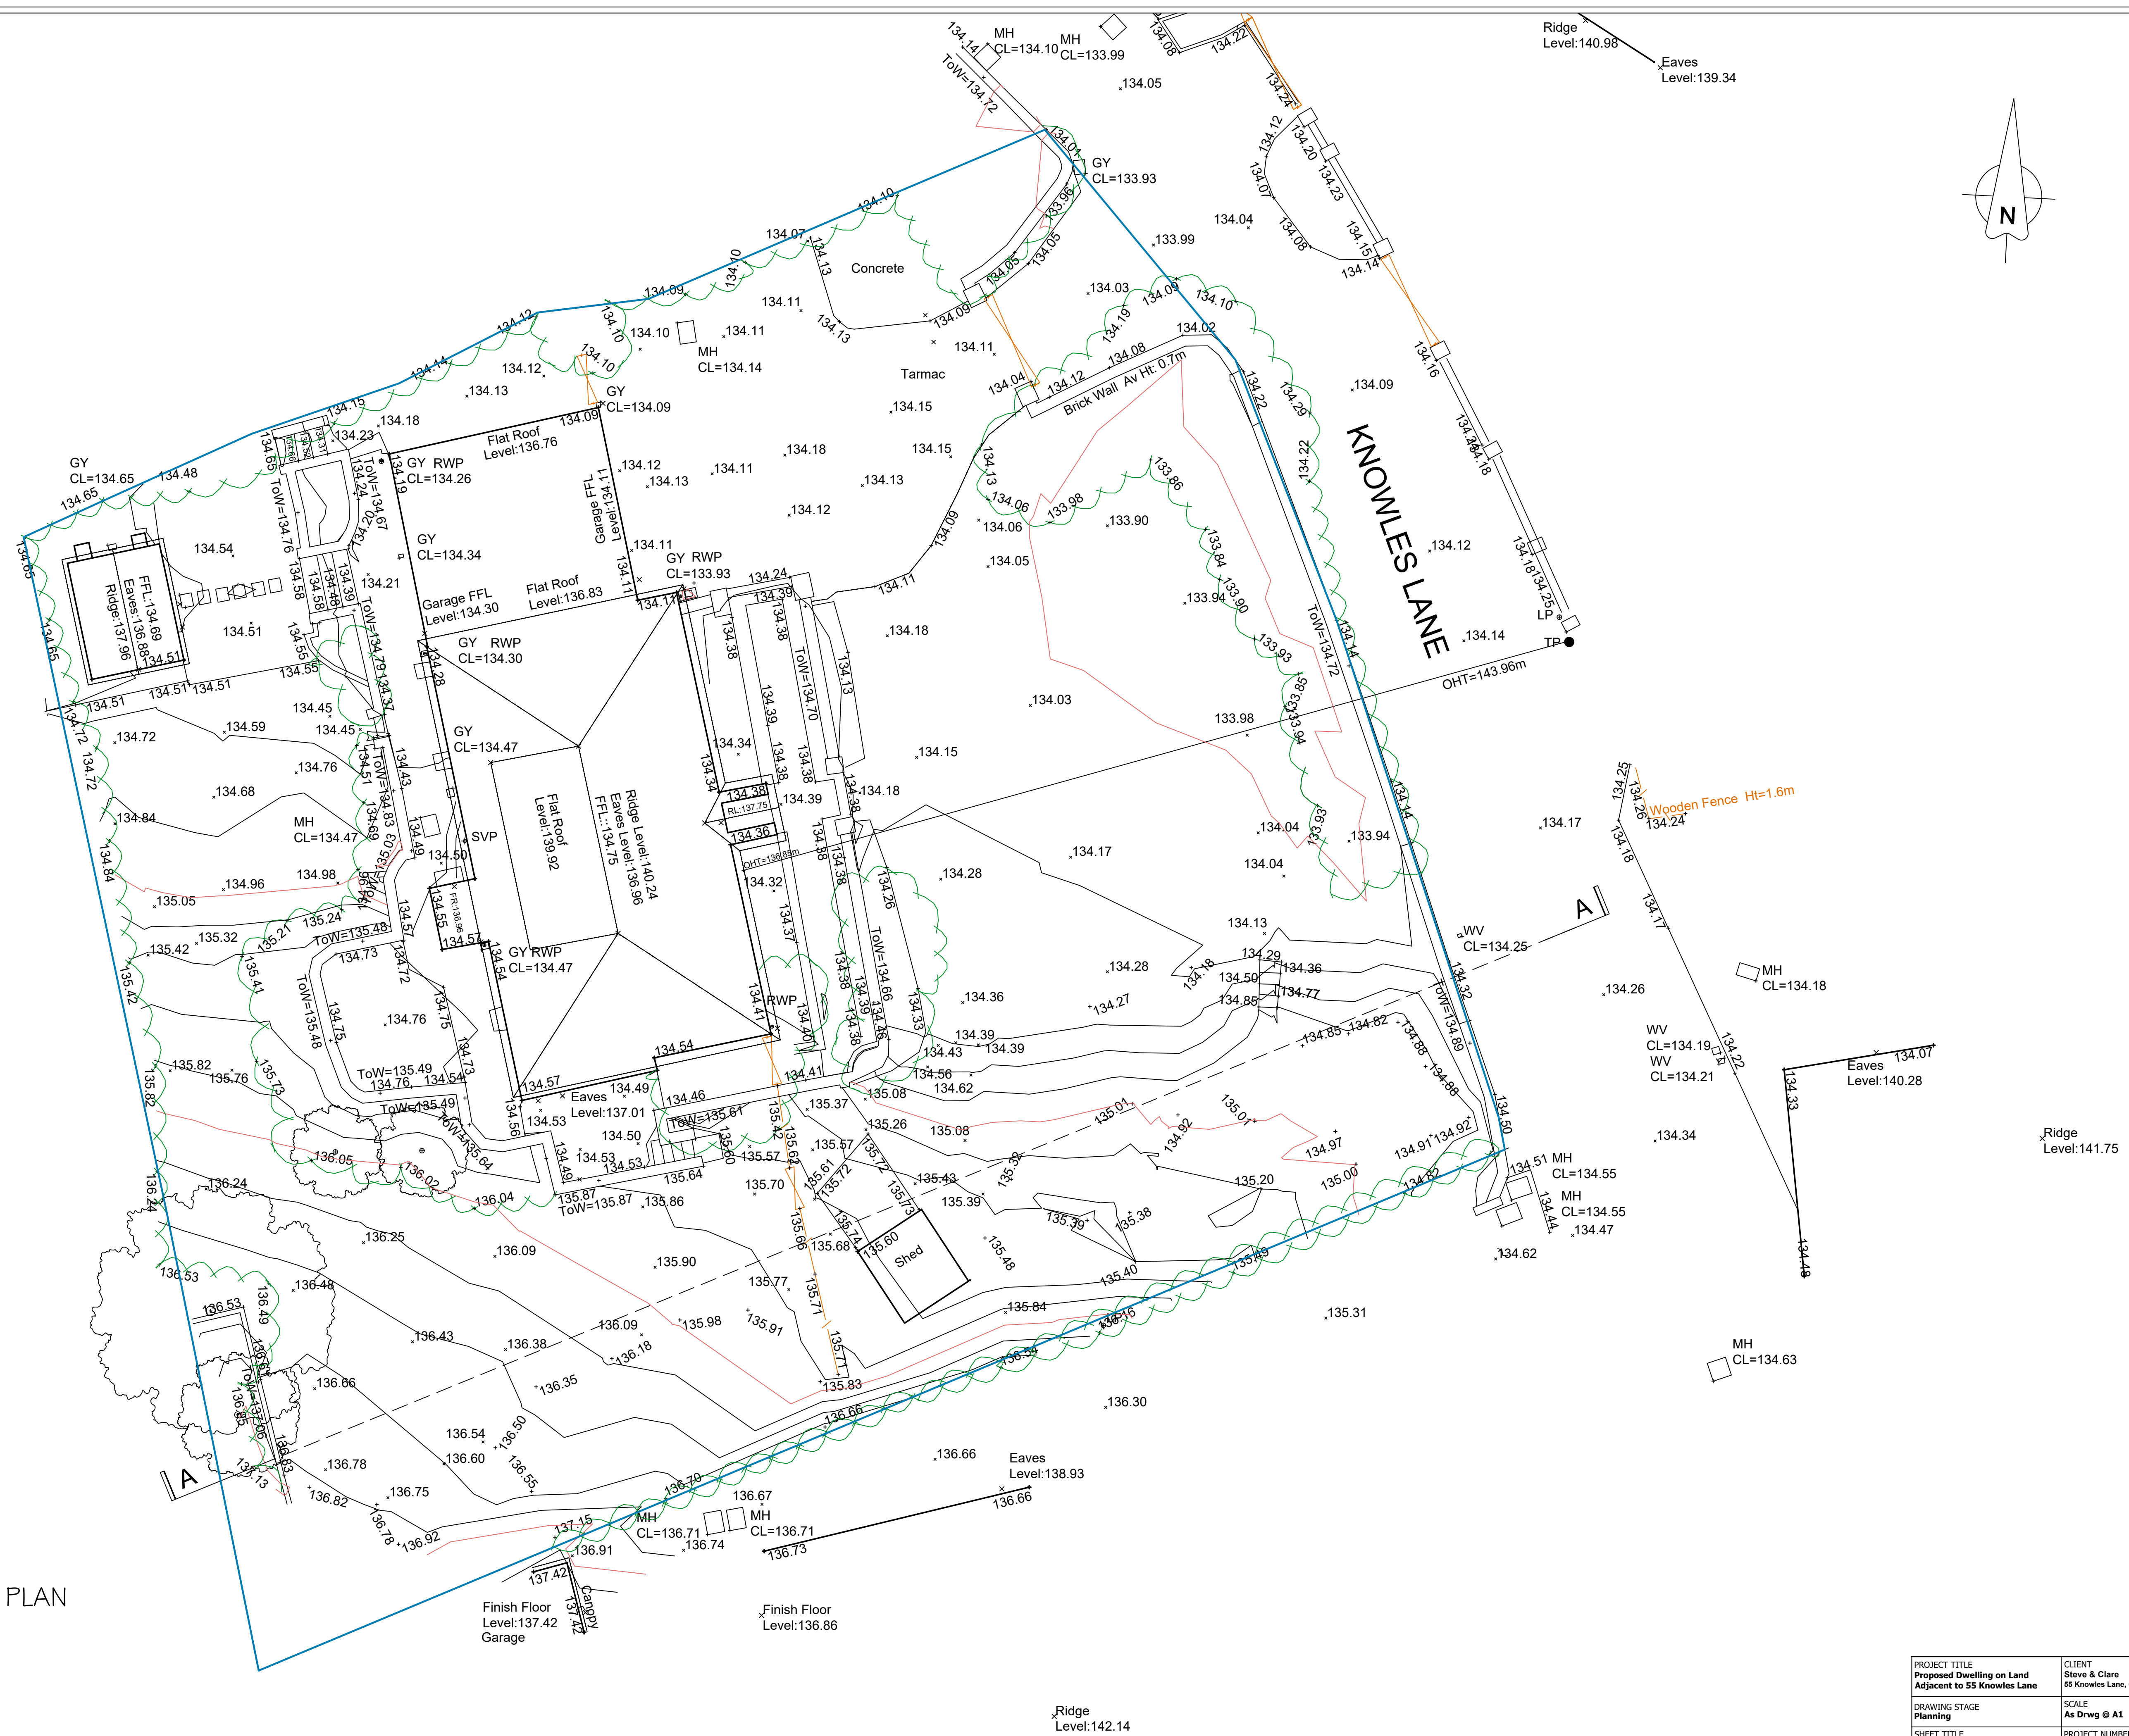

EXISTING SITE PLAN

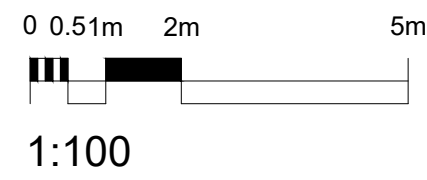

PROJECT TITLE Proposed Dwelling on Land Adjacent to 55 Knowles Lane		CLIENT Steve & Clare 55 Knowles Lane, Gomersal, BD19 4LE			
DRAWING STAGE Planning		SCALE As Drwg @ A1			
SHEET TITLE Site Plan as Existing		PROJECT NUMBER GOM-2505	STAGE PLN	REV A	SHT 001