




SOUTH ELEVATION
1:100




EAST ELEVATION
1:100




NORTH ELEVATION
1:100

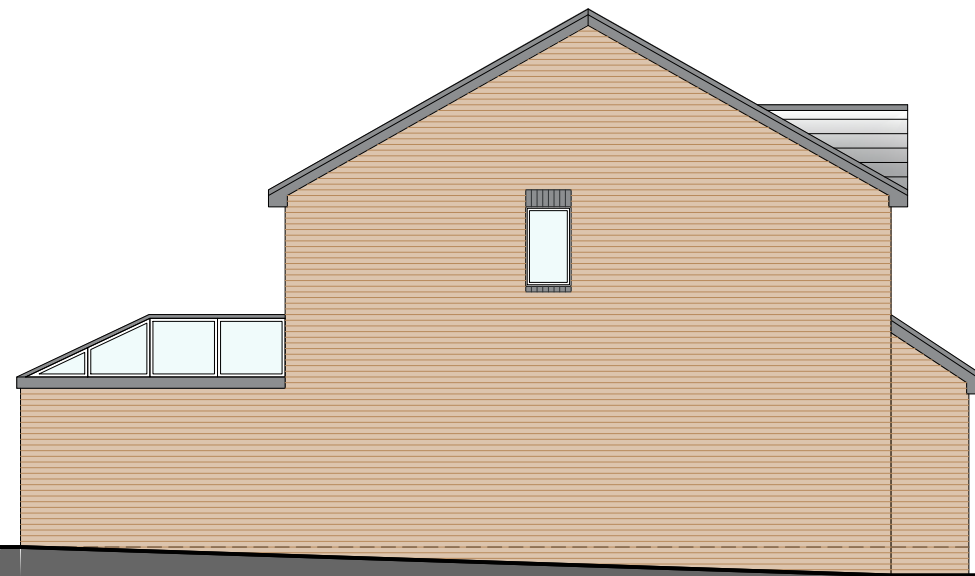

WEST ELEVATION
1:100

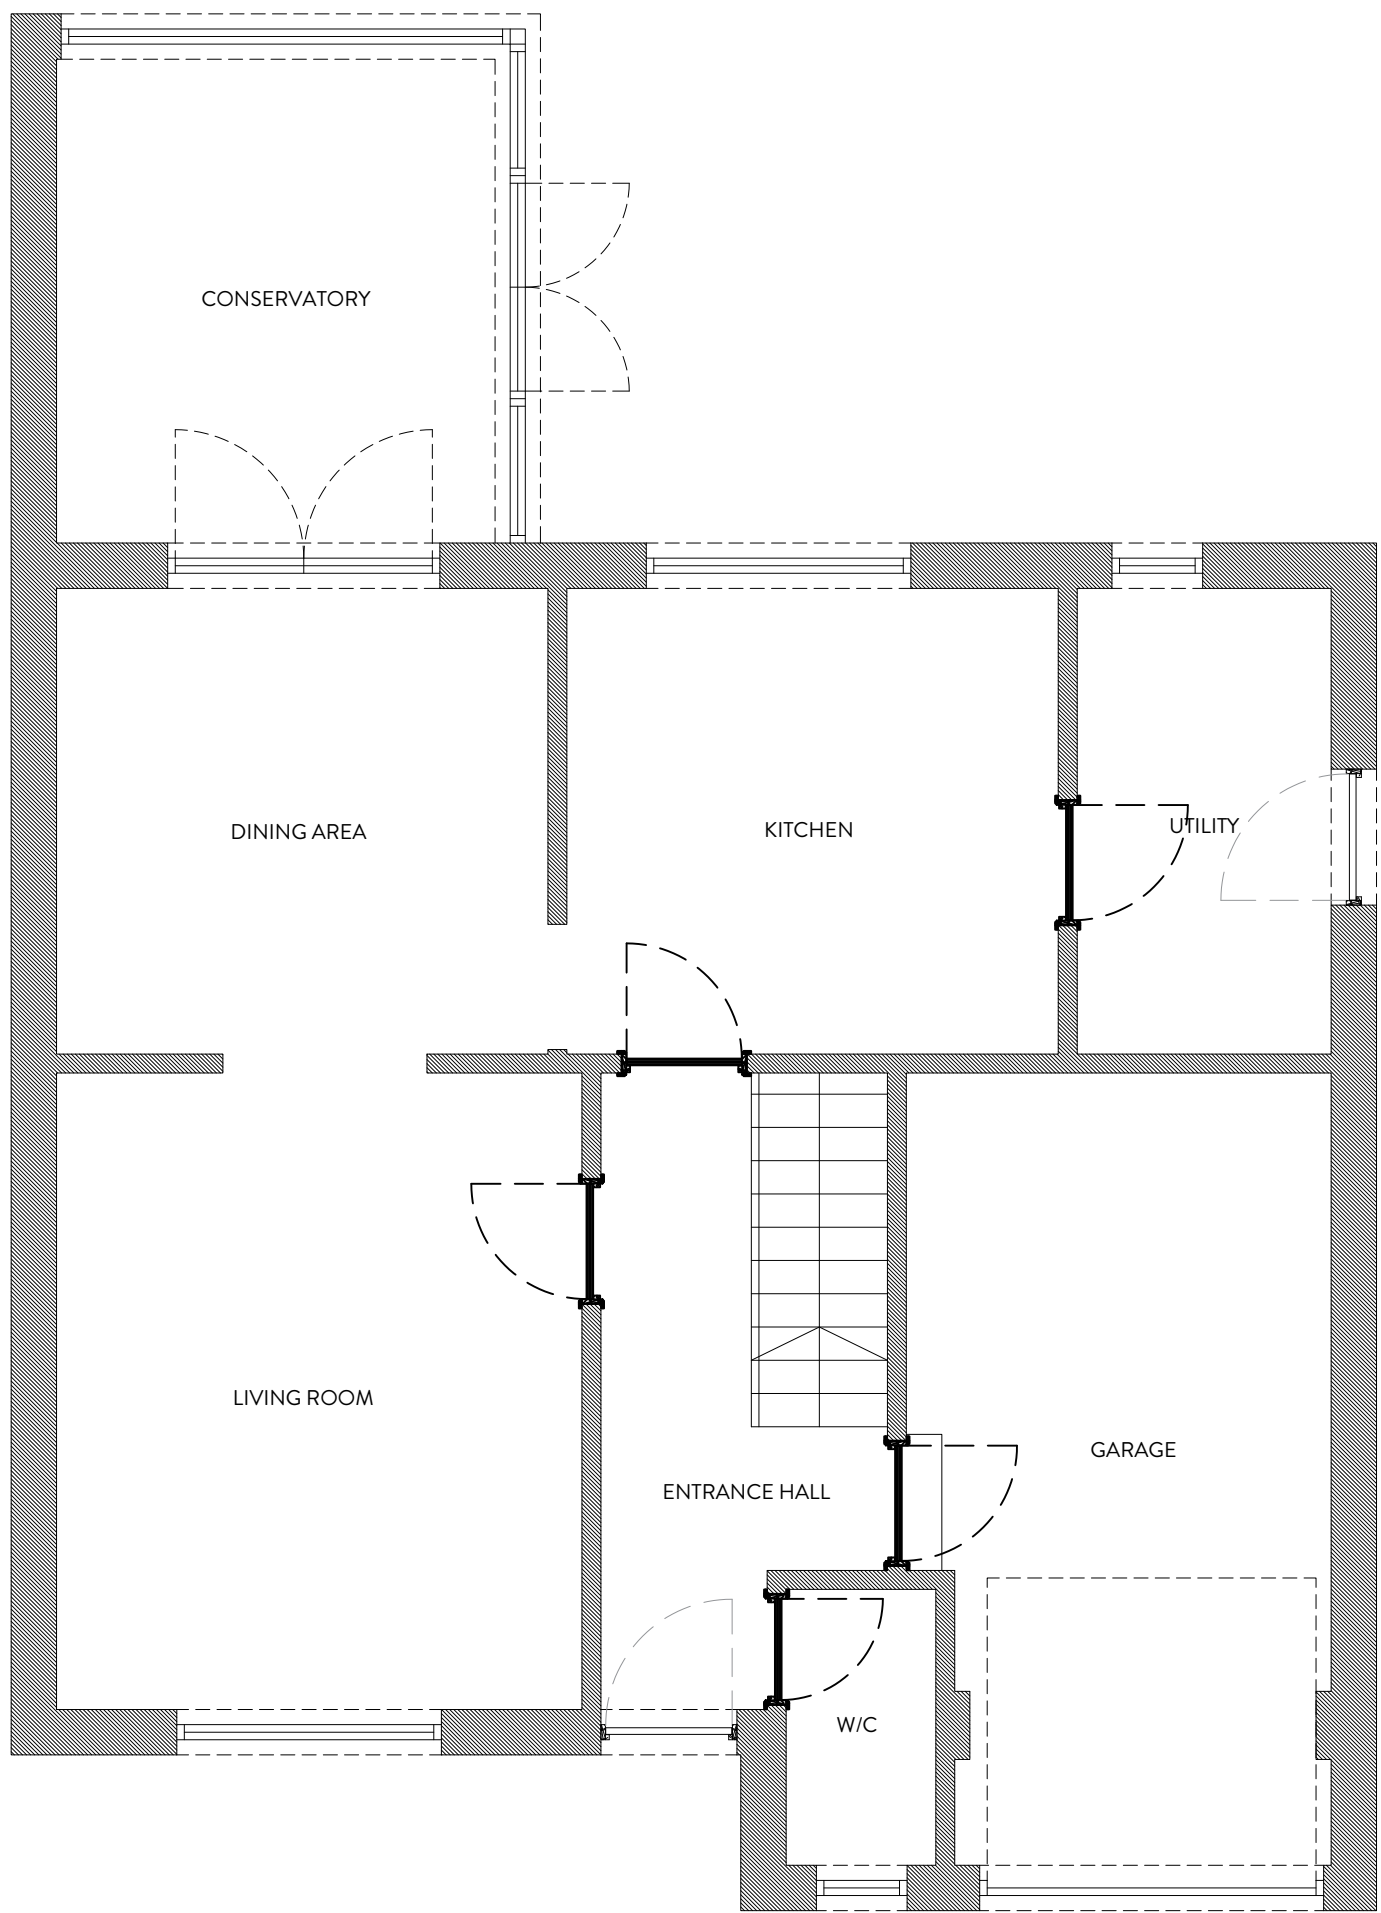

GROUND FLOOR PLAN
1:50

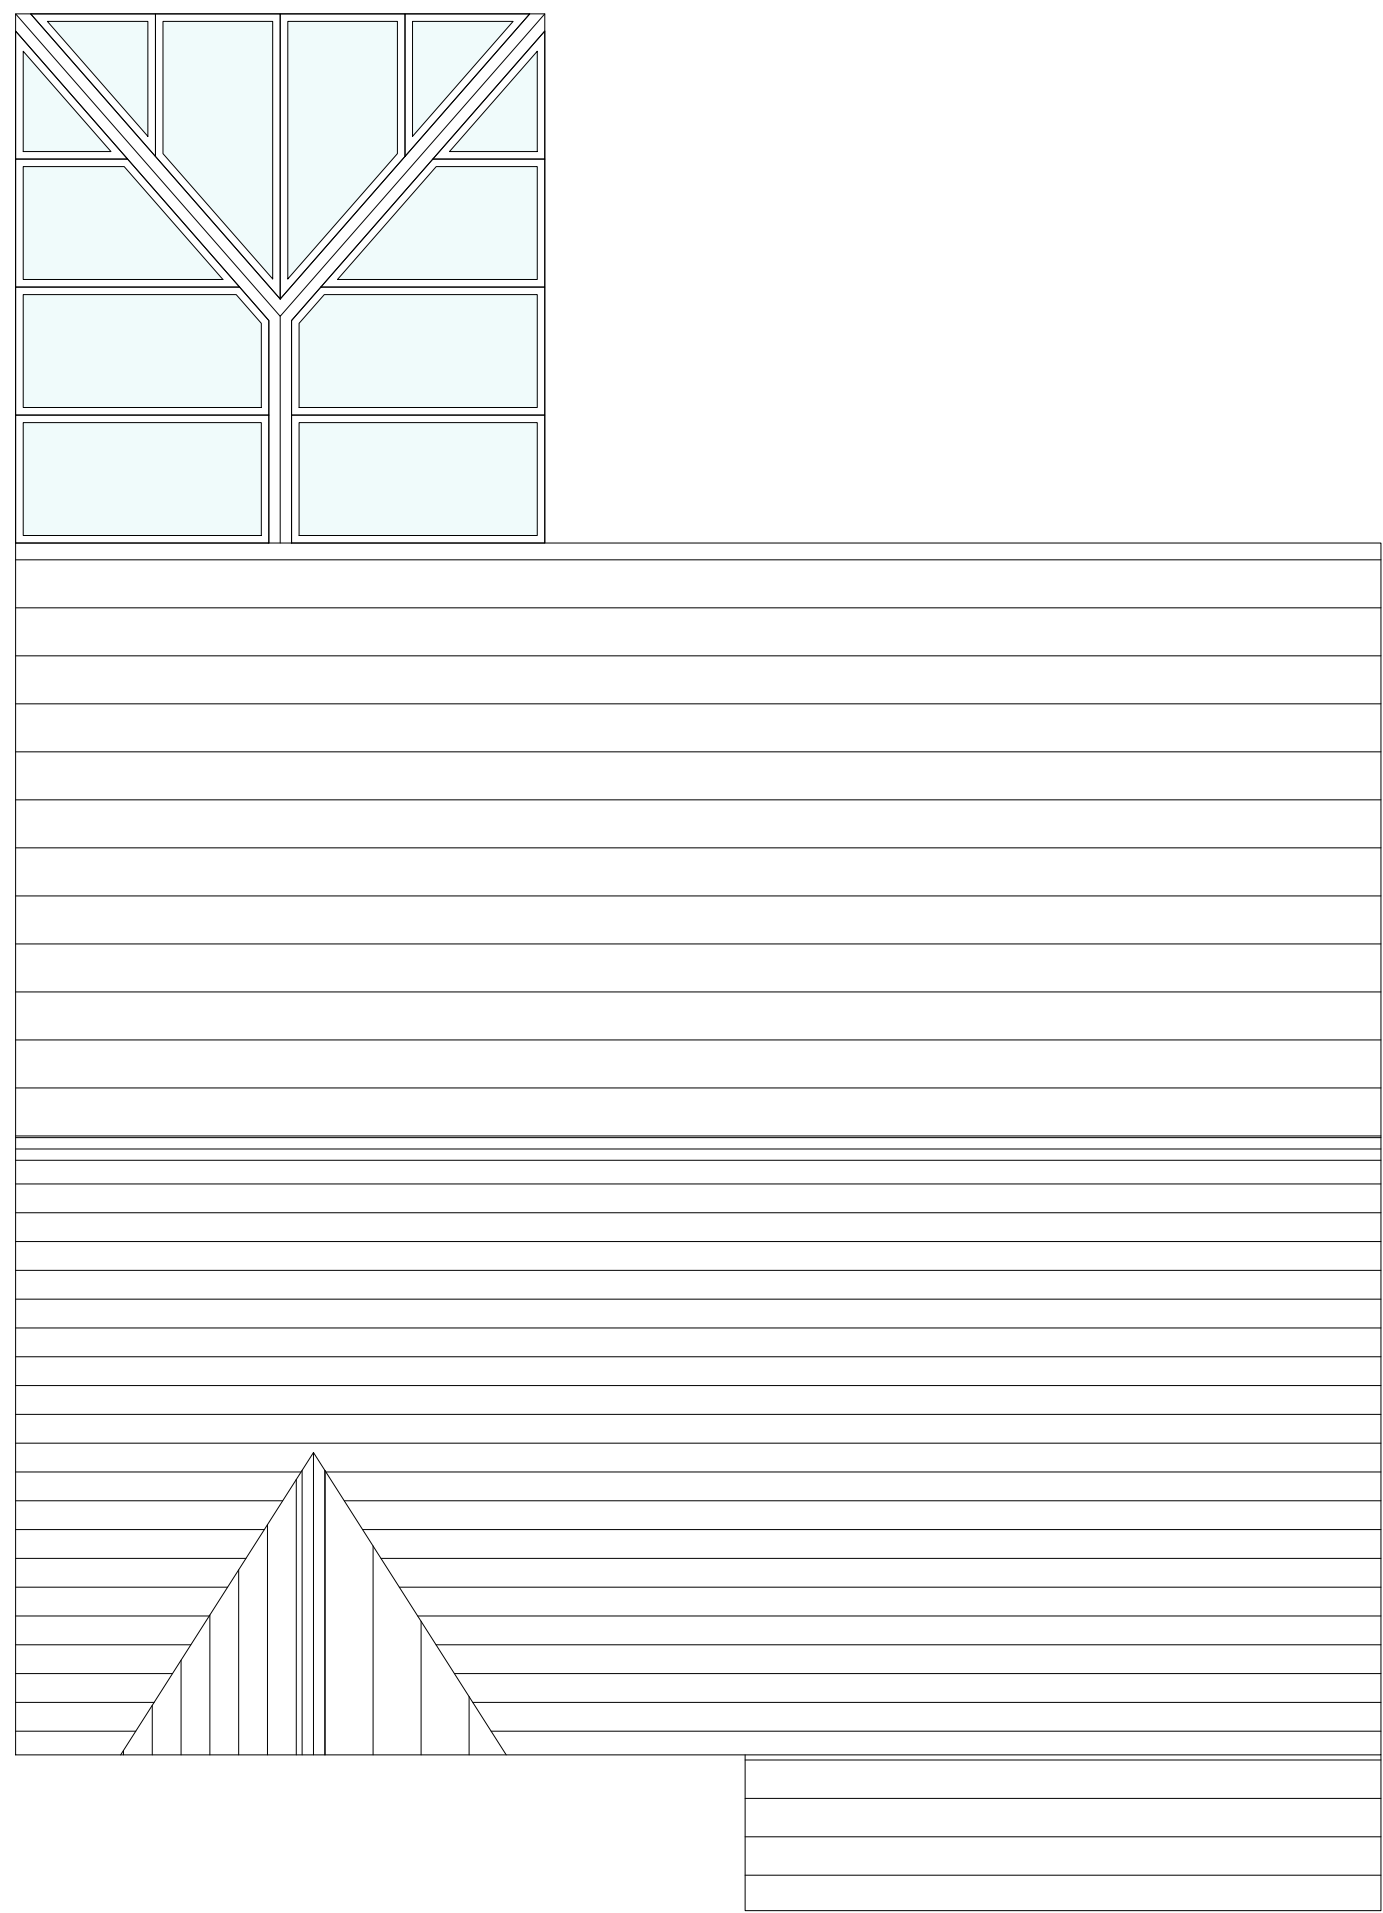

ROOF PLAN
1:50



REVISION	DESCRIPTION	DATE	NOTES
1			
2			
3			
4			
5			
6			
7			
8			
9			
10			

STATUS		PROJECT TITLE	
PLANNING DRAWING		REDWOOD DRIVE	
ORANGE DESIGN STUDIO. ARCHITECTURAL PRACTICE		DRAWING TITLE	
		EXISTING GA	
SCALE	DRAWN	CHECKED	PROJECT REFERENCE
1:50	EG	JH	ODS 24/914
PAPER SIZE	DWG NUMBER	DATE	REVISION
A1	(EX)001	16/06/25	/
CLIENT		MR & MRS INGHAM	
hello@orangedesignstudio.co.uk 59A, Huddersfield Road, Mirfield, WF14 8AA orangedesignstudio.co.uk 01924 650930			
COPYRIGHT © ORANGE DESIGN STUDIO LIMITED			