

Party wall C/L



Front Elevation
1 : 50

Roof Tile - Grey

Fascia/Soffit - White UPVC

Rainwater goods - black UPVC

UPVC Windows - White

01 First Floor
2700


Stone heads

Main facing reconstituted stone

Stone cills

Composite Door

00 Ground Floor
0

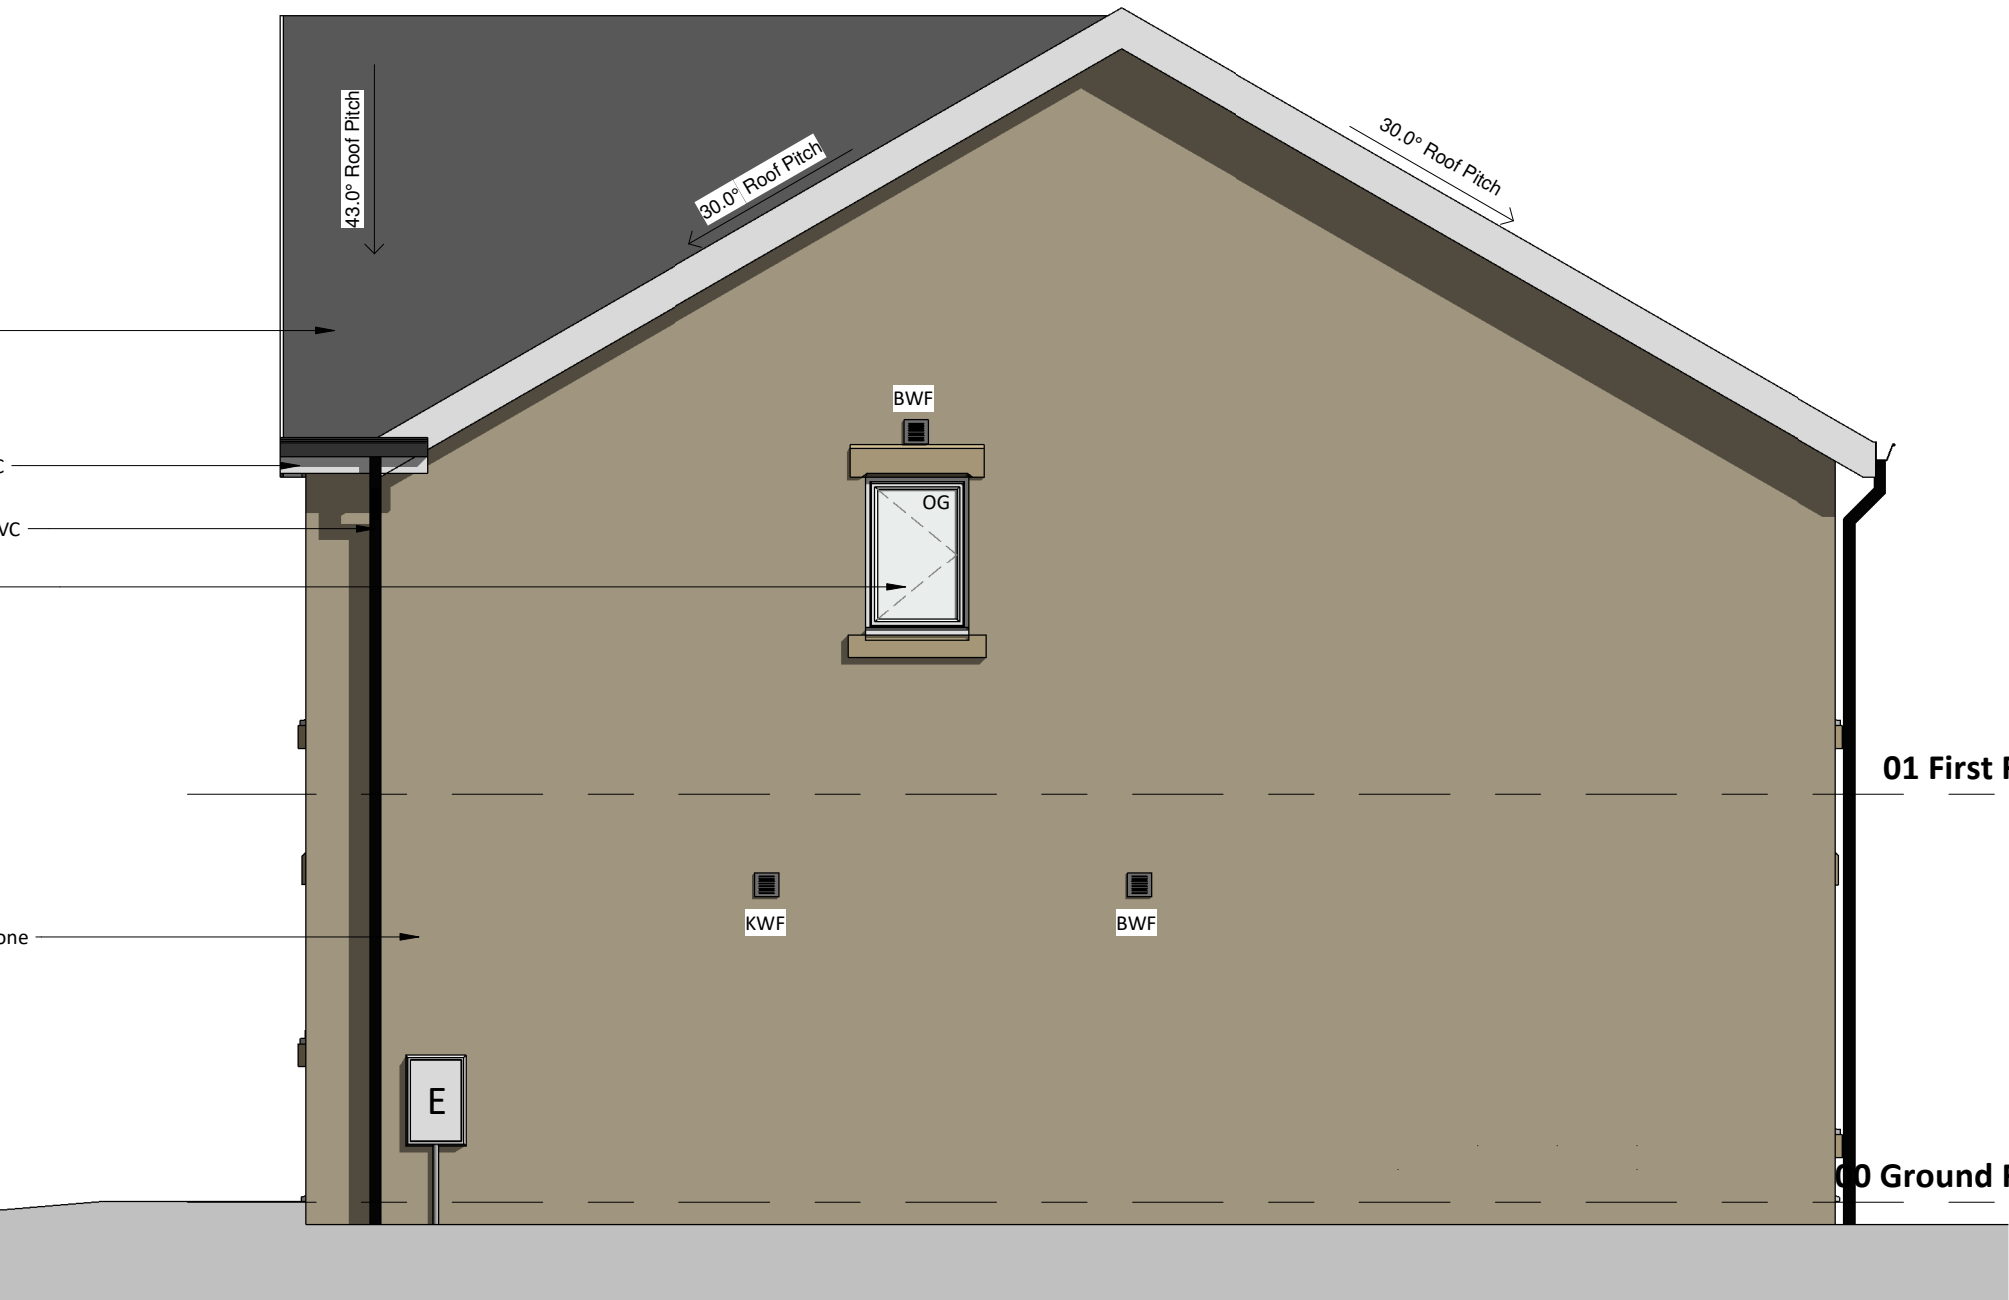

Gable Elevation
1 : 50

43.0° Roof Pitch

30.0° Roof Pitch

BWF

OG

KWF

BWF

01 First Floor
2700

00 Ground Floor
0

Party wall C/L

Party wall C/L

Provisional Area for PV Panels (if required)

30.0° Roof Pitch



Rear Elevation
1 : 50

01 First Floor
2700

00 Ground Floor
0

0.5 0 0.5 1 1.5 2 2.5
SCALE 1:50 m

This drawing is copyright Bernard Taylor Partnership Ltd and must not be copied or disclosed by or to any unauthorised persons without the prior written consent of Bernard Taylor Partnership Ltd

Do not scale from this drawing. Do not take measurements from the CAD base. Any discrepancies are to be reported to the architect for clarification.

All dimensions are to be checked on site prior to construction, manufacture of any components and ordering of materials and equipment.

All materials and workmanship to be in accordance with the current British Standards and codes of practice.

Schedule of accommodation
02no. 3B5P House @ 93m²
Plots 31 & 33 (Plot 33 Mirrored)

Rev	Date	Int	Description
-----	------	-----	-------------



CLIENT:

Westshield / FCHO

PROJECT:

Dowker Street, Milnsbridge

DESCRIPTION:

3B5P House Elevations

PURPOSE OF ISSUE:

Planning

DRAWN BY:	CHECKED	DATE:	SCALE @ A2:
ED	ED	04/09/25	1 : 50

JOB NO:	STATUS CODE:	DRAWING NO:	REV
4016	S2	132	

FILE IDENTIFIER:

DS-BTP-07-E-DR-A-4016_132

Elizabeth House 486 Didsbury Road Heaton Mersey Stockport SK4 3BS
0161 443 1221 info@bernardtaylor.co.uk www.btparchitects.co.uk