

DO NOT SCALE FROM THIS DRAWING
ALL DIMENSIONS MUST BE CHECKED ON SITE BY
CONTRACTOR PRIOR TO CONSTRUCTION


0.5 0 0.5 1 1.5 2 2.5
SCALE
1: 50 m

Schedule of accommodation
09no. 1B2P Flats @ 50m²
09no. 2B3P Flats @ 61m²
Plots 13-20 & 25-28 (Plot 15, 16, 19, 20, 25, 26, 27, 28 Mirrored)



Front Elevation
1 : 50

Rear Elevation
1 : 50

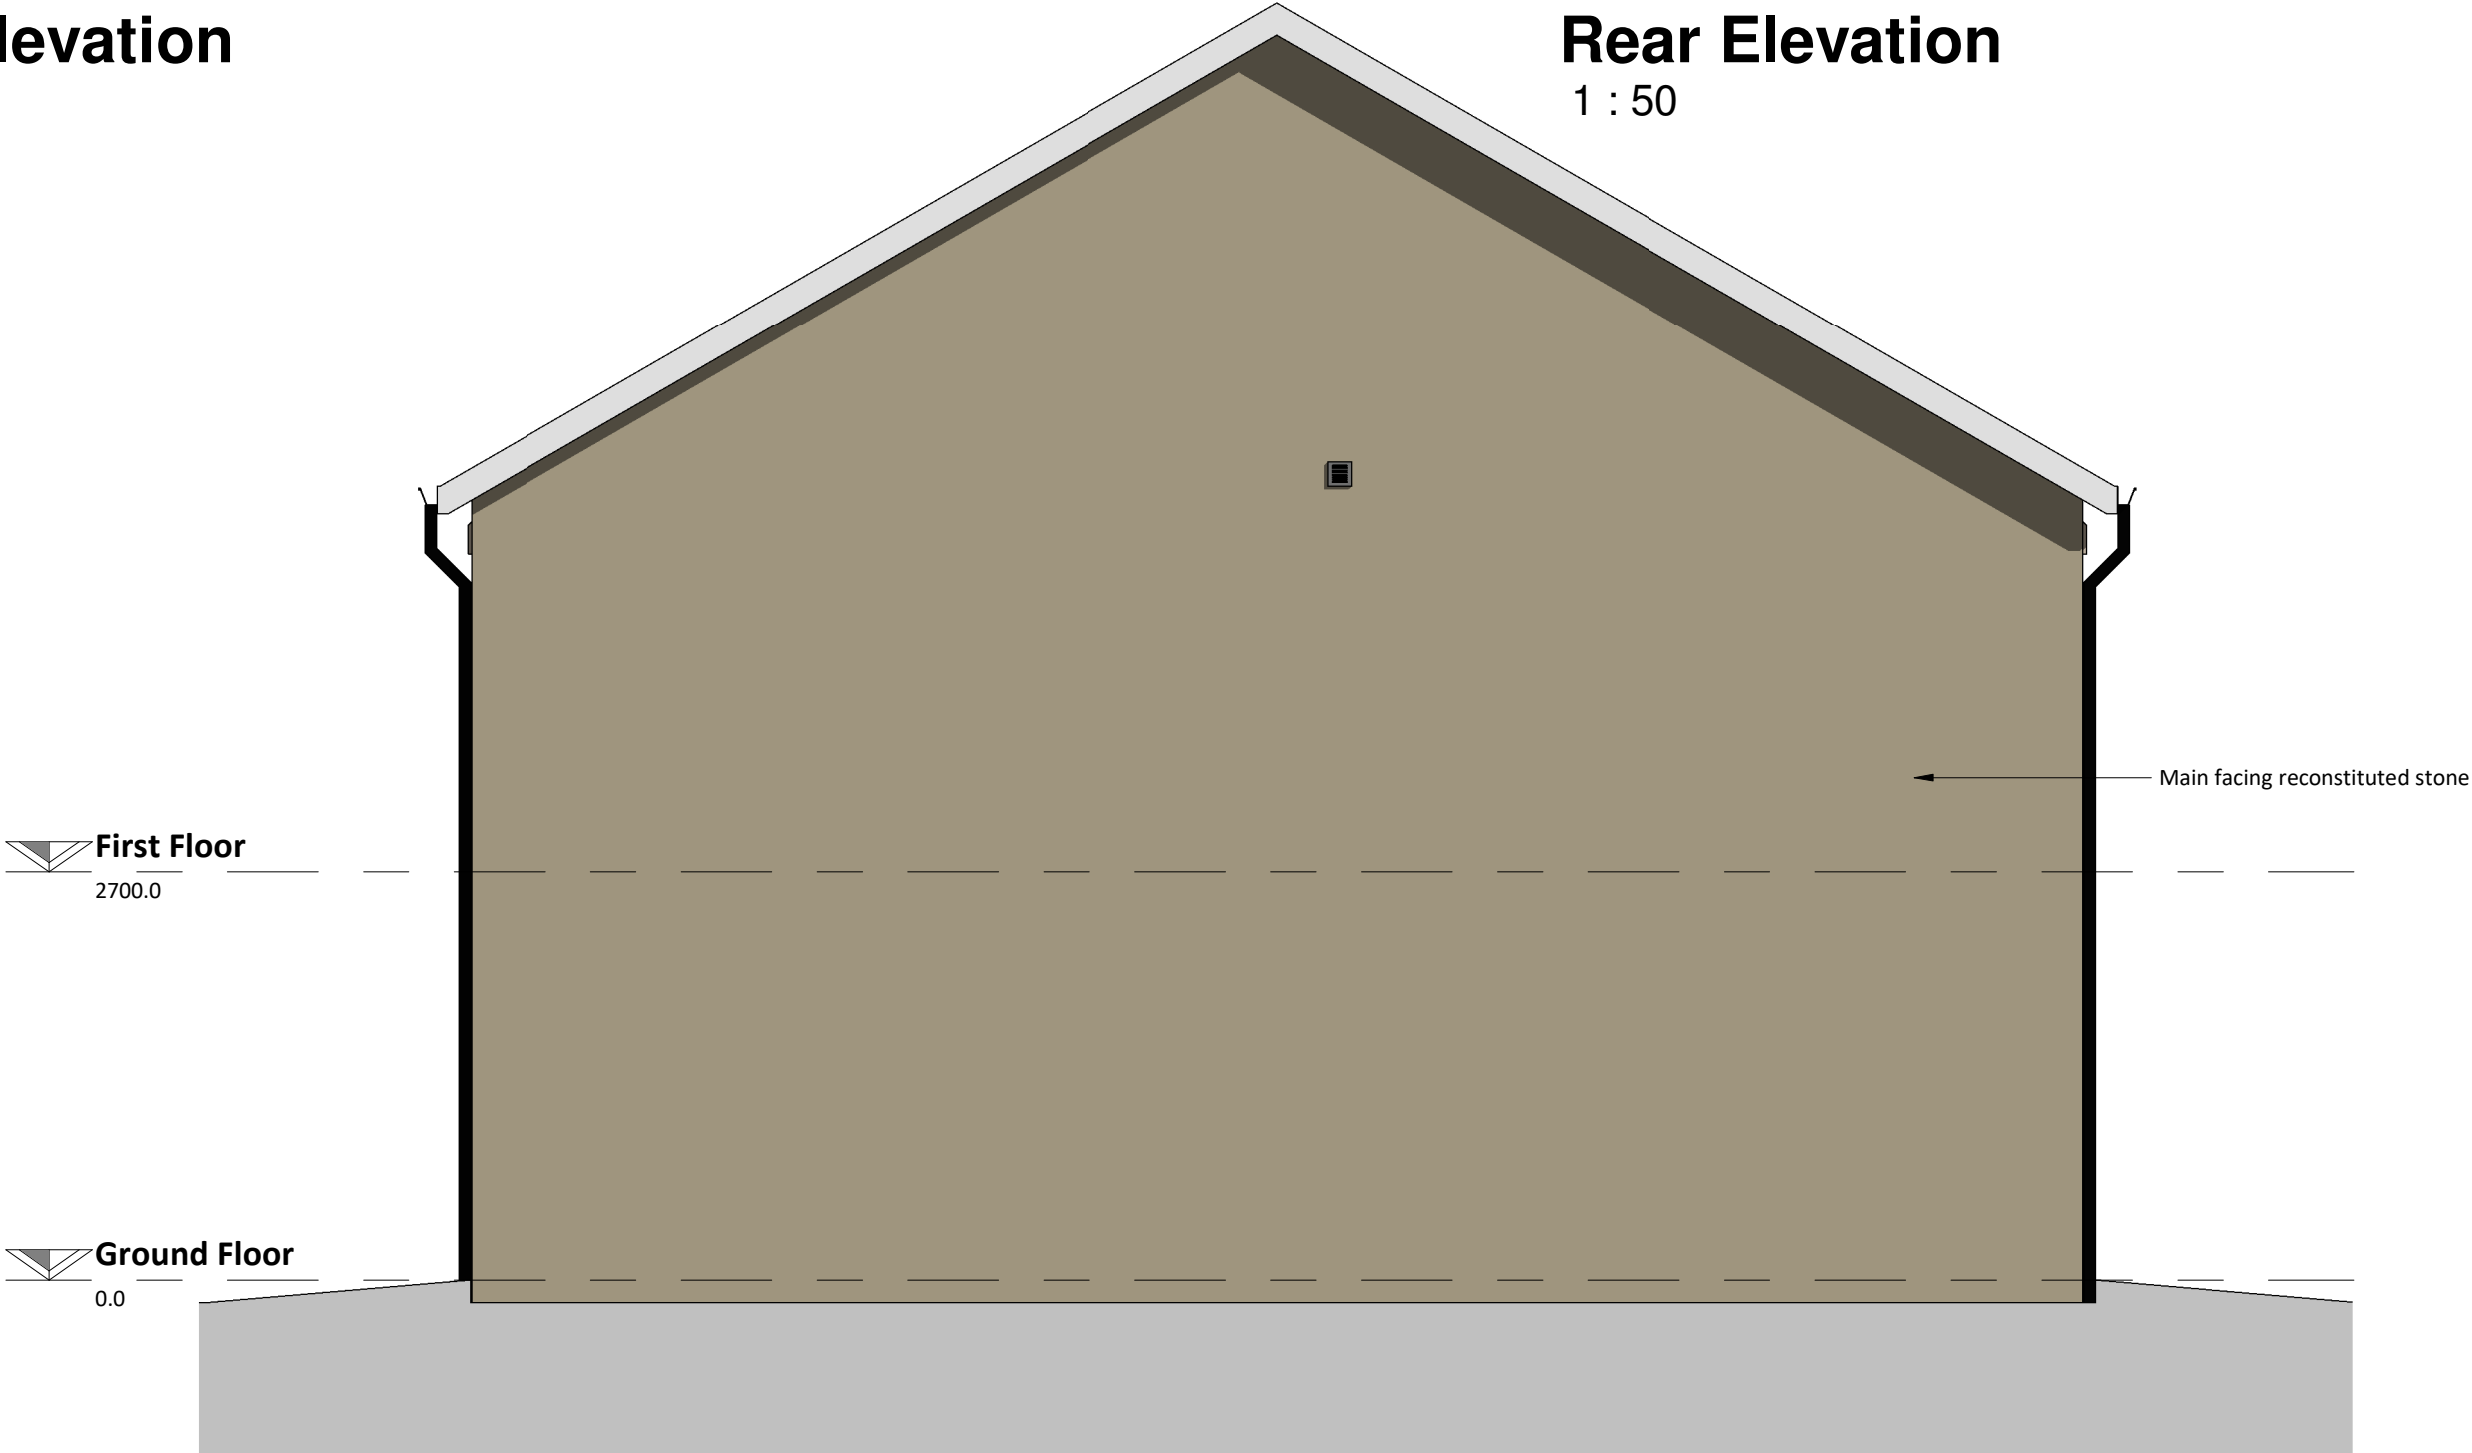

Gable Elevation
1 : 50

Rev	Date	Int	Description
-----	------	-----	-------------

btp
ARCHITECTS

RIBA
Chartered Practice

CLIENT:
Westshield / FCHO

PROJECT:
Dowker Street, Milnsbridge

DESCRIPTION:
Cottage Flats Type 1 Elevations

PURPOSE OF ISSUE:
Planning

DRAWN BY:	CHECKED	DATE:	SCALE @ A2:
ED	ED	04/09/25	1 : 50

JOB NO:	STATUS CODE:	DRAWING NO:	REV
4016	S2	111	

FILE IDENTIFIER:
DS-BTP-01-E-DR-A-4016_111