



Schedule of accommodation
01no. 1B2P Flats @ 50m²
01no. 1B2P Flats @ 61m²
01no. 2B3P Flats @ 61m²
Plots 01-03


DO NOT SCALE FROM THIS DRAWING
ALL DIMENSIONS MUST BE CHECKED ON SITE BY
CONTRACTOR PRIOR TO CONSTRUCTION

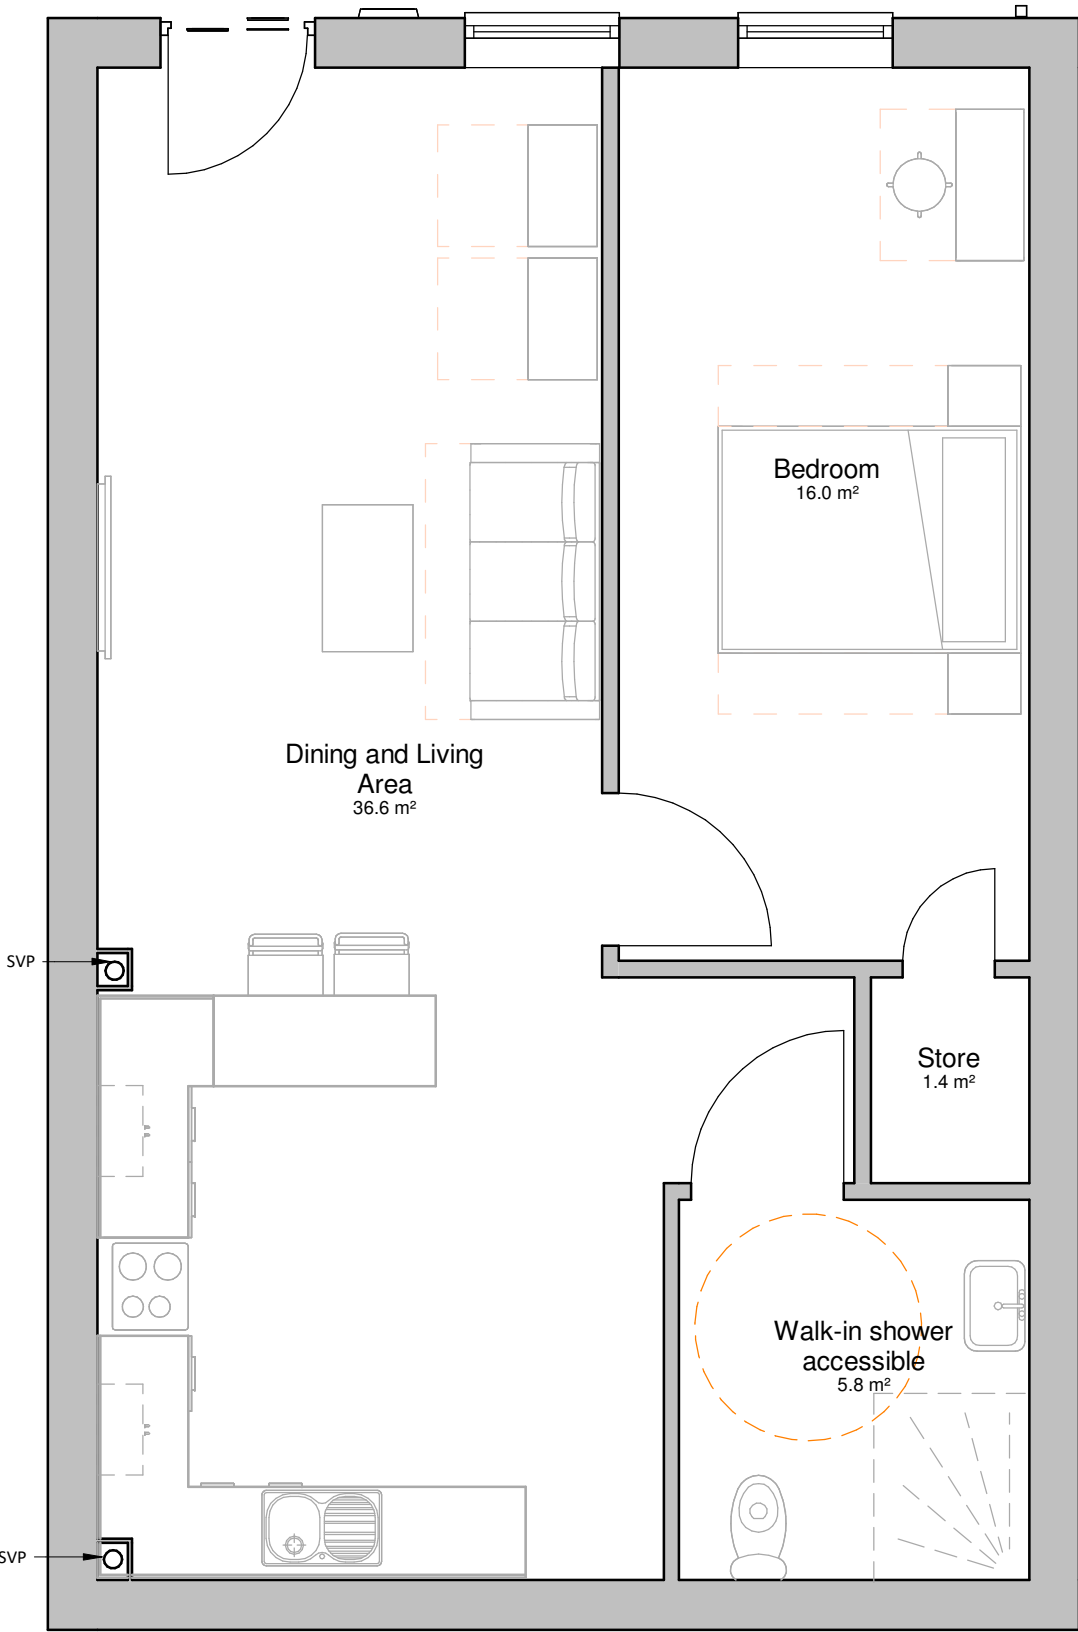


00 1BF 61m² First Floor Plan
1 : 50

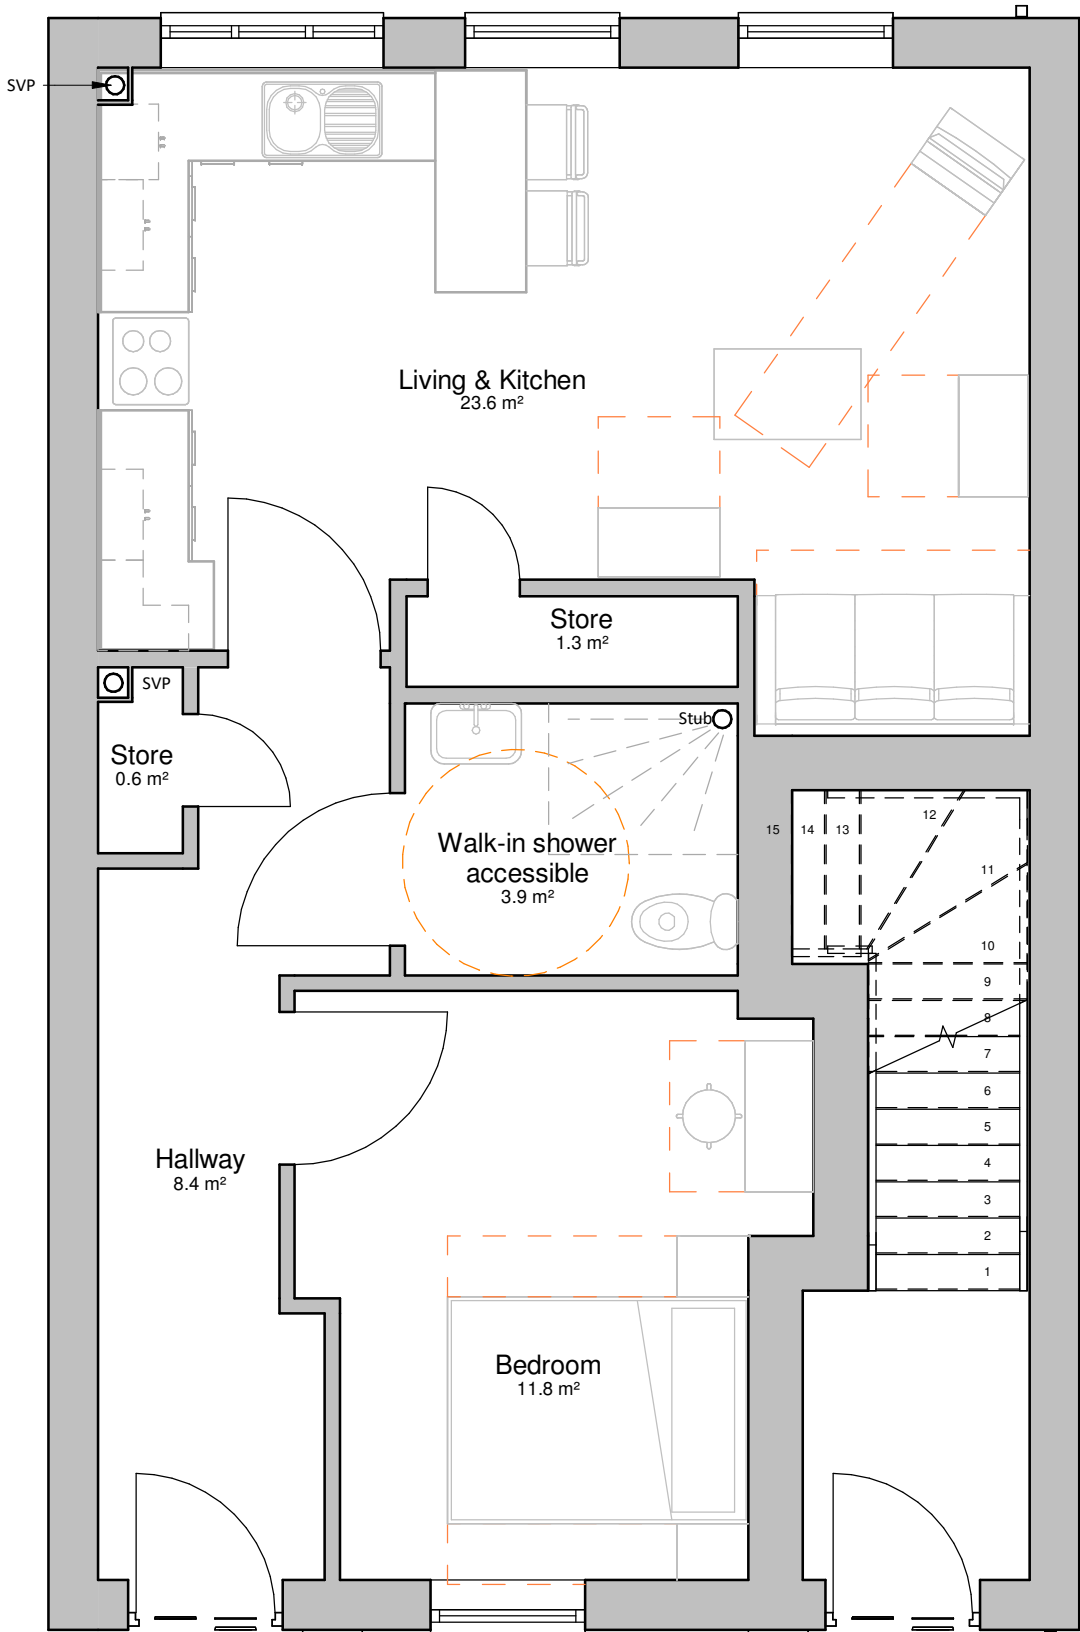

00 1BF 50m² Ground Floor Plan
1 : 50

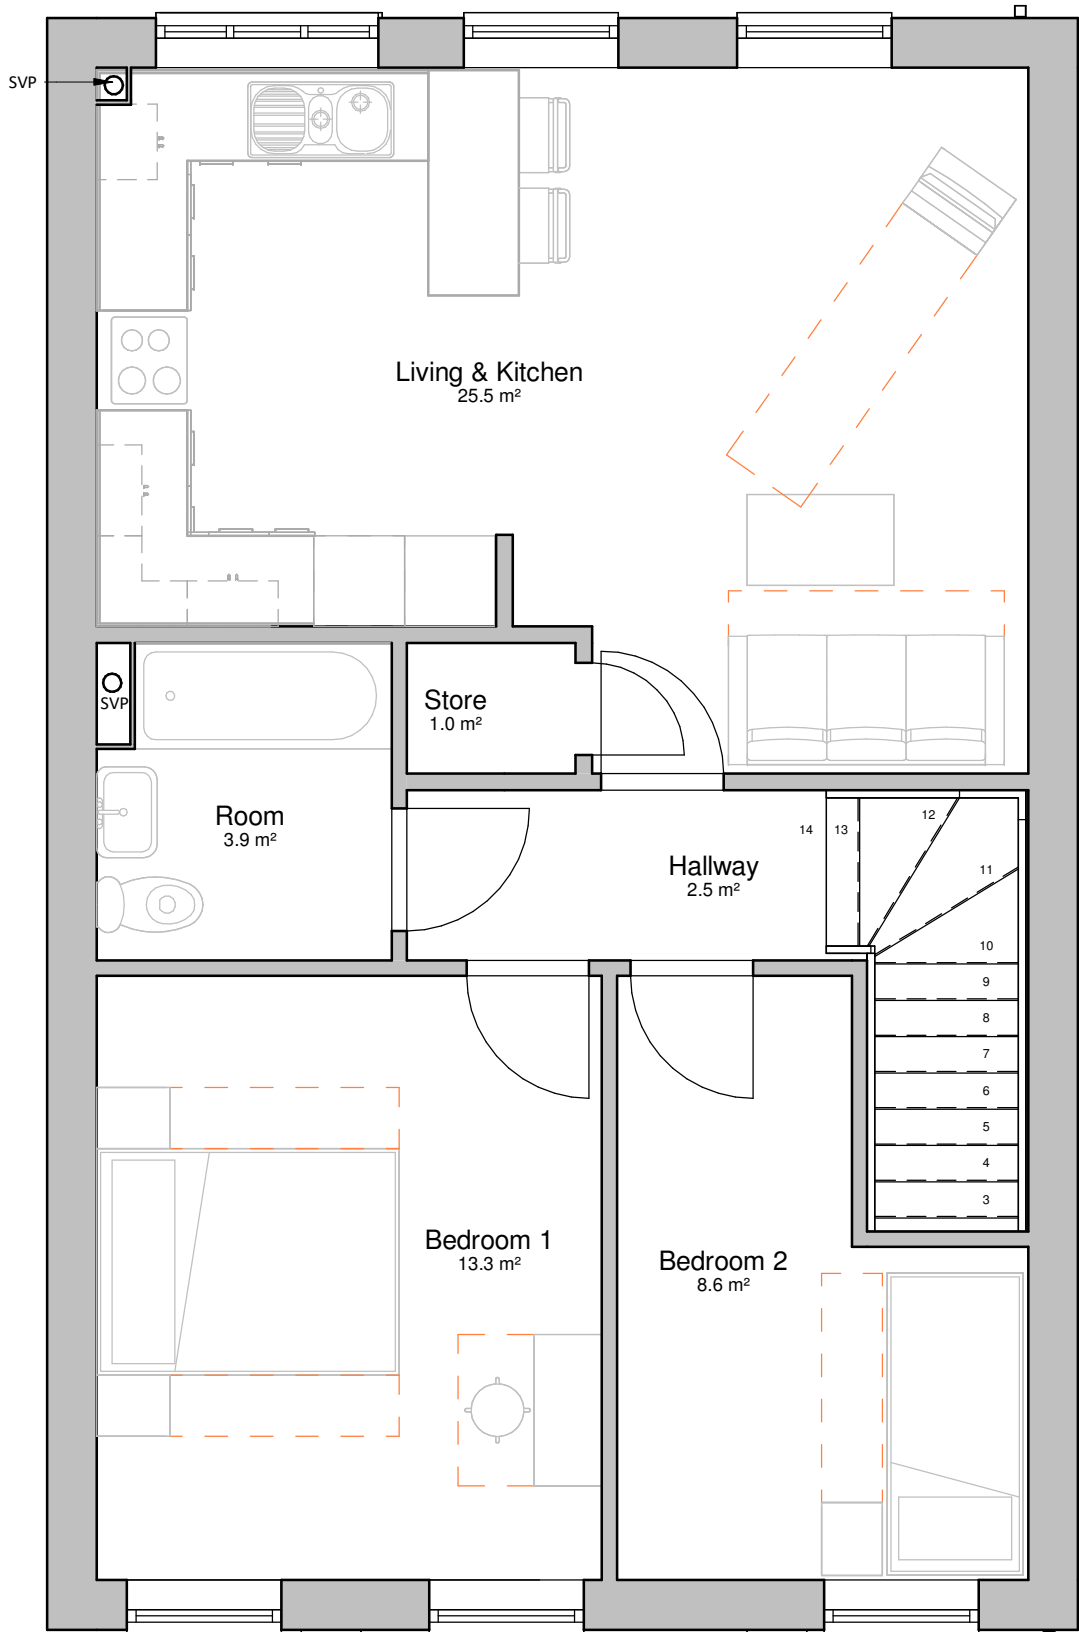

01 2BF 61m² First Floor Plan
1 : 50

 

Rev	Date	Int	Description
btp ARCHITECTS RIBA Chartered Practice			

CLIENT:
Westshield / FCHO
PROJECT:
Dowker Street, Milnsbridge

DESCRIPTION:
Cottage Flats Type 2 Floor Plans

PURPOSE OF ISSUE:
Planning

DRAWN BY:	CHECKED	DATE:	SCALE @ A2:
ED	ED	04/09/25	1 : 50

JOB NO:	STATUS CODE:	DRAWING NO:	REV
4016	S2	113	

FILE IDENTIFIER:
DS-BTP-02-ZZ-DR-A-4016_113

Elizabeth House 486 Didsbury Road Heaton Mersey Stockport SK4 3BS
0161 443 1221 info@bernardtaylor.co.uk www.btparchitects.co.uk