




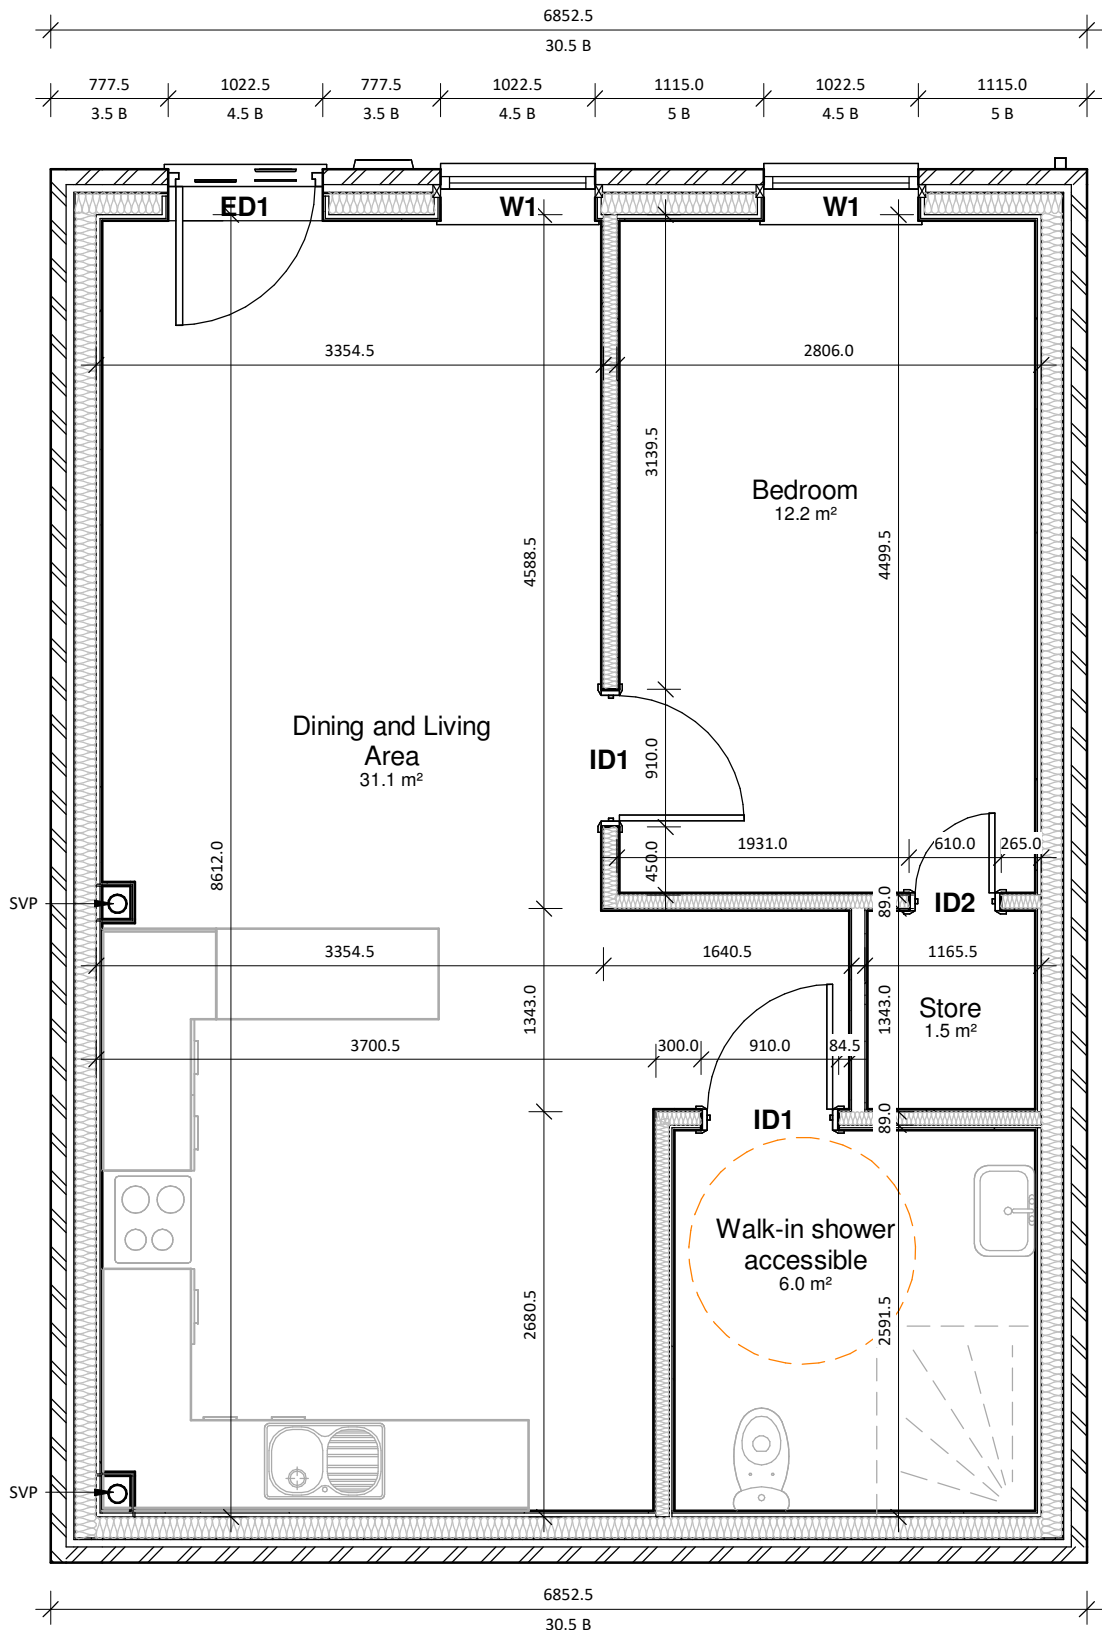


01 1B2P 52m² Lower Ground Floor Plan S/O
1 : 50

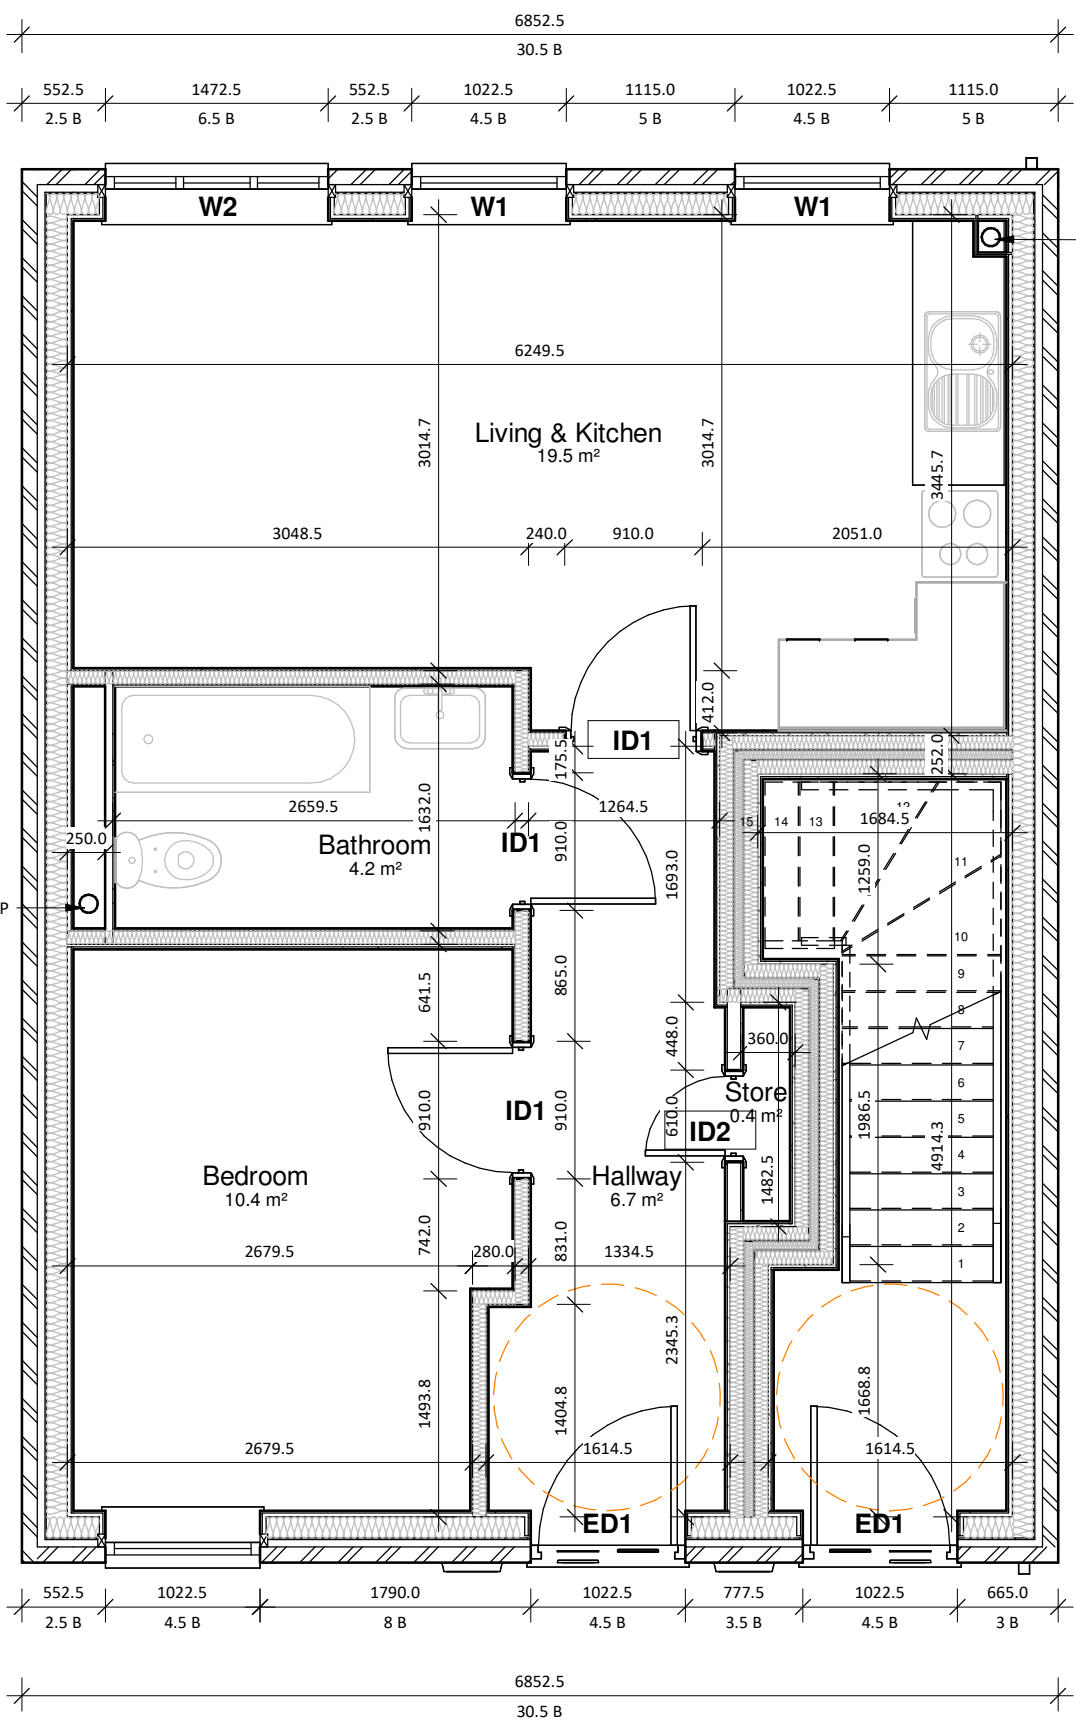


02 1B1P 44m² Ground Floor Plan S/O
1 : 50

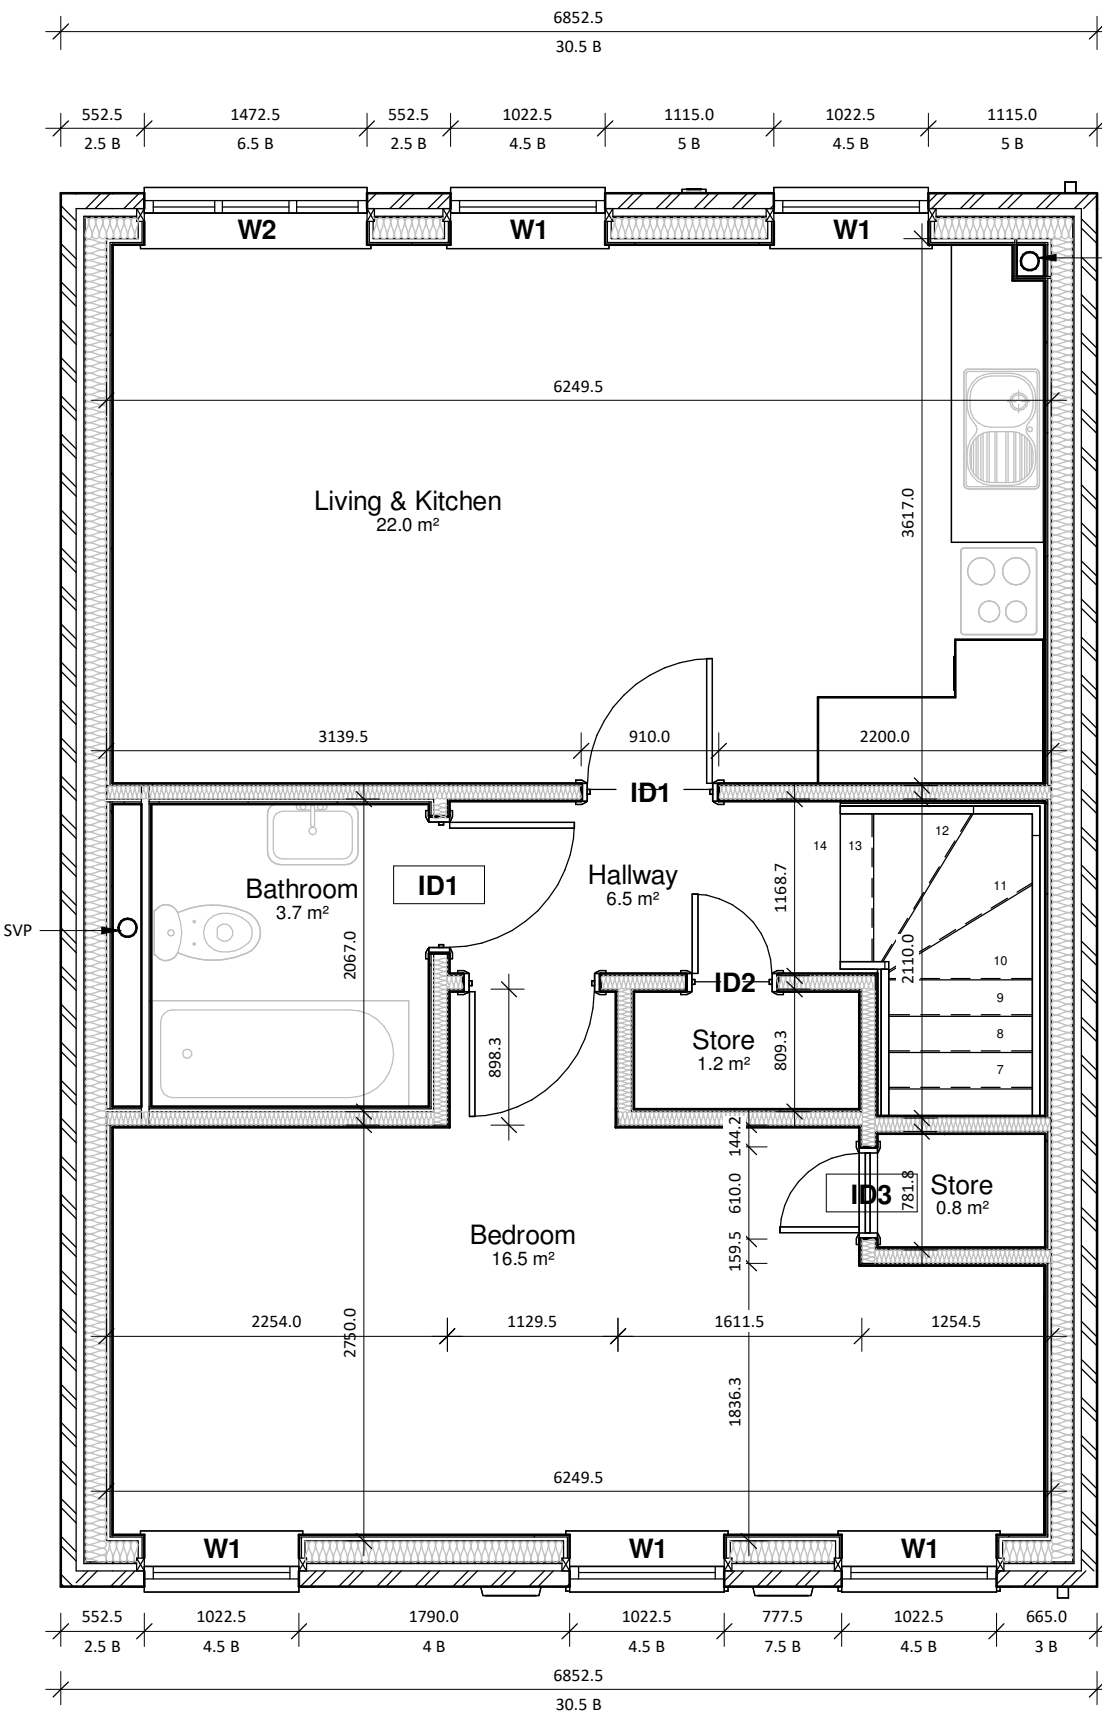

03 1B2P 52m² First Floor Plan S/O
1 : 50

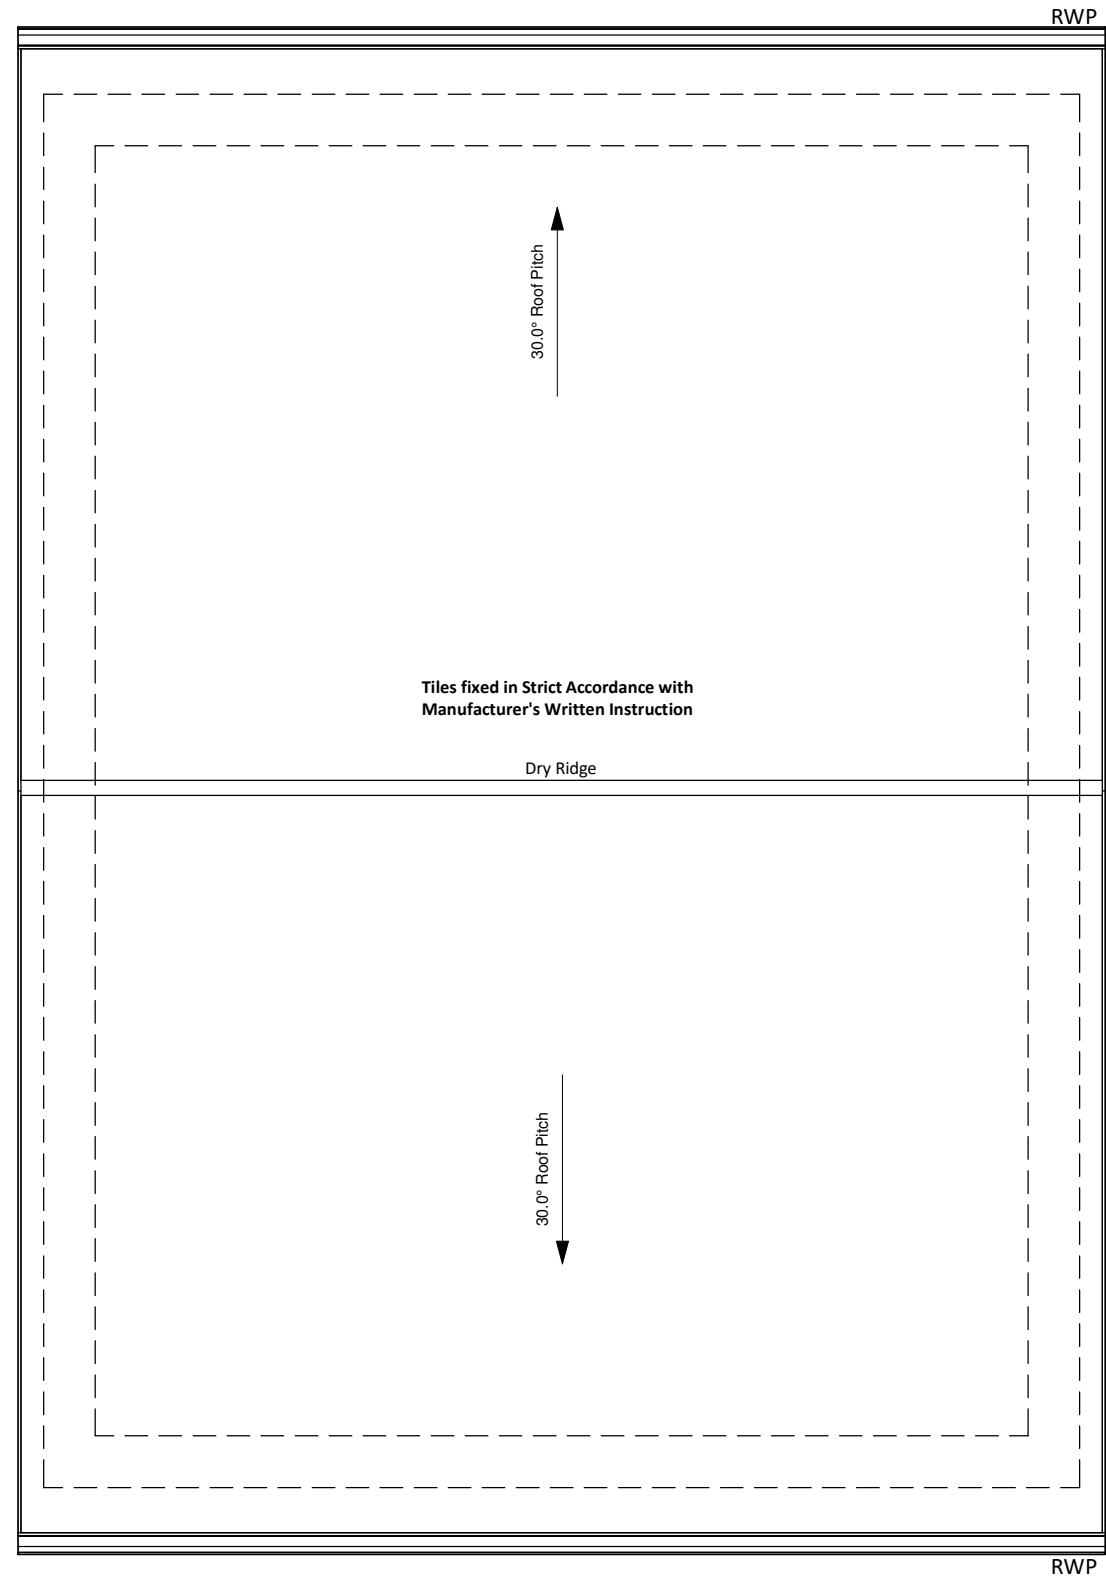


04 Roof Plan S/O
1 : 50

 

Front Elevation S/O
1 : 50

Rear Elevation S/O
1 : 50

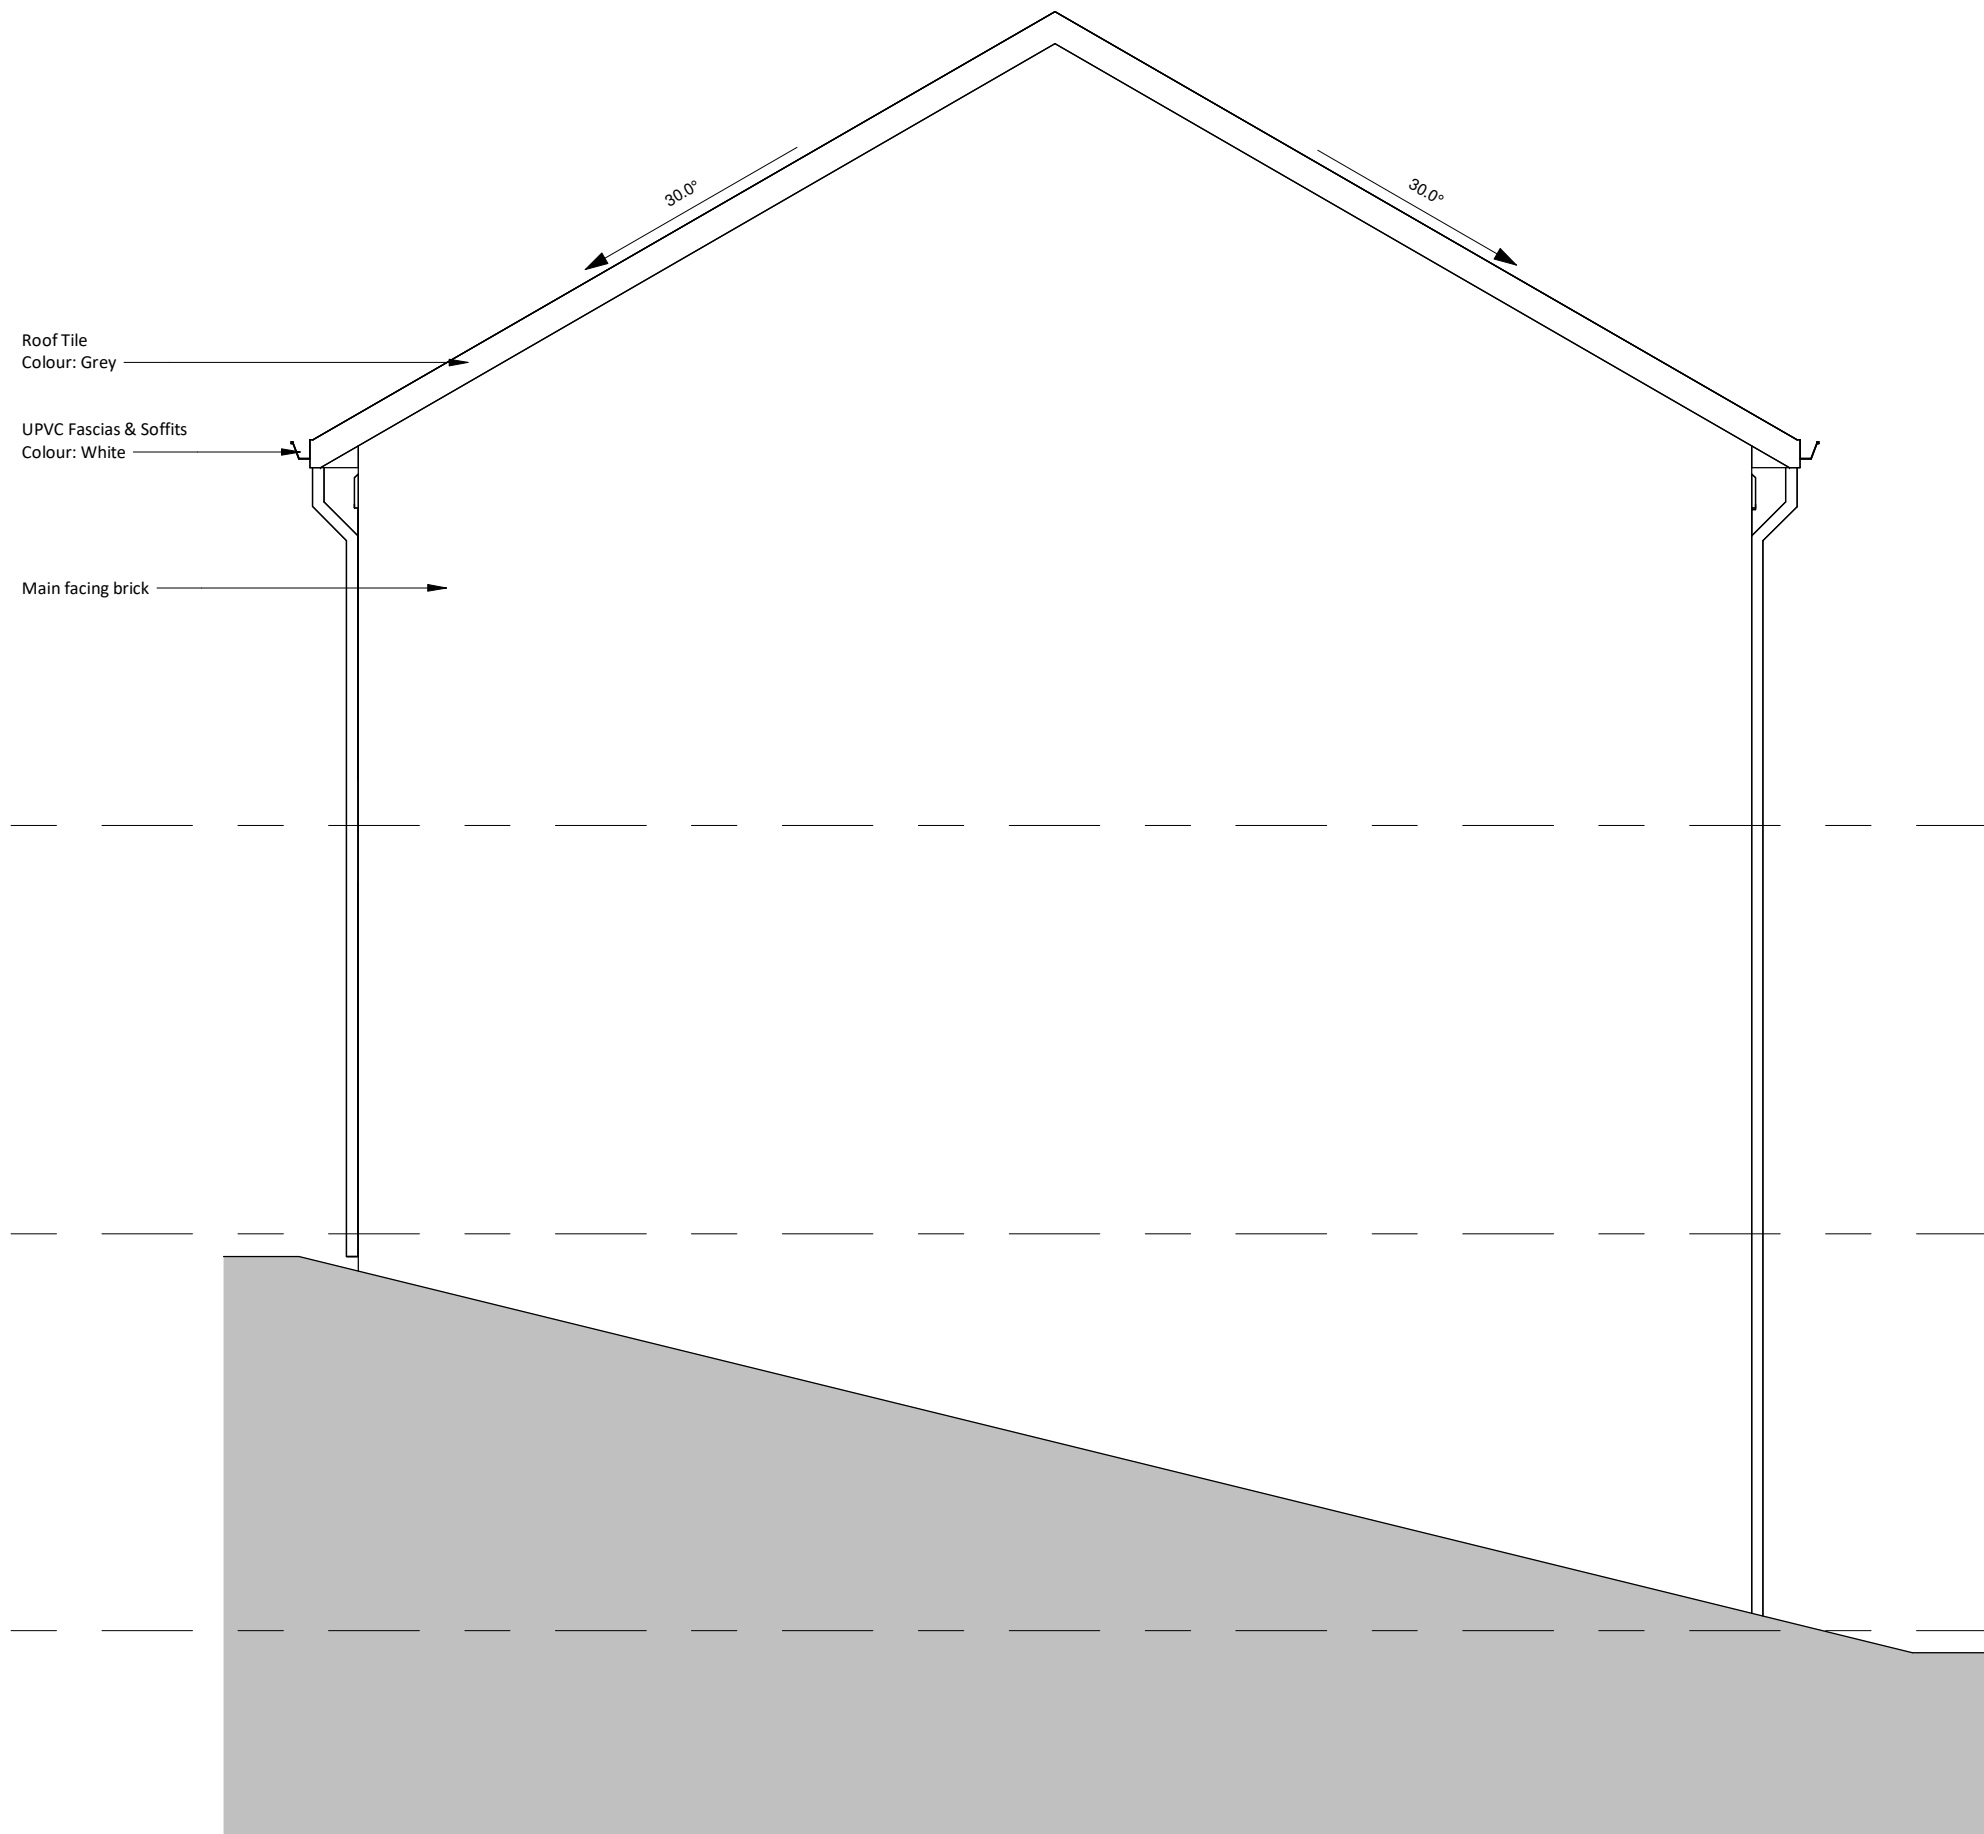

Gable Elevation S/O
1 : 50

1	04.02.26	VR	Cottage T2 area reduced
Rev	Date	Int	Description



CLIENT:
Westshield / FCHO

PROJECT:
Dowker Street, Milnsbridge

DESCRIPTION:
1B1P/ 1B2P Cottage Flat - 44m²/52m²
Cottage Flats Type 2 - Plans & Elevations S/O

PURPOSE OF ISSUE:
Building Regulations

DRAWN BY: CHECKED DATE: SCALE @ A1:
AP ED 10/09/25 1 : 50

JOB NO: STATUS CODE: DRAWING NO: REV
4016 S2 290 1

FILE IDENTIFIER:
DS-BTP-02-ZZ-DR-A-4016_290.1