



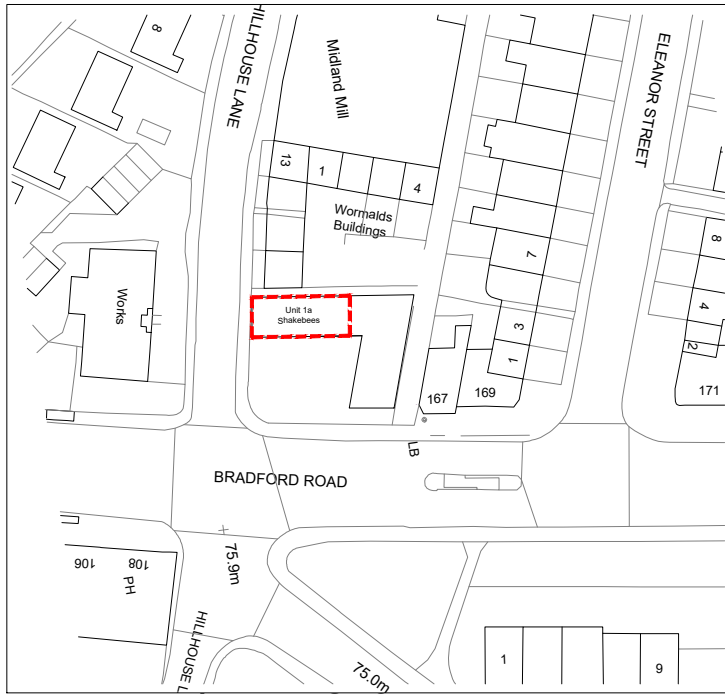


Location Plan 1.1250

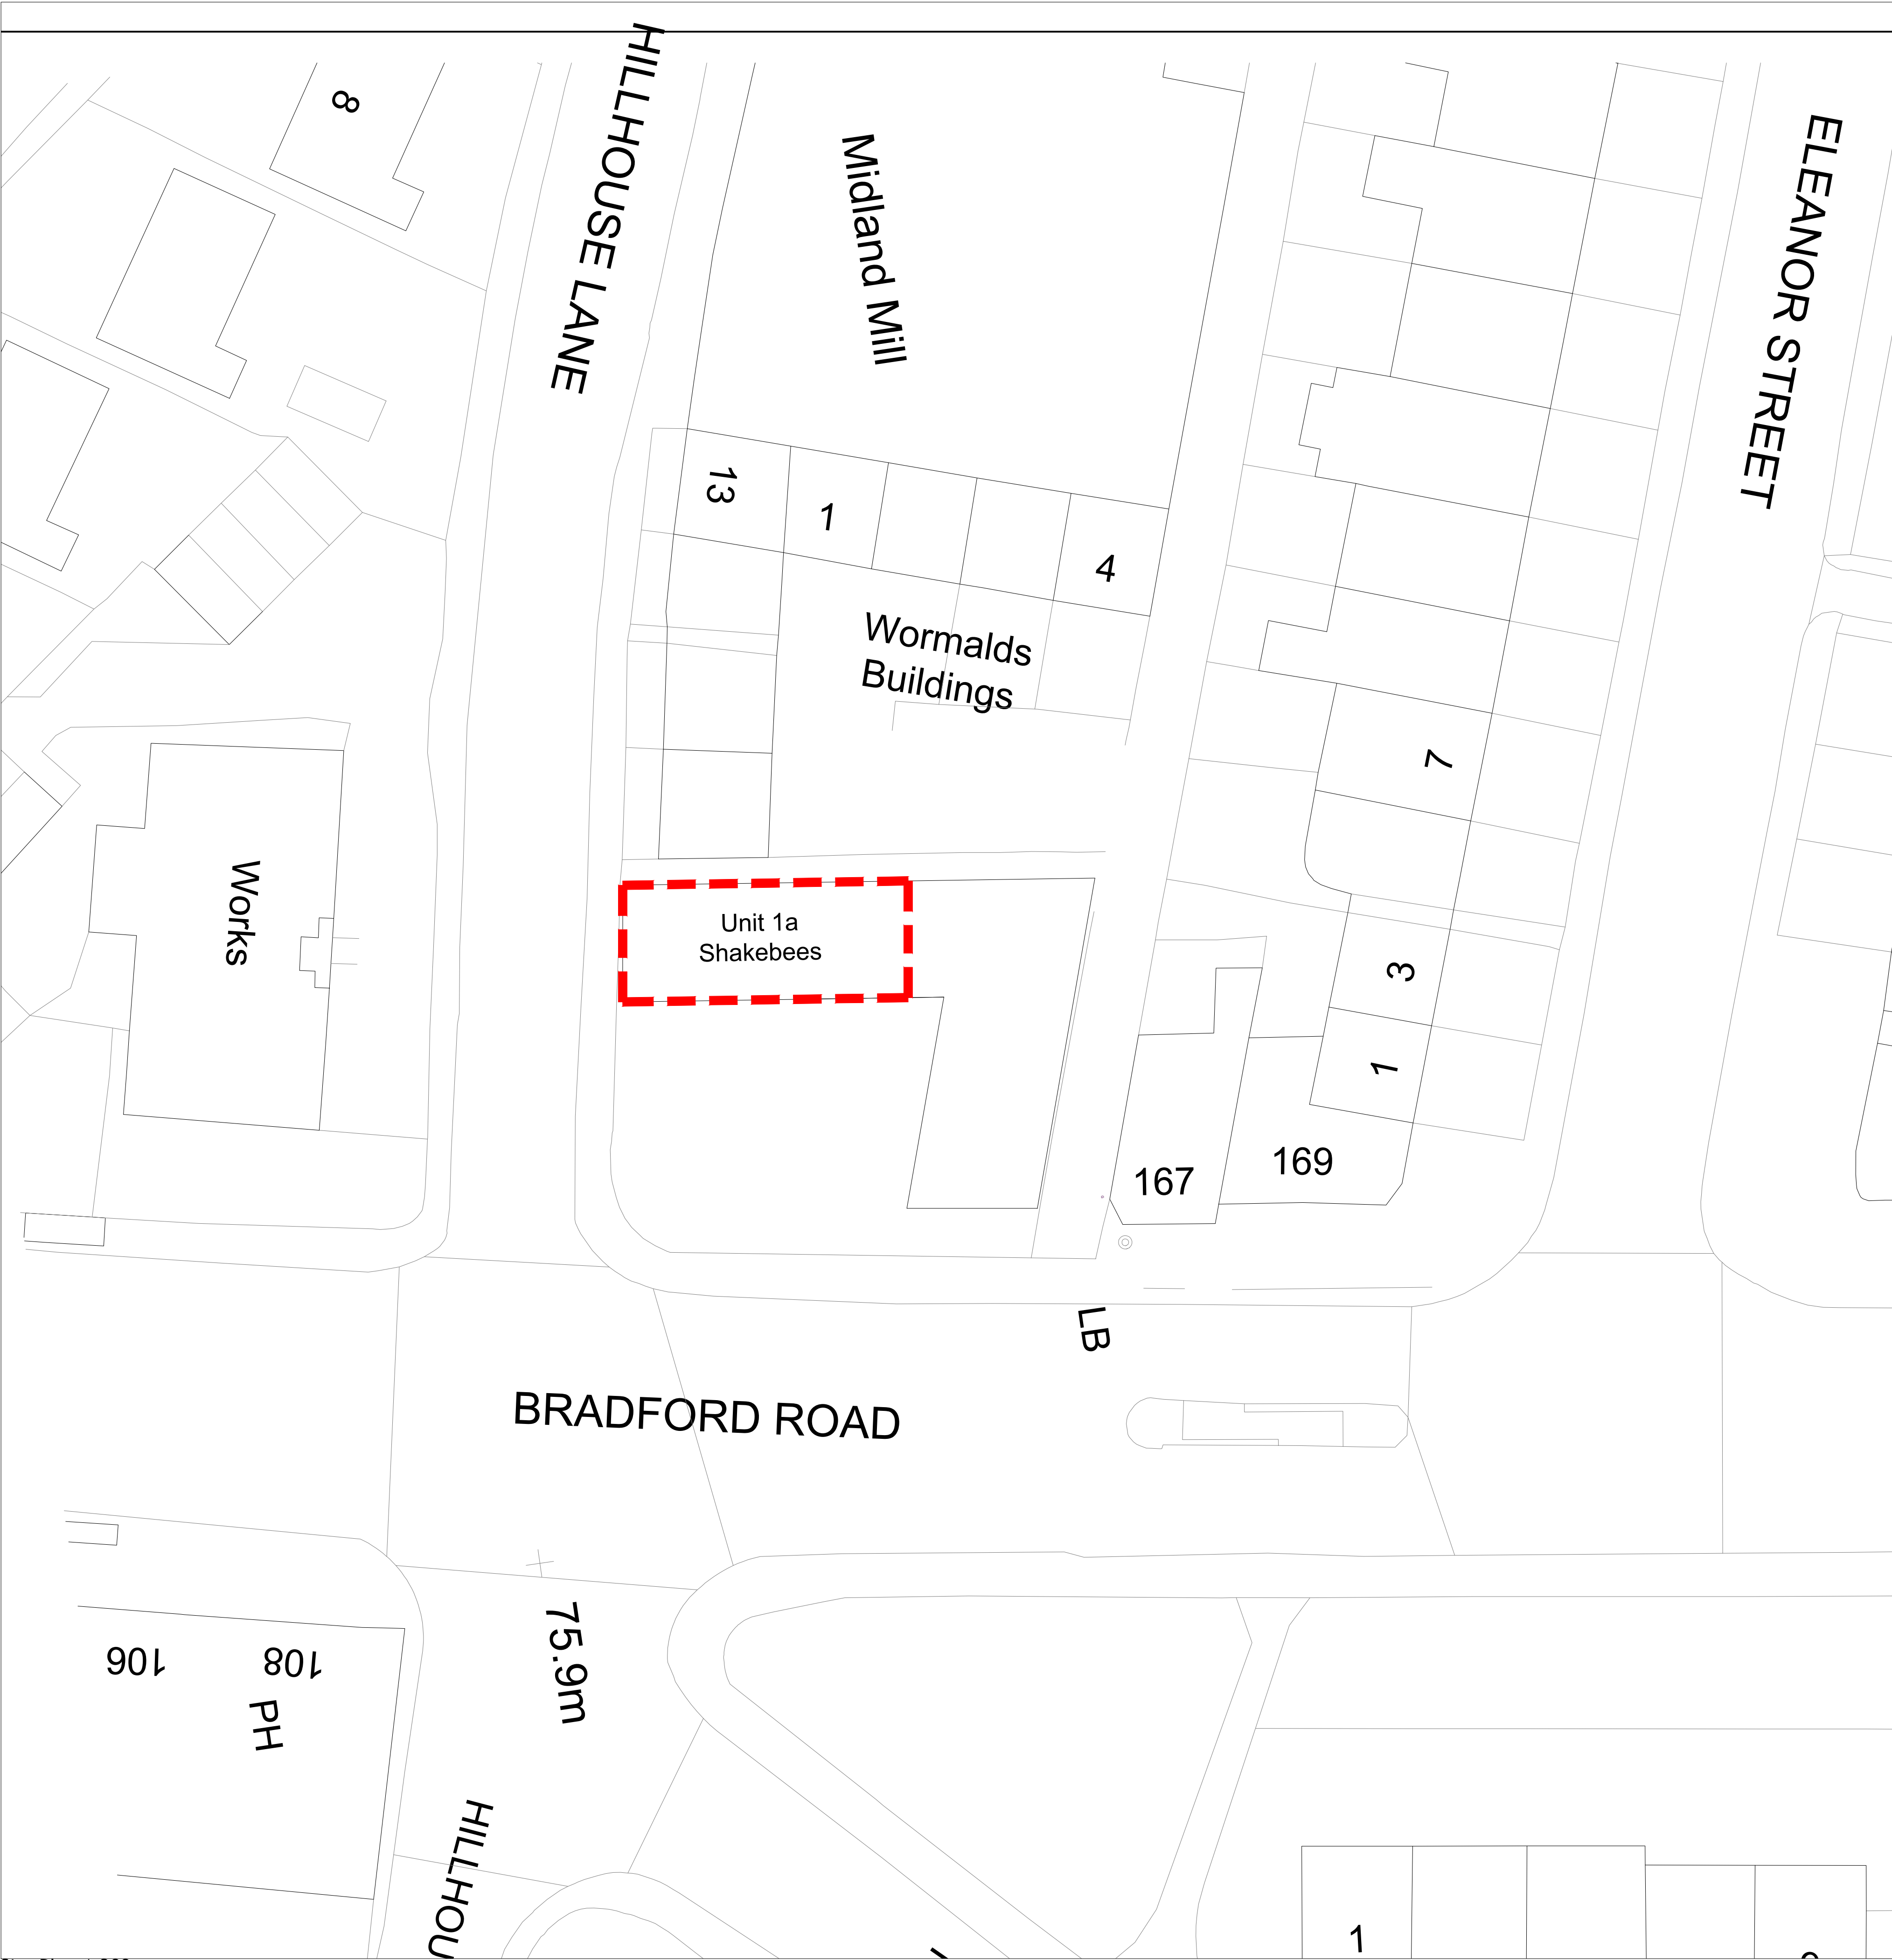

Site Plan 1.200

Written dimensions on these drawings shall take precedence over scaled dimensions. Contractors shall verify and be responsible for all dimensions and conditions on the project and UHD Architectural Services must be notified of any variations from the dimensions and conditions shown by these drawings prior to commencement of any work. All contractors are deemed to have made themselves aware of site conditions prior to entering into any contract.

 

REV	DESCRIPTION	DATE	DRAWN
-----	-------------	------	-------

07704906935

Umar@UHDesign.co.uk

UHDesign Architectural Services

CLIENT	Shakebees		
ADDRESS	Unit 1a, The Gateway, Hillhouse Lane, Fartown, Huddersfield, HD1 6EF		
PROJECT	Variation of Conditions for opening hours		
DRAWING	Location Plan and Site Plan		
DRAWN	UH	DATE	Feb 25
DWG No.	2525/01A		
STATUS	PLANNING		