

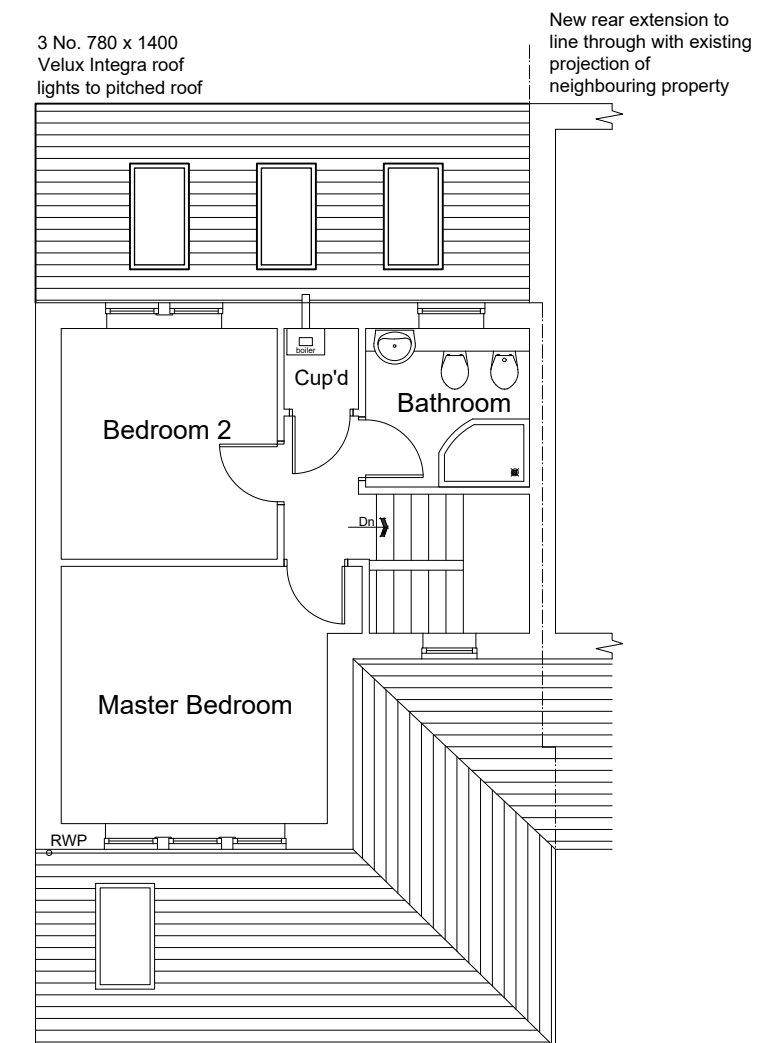
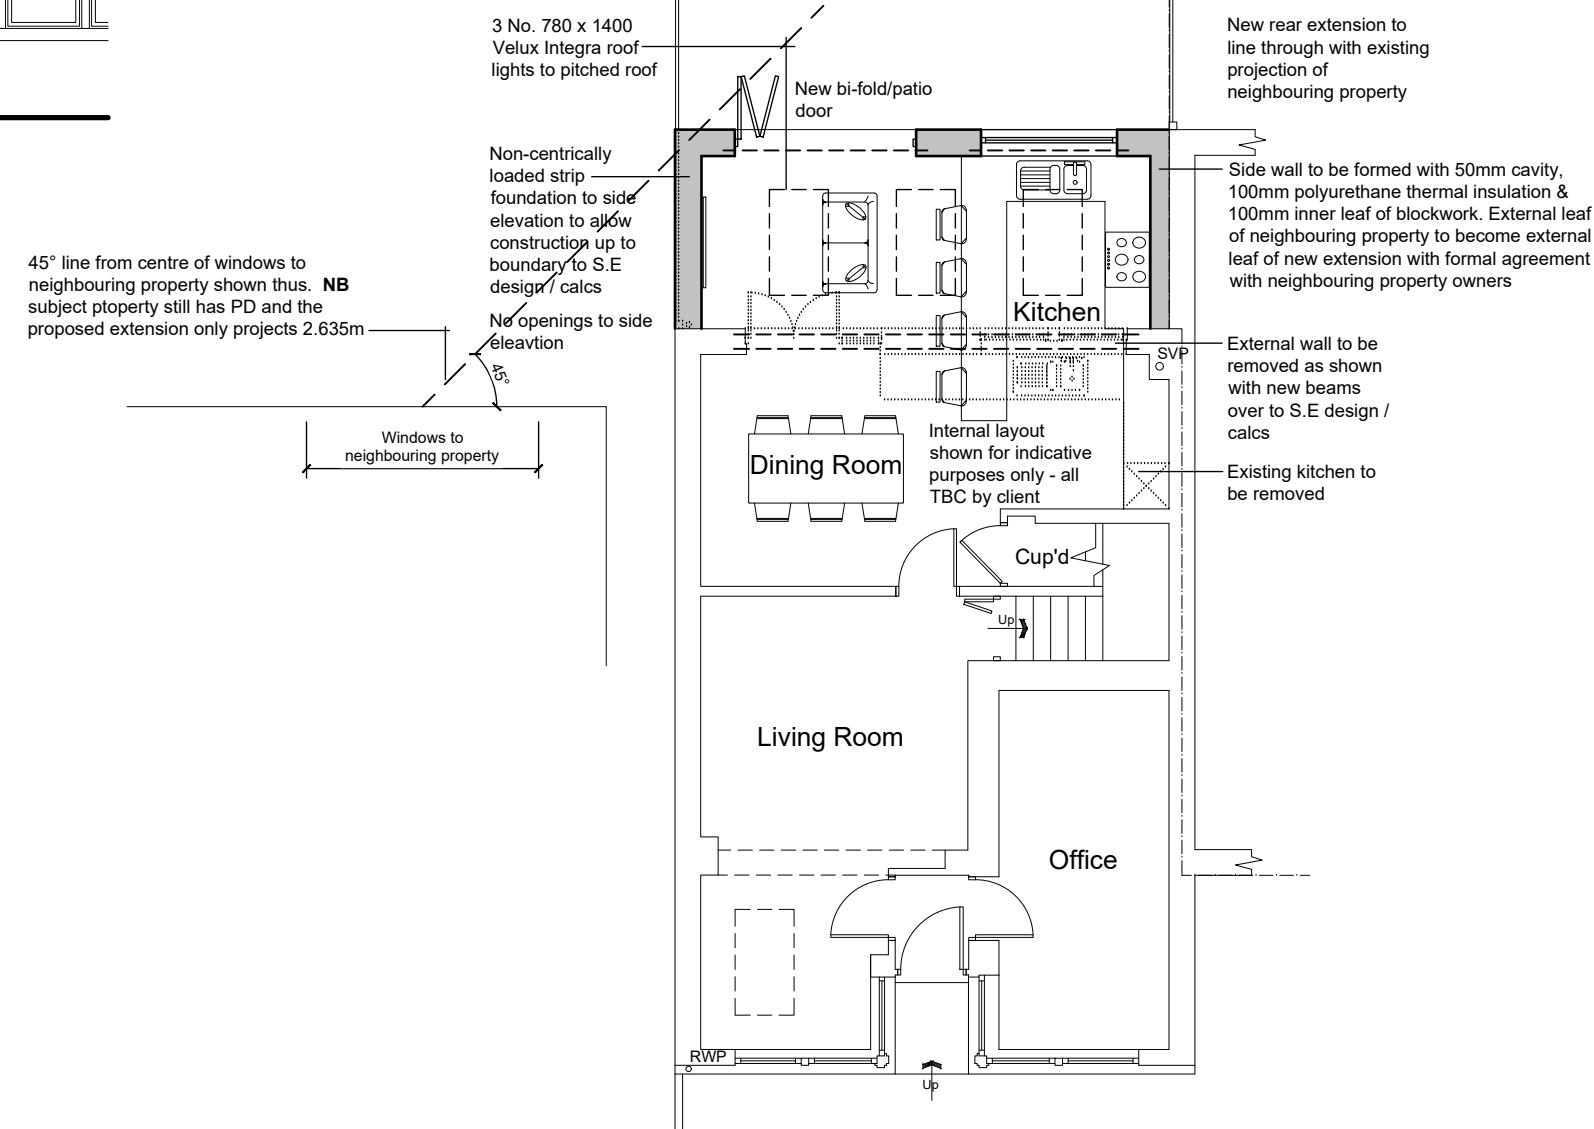
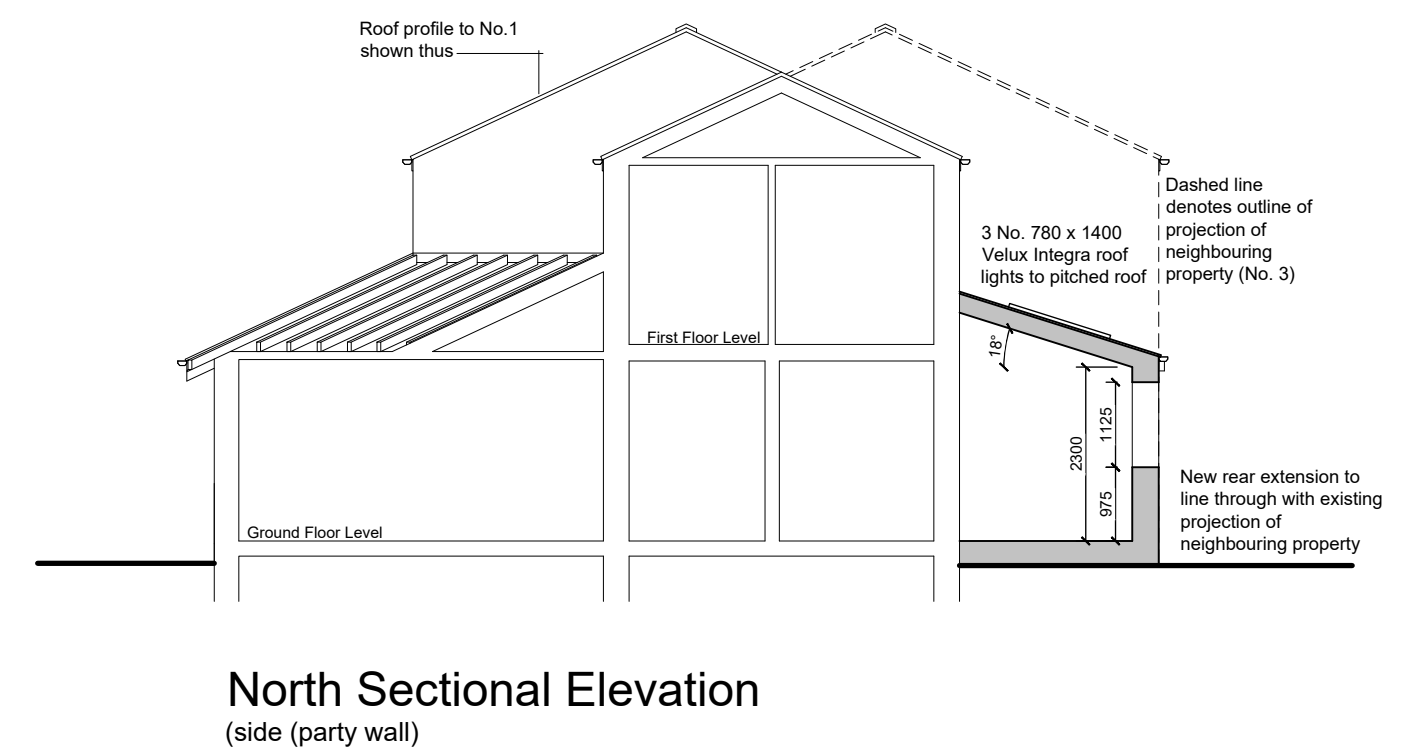
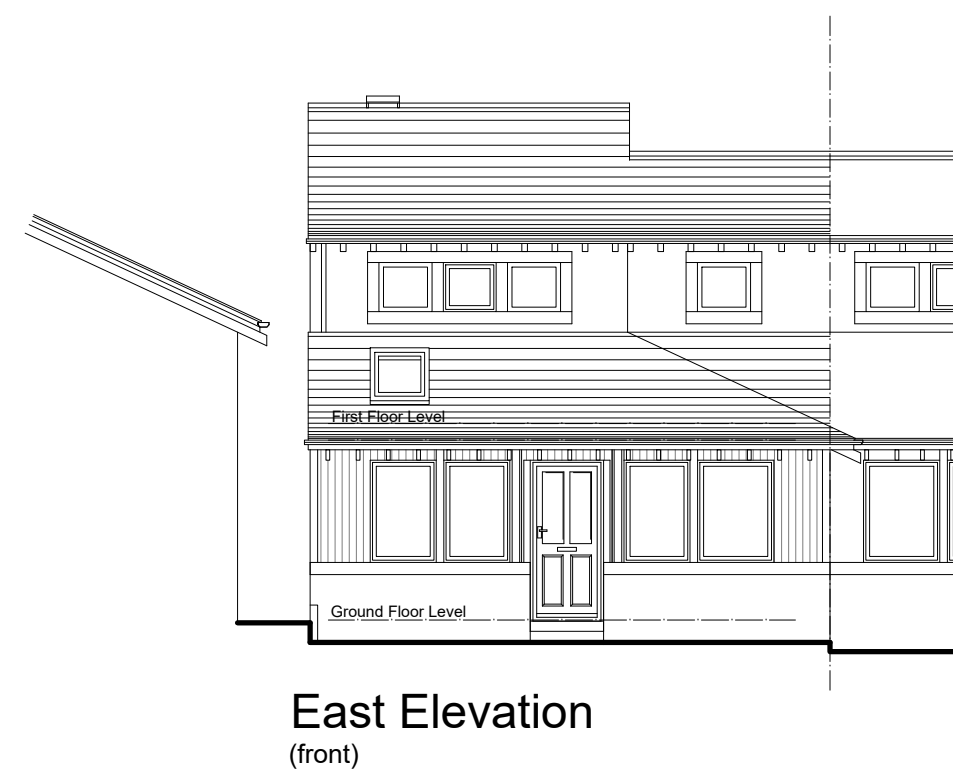


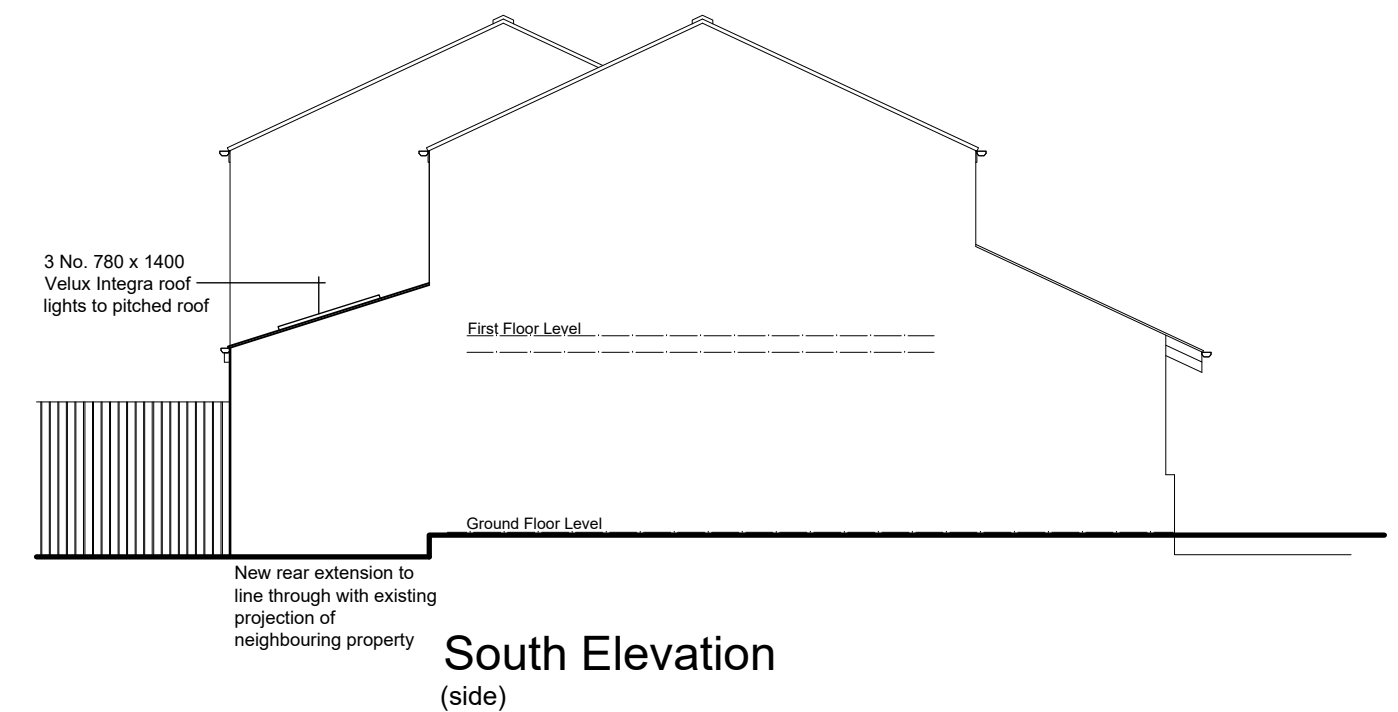

First Floor Plan

1:100

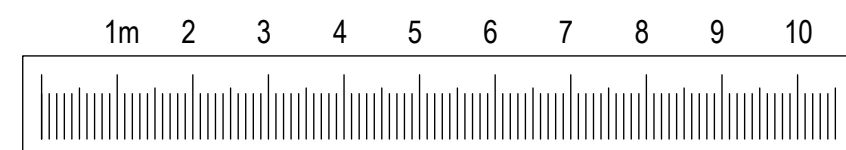

ARCHITECTURE | PLANNING | DESIGN

Malkin Farm

Brow Lane

Holmfirth

HD9 2RJ

07946872499

paul@paulmatthewsarchitectural.co.uk

www.paulmatthewsarchitectural.co.uk

Company Registration Number: 09898149 – Company
Registered in England and Wales

Project

Erection of Single Storey Rear Extension and Alterations to Dwelling at 2 Paris Mews, Scholes, Holmfirth, HD9 1QU.

Client

J Greenway & S Spencer

Drawing Title/Issue

General Arrangement as Proposed

scale	date	sheet size	dwg. no.
1:100	09/2025	A2	25/1240/04b

