



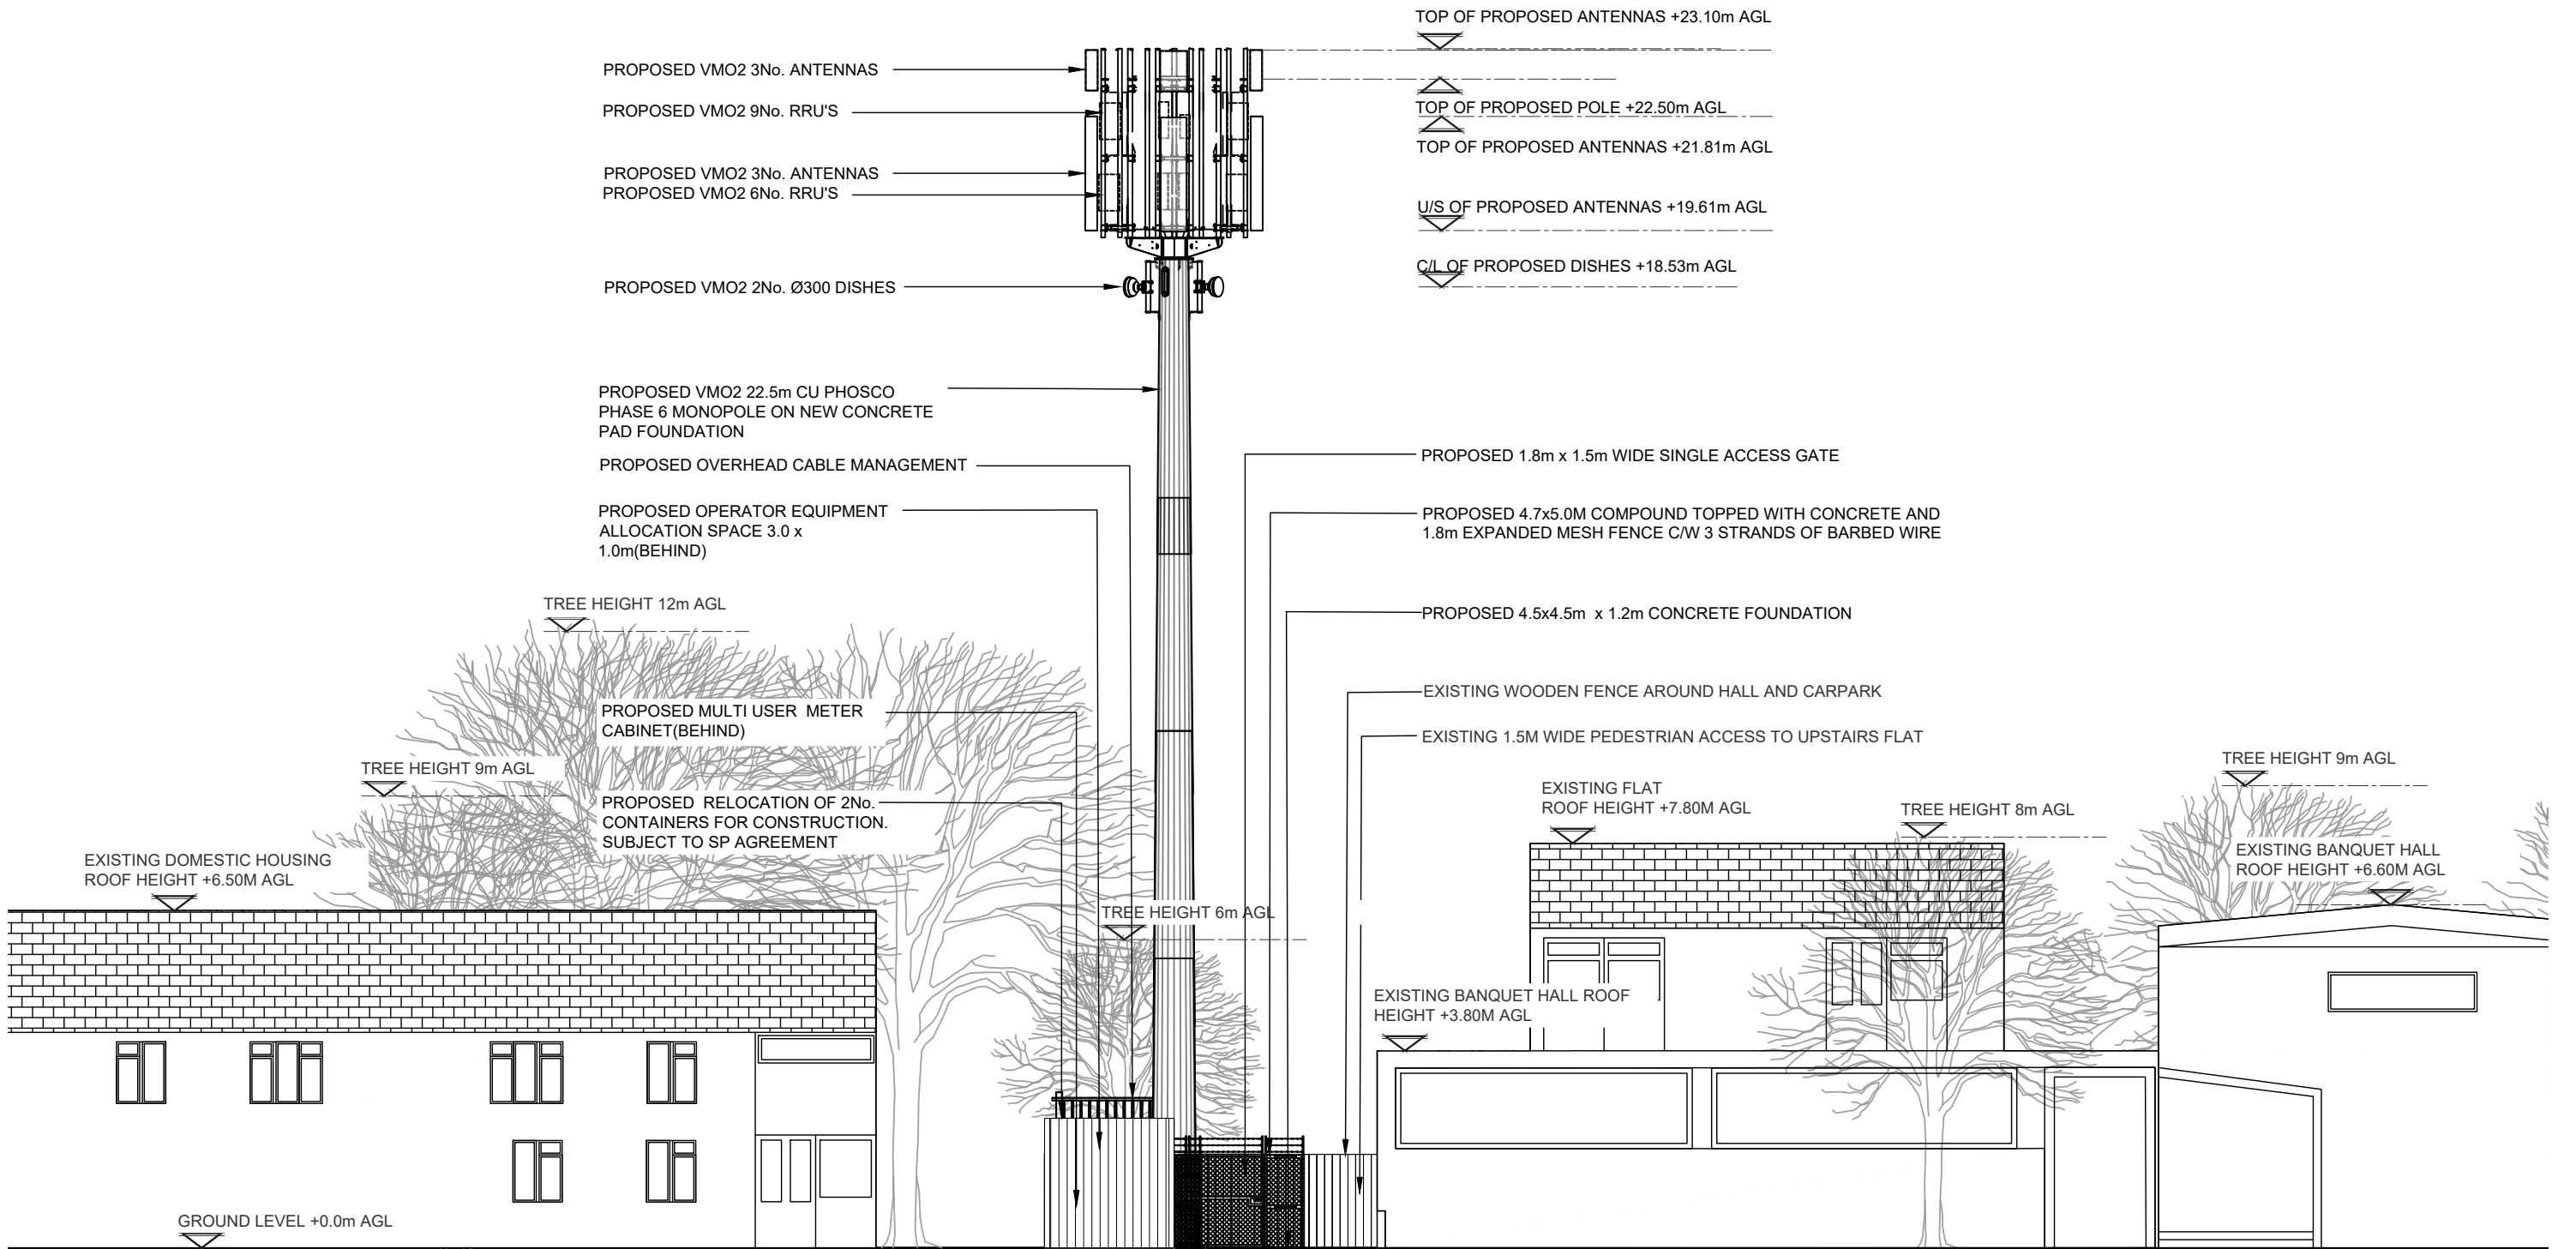

PROPOSED NORTH WEST ELEVATION
(1:125)

 

	Project:		Site Address: GRANVILLE STREET EIGHTLANDS DEWSBURY, KIRKLEES WEST YORKSHIRE WF13 2NF	ALL DIMENSIONS ARE IN mm UNLESS NOTED OTHERWISE					Drawing Title:		Purpose of Issue:	
	JET25			Rev	Modification	By	Ch	Date	PROPOSED SITE ELEVATION		PLANNING	
	Sharer 1 Ref:	Sharer 2 Ref:		A	Issued for Approval	JN	JE	28.08.25	Drawing No.:	Drawing Revision:	Date of Issue:	Pack Revision:
	TBC o2	-									28.08.25	A
	Cell Name:		National Grid Ref:									
	EIGHTLANDS BANQUET HALL		E: 424035 N: 421781									