


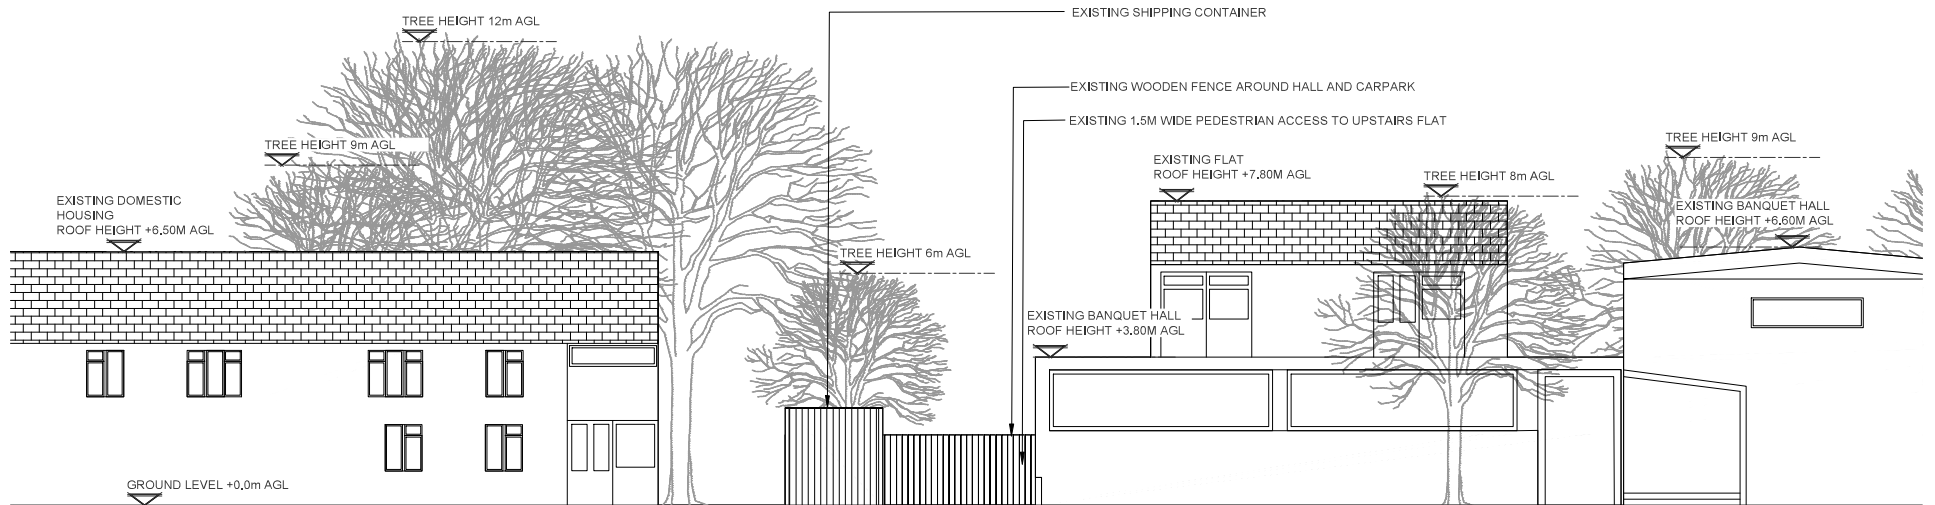

EXISTING NORTH WEST ELEVATION
(1:125)



	Project:		Site Address: GRANVILLE STREET EIGHTLANDS DEWSBURY, KIRKLEES WEST YORKSHIRE WF13 2NF	ALL DIMENSIONS ARE IN mm UNLESS NOTED OTHERWISE						Drawing Title:		Purpose of Issue:	
	JET25			Rev	Modification		By	Ch	Date	EXISTING SITE ELEVATION		PLANNING	
	Sharer 1 Ref:	Sharer 2 Ref:		A	Issued for Approval		JN	JE	28.08.25	Drawing No.:	Drawing Revision:	Date of Issue:	Pack Revision:
	TBC 02	-								300	A	28.08.25	A
	Cell Name:			National Grid Ref:							Drawn By:	Drawn On:	Principal Designer:
	EIGHTLANDS BANQUET HALL			E: 424035 N: 421781							JN	28.08.25	JET NETWORK SOLUTIONS
											Checked By:	Checked On:	Designer:
											JE	28.08.25	JN