

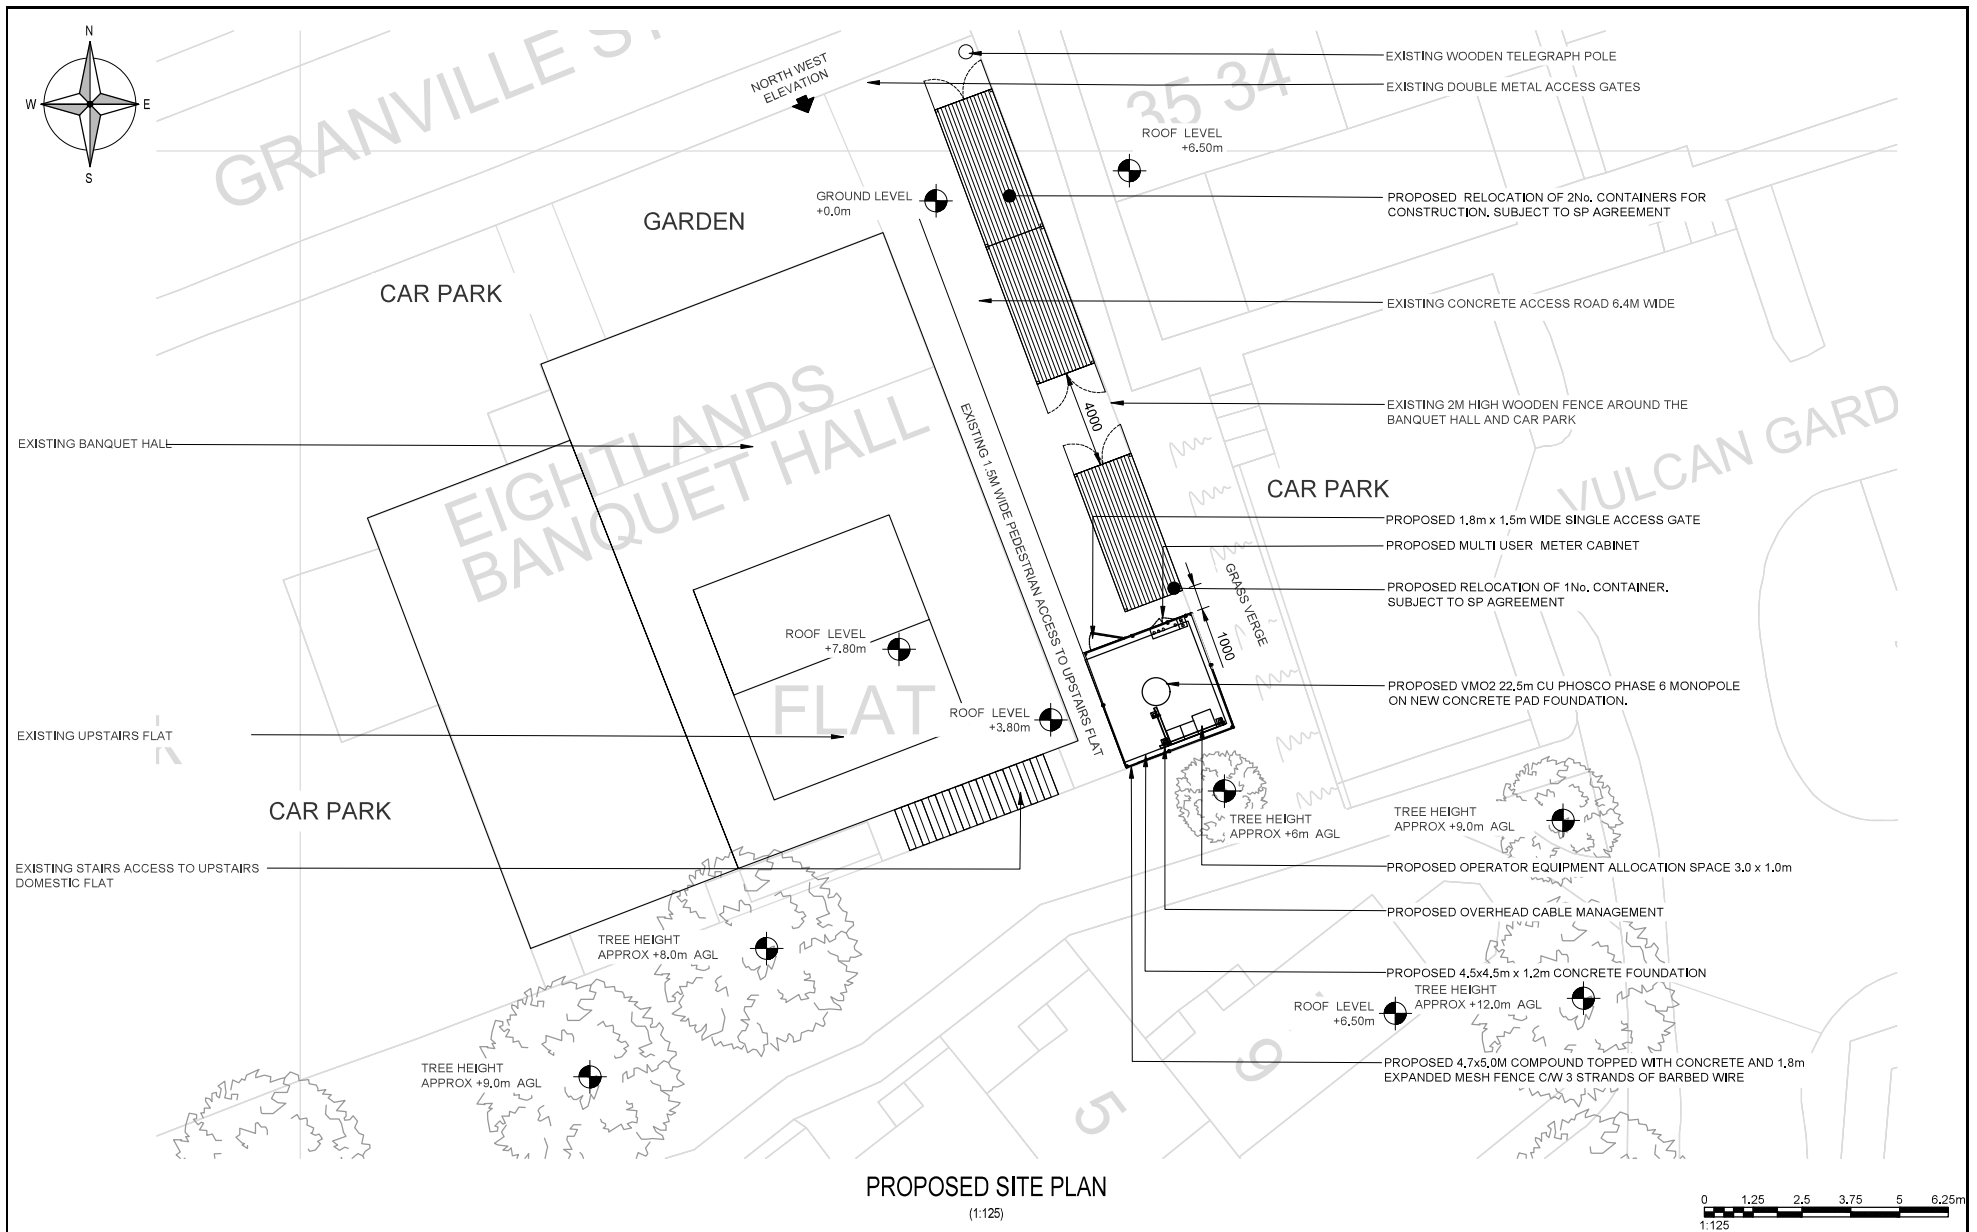


 

PROPOSED SITE PLAN
(1:125)

 

	Project:		Site Address:		ALL DIMENSIONS ARE IN mm UNLESS NOTED OTHERWISE					Drawing Title:		Purpose of Issue:	
	JET25		GRANVILLE STREET EIGHTLANDS DEWSBURY, KIRKLEES WEST YORKSHIRE WF13 2NF		Rev	Modification	By	Ch	Date	PROPOSED SITE PLAN		PLANNING	
	Sharer 1 Ref: TBC 02	Sharer 2 Ref: -			A	Issued for Approval	JN	JE	28.08.25	Drawing No.:	201	Drawing Revision:	A
										Drawn By:	JN	Drawn On:	28.08.25
										Checked By:	JE	Checked On:	28.08.25
										Principal Designer:		JET NETWORK SOLUTIONS	
										Designer:		JN	Surveyed By:
												SP	
Cell Name: EIGHTLANDS BANQUET HALL		National Grid Ref: E: 424035 N: 421781											