






Existing Rear Elevation

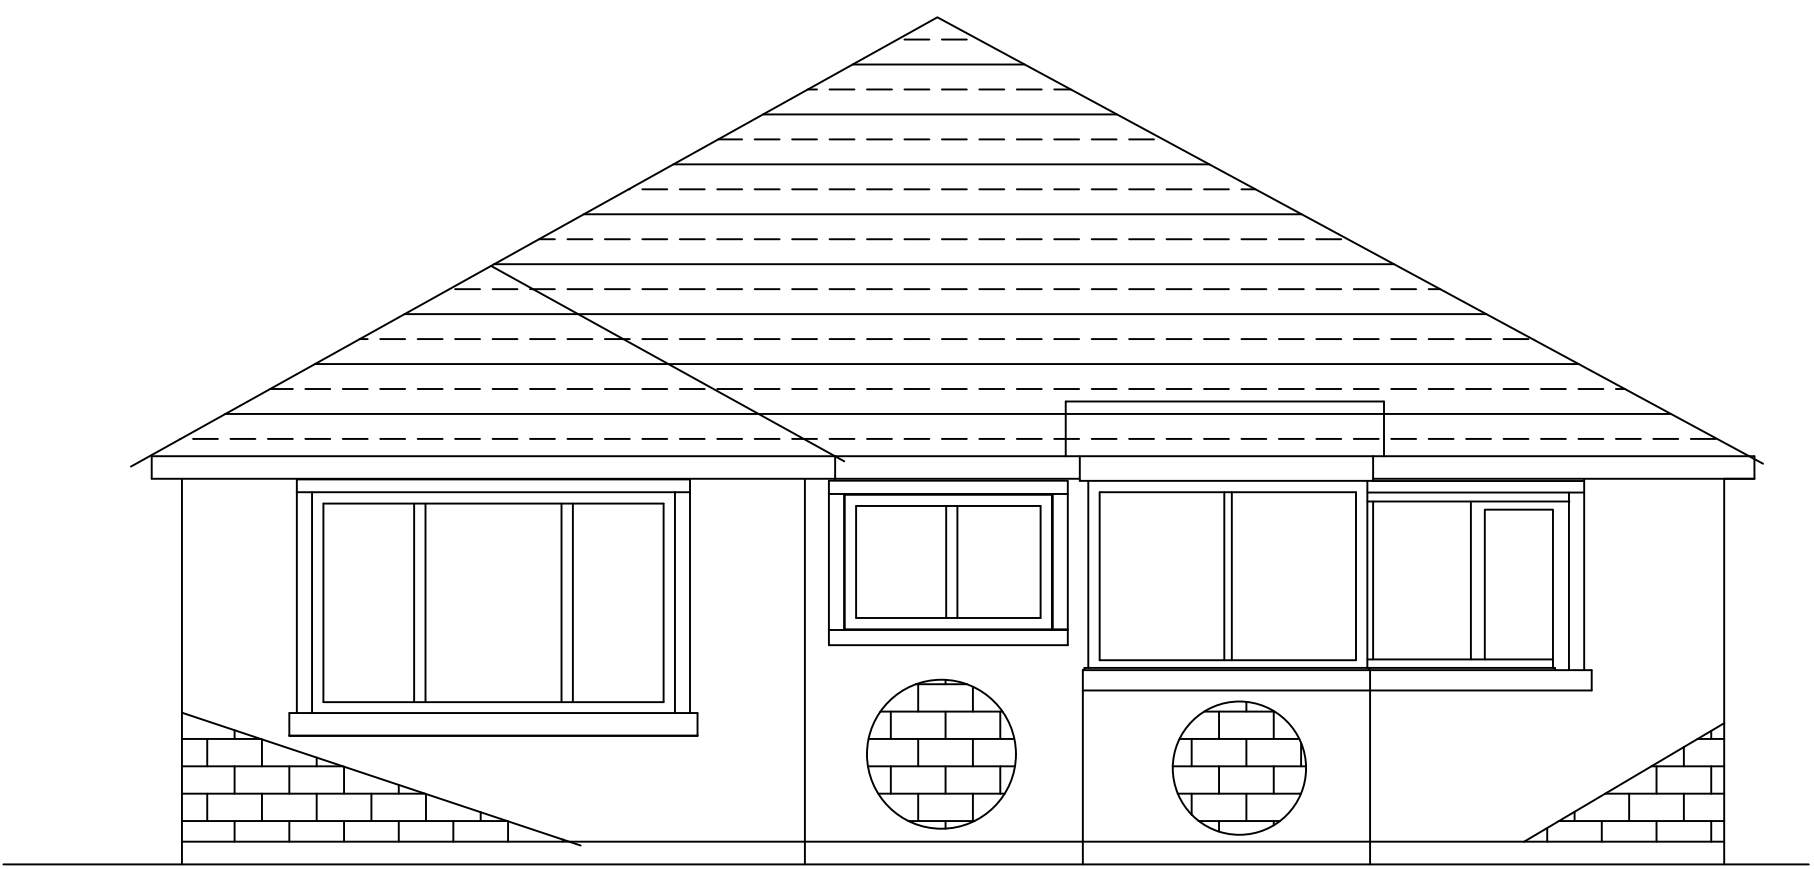

Existing Front Elevation

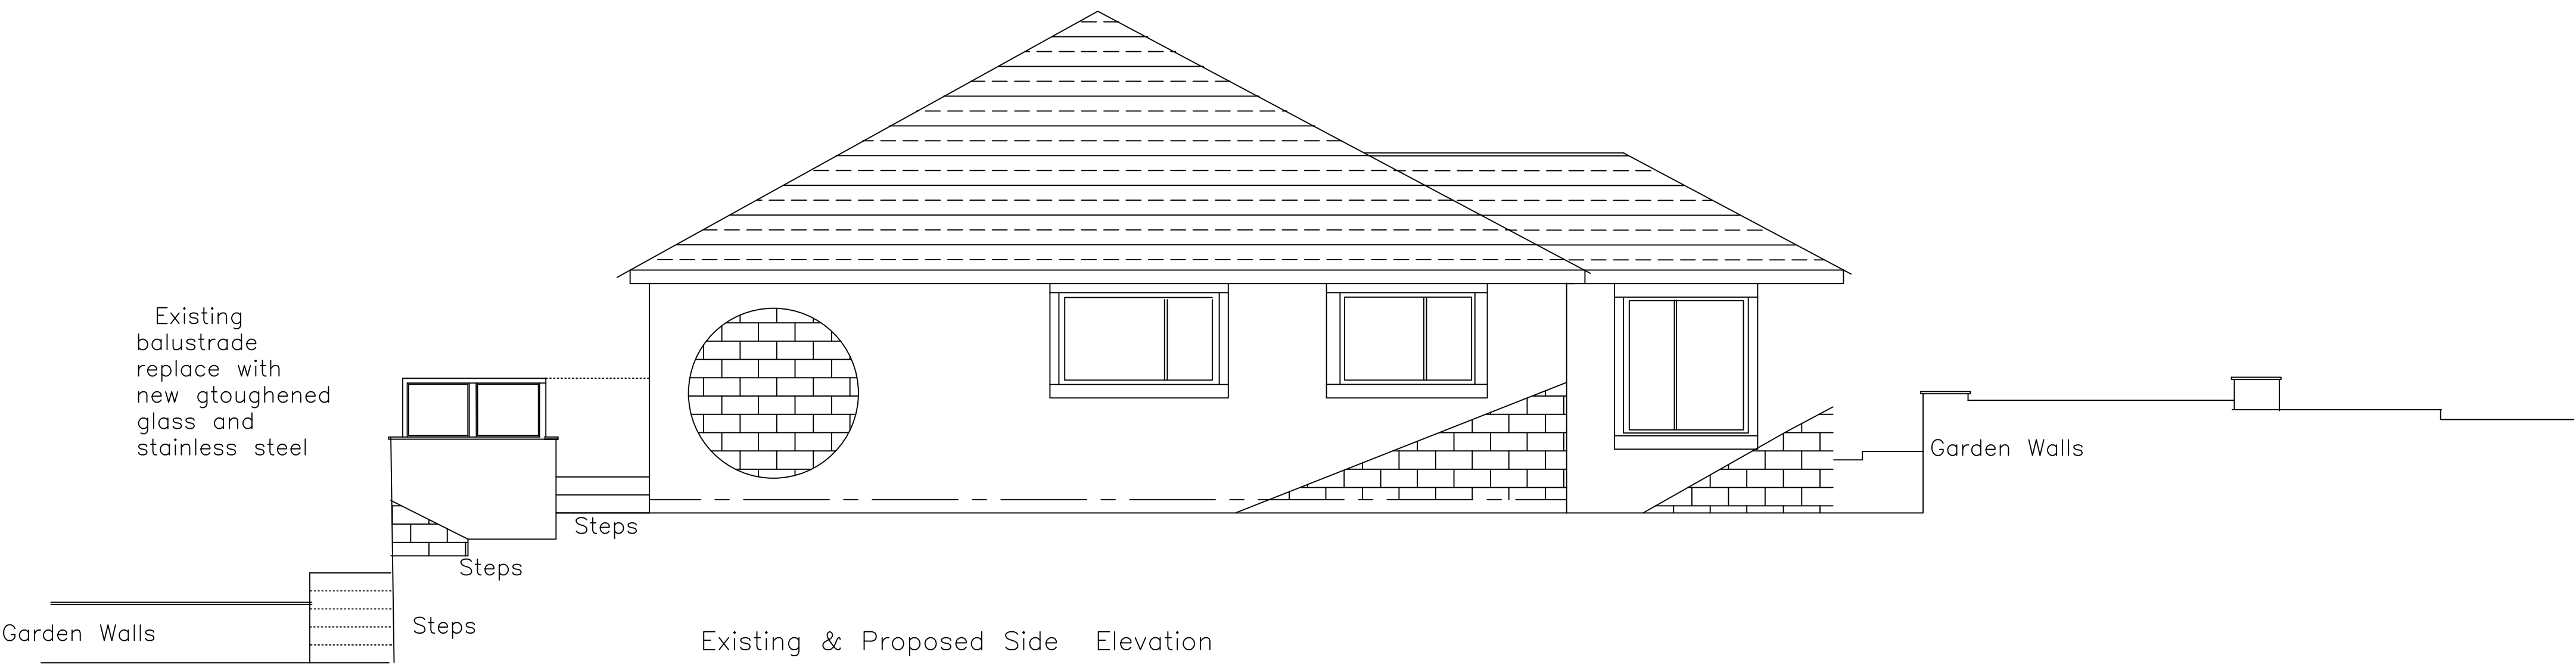

Existing & Proposed Side Elevation

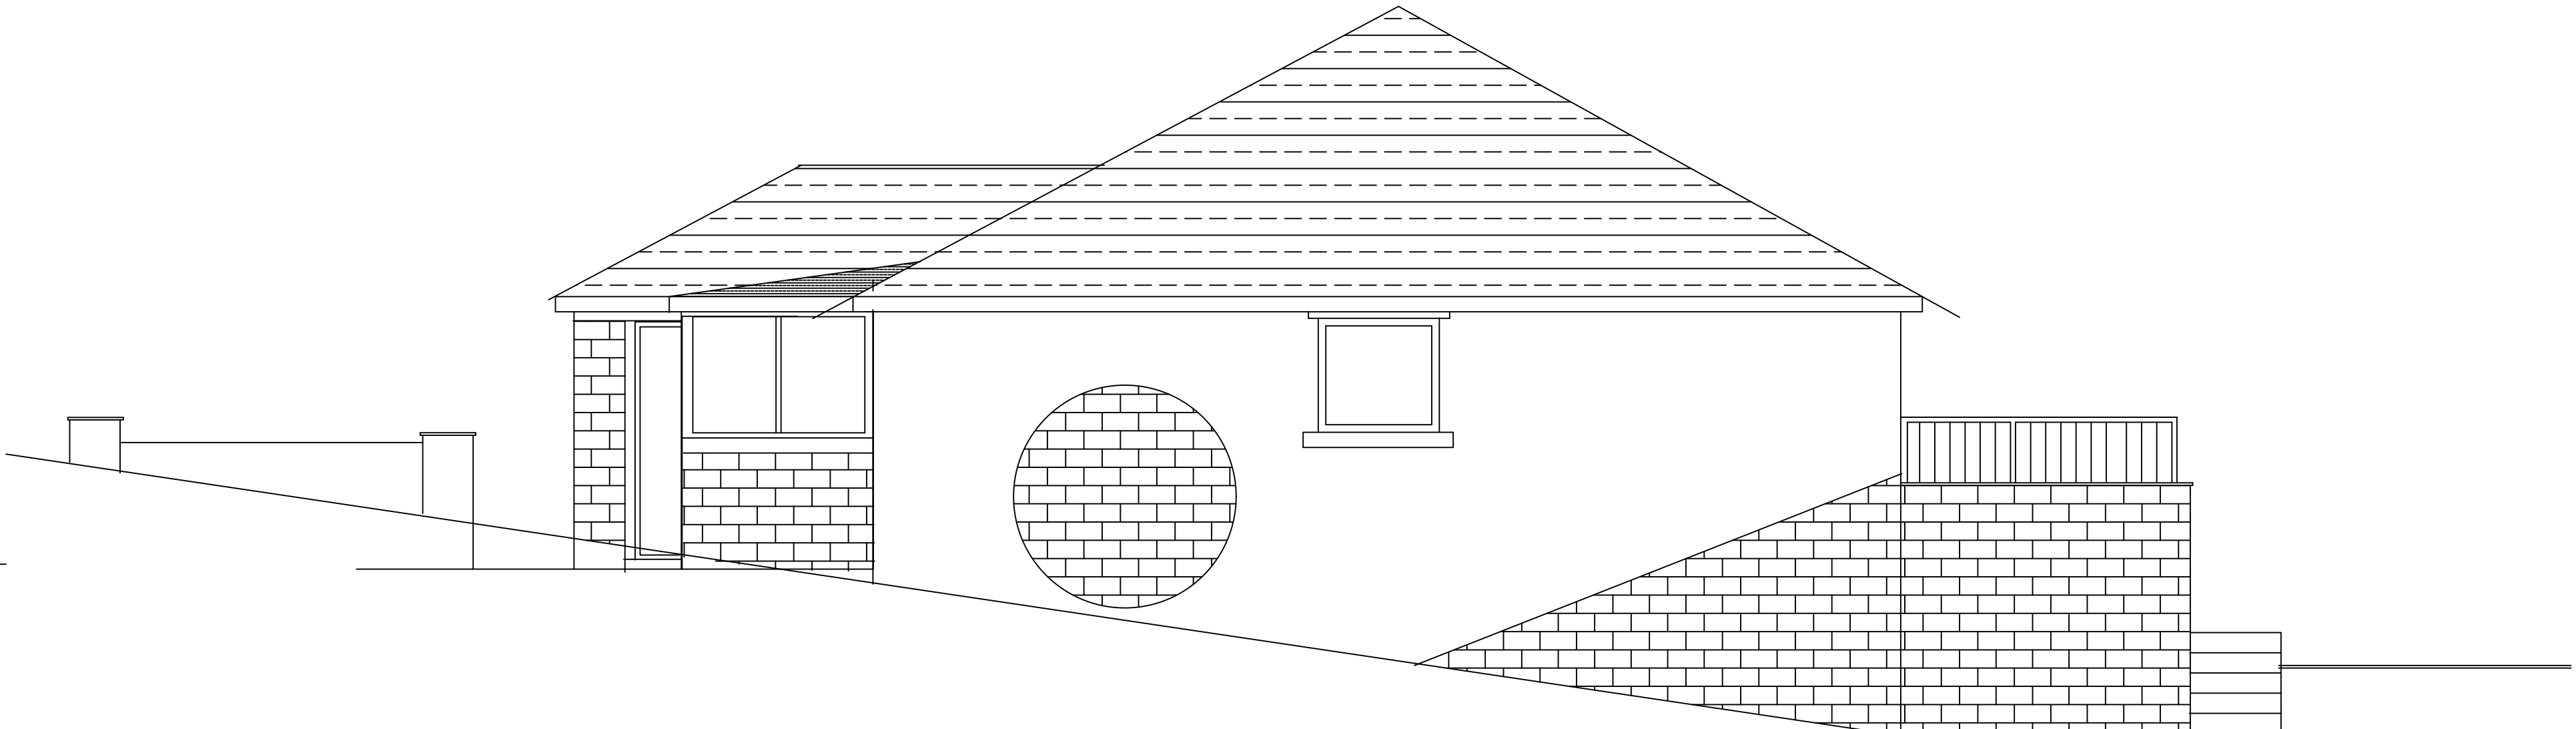

Rev	Description	Rev. by	Date
S	Client/Architect		
T	Nick Charlton		
N	Project		
A	Carr Croft Carr View Rd		
T	Hepworth HD1HX		
J	Title		
D	Existing Elevations and		
S	Plan View		
N	Date	Drawn By	
Q	Size A1	Checked	
C	Scale 1:50 on A1	Approved	
S	FCS Consultants 31 Summervale, Bridge Lane Holmfirth, HD7 1AG Tel. 01484 687 722		
C	Issue		
E	Drawing Number	Revision	
	CC 2025/01	Rev A	