




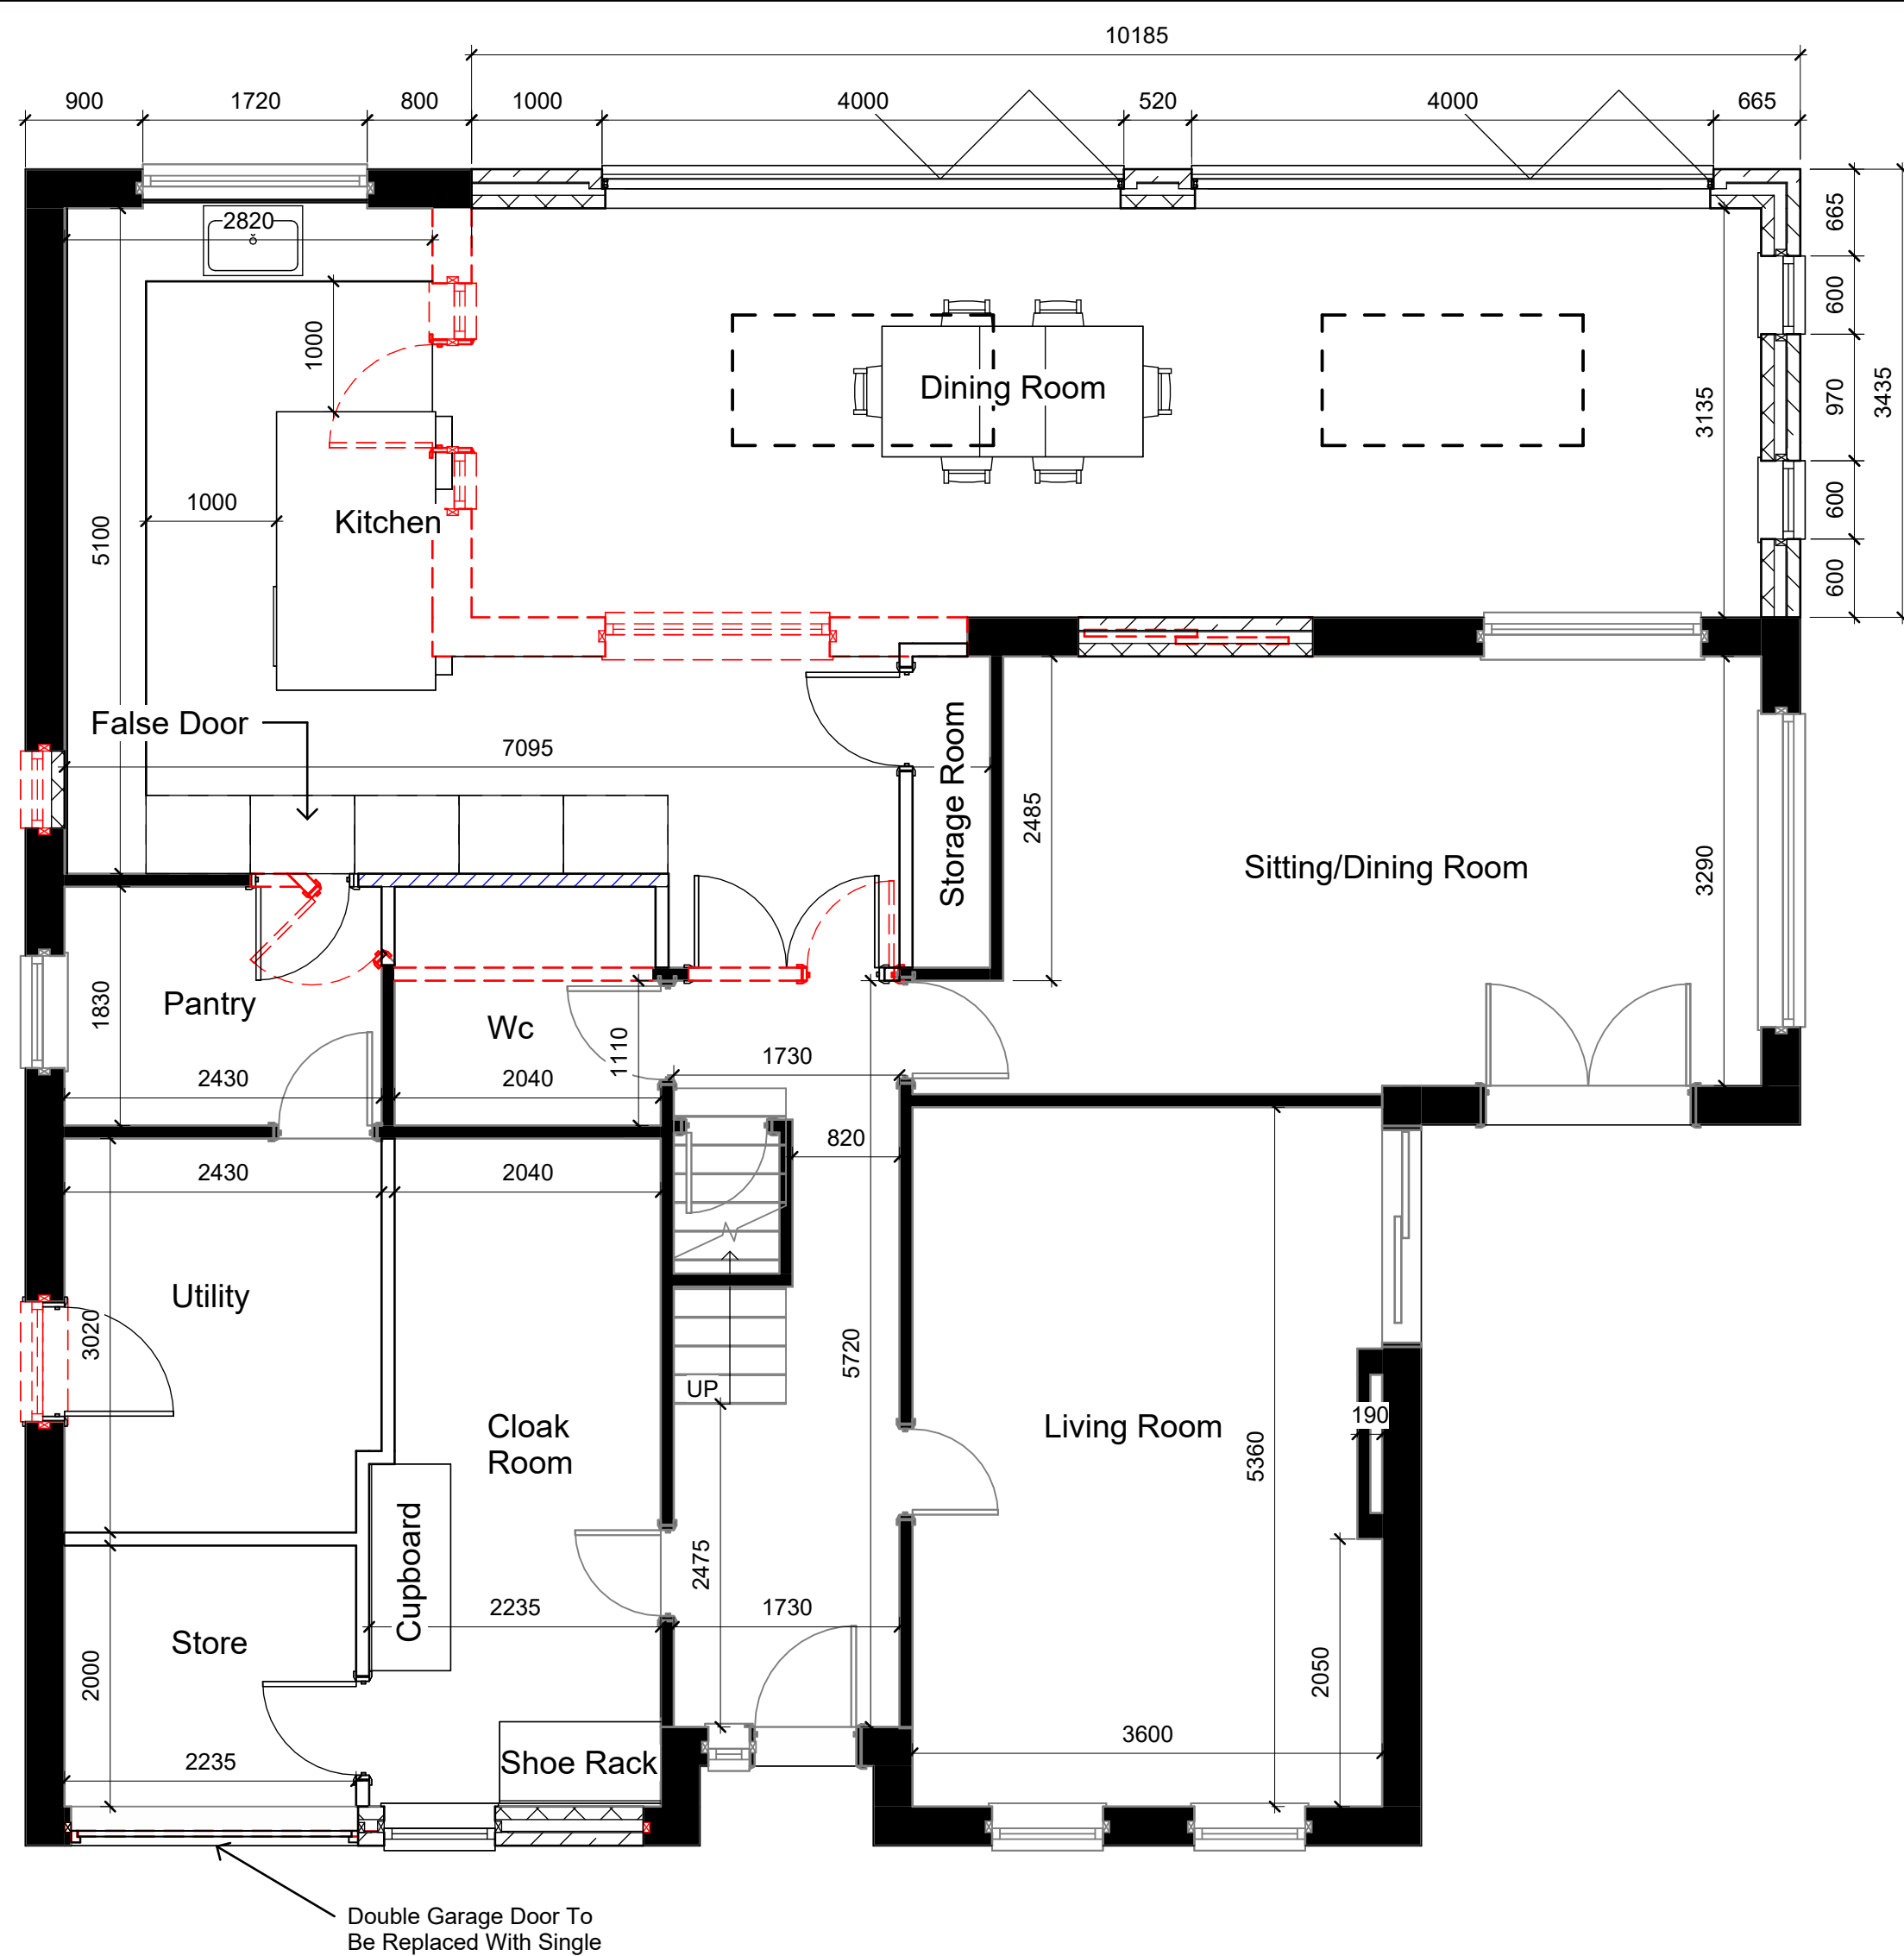

Proposed Ground Floor Plan
1 : 50

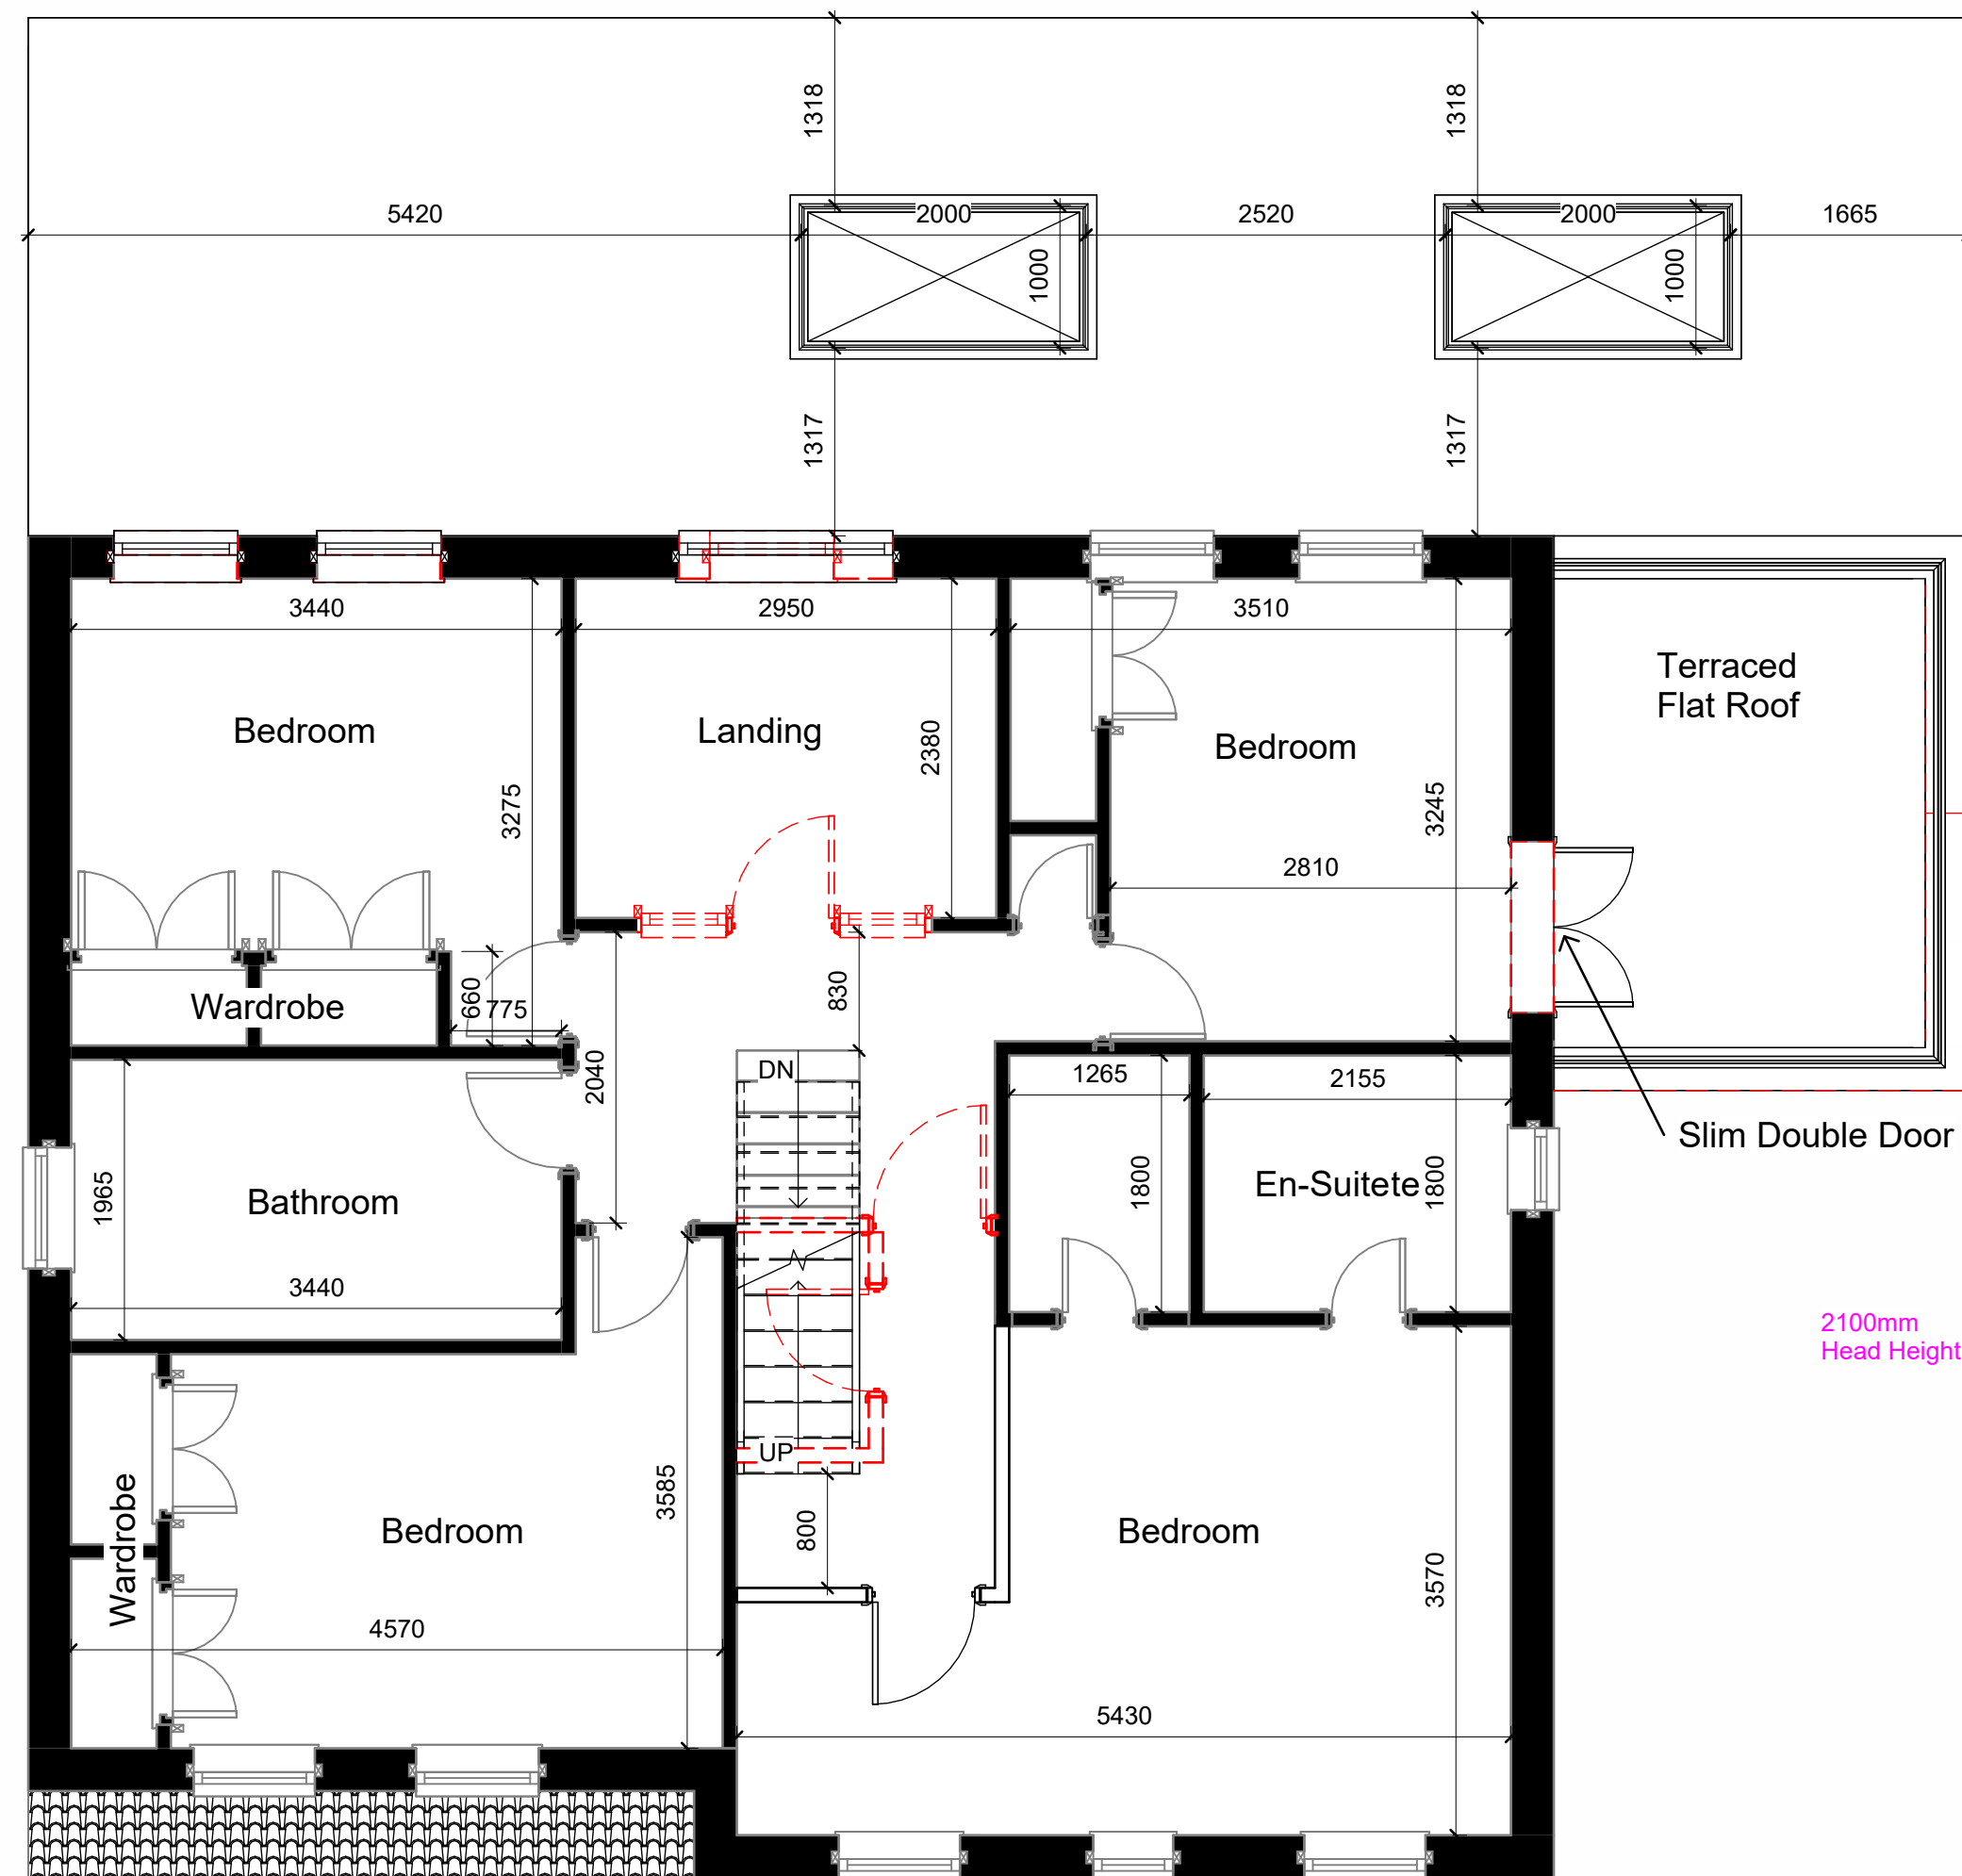


Proposed First Floor Plan
1 : 50

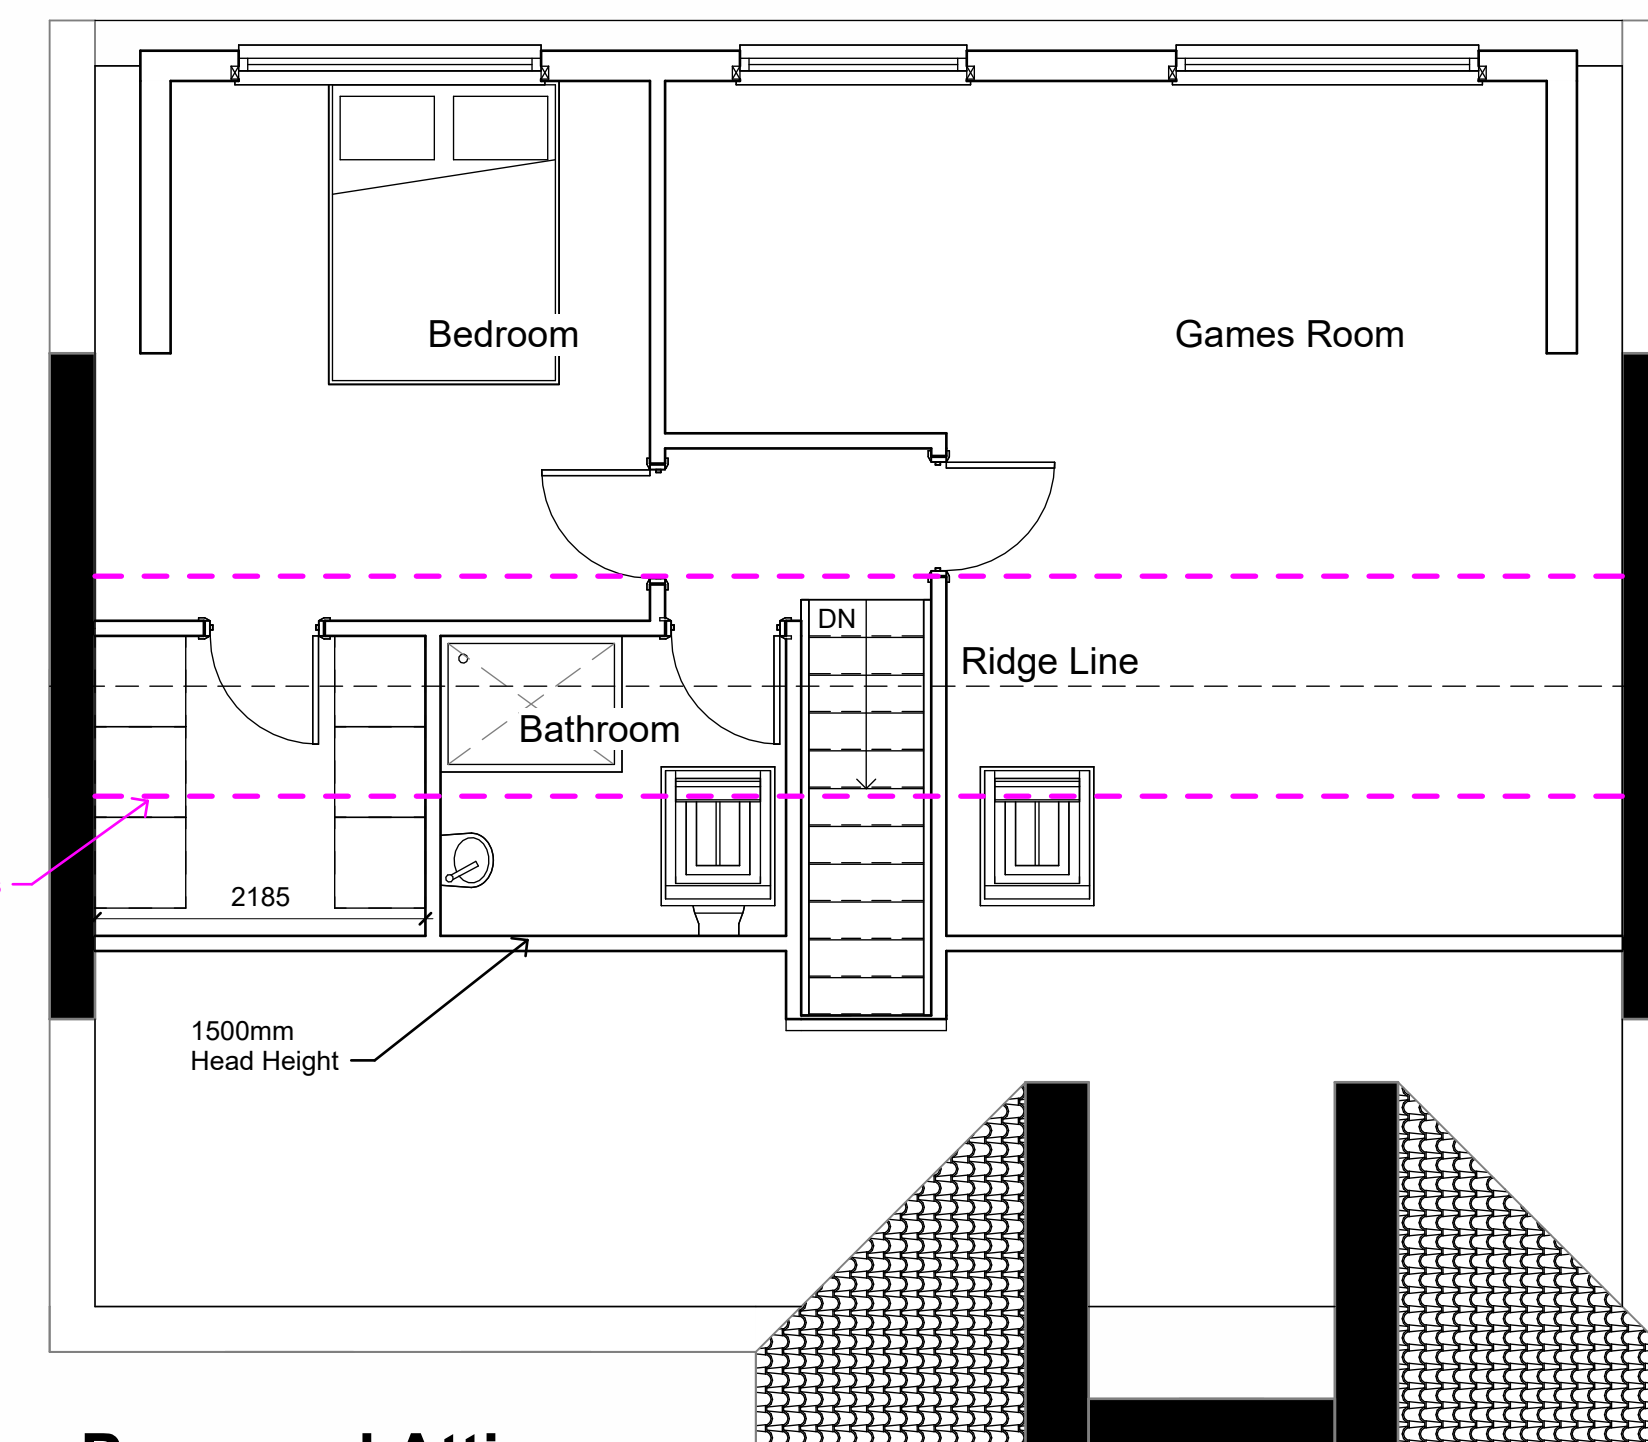


Proposed Attic
1 : 50




Proposed Front Elevation
1 : 100

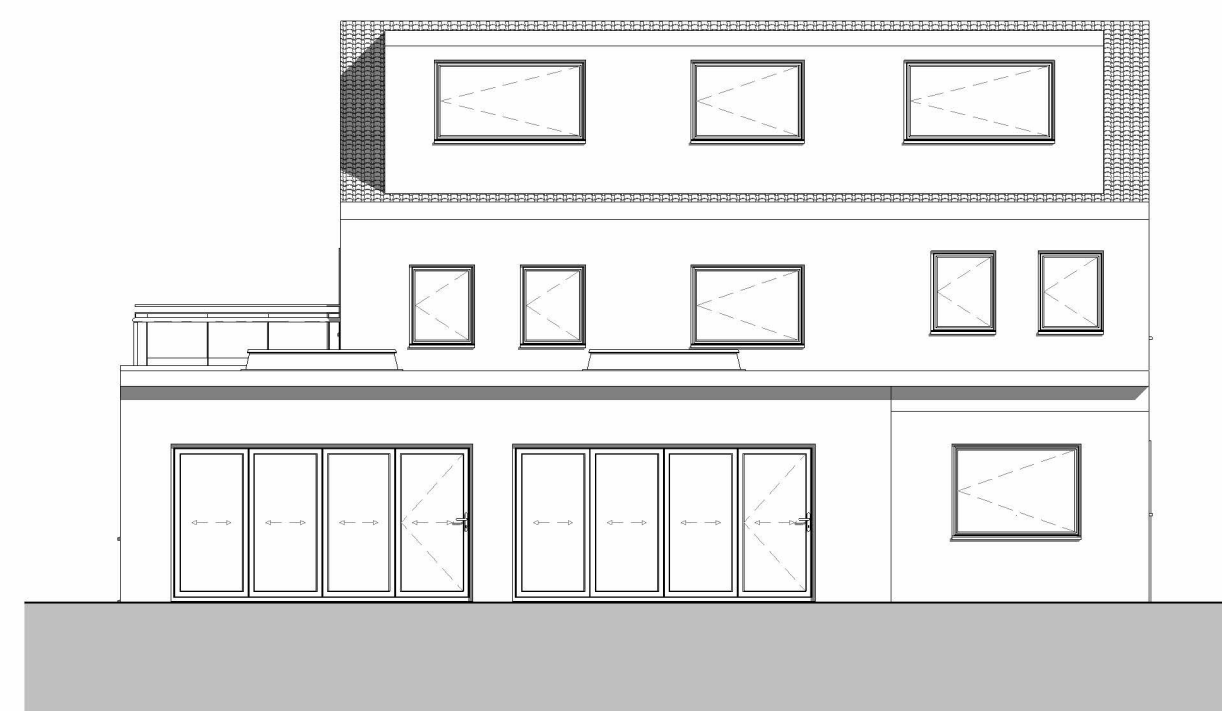


Proposed Rear Elevation
1 : 100

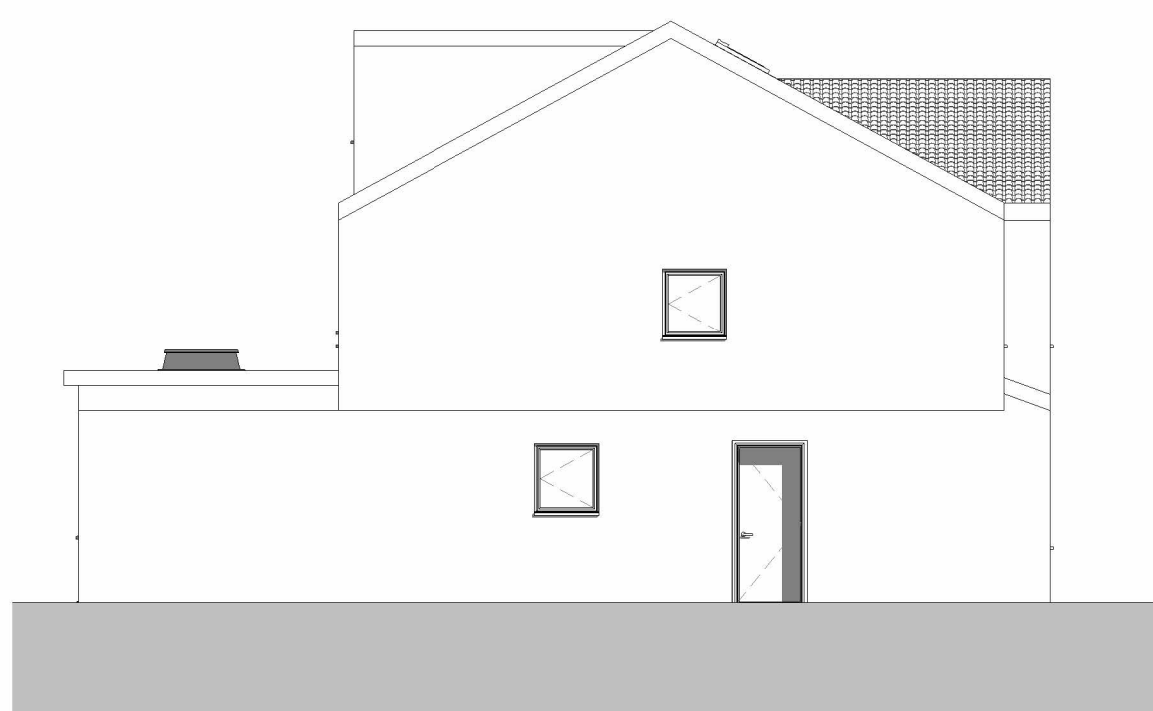

Proposed Left Elevation
1 : 100

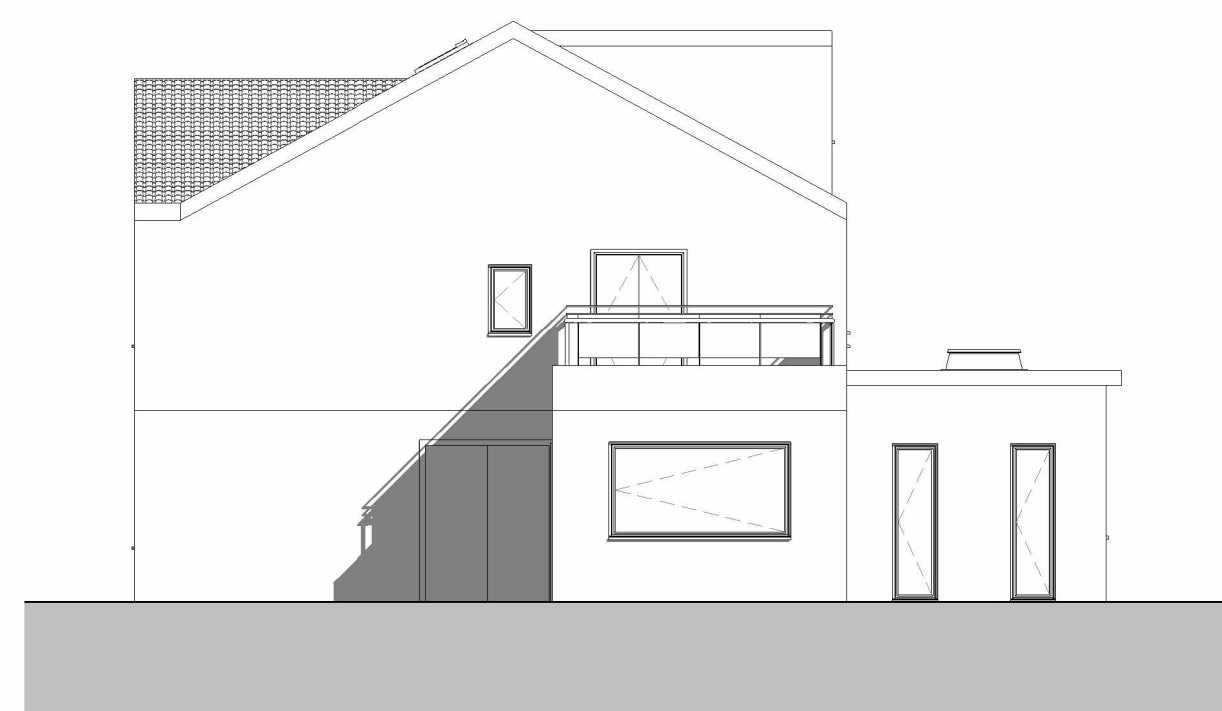

Proposed Right Elevation
1 : 100

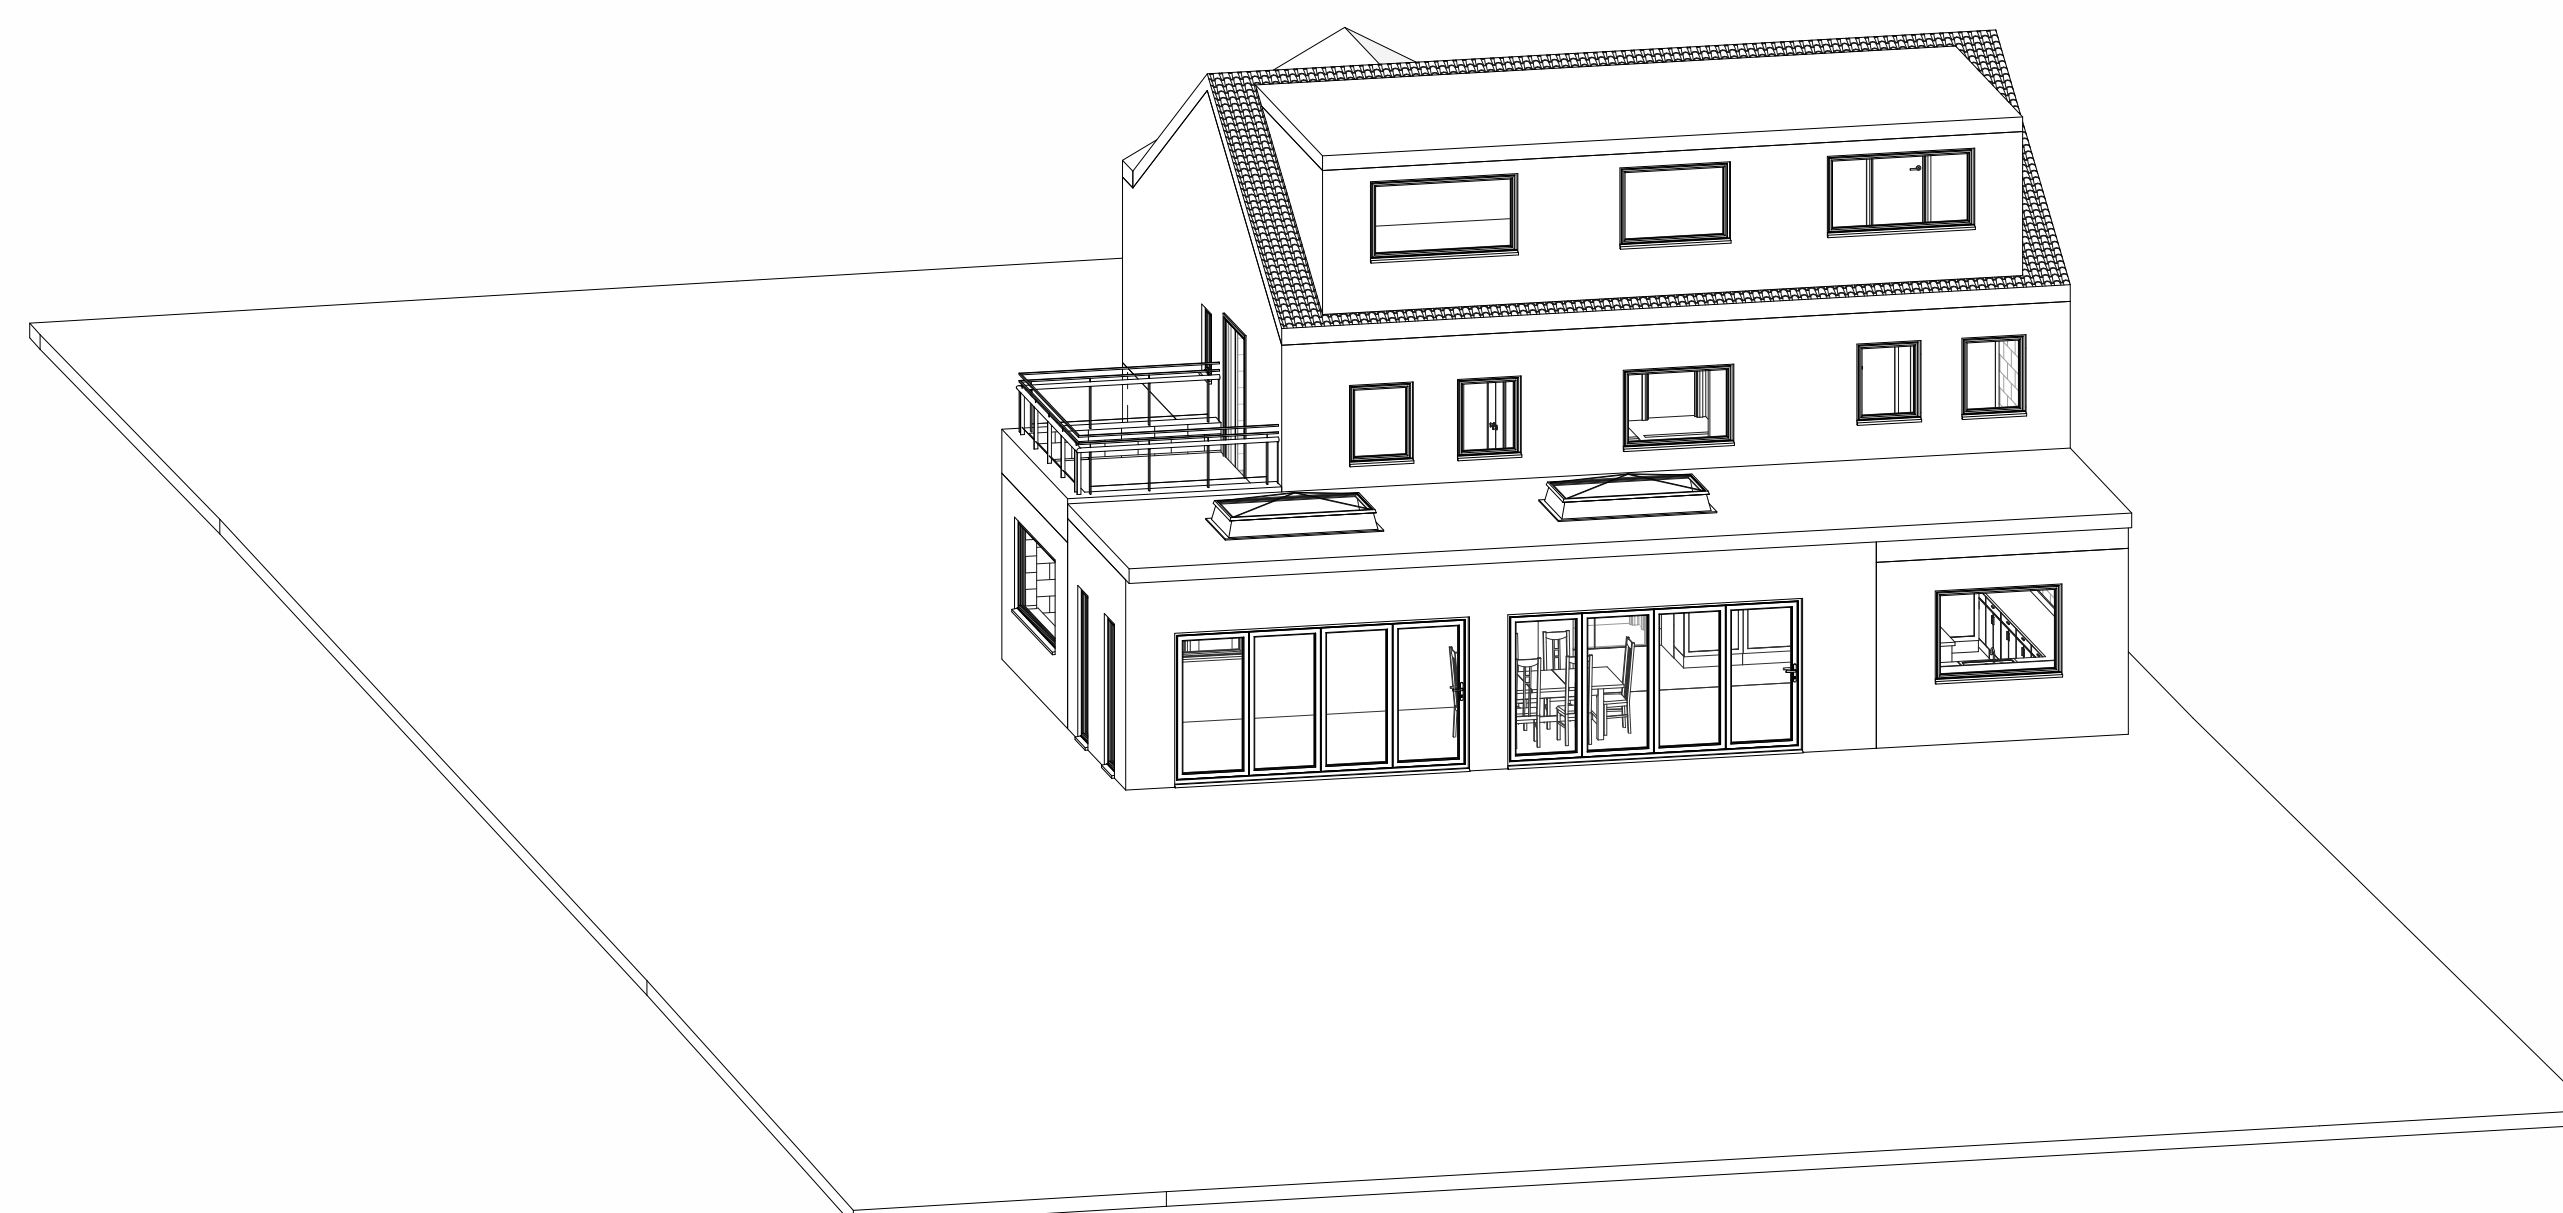

Proposed 3D Rear View

Note:
All Dimensions Are Approximate
And TBC On Site By Contractor



Project Name 14 Ridge View Drive, Huddersfield, HD2 2EX	
Drawing Title: Proposed Grouped Plans	
Drawing Number: TR-A25-0603-004	Scale: As indicated@A1
Date: 15/10/25	Revision: B
Drawn By: AM	Checked by: JA
Reason For Issue: Planning	