

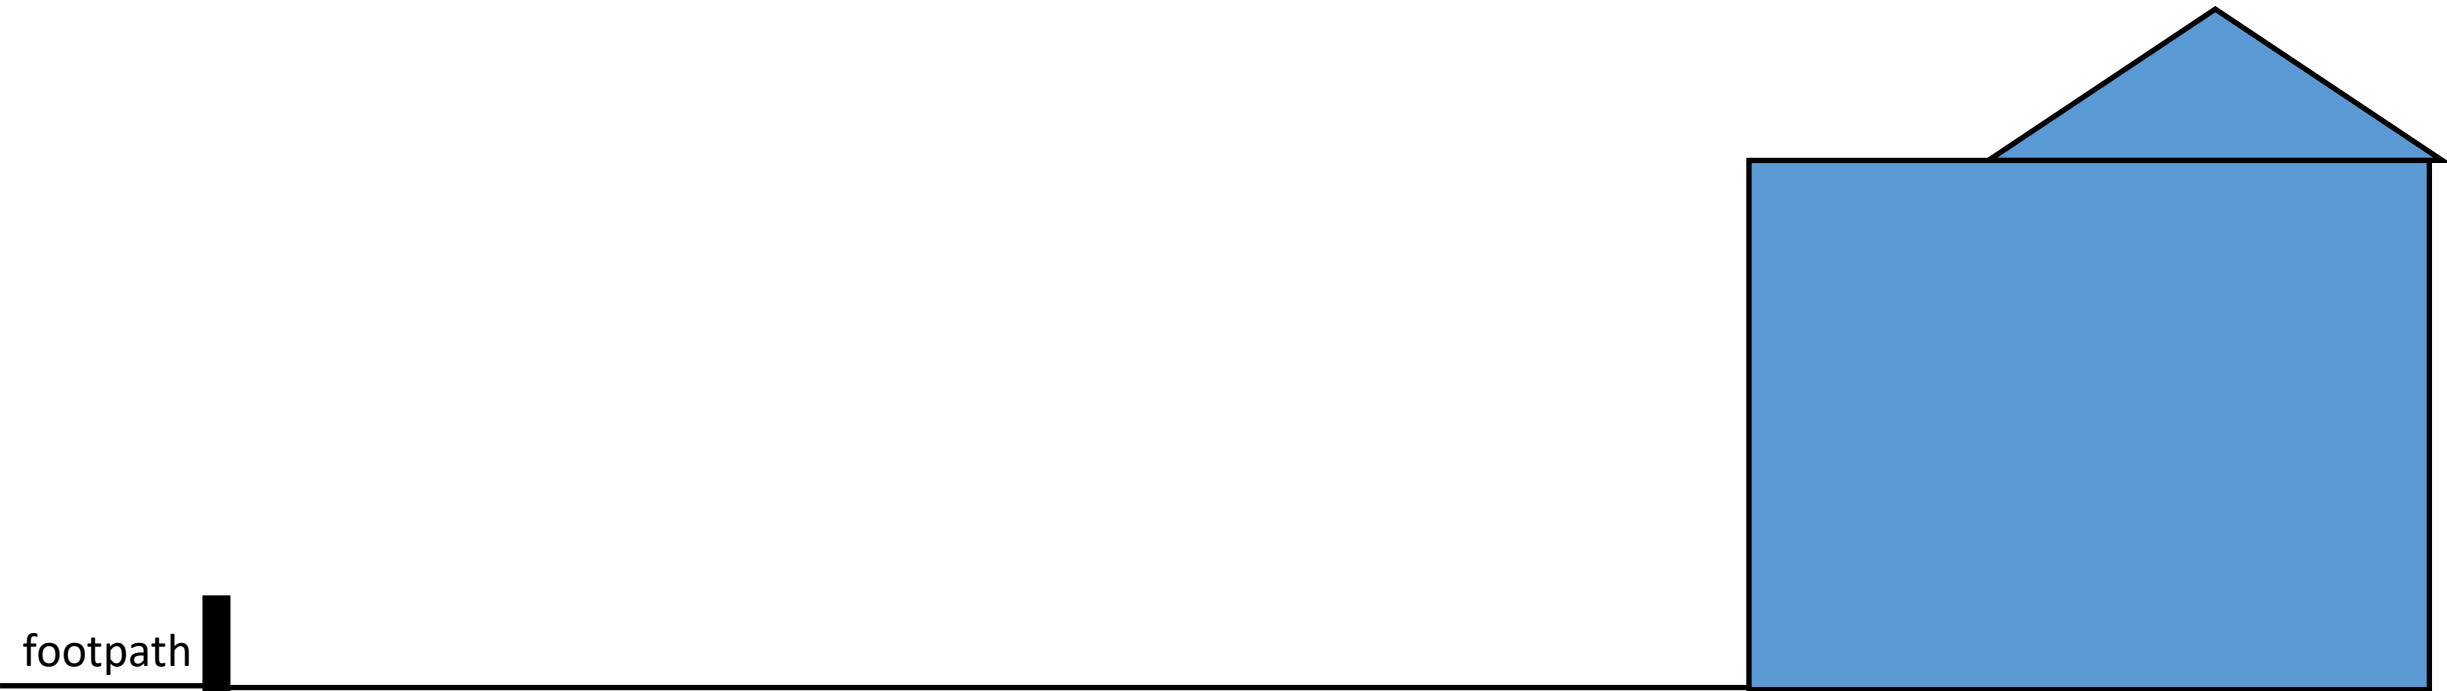


Existing site section

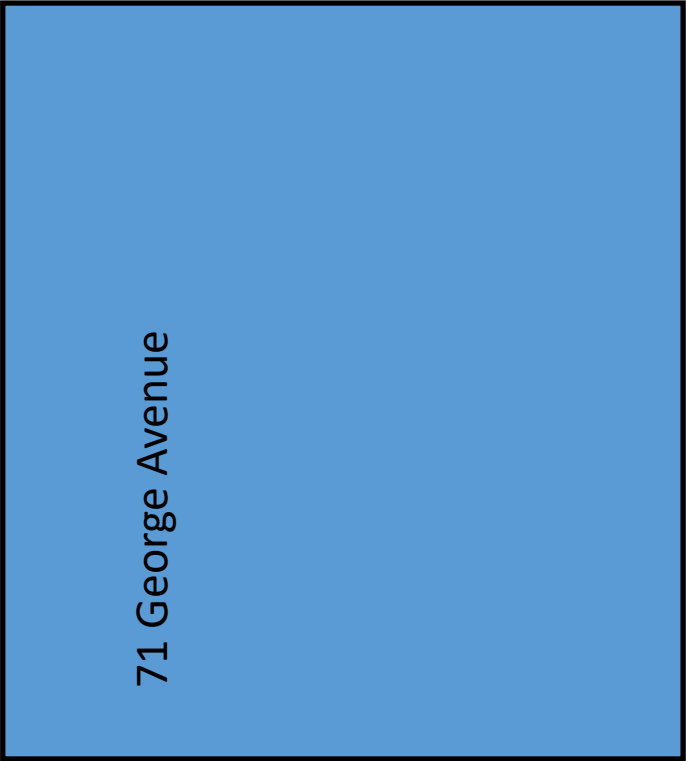

Existing site plan

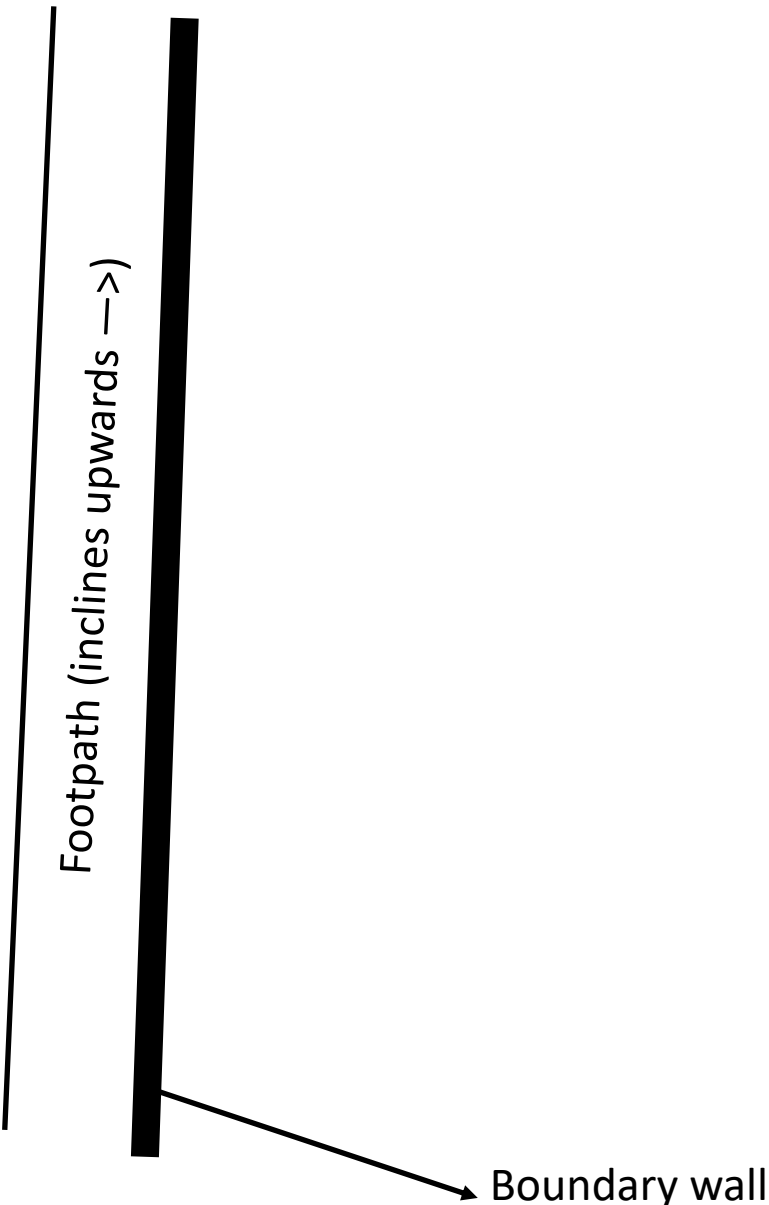

Scale 1:100