




ELEVATIONS AS EXISTING


PROPOSED HOUSE EXTENSION
4 EXLEY GATE, DENBY DALE, HD8 8YN
DWG No. 699-A05 revB
SCALE 1:100@A3 NOVEMBER 2025

REV	DATE	ITEM
A	13/11/25	REDRAWN
B	24/11/25	WEST ELEVATION ADDED


AUTH
ID
ID

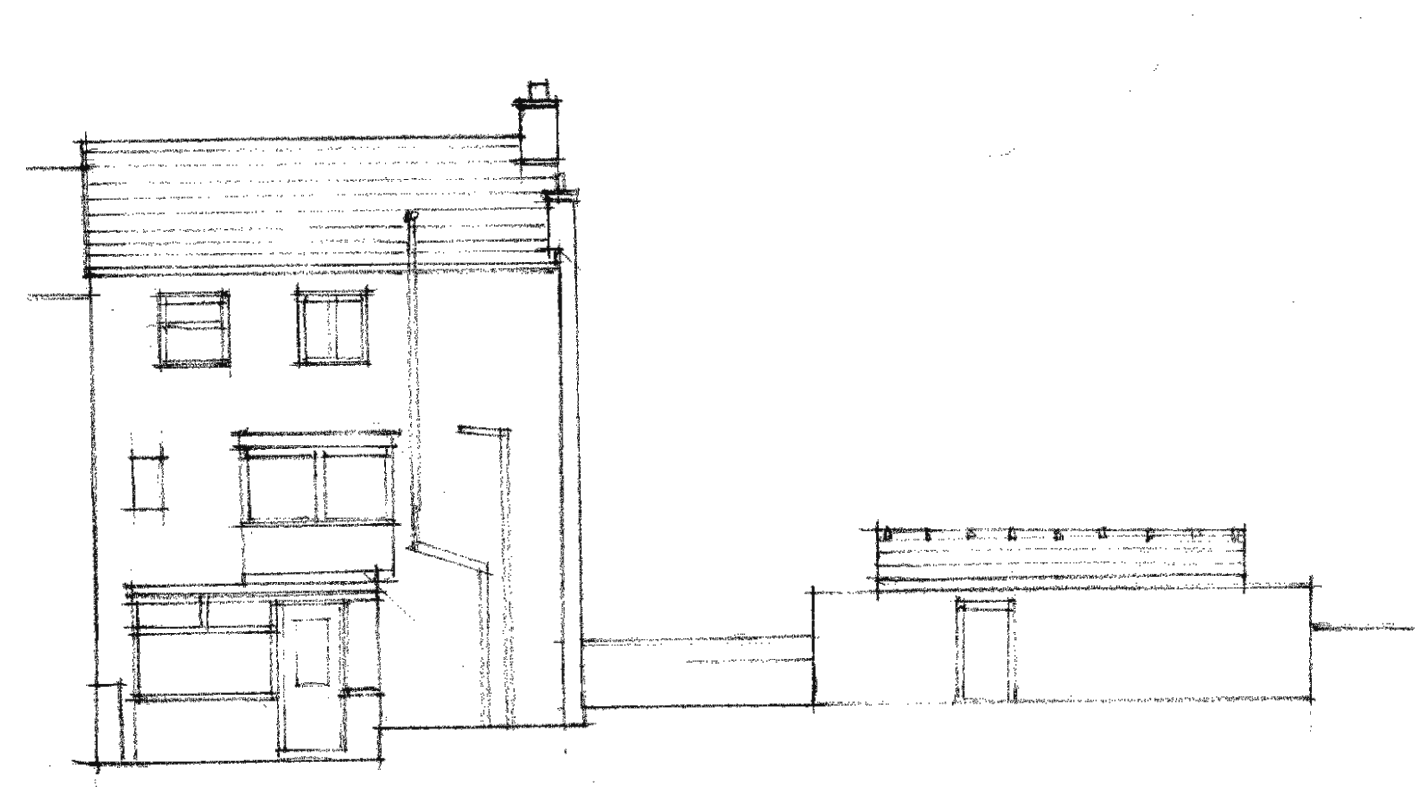


SOUTH ELEVATION

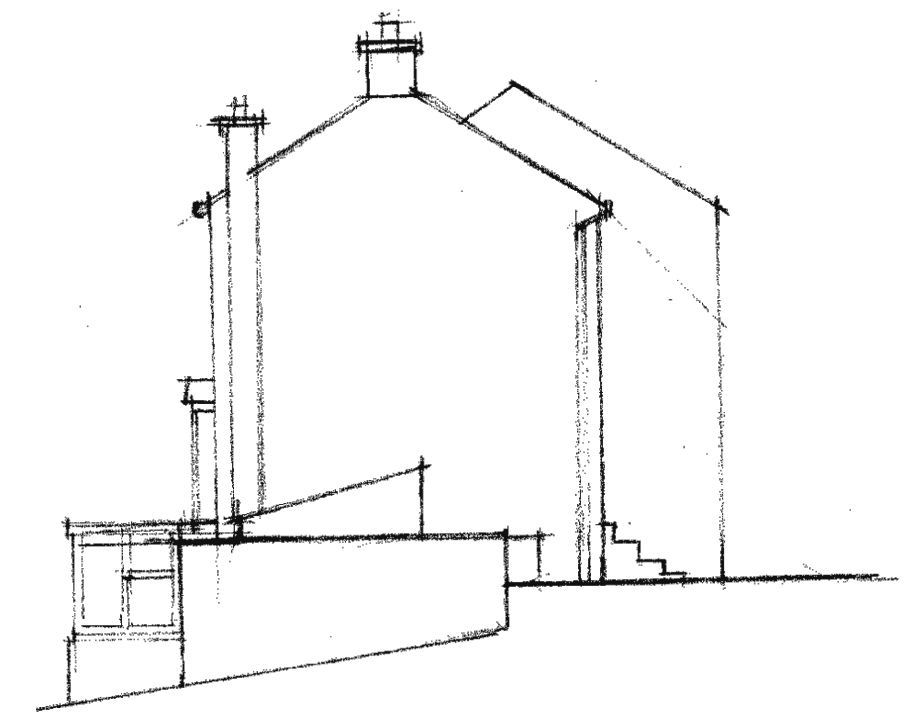

EAST ELEVATION

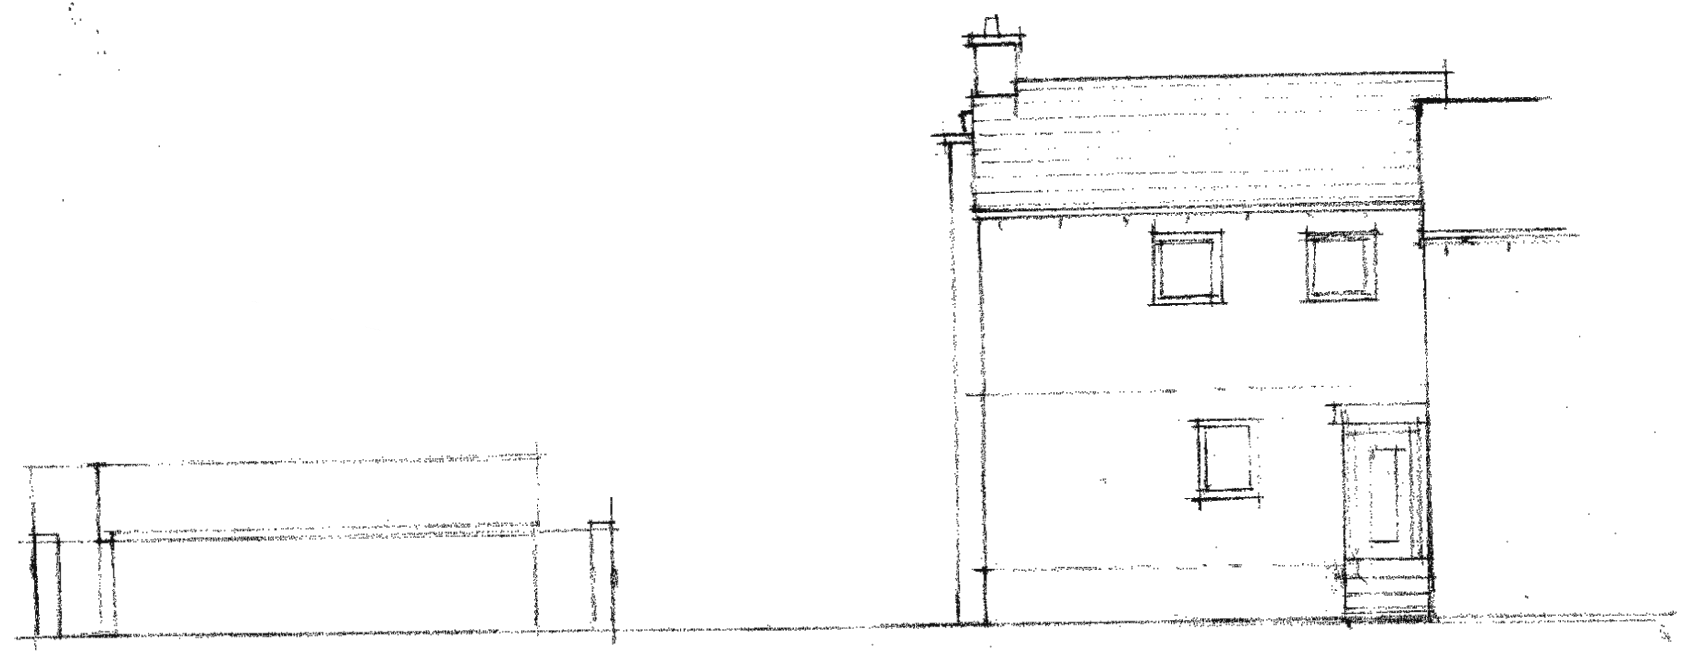

NORTH ELEVATION

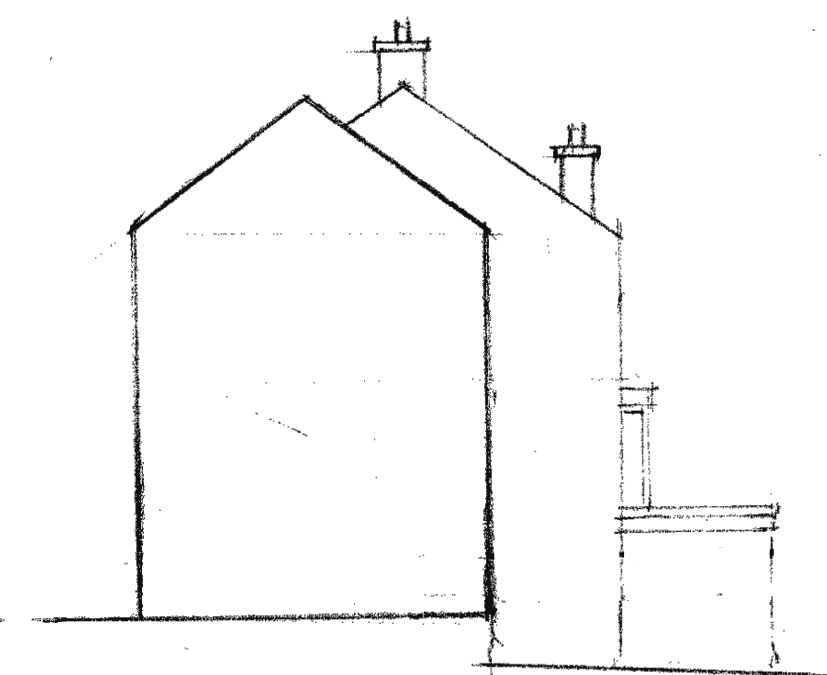

WEST ELEVATION