



EXISTING GROUND FLOOR

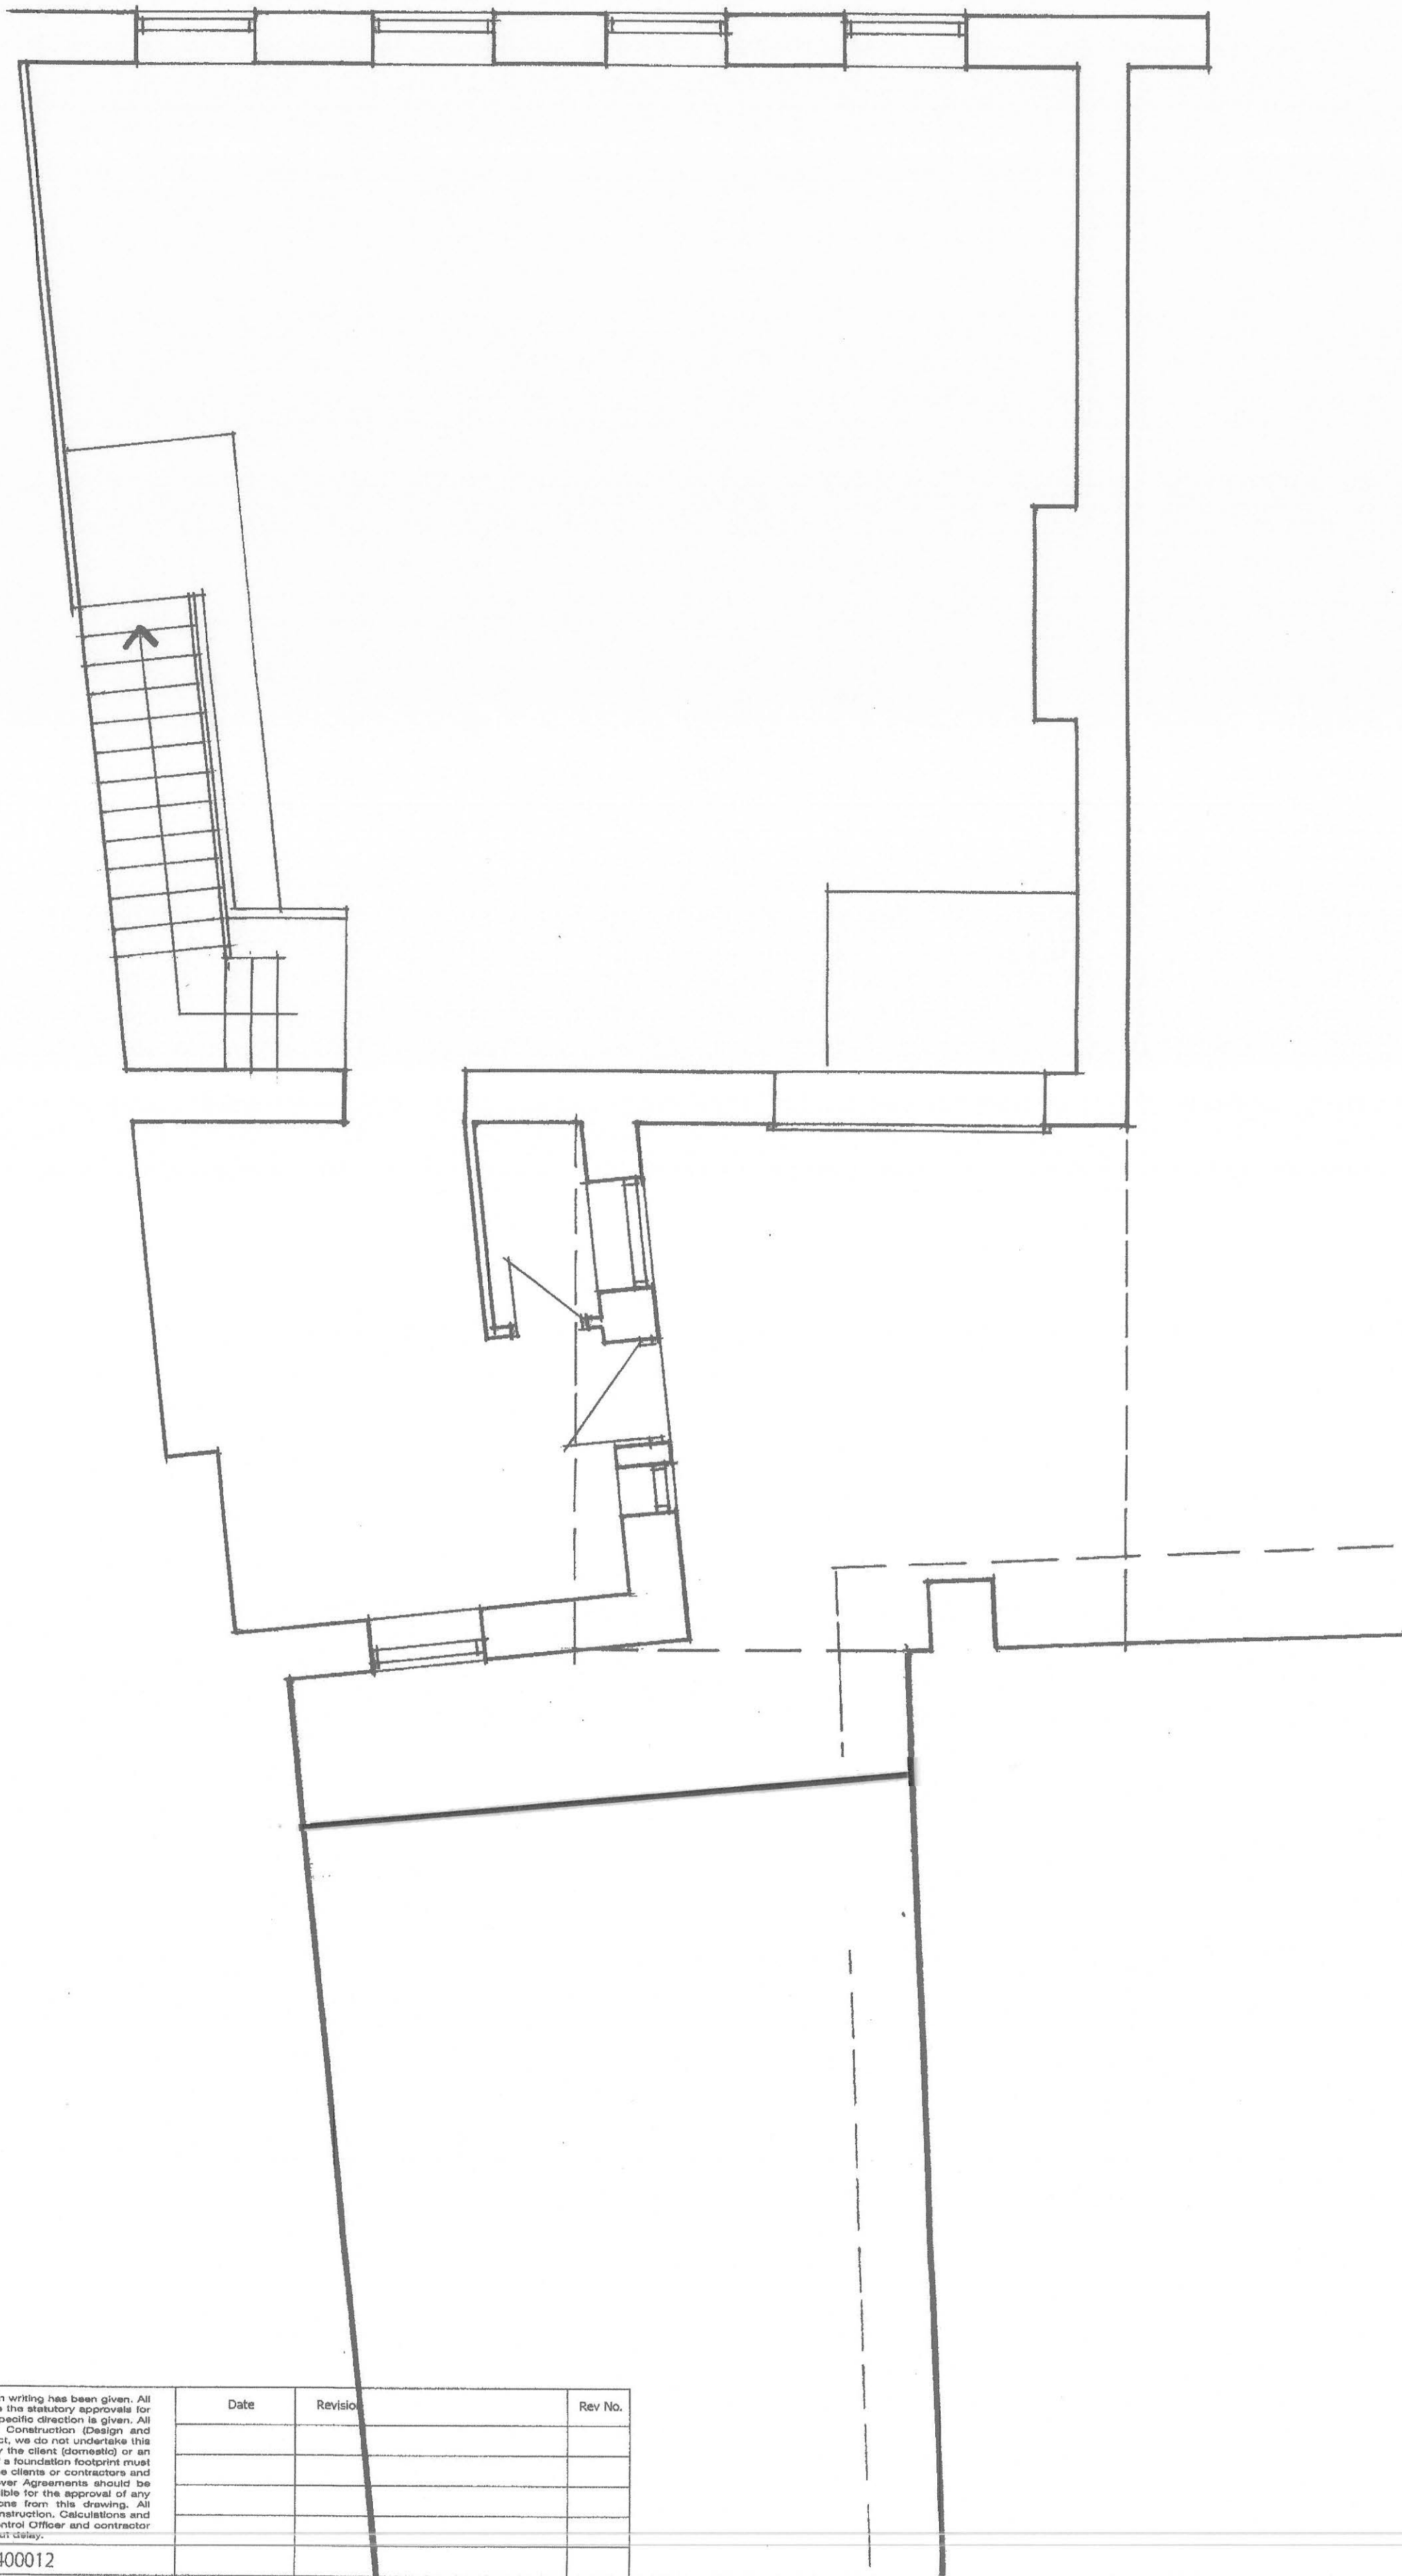

EXISTING FIRST FLOOR

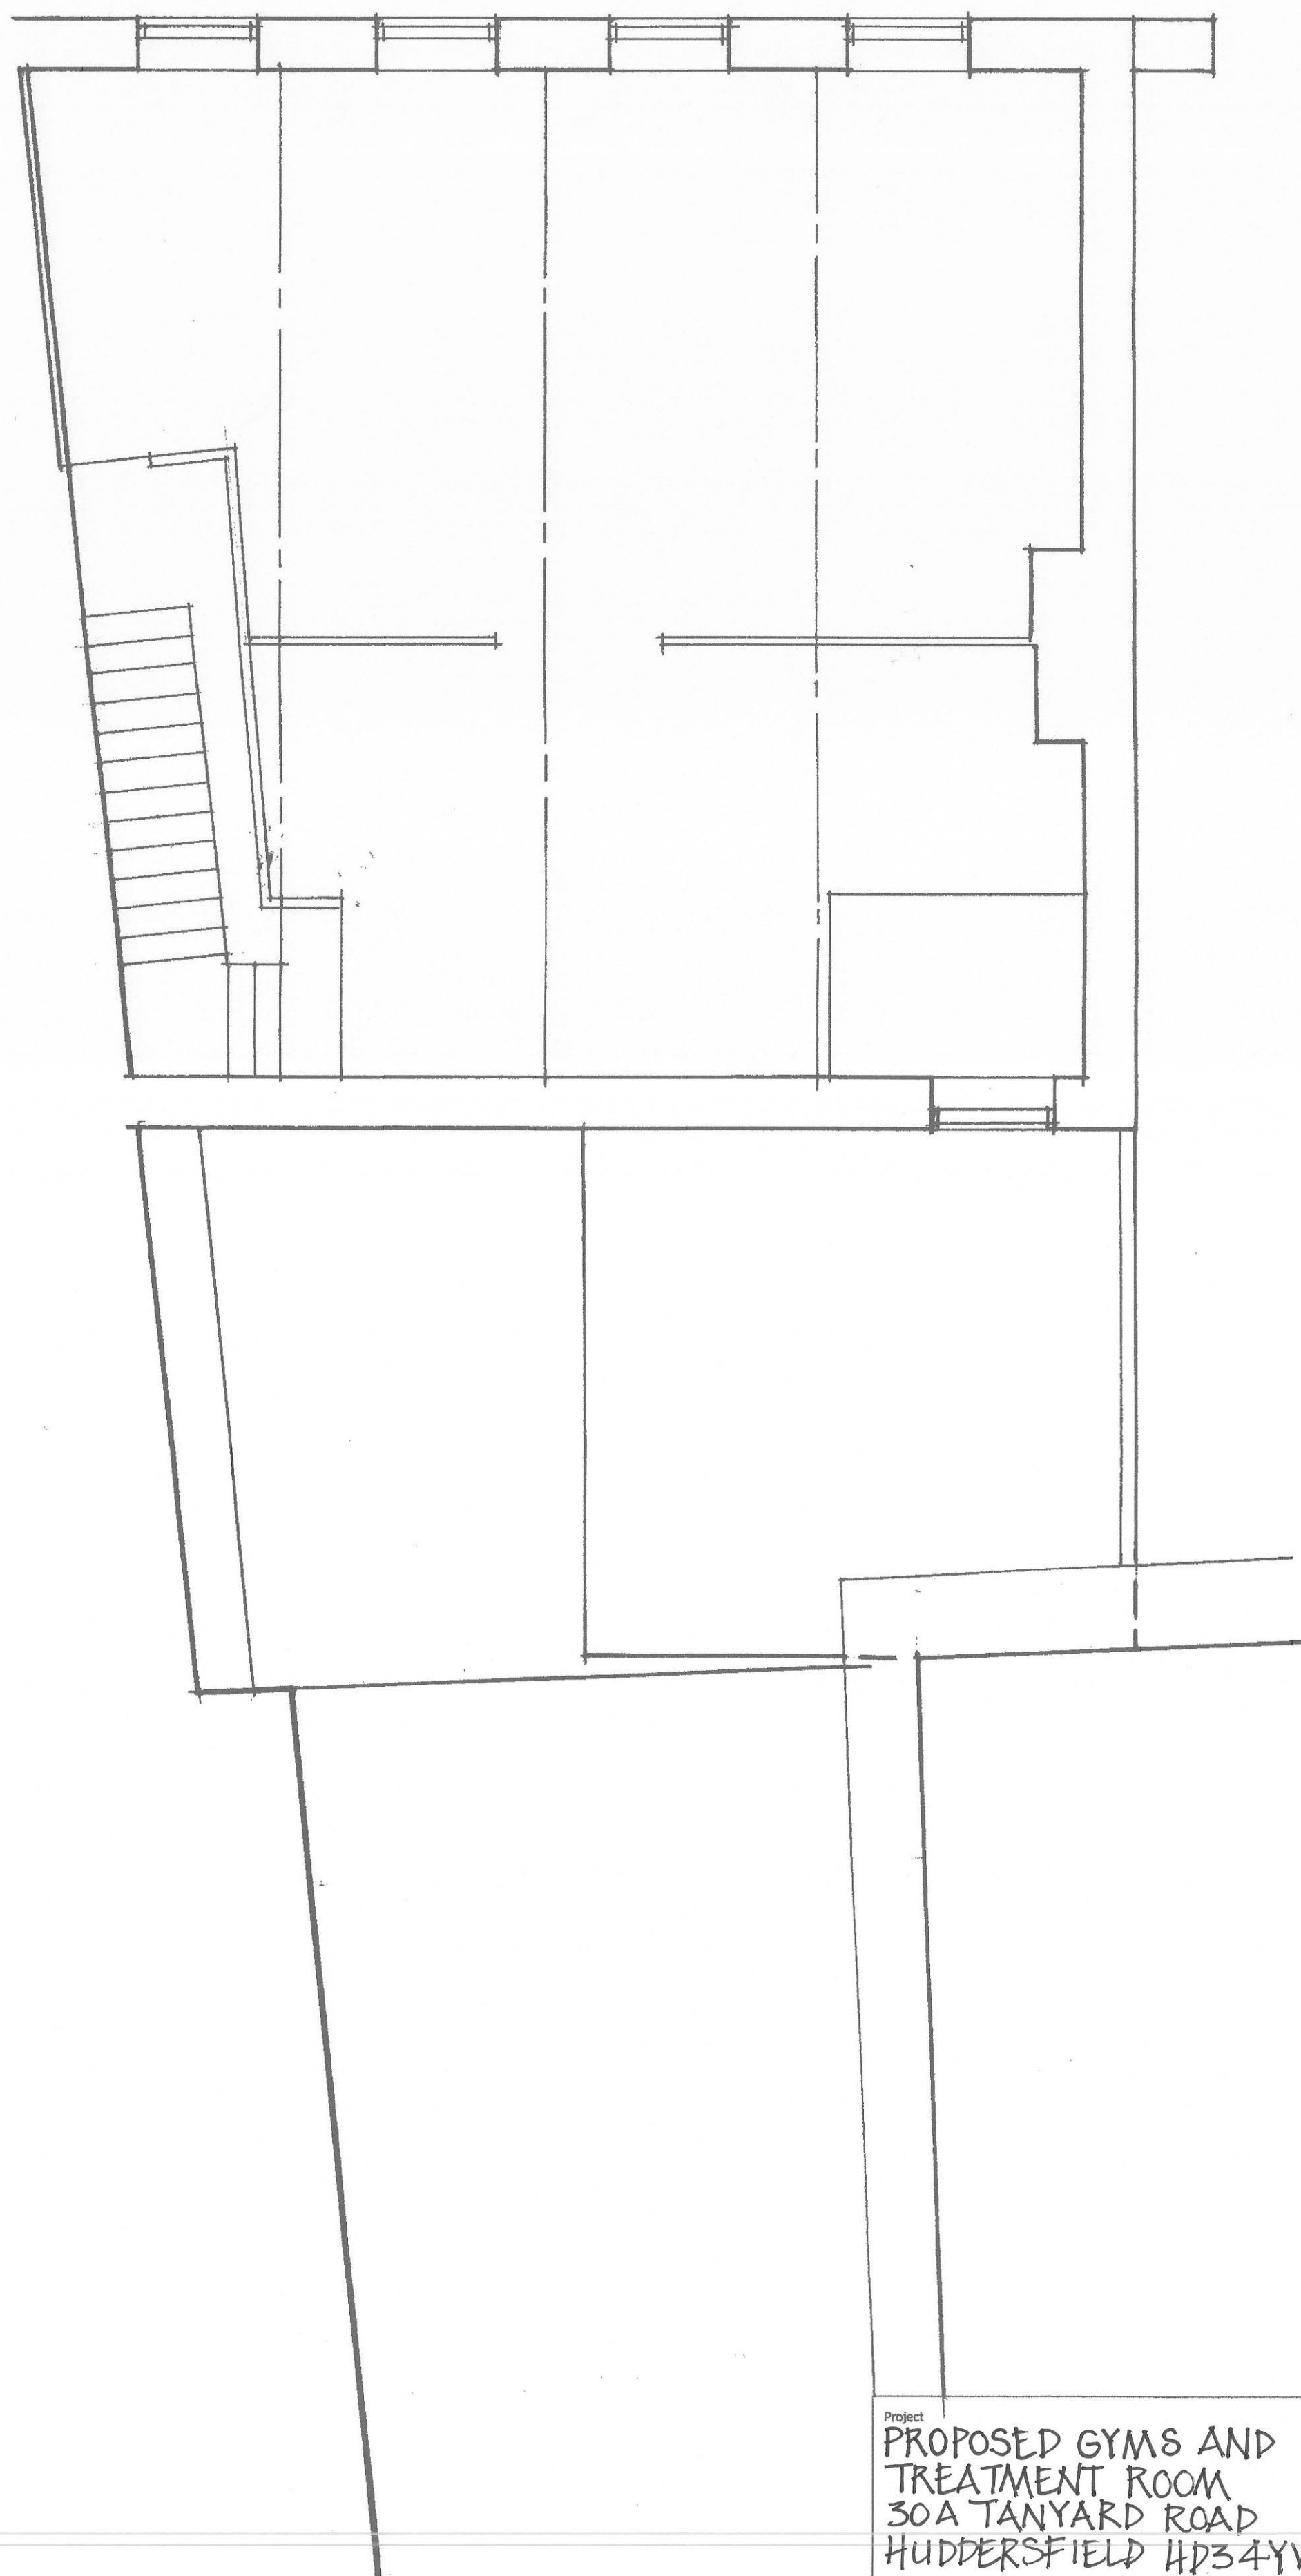

Drawing and design are copyright of Dsign House Architecture Ltd unless specific consent in writing has been given. All works arising from the information contained on the drawings are to be in accordance with the statutory approval for planning, building control and relevant codes of practice and/or British Standards unless specific direction is given. All works to be carried out in accordance with CDM regulations for health and safety. Construction (Design and Management) Regulations also require that a principal designer is appointed for each project. We do not undertake this role unless agreed in writing prior to commencement of work. This can be undertaken by the client, themselves or an individual person designated to be otherwise appointed. Public access under or over any of a building footprint must be located on site and also verified to the appropriate Water Authority where required by the client or contractors and submitted 14 days before the commencement of work. Any water authority building over agreements should be confirmed and agreed with the authority by the client. The client/appointee are responsible for the approval of any associated planning conditions where required. Do not scale or take digital dimensions from this drawing. All constructional dimensions contained in the drawings should be checked on site prior to construction. Calculations and sizes for all structural elements to be provided by a structural engineer to the Building Control Officer and contractor prior to commencement of work. Any amendments should be notified to the practice without delay.

© DZIGN HOUSE ARCHITECTURE LIMITED 01132400012

Date	Revised	Rev No.

Project
PROPOSED GYMS AND
TREATMENT ROOM
30A TANYARD ROAD
HUDDERSFIELD HD3 4YW

Drawing Description
EXISTING FLOOR PLAN
Scale
1-50@A1
Client
MR G BAKEWELL

Drawing No.
433/02
Date
SEPT 25

