





Front Elevation NW
1 : 100

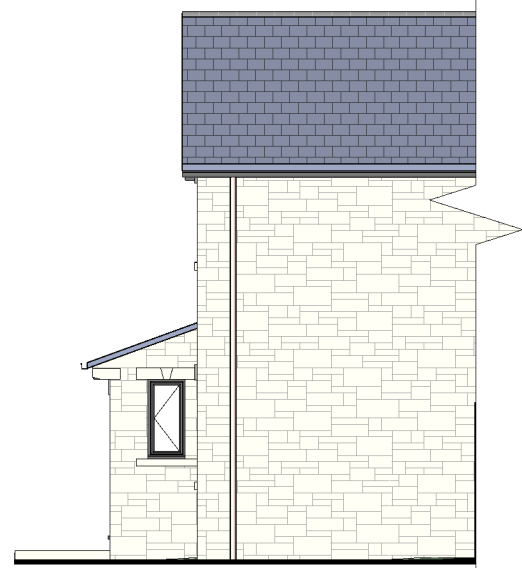

Side Elevation NE
1 : 100

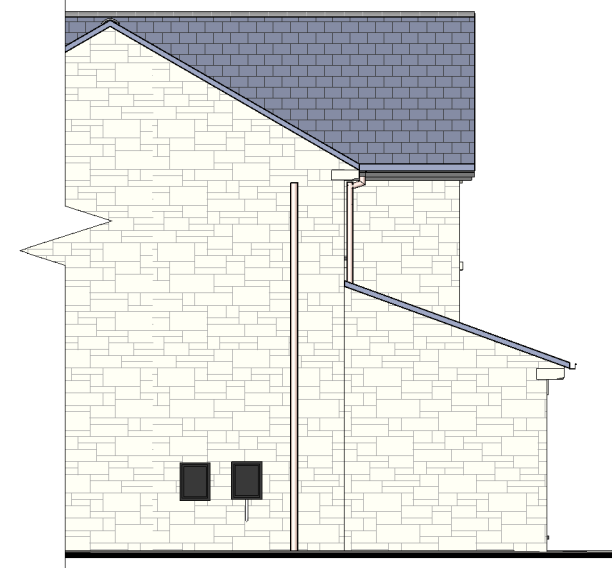


Side Elevation SW
1 : 100




Front Elevation NW
1 : 100




Side Elevation NE
1 : 100

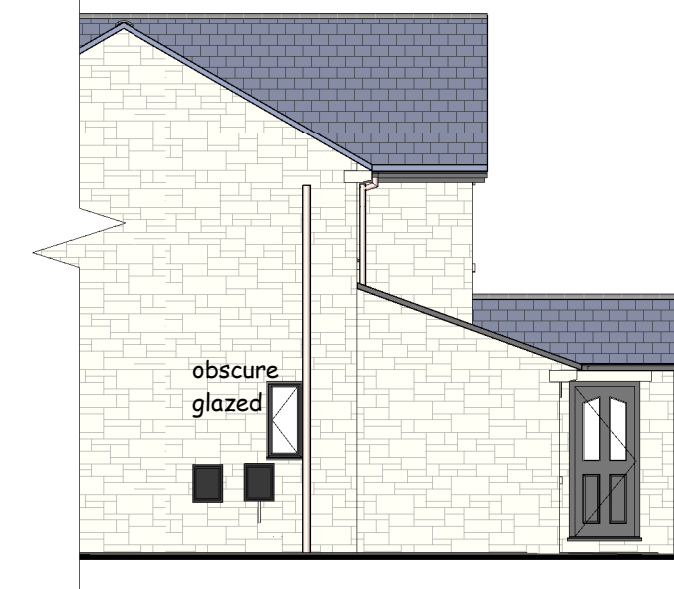


Side Elevation SW
1 : 100

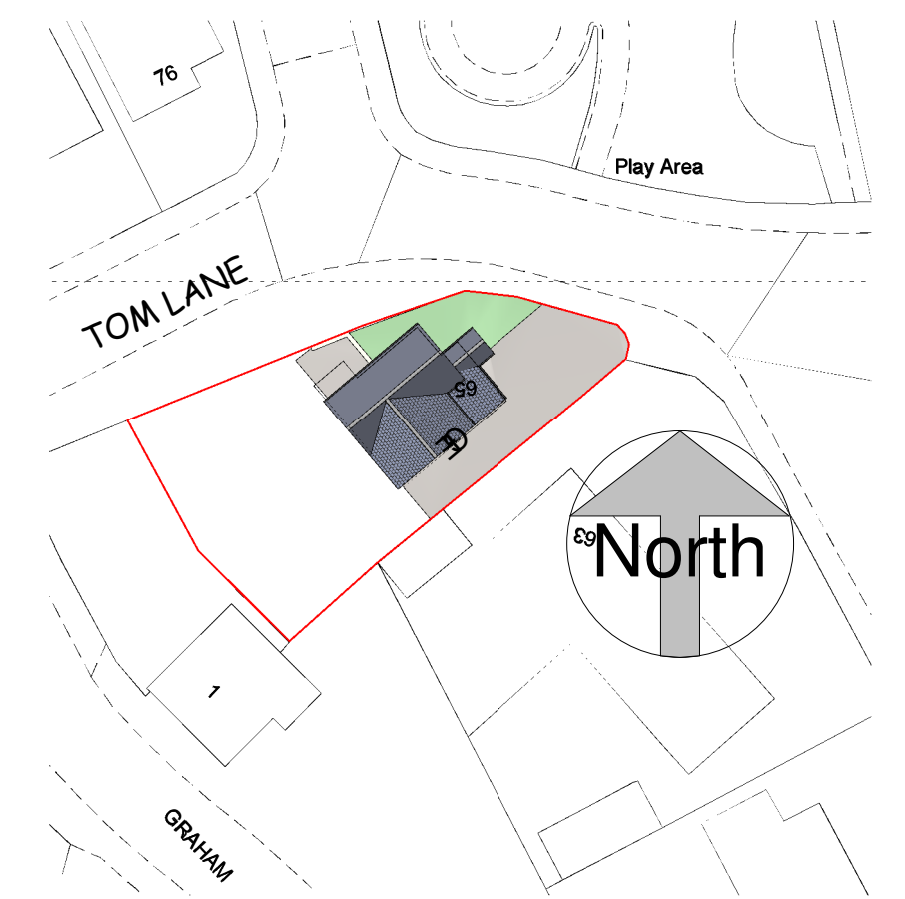



Block Plan
1 : 500

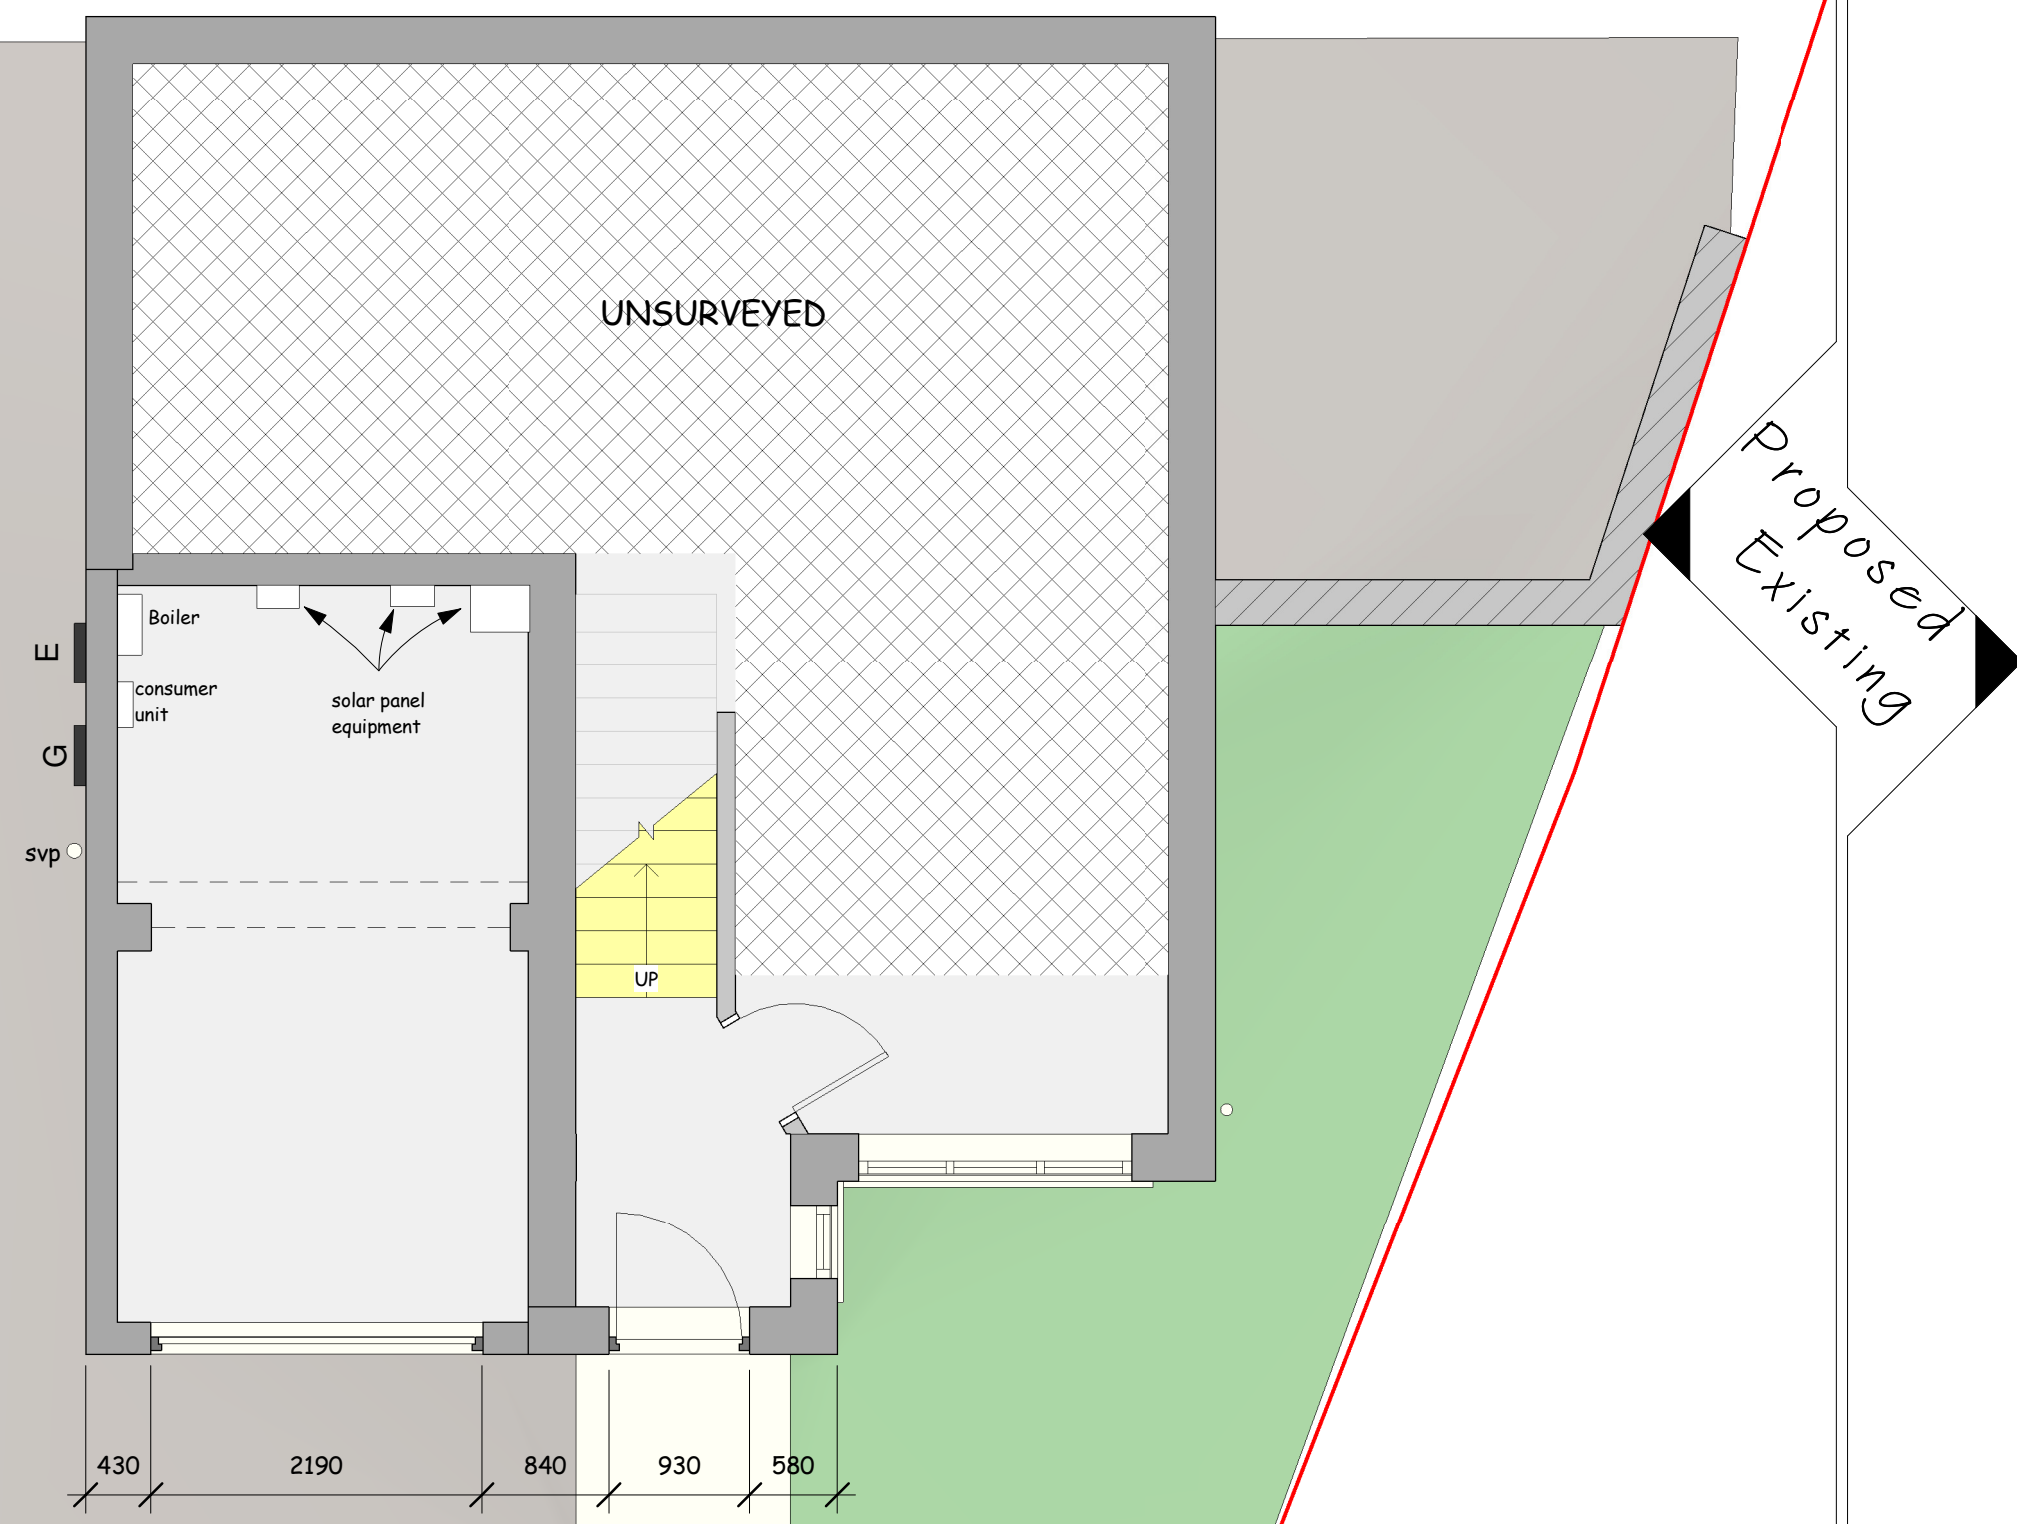


Ground Floor Plan
1 : 50

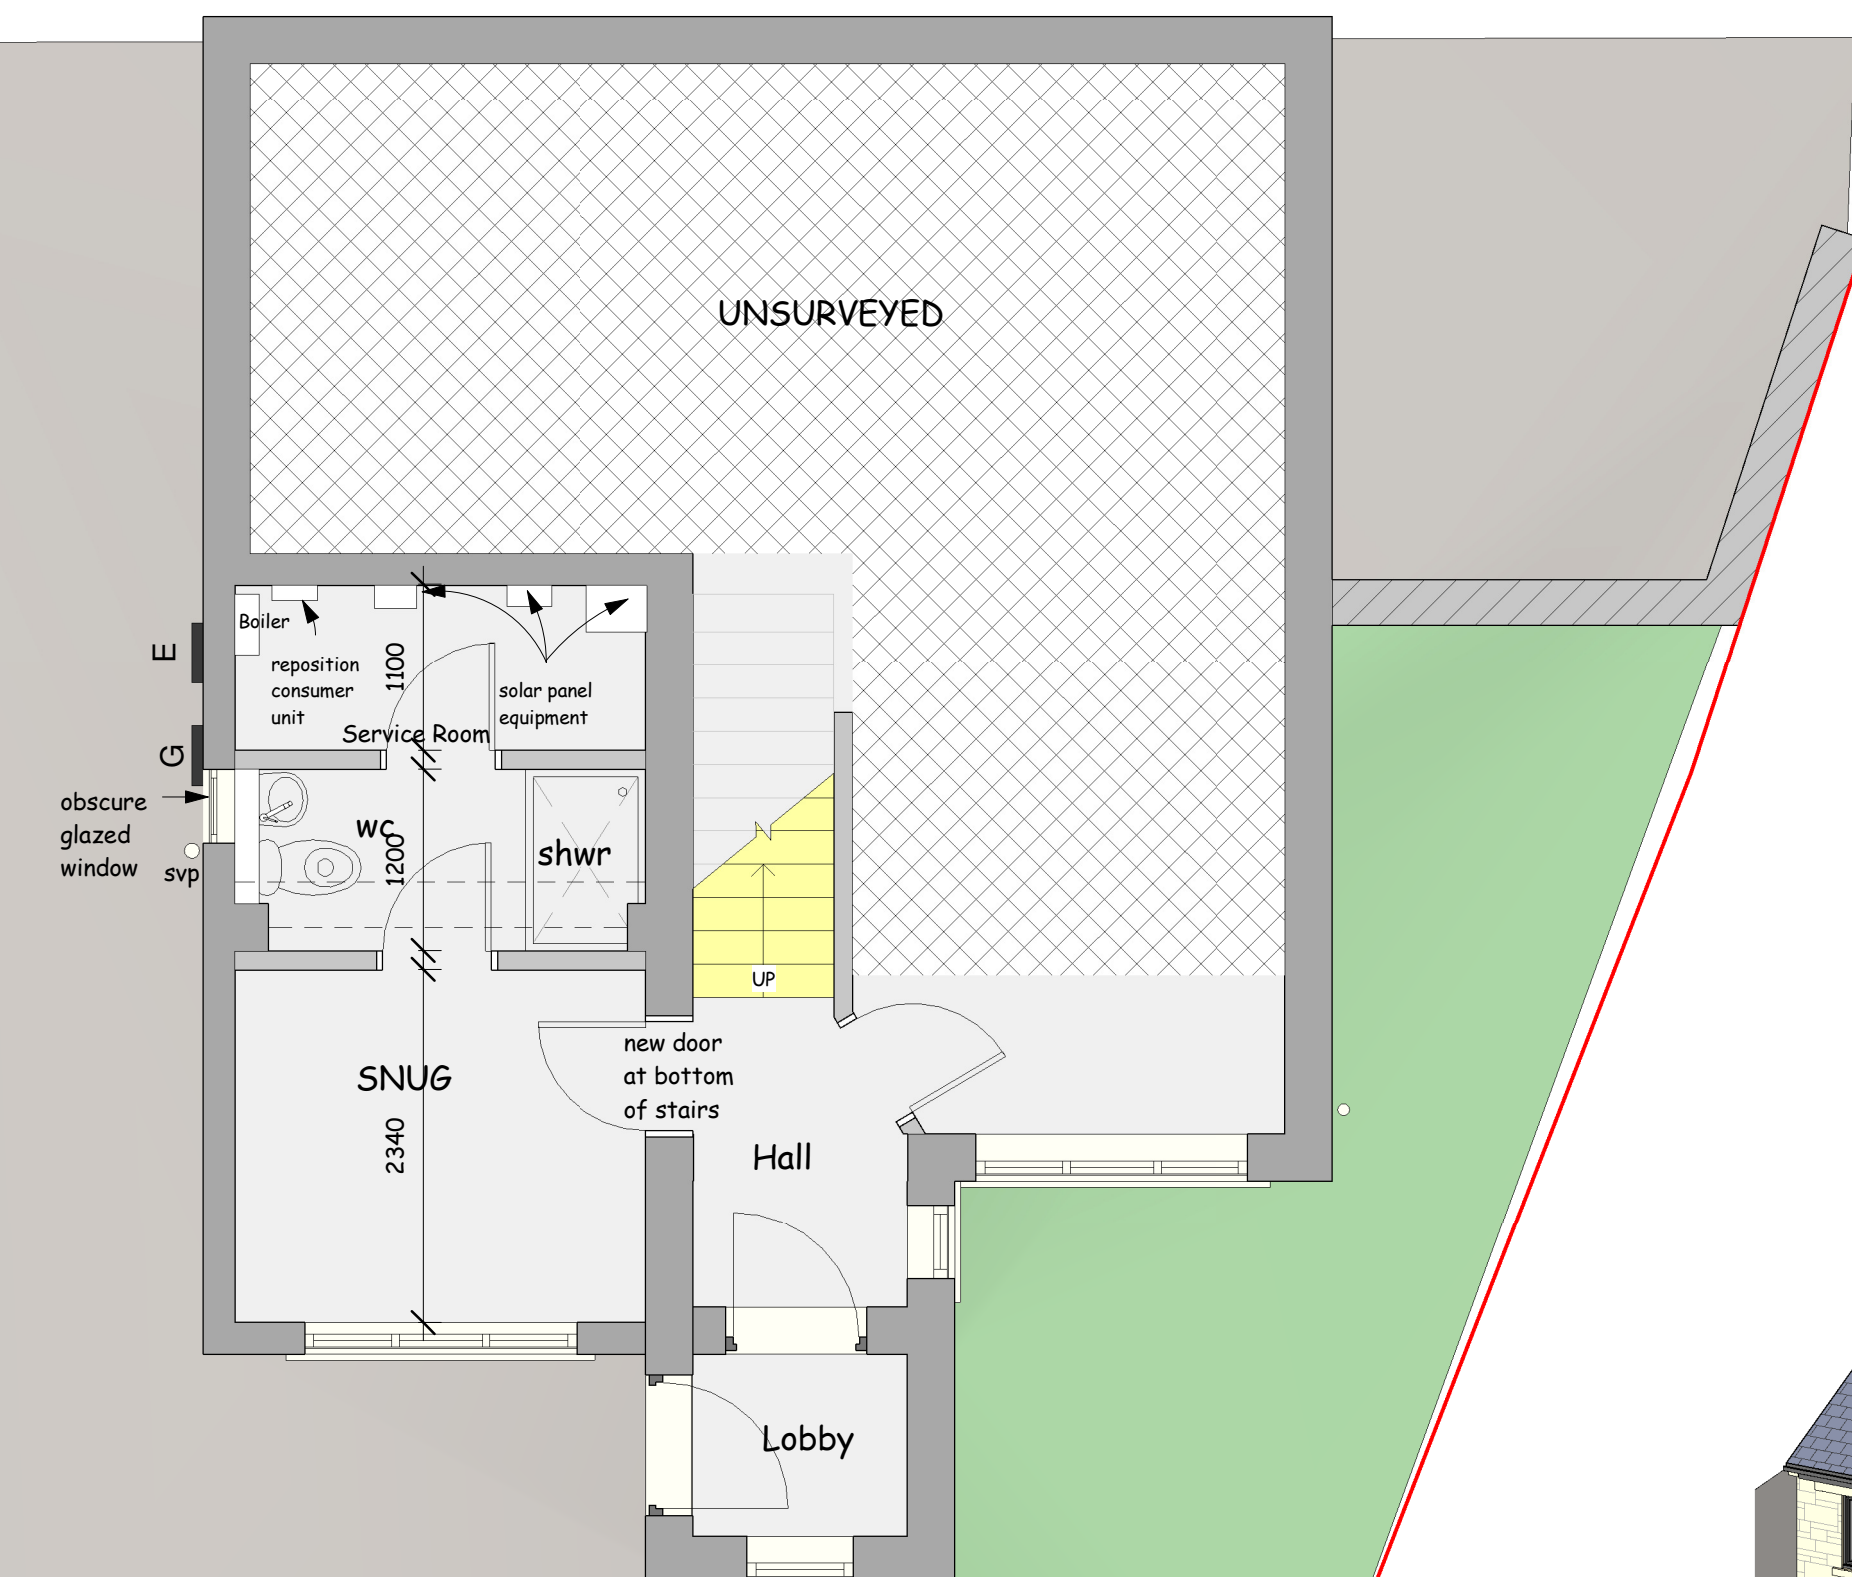

Ground Floor Plan
1 : 50

 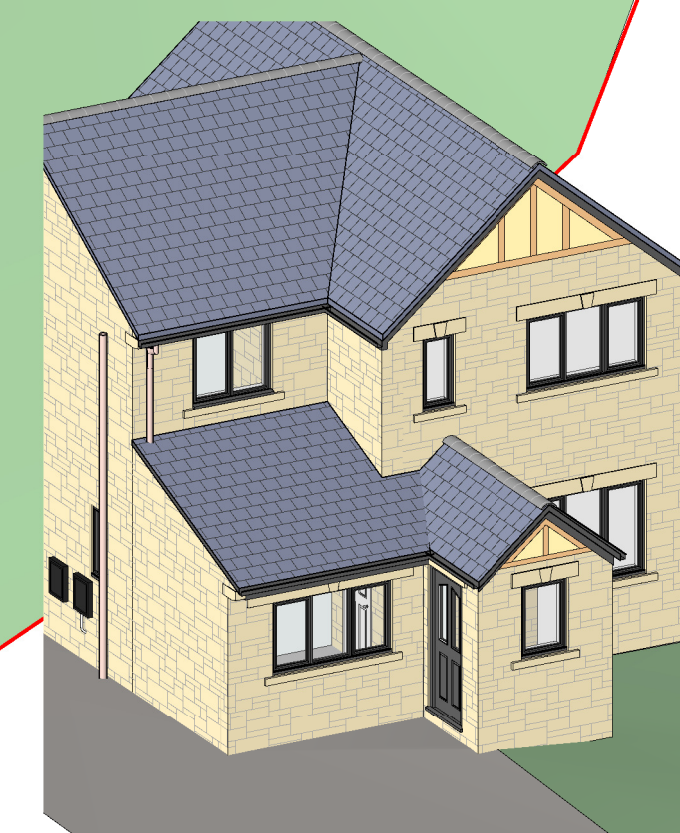

scale 1 : 100 @ sheet size A1

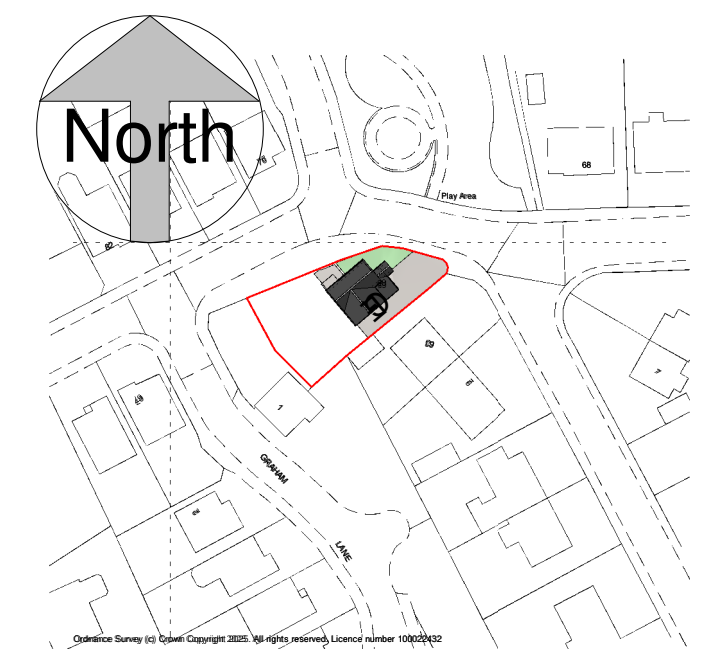

Location Plan
1 : 1250



This drawing is copyright and must not be reproduced without written permission
Do not scale - Use figured dimensions only

PROJECT Proposed Garage Conversion and New Porch Extension at
65 Tom Lane, Crosland Moor, Huddersfield. HD4 5QQ

CLIENT J Coghlan and K Shaw

DWG TITLE Plans, Elevations and Views as Existing and
Proposed

DWG NO. 2513-01

SCALE
1 : 100
1 : 500
1 : 1250

DATE 13/08/2025

DB | ARCHITECTS

31 Moor View, Meltham, Holmfirth, HD9 5RT

t:01484 850579 e:david.dbarchitects@virginmedia.com

