






Existing Ground Floor Plan - 1:50

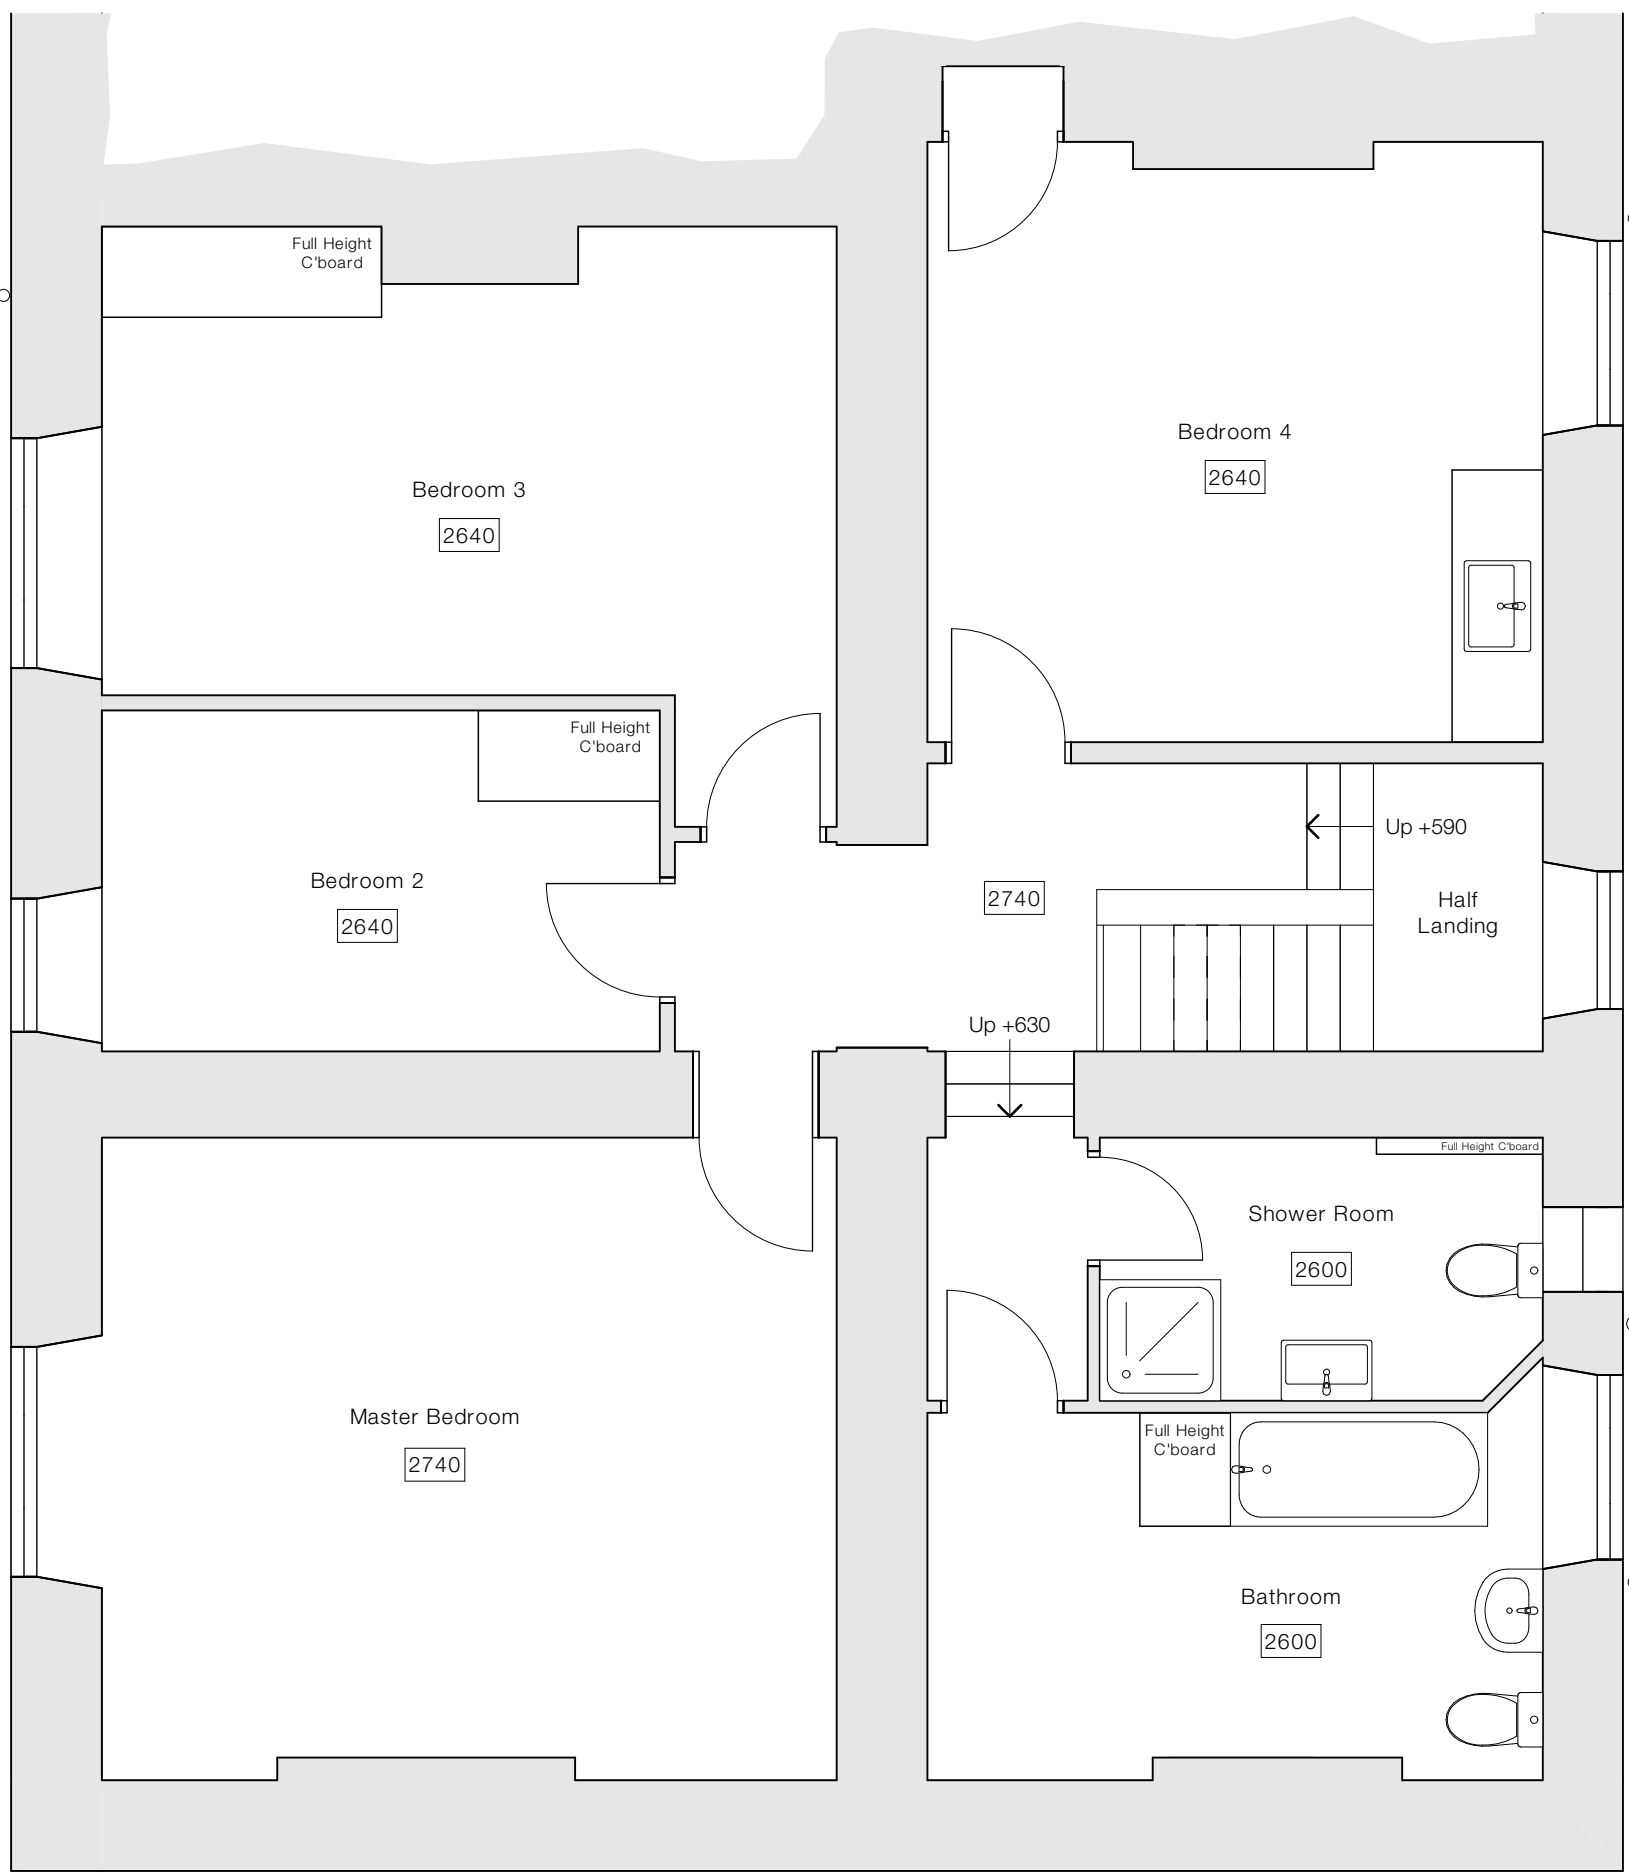

Existing First Floor Plan - 1:50

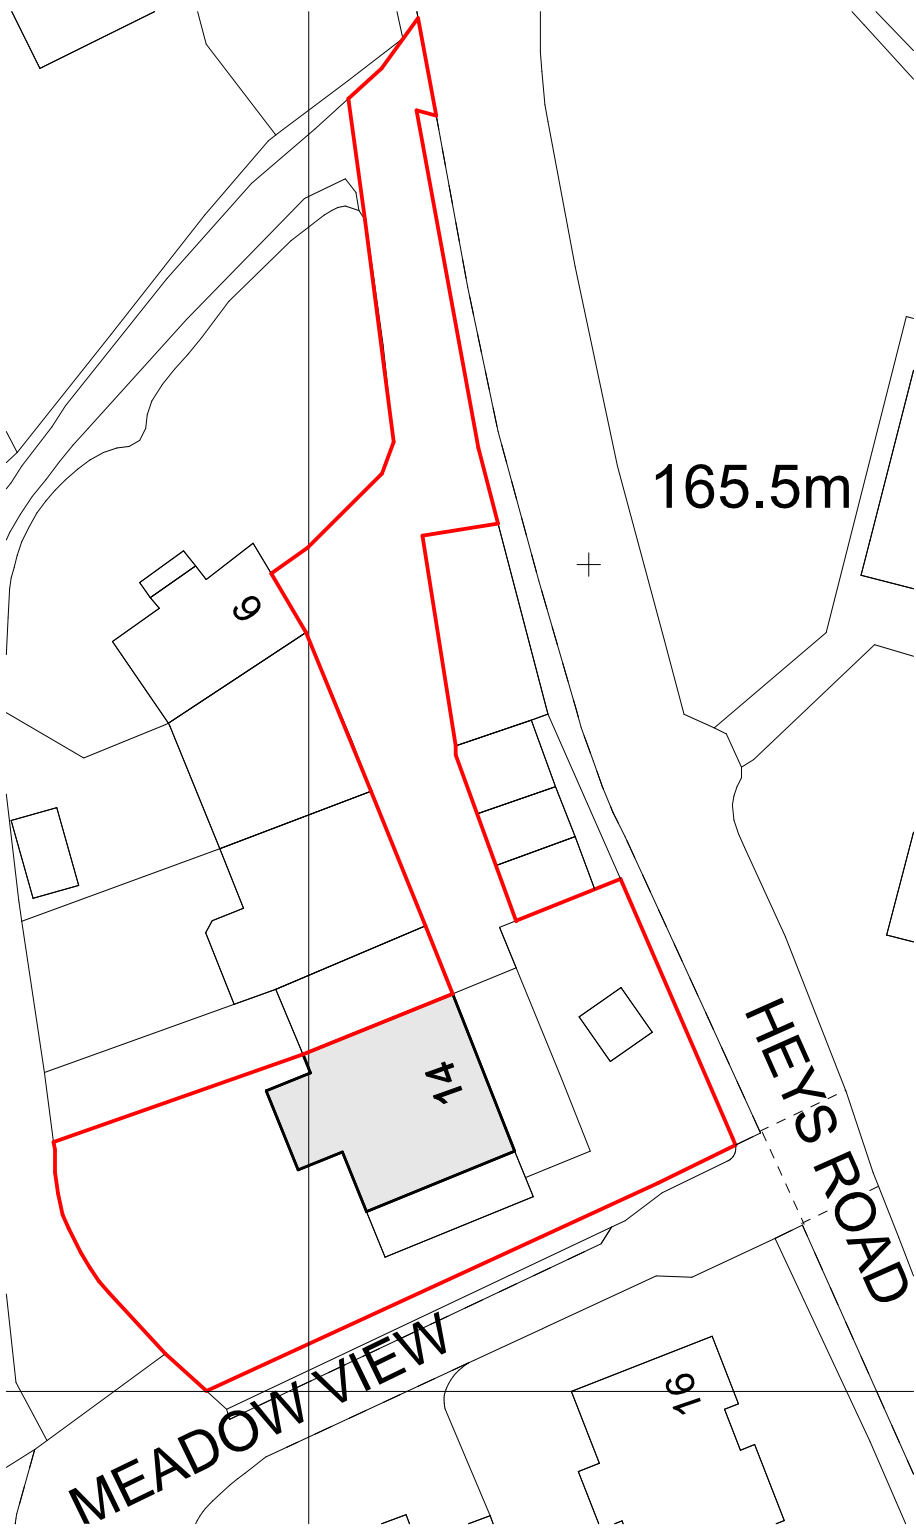

Site Plan - 1:500




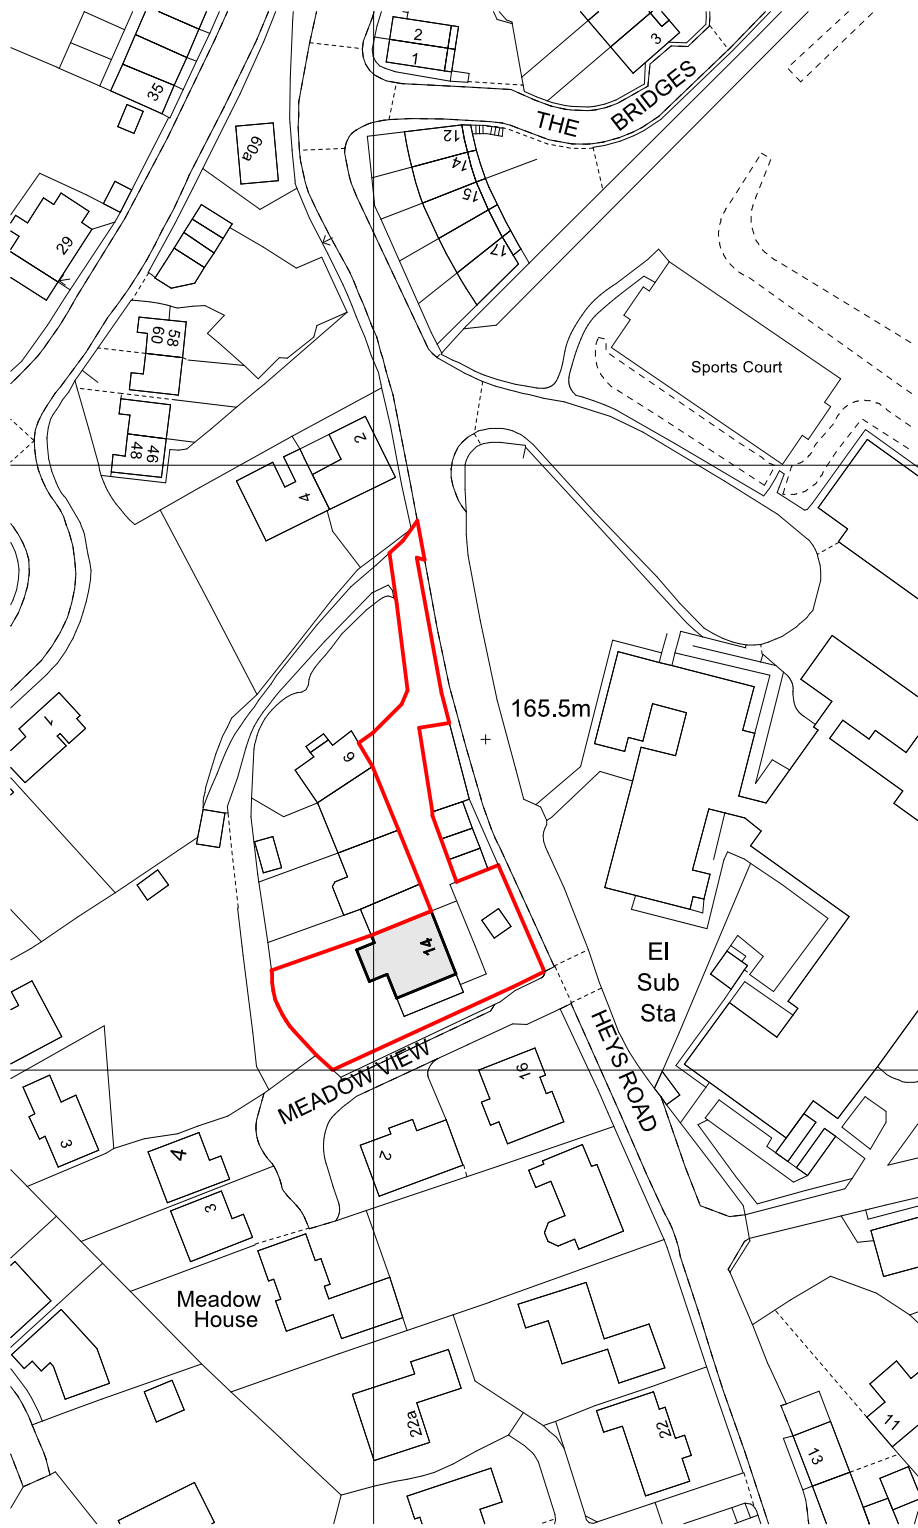


OS Plan - 1:1250

Notes

Do not scale from drawing, use figured dimensions only.
All dimensions must be checked and verified on site prior to commencement of work and Architect to be notified of any discrepancies.
This drawing is intended to permit overall scheme proposals only and cannot be used for construction purposes without further information.

Rev	Description	Drawn	Date
•	Drawing created.	JPH	11.12.23
A	Site plan added.	JPH	11.11.25

   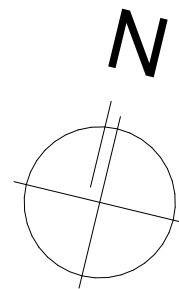

Client

Mr & Mrs Murfin

Site Address

14 The Heys, Heys Road, Thongsbridge, Holmfirth, HD9 7SD

Project Description

Extension & Internal Alteration

Status

Planning

Date

December 2023

Drawn

JPH

Checked

•

Drawing

Existing Floor Plans

Scale @ A1

1:50, 1:1250, 1:500

Drawing No.

3589 (0-) 01

Revision

A

ONE17
DESIGN
THE DYEHOUSE, ARMITAGE BRIDGE
HUDDERSFIELD, WEST YORKS HD4 7PD
T 01484 668000 E SOLUTIONS@ONE17DESIGN.COM
ONE17DESIGN.COM