


Notes_

PLANNING

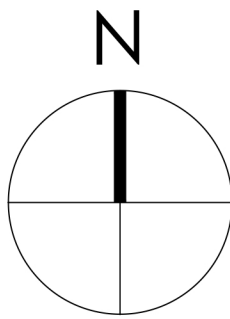

0 2 4 6 8 10m
SCALE 1:200

0 1000 2000 3000 4000 5000mm
SCALE 1:100

Note:
Surrounding contextual buildings and information are based on received ordinance survey drawings and are shown for illustrative purposes only, assumed site boundary is subject to confirmation to legal confirmation

Note:
Information is based on OS map and received information and is subject to full topographical survey.
Assumed site boundary and site constraints subject to legal confirmation.
All Legal easements and extent of existing underground services locations are subject to confirmation.

Rev_ Date_ Amendments_ By_ App'd_

Eight_

OneTwo

Architects

Tel_ +44 [0]7761 570735
Email_ mail@eightonetwo.co.uk
www.eightonetwo.co.uk
Studio A5_Brooke's Mill_Armilage Bridge_Huddersfield_HD4 7NR

Drawing Status_
PLANNING

Client_
MR + MRS JEBSON

Project_
DEVELOPMENT OF FALL EDGE BARN_ UPPDER DENBY_ HUDDERSFIELD

Drawing Title_
AS PROPOSED_ FLOOR PLANS


Drawing Scale_ Drawn By_ Checked By_
1:200 1:100 SLD JdL

Paper Size_ Drawn Date_ Checked Date_
A1 NOVEMBER 2025 NOVEMBER 2025


Drawing Number_
23_805 101



GROUND FLOOR PLAN
AS PROPOSED
Scale 1:100

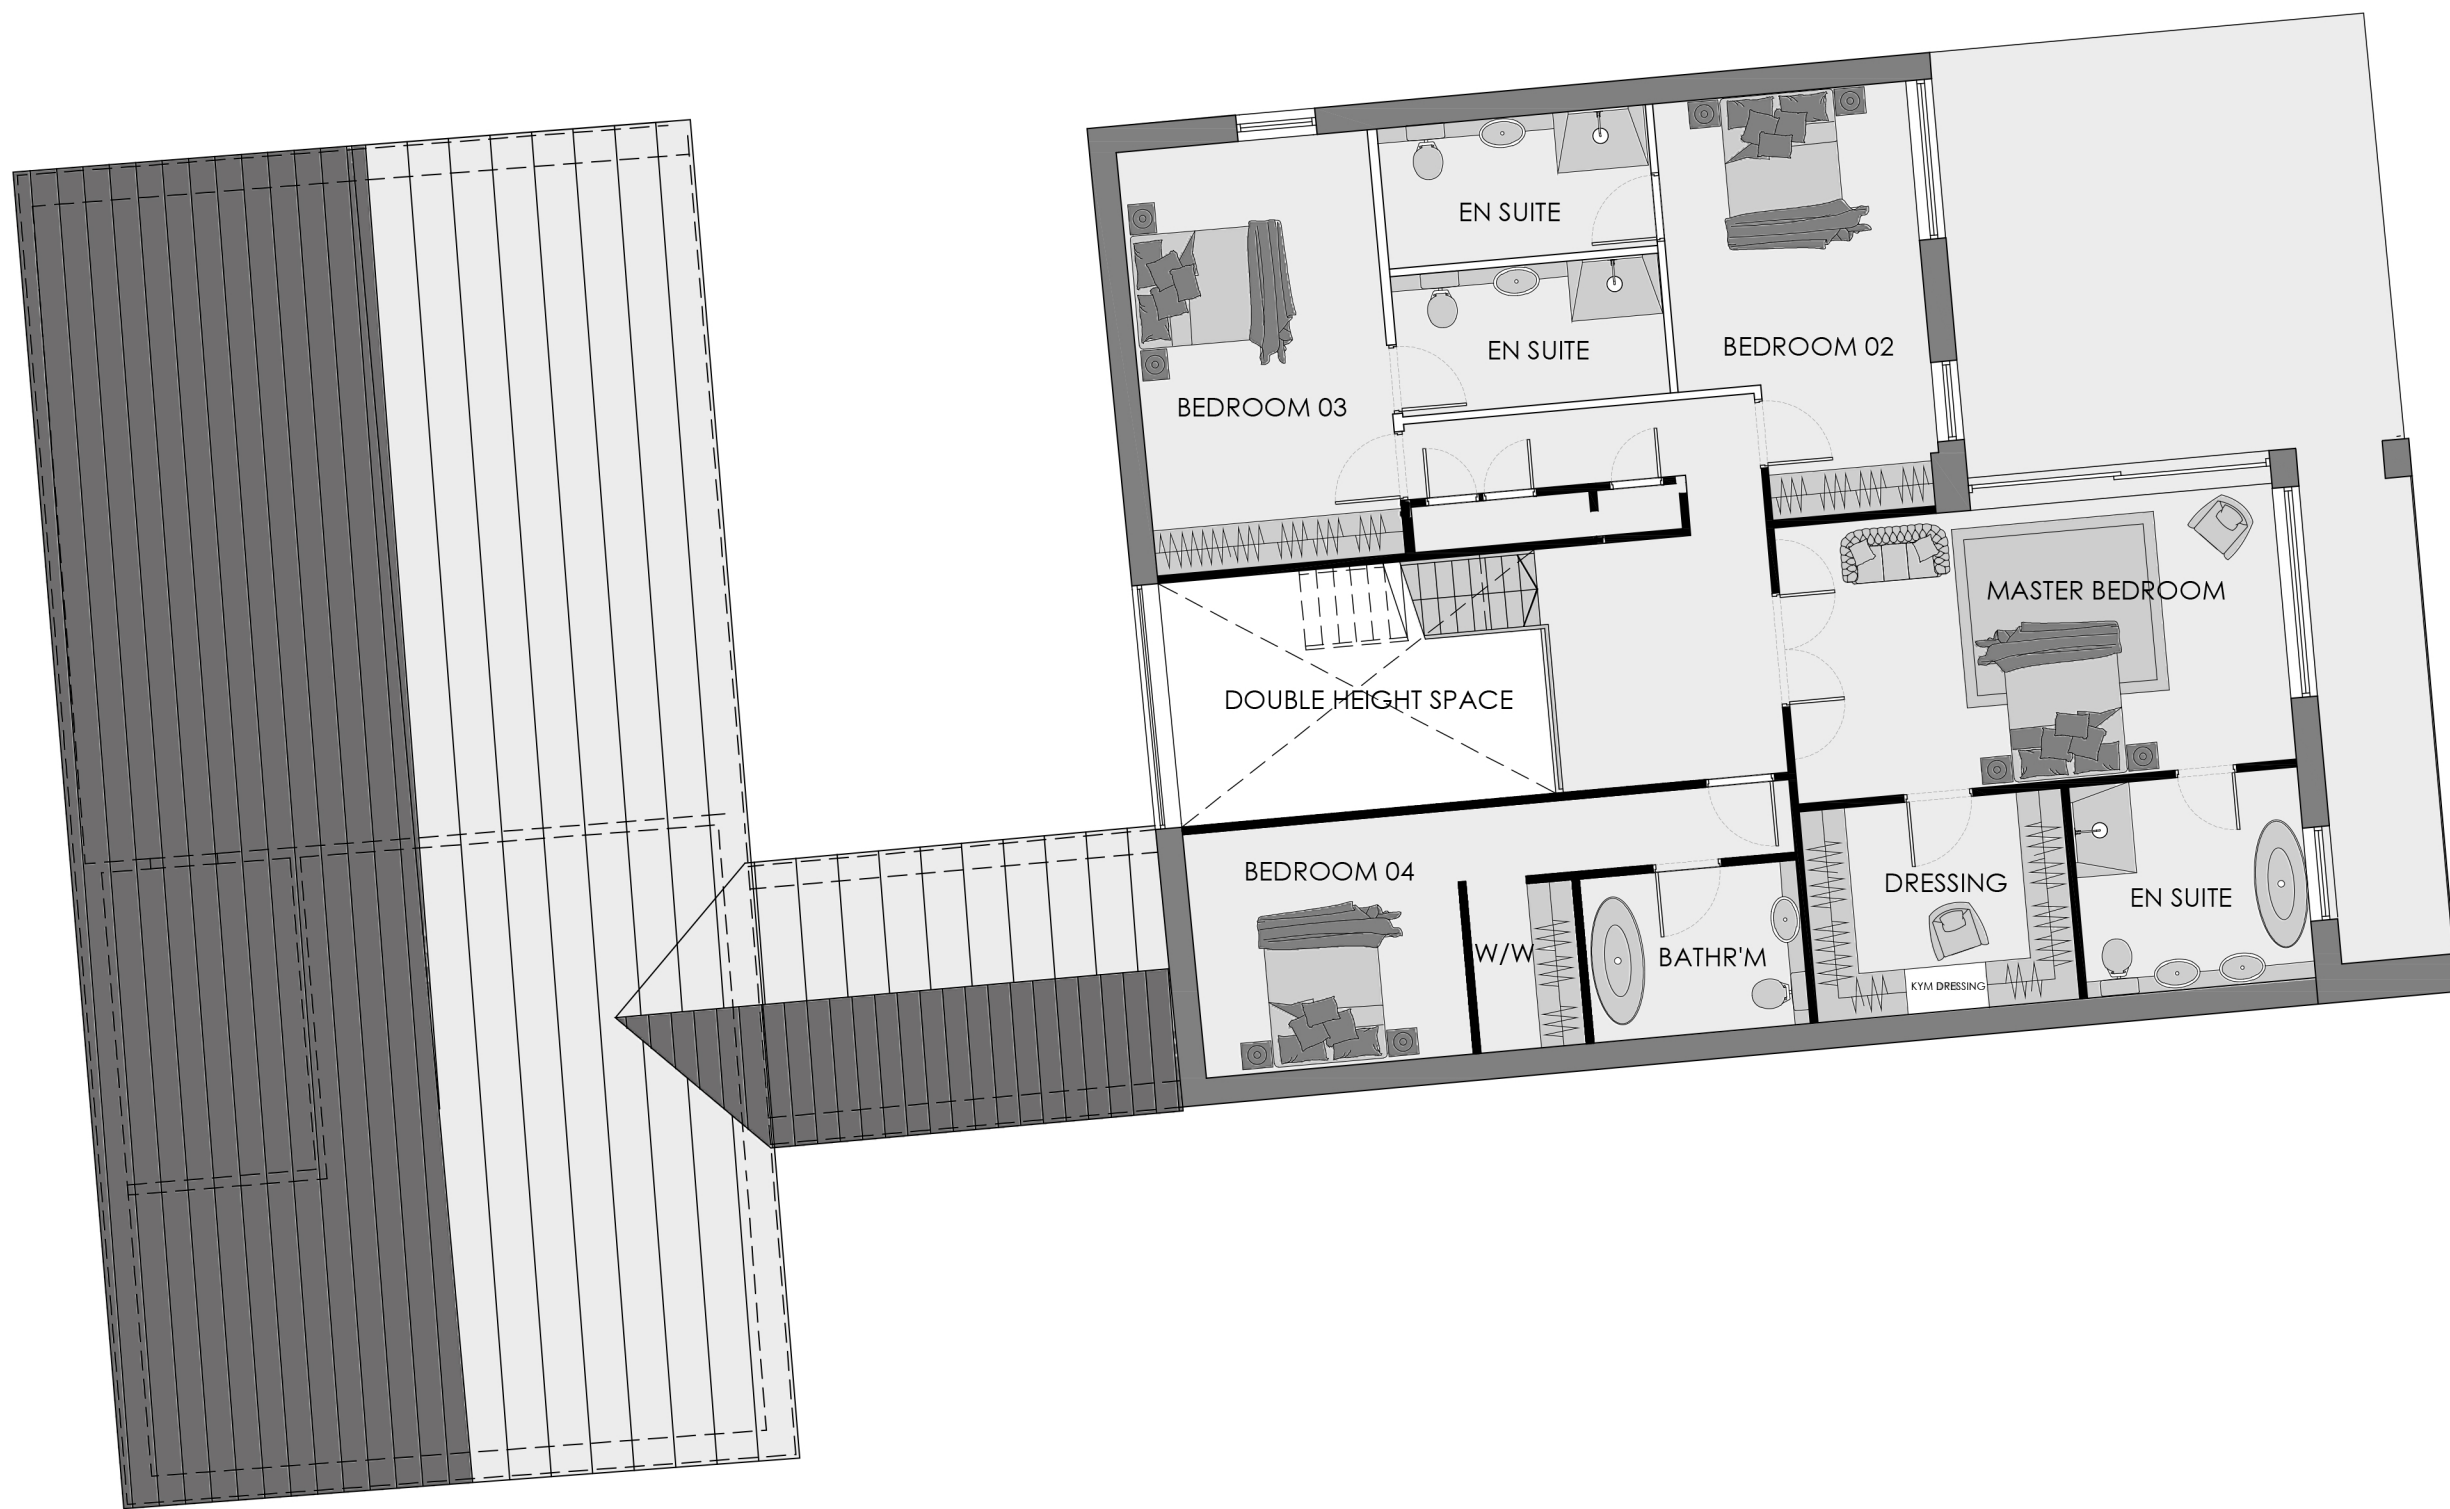

FIRST FLOOR PLAN
AS PROPOSED
Scale 1:100

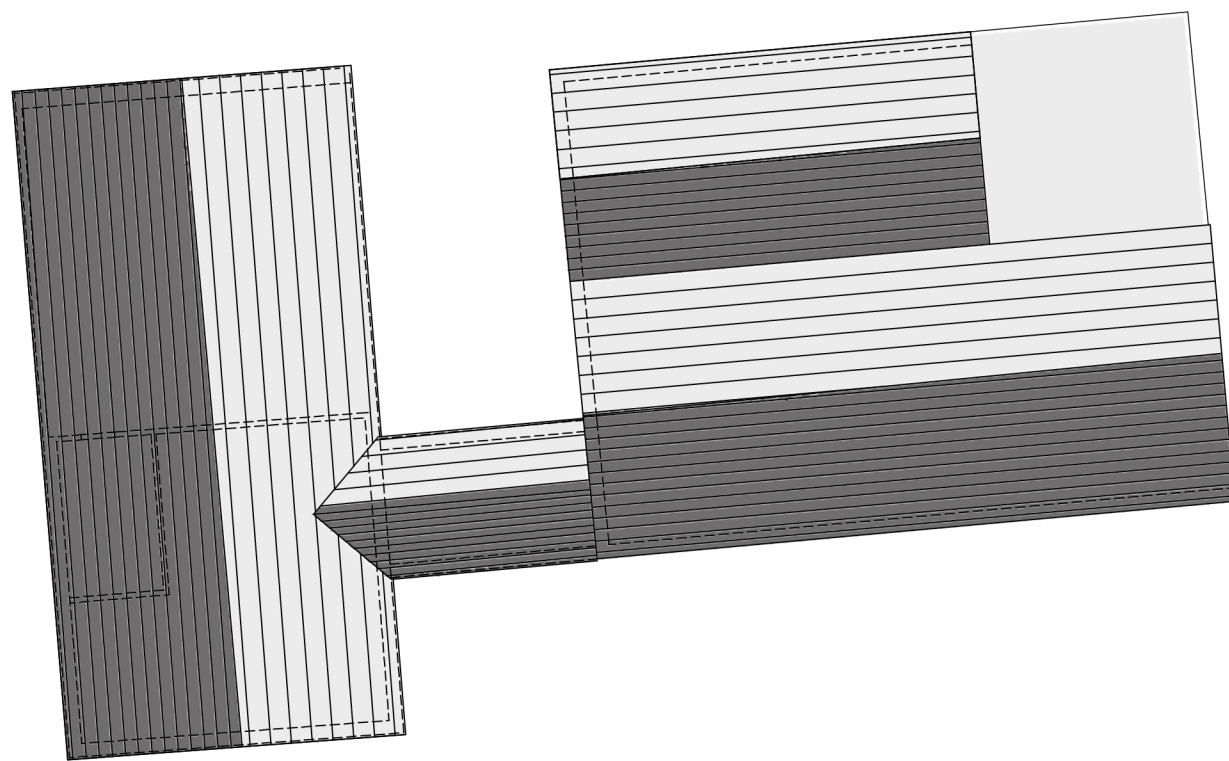

ROOF PLAN
AS PROPOSED
Scale 1:200