


Notes_

PLANNING

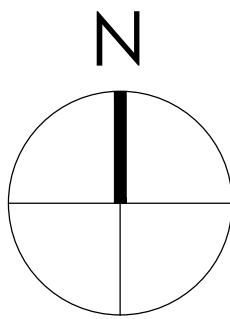


0 2 4 6 8 10m
SCALE 1:200


0 1000 2000 3000 4000 5000mm
SCALE 1:100

Note:
Surrounding contextual buildings and information are based on received ordinance survey drawings and are shown for illustrative purposes only, assumed site boundary is subject to confirmation to legal confirmation


Note:
Information is based on OS map and received information and is subject to full topographical survey.
Assumed site boundary and site constraints subject to legal confirmation.
All Legal easements and extent of existing underground services locations are subject to confirmation.

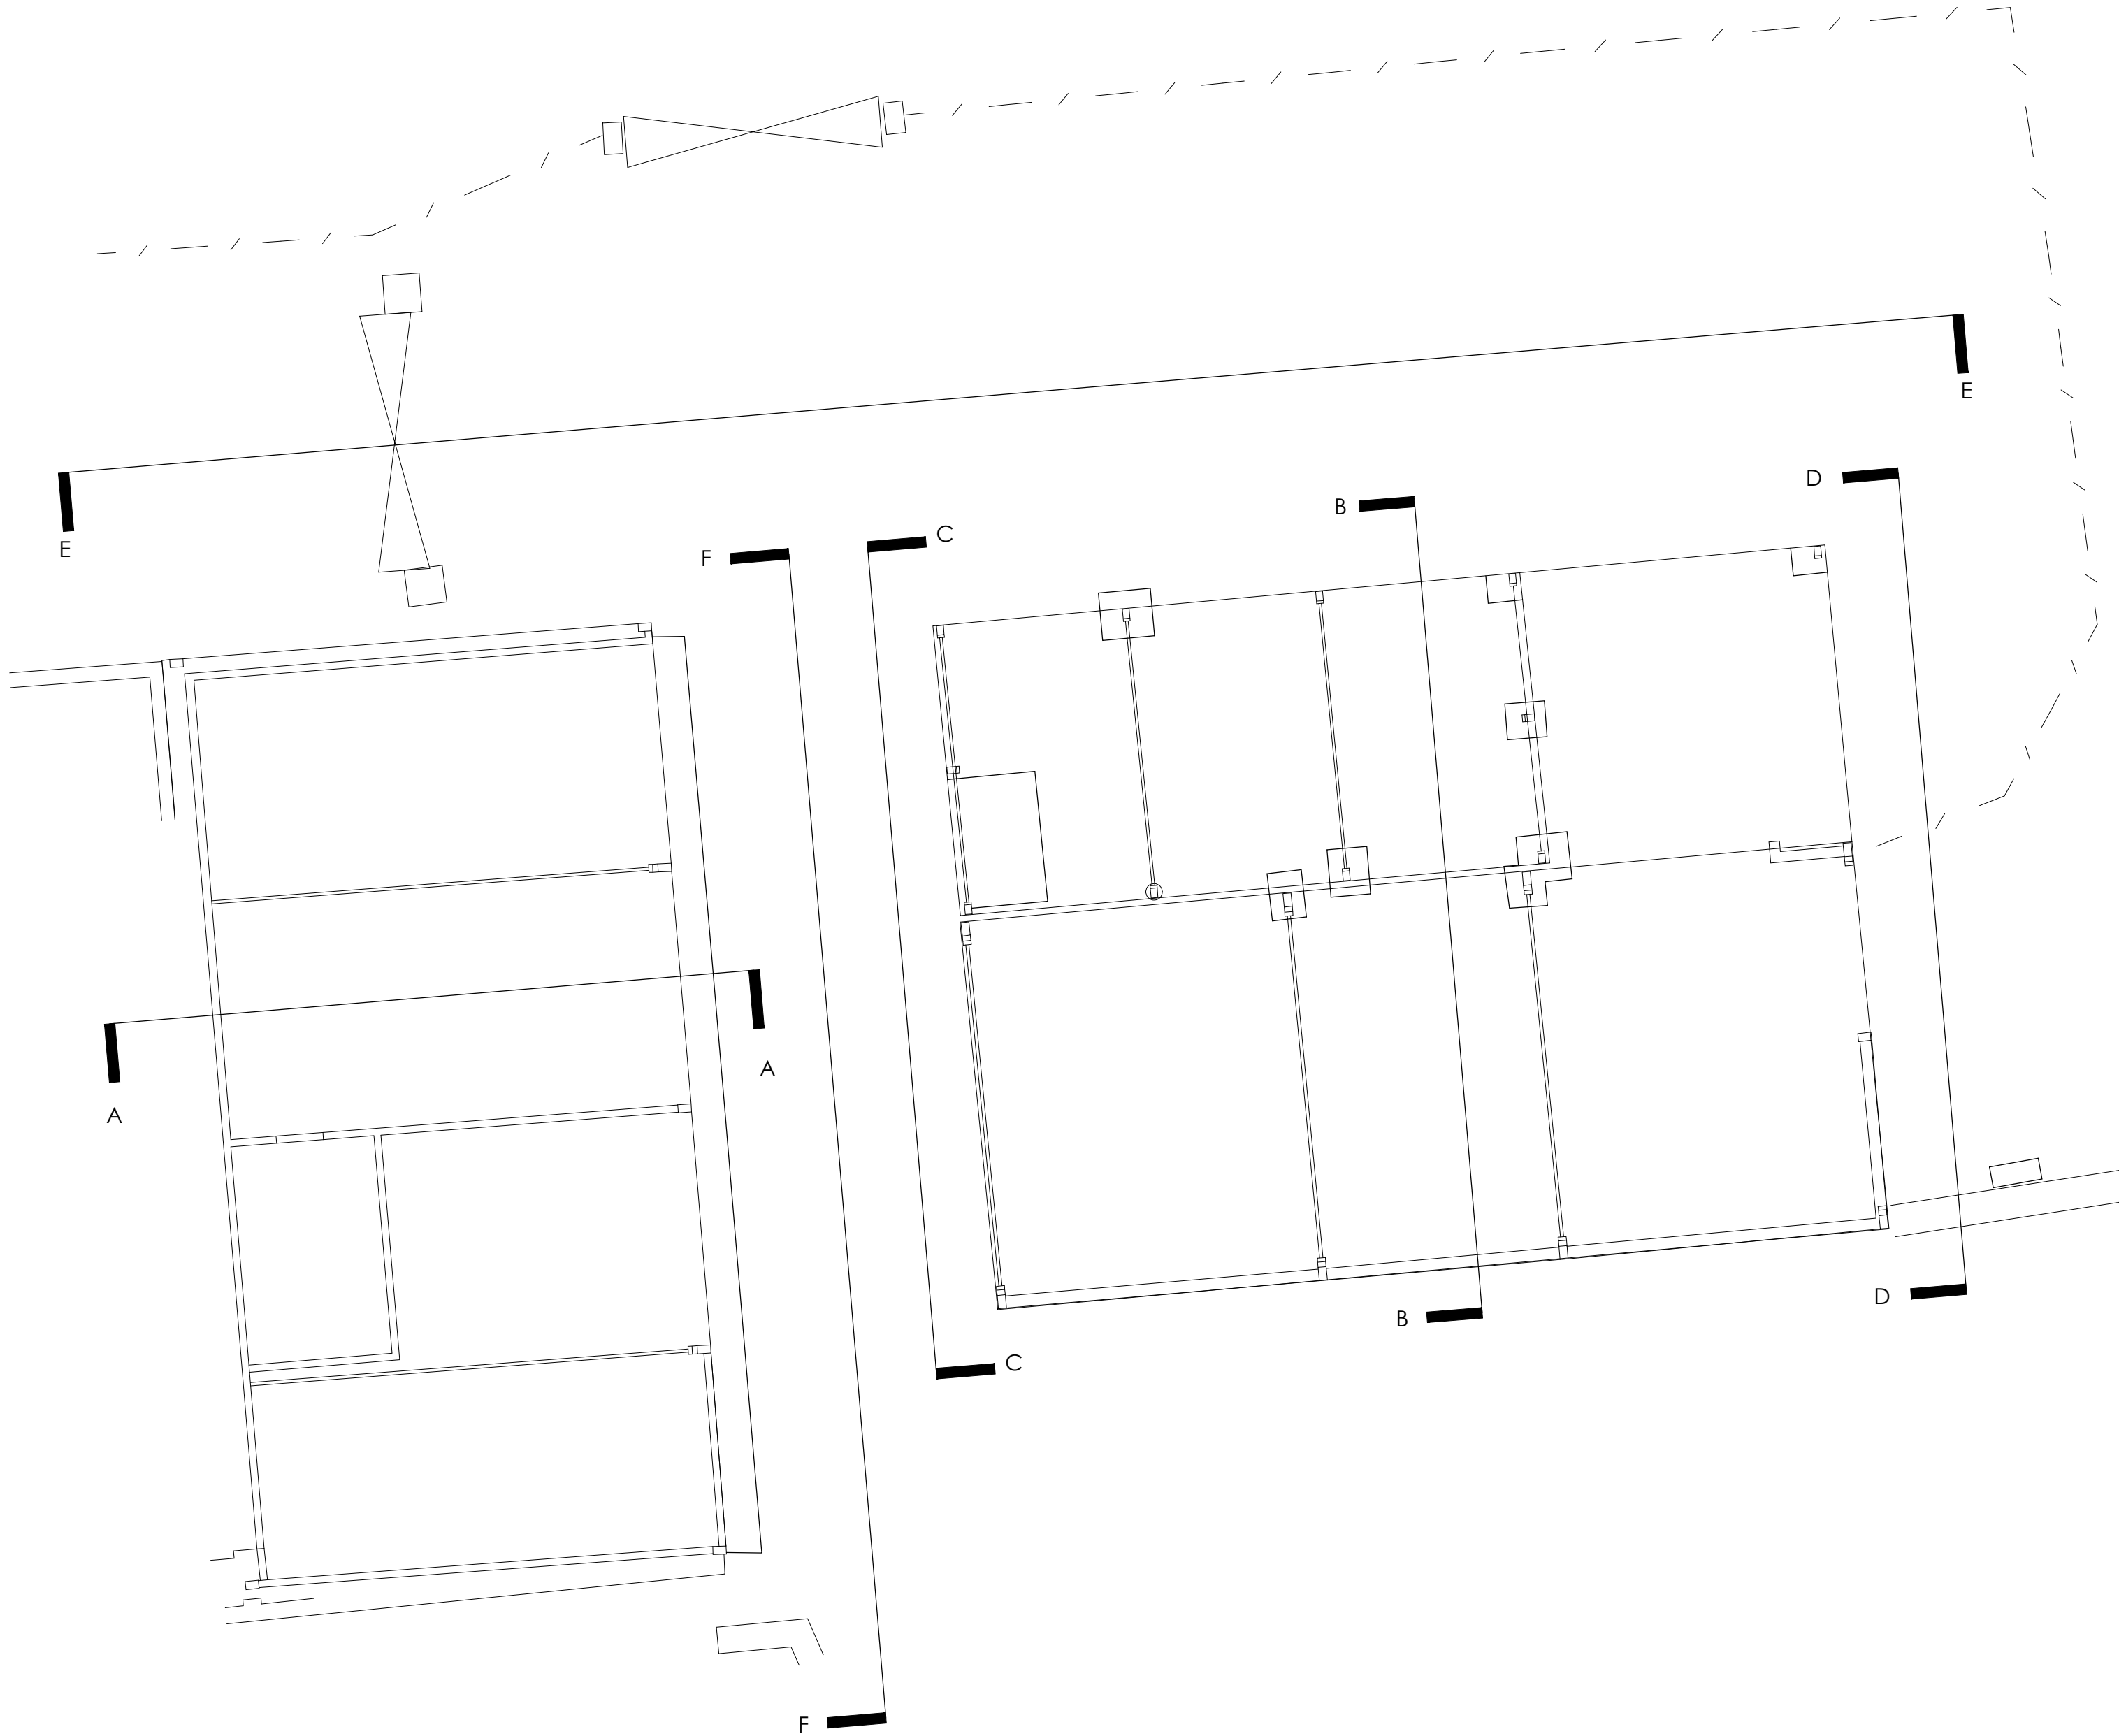


PLAN_
AS EXISTING
Scale 1:100

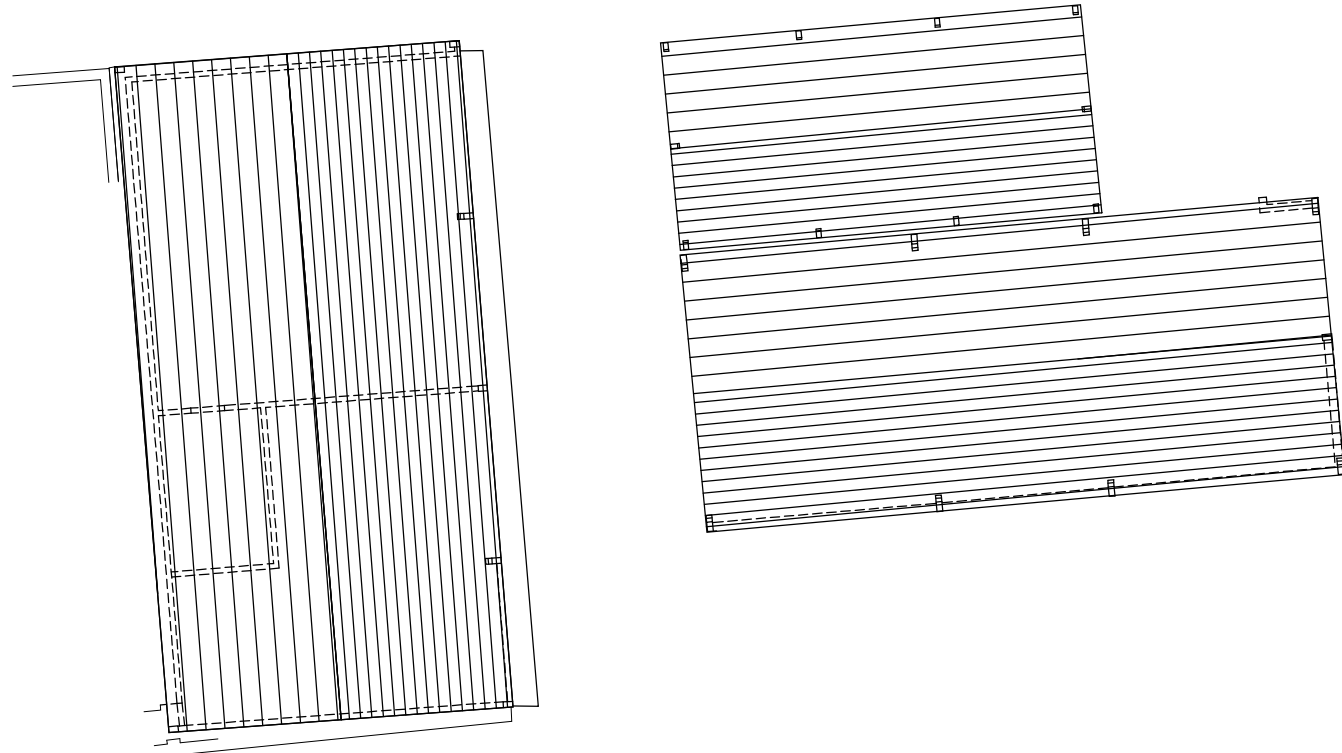


ROOF PLAN_
AS EXISTING
Scale 1:200

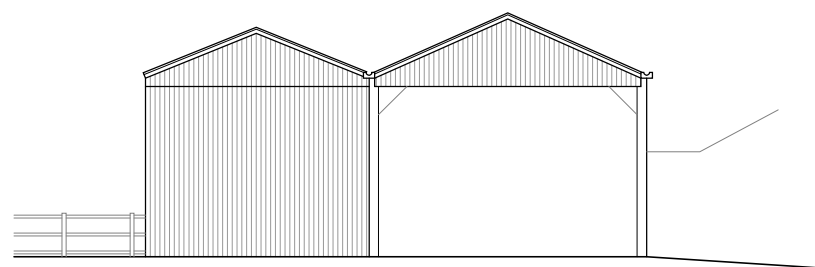


EAST ELEVATION_
AS EXISTING
Scale 1:200

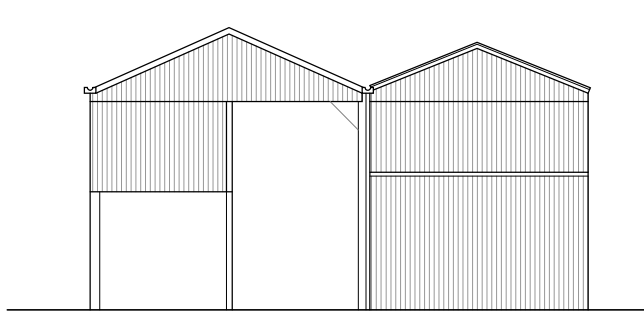


WEST ELEVATION_
AS EXISTING
Scale 1:200

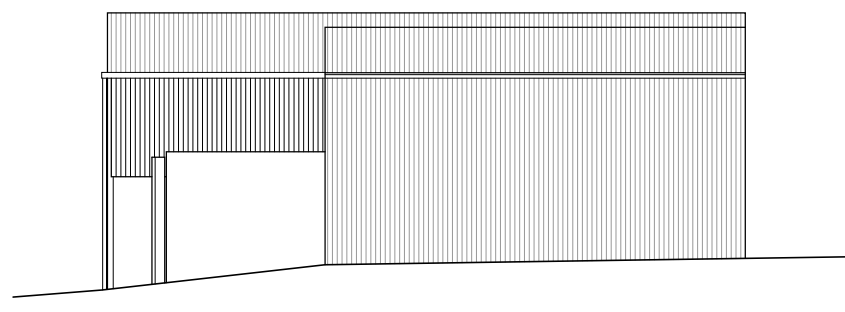


NORTH ELEVATION_
AS EXISTING
Scale 1:200

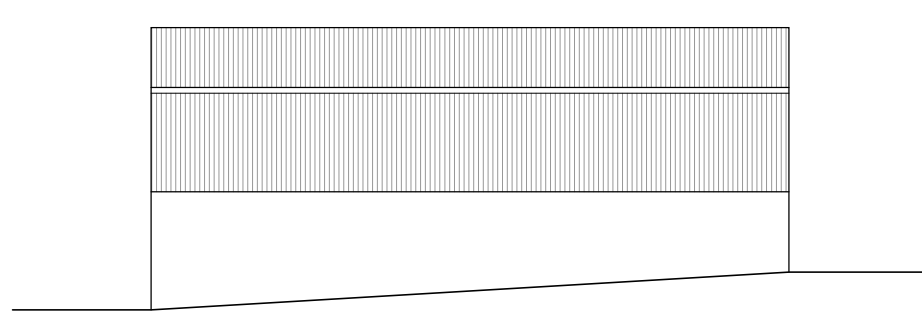


SOUTH ELEVATION_
AS EXISTING
Scale 1:200

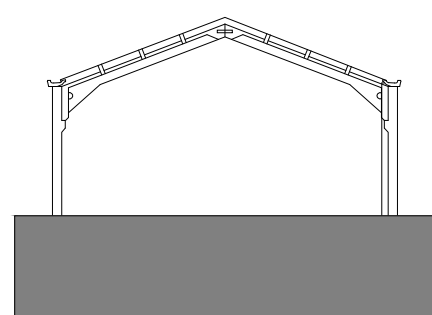


SECTION A_
AS EXISTING
Scale 1:200

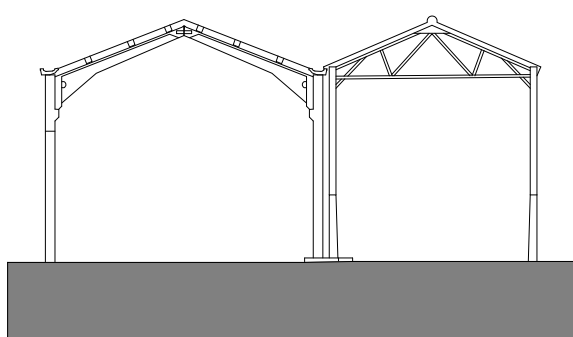


SECTION B_
AS EXISTING
Scale 1:200

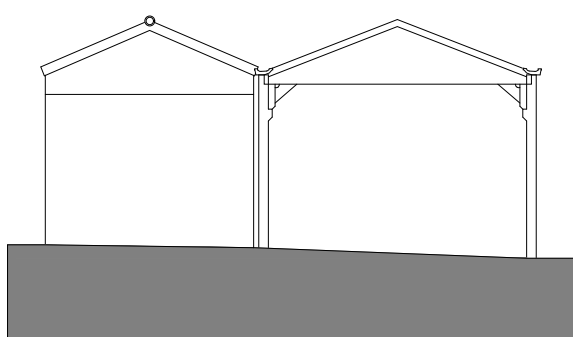


SECTION C_
AS EXISTING
Scale 1:200

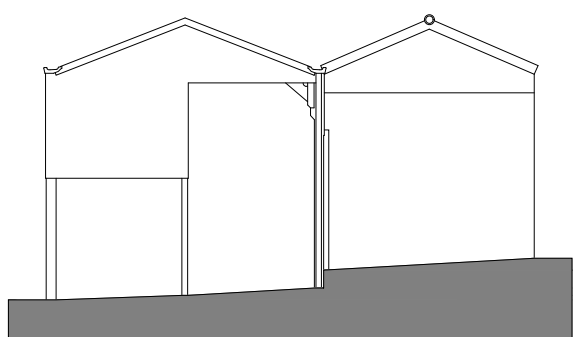

SECTION D_
AS EXISTING
Scale 1:200

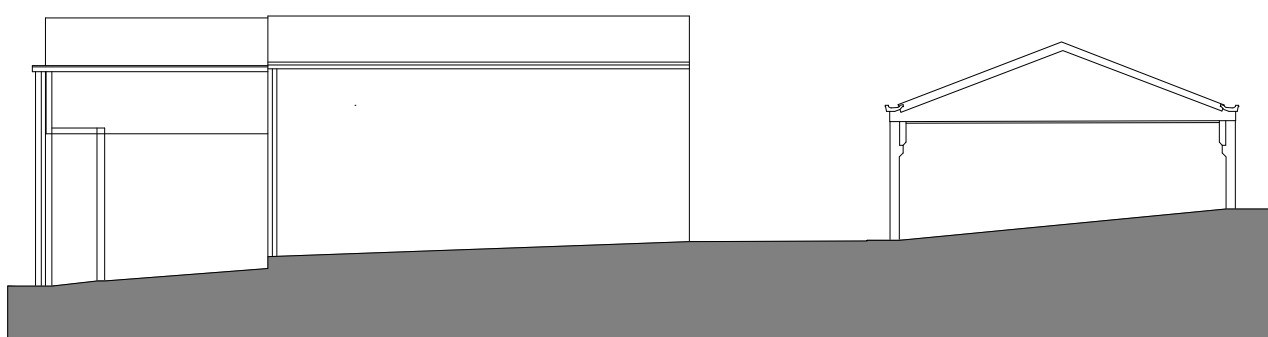

SECTION E_
AS EXISTING
Scale 1:200

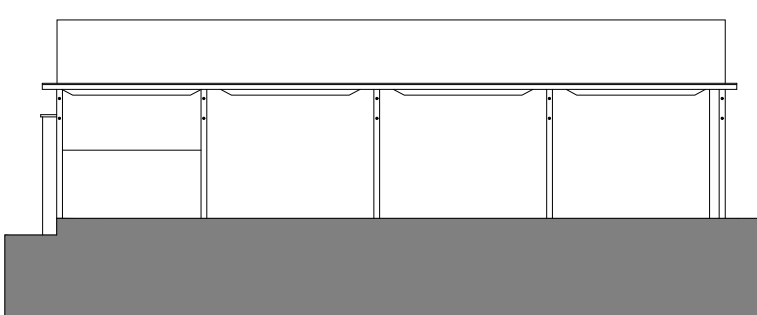

SECTION F_
AS EXISTING
Scale 1:200

Eight_ OneTwo

Architects

Tel_ +44 (0)7761 570735
Email_ mail@eightonetwo.co.uk
www.eightonetwo.co.uk
Studio A5 Brooke's Mill, Armitage Bridge, Huddersfield, HD4 7NR

Drawing Status_

PLANNING

Client_

MR + MRS JEBSON

Project_

DEVELOPMENT OF FALL EDGE BARN_ UPDPDR DENBY_ HUDDERSFIELD

Drawing Title_

AS EXISTING_ GROUND FLOOR PLAN + SITE SECTIONS

Drawing Scale_

1:200 1:100

Drawn By_

SLD

Checked By_

Jal

Paper Size_

A1

Drawn Date_

NOVEMBER 2025

Checked Date_

NOVEMBER 2025

Drawing Number_

23_805 100 A