


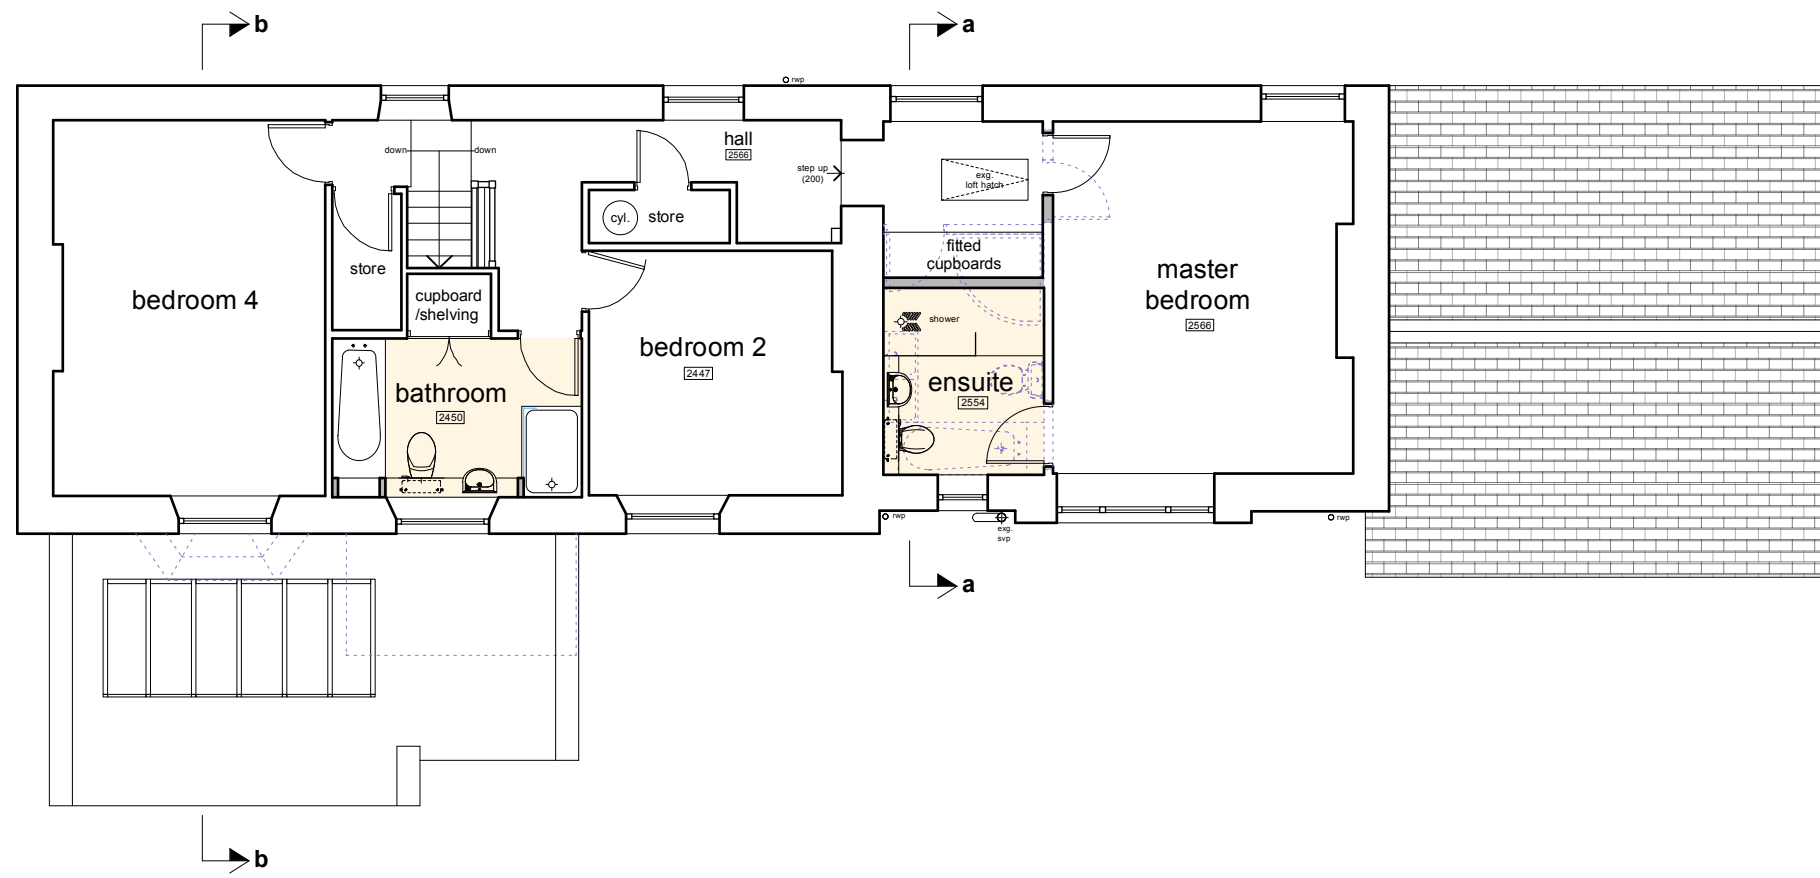


first floor plan




south east elevation - front



north east elevation - side

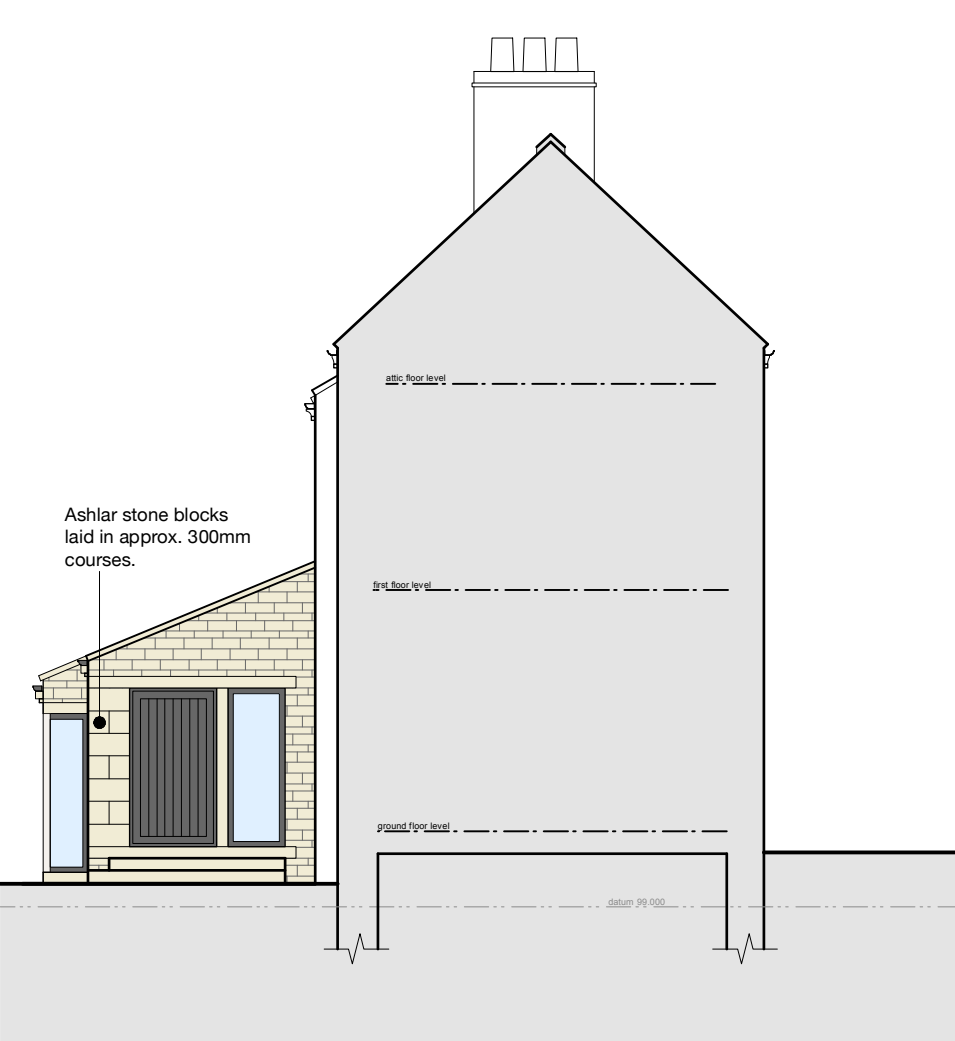


north east elevation - side

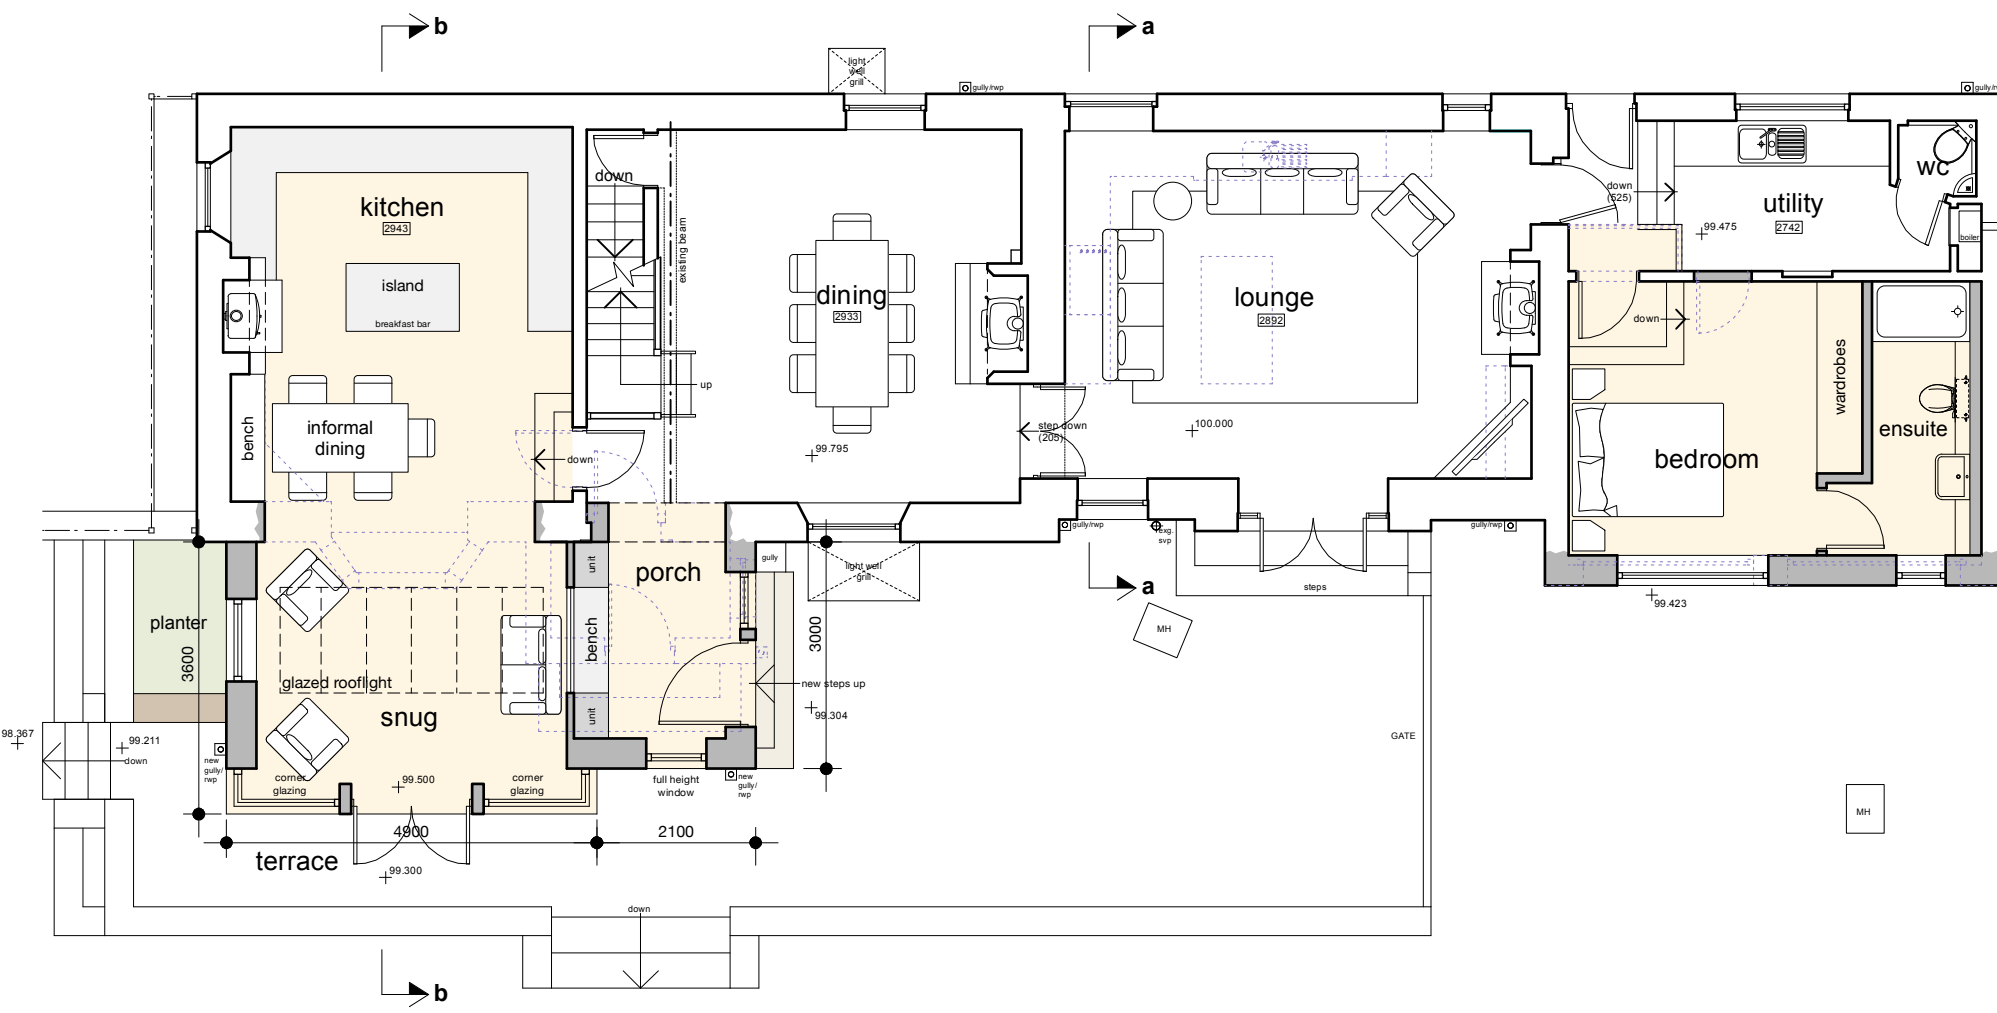

ground floor / part site plan



north west elevation - rear

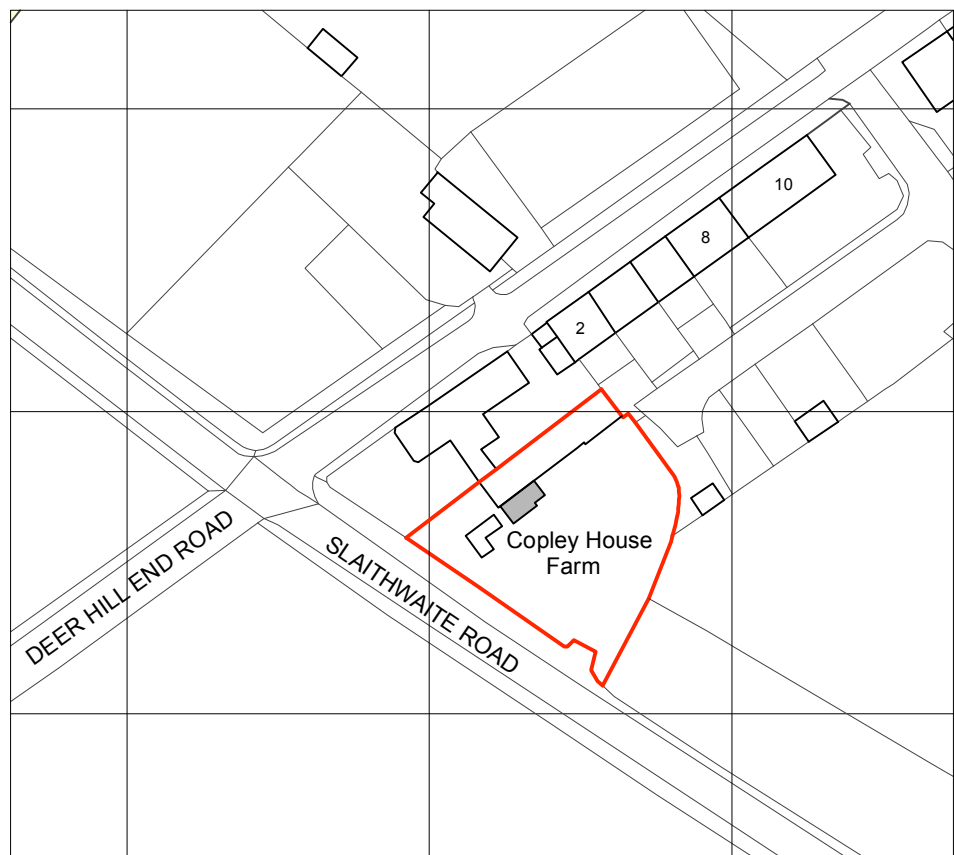


location plan - 1:1250




This drawing has been prepared specifically for the purpose of obtaining Planning Permission and/or Building Regulation Approval. Its suitability for other purposes, without supplementary details and specifications cannot be guaranteed. The Permissions and/or Approvals are beyond the Architects control, and no guarantee that such will be granted is given or to be inferred by reason of the preparation of this drawing.

Only figured dimensions are to be used. All dimensions to be checked on site. This drawing together with the design is the property and copyright of the Architect and must not be reproduced without prior written permission.


P02	Drawing updated following clients comments.	30.10.25	JS	NG
P01	Drawing originated.	08.10.25	JS	NG
rev.	description	date	drawn	approved

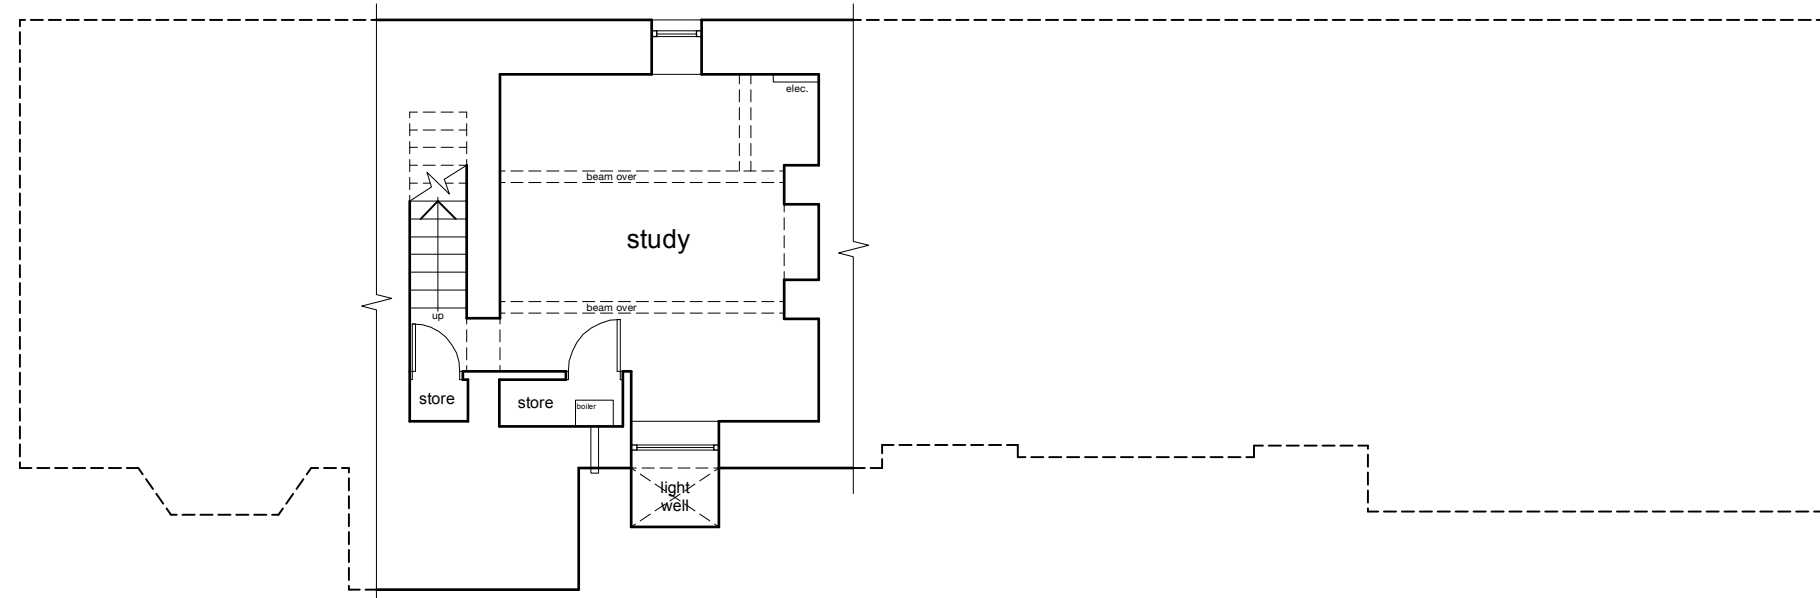

basement floor plan

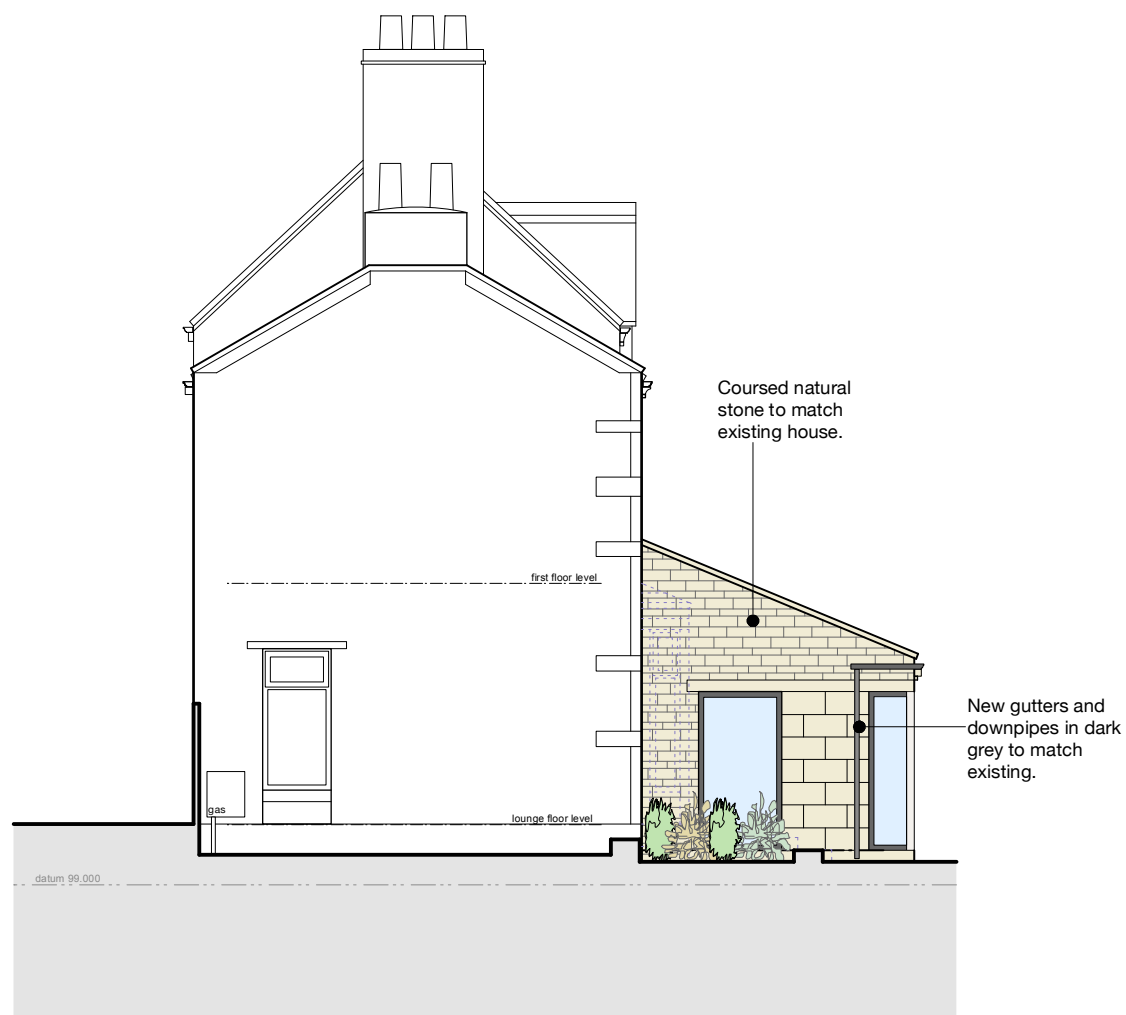

south west elevation - side

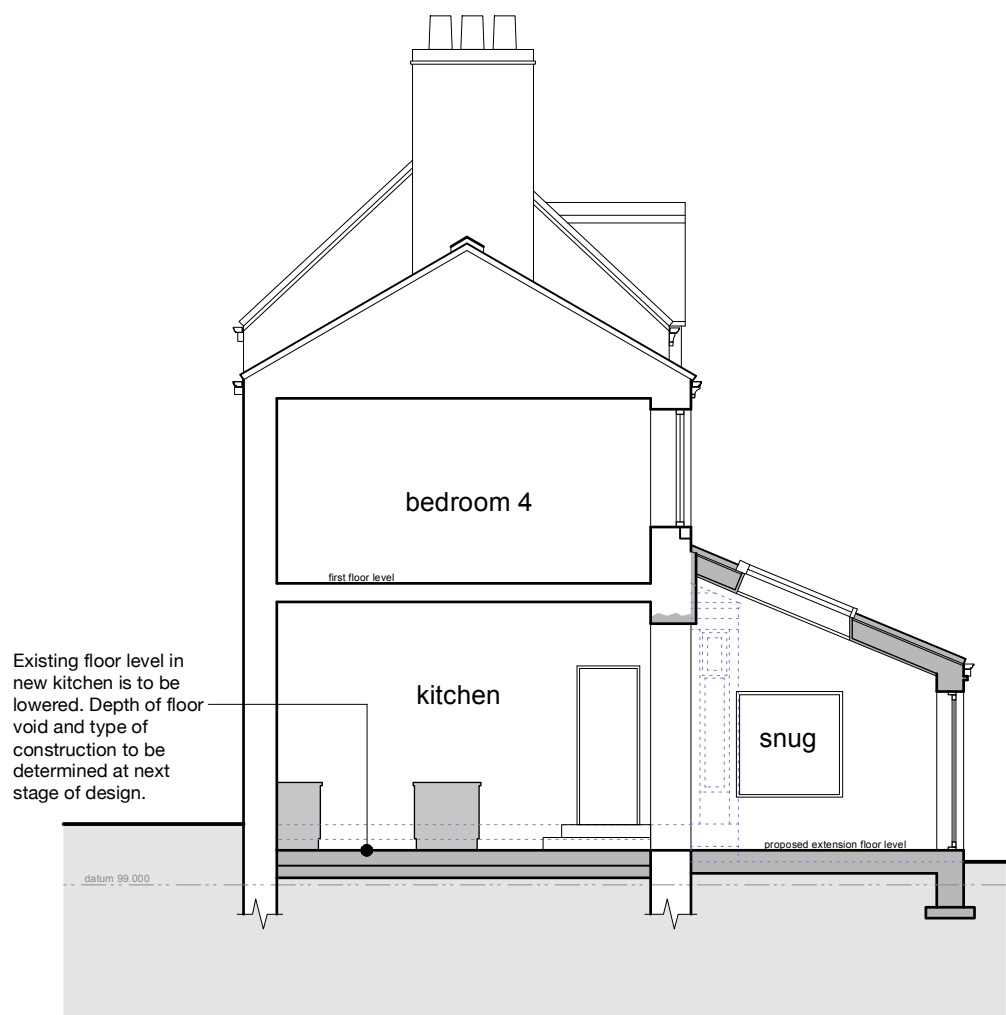

indicative section b-b



project Proposed extension, alterations and possible loft conversion
at Copley House Farm, Slaithwaite Road
Meltham, Holmfirth, HD9 5PT
for Mr Marcus Green

title General arrangement as proposed
number 25045D-03-P02
scale 1:100, 1:1250
size A1