




FRONT ELEVATION (N) SCALE 1:100

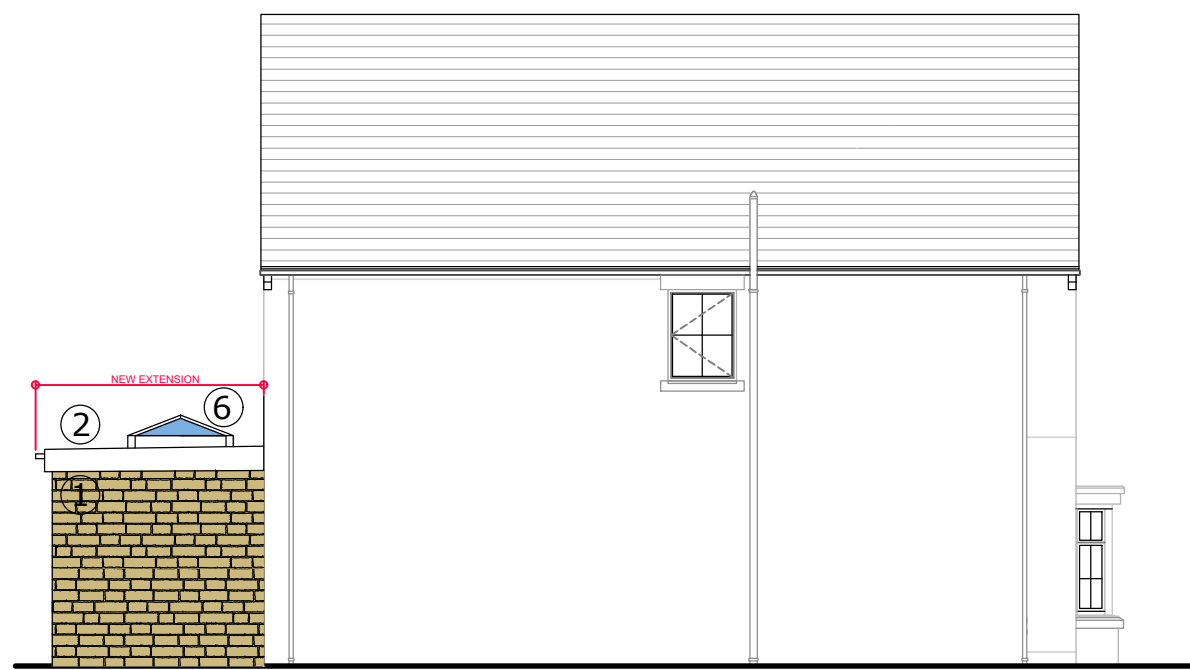

SIDE ELEVATION (E) SCALE 1:100




SIDE ELEVATION (W) SCALE 1:100




REAR ELEVATION (S) SCALE 1:100


- MATERIALS :**
- 1, WALLS : STONEWORK TO MATCH EXISTING
 - 2, ROOF: HP FLAT ROOFING MEMBRANE GREY
 - 3, FASCIA & SOFFIT : UPVC BLACK
 - 4, ALUMINIUM BI-FOLDING DOORS GREY
 - 5, DOORS: ALUMINIUM GREY
 - 6, LATERN ROOF LIGHT GREY FRAME
 - 7, RW GOODS BLACK

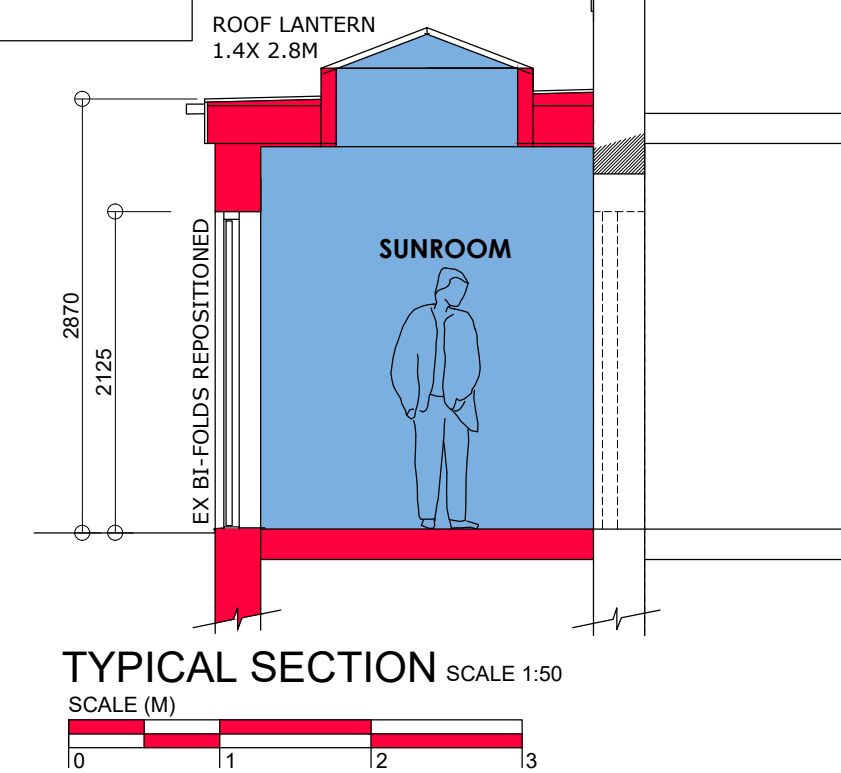

TYPICAL SECTION SCALE 1:50
SCALE (M)

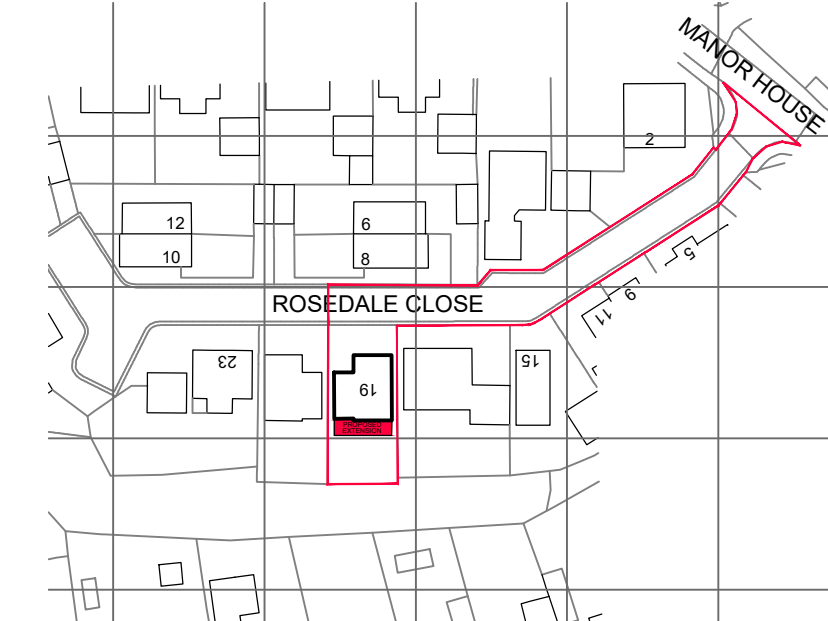

LOCATION PLAN
SCALE 1:1250

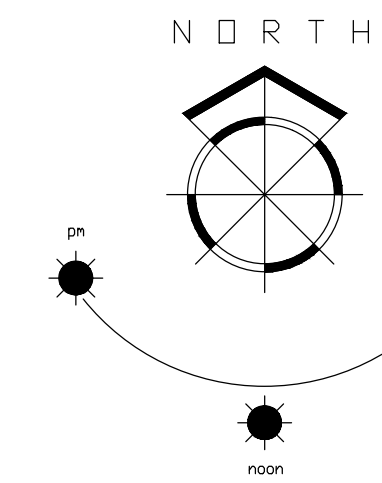


1. THIS DRAWING AND THE COPYRIGHTS AND PATENTS THEREIN ARE THE PROPERTY OF NYP ARCHITECTURAL LTD. REGISTERED IN ENGLAND AND WALES NO. PENDING AND MAY BE USED OR REPRODUCED ONLY UNDER CONTRACT.
2. CONTRACTORS AND SUB-CONTRACTORS MUST CHECK AND AGREE ALL DIMENSIONS BEFORE PREPARING SHOP DRAWINGS OR COMMENCING WORK ON SITE.
3. CONTRACTORS ARE RESPONSIBLE FOR INFORMING THE DESIGNER OF ANY DISCREPANCY DISCOVERED ON THIS DRAWING OR BETWEEN THIS DRAWING AND ANY OTHER RELATED DOCUMENT ISSUED UNDER THE STANDARD FORM OF CONTRACT IN RESPECT OF THE WORK.
4. WRITTEN DIMENSIONS ONLY ARE TO BE USED FROM THIS DRAWING. IF IN ANY DOUBT ASK FOR CLARIFICATION.


Revisions.

Date	Suffix	Description


Notes.

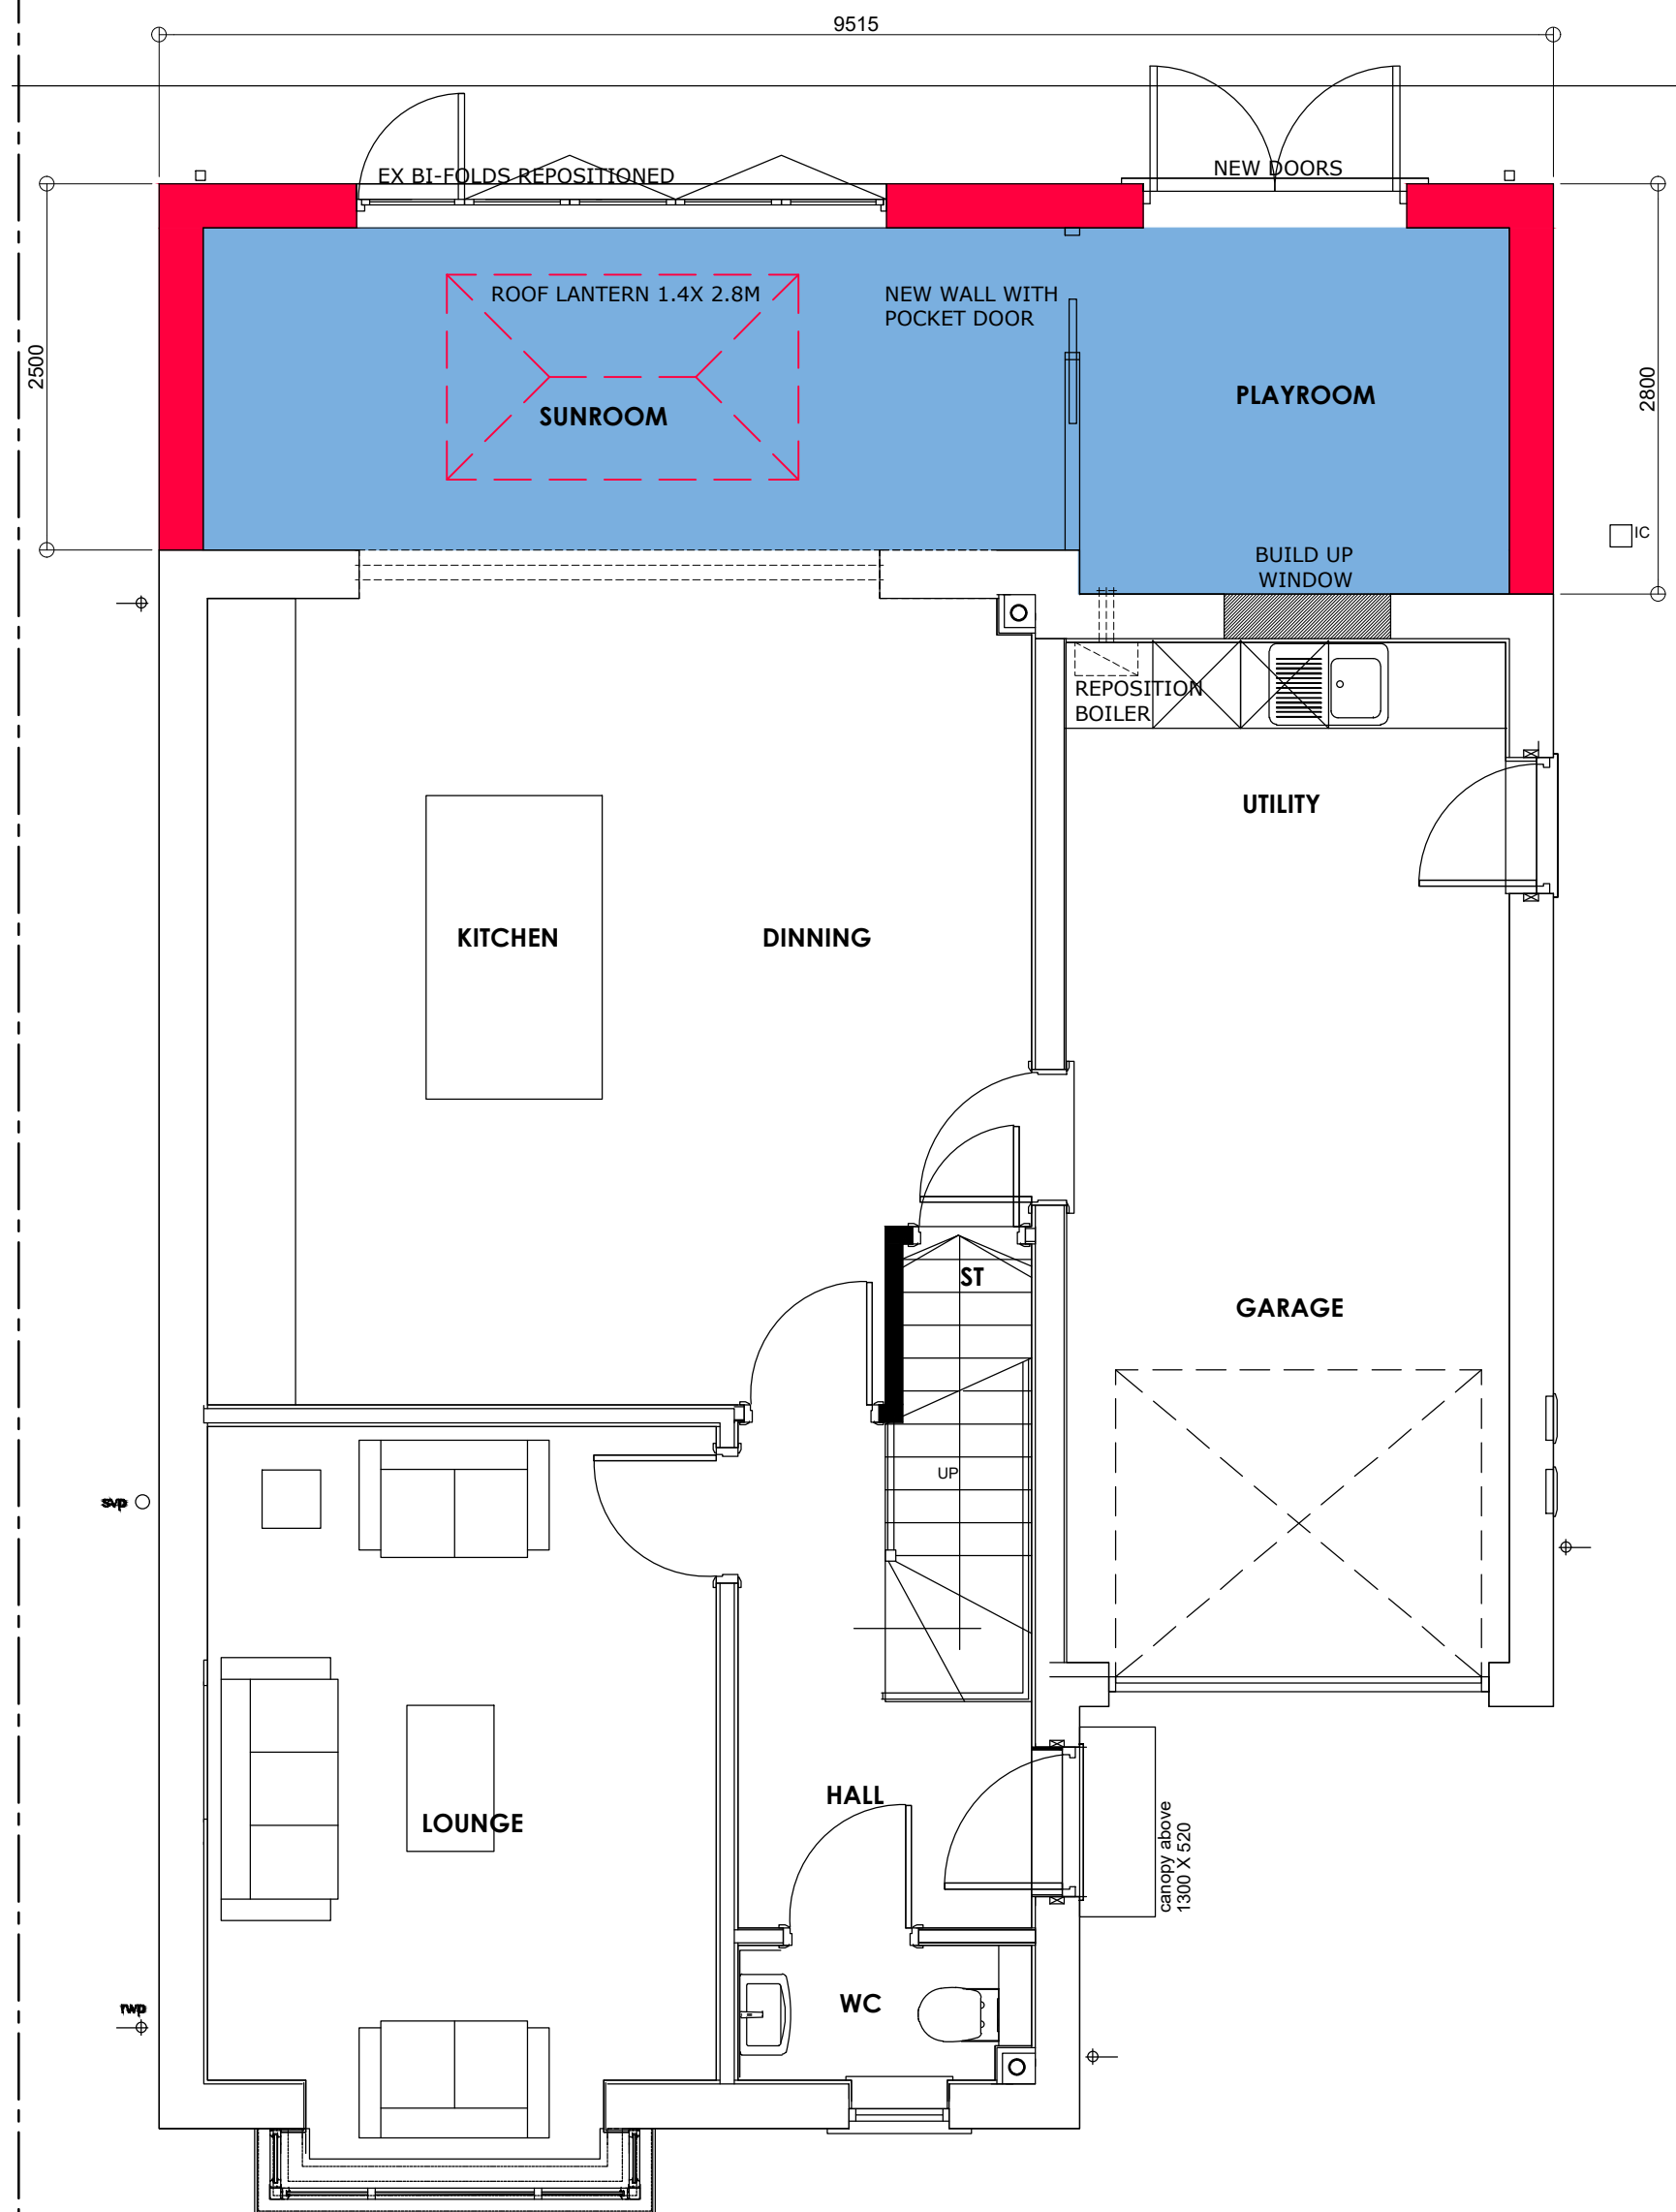


G/F PLAN
SCALE 1:50

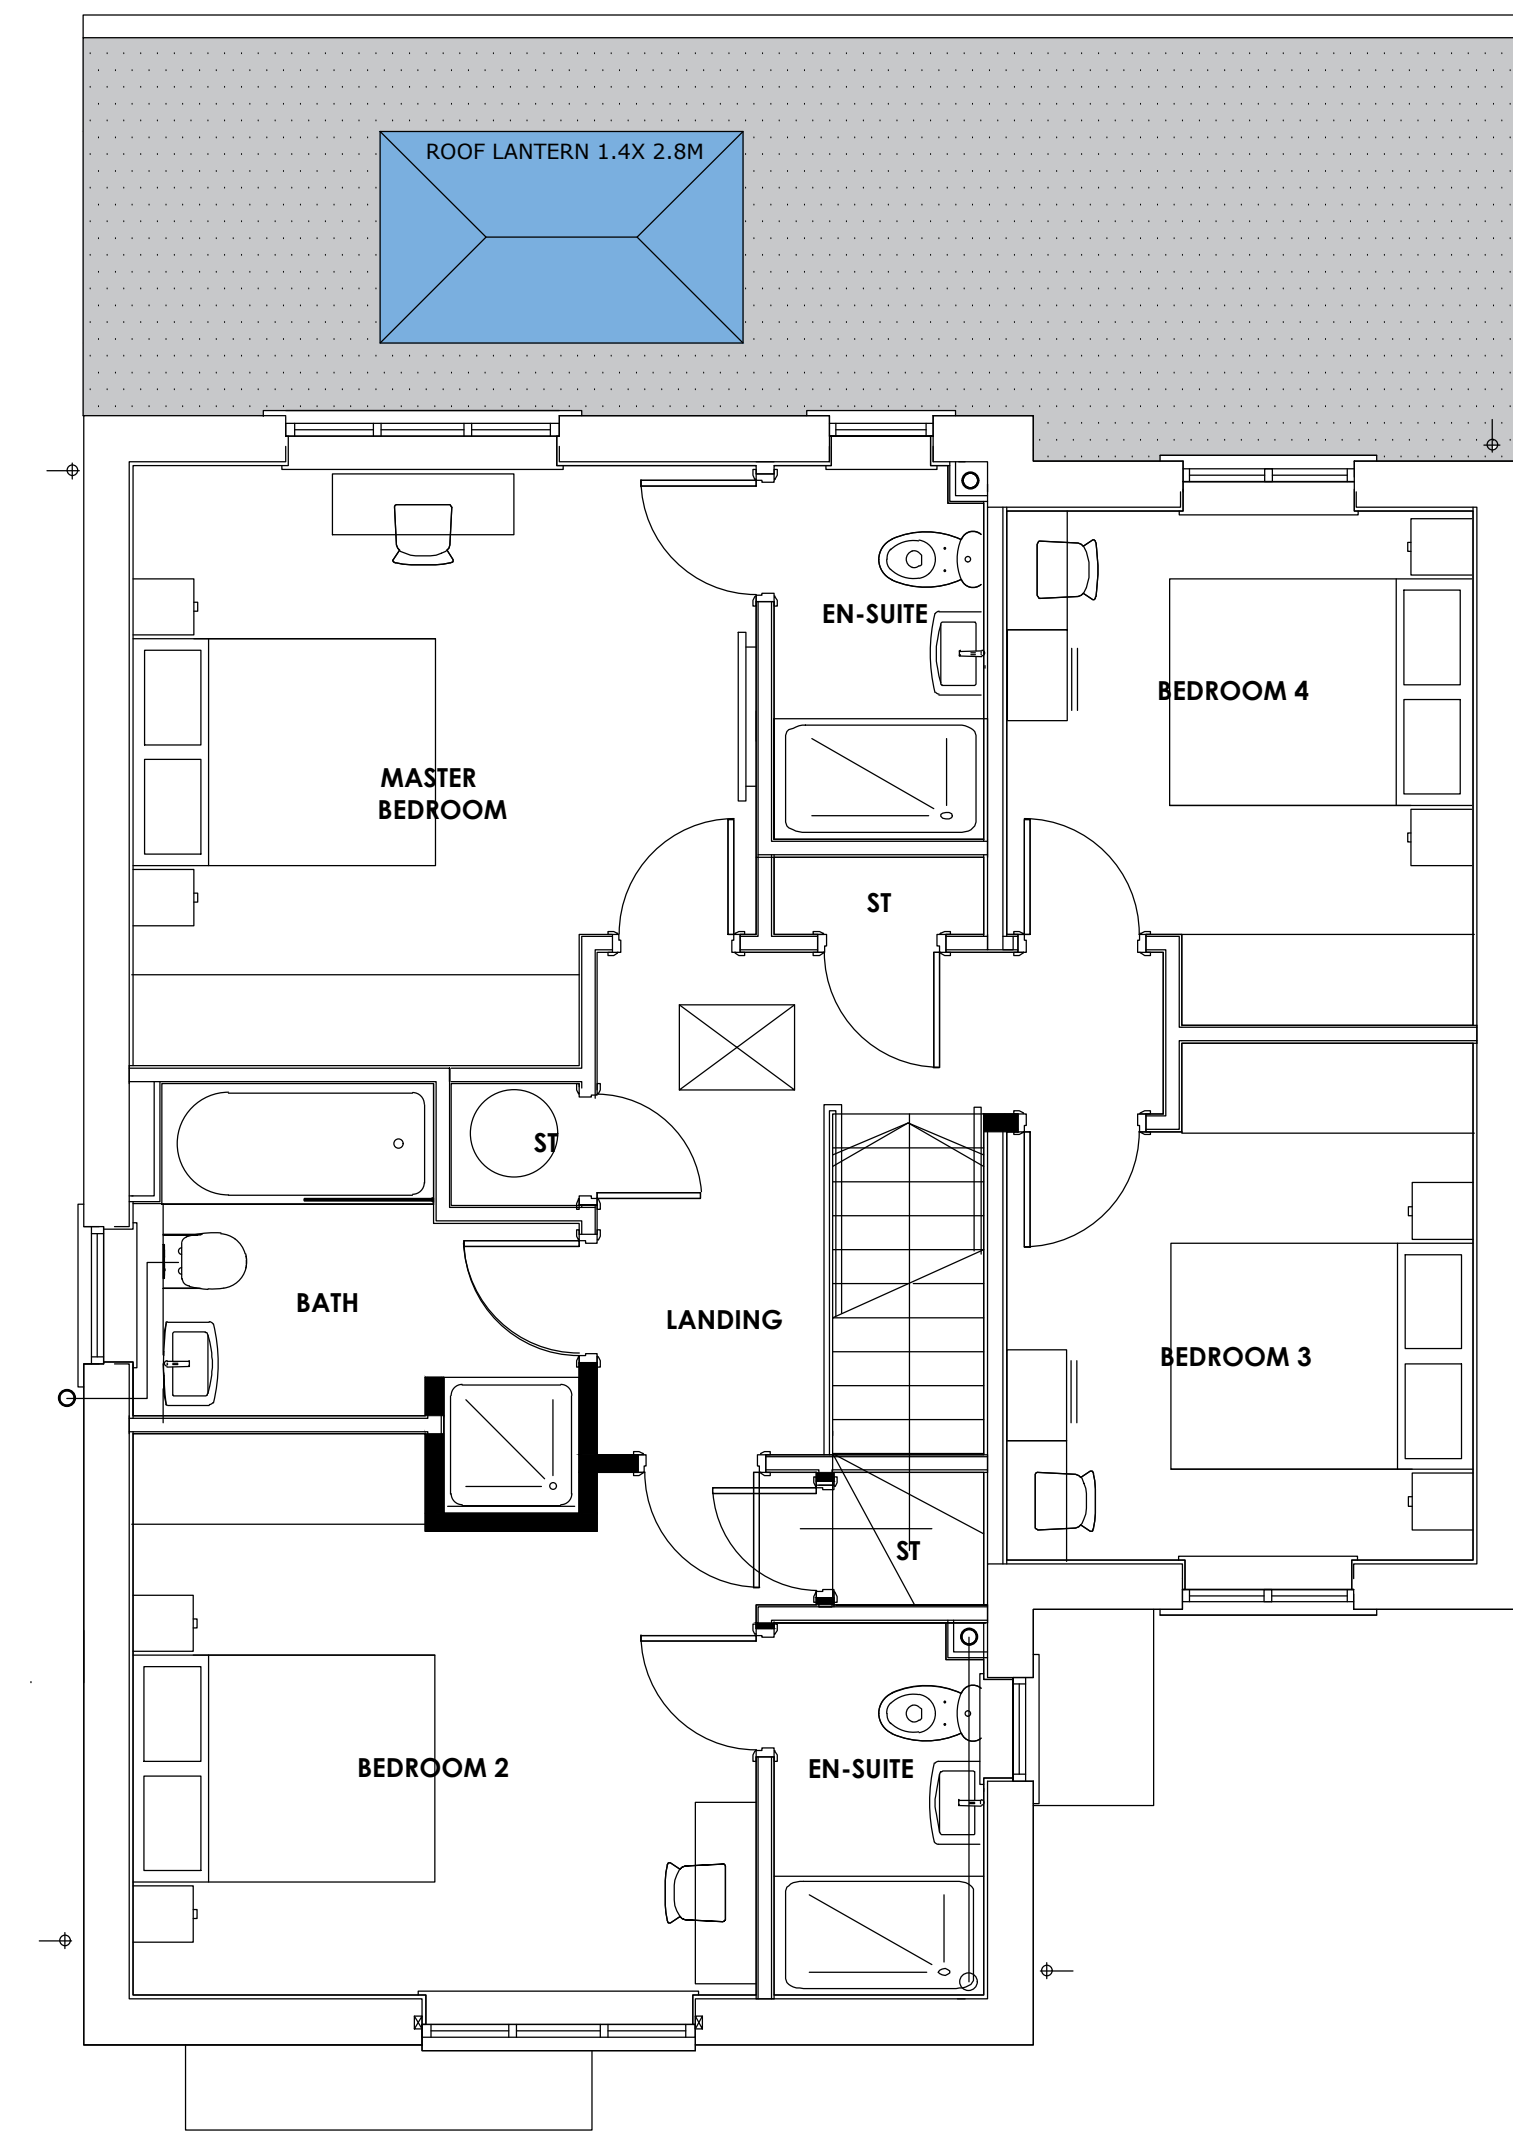

F/F PLAN
SCALE 1:50

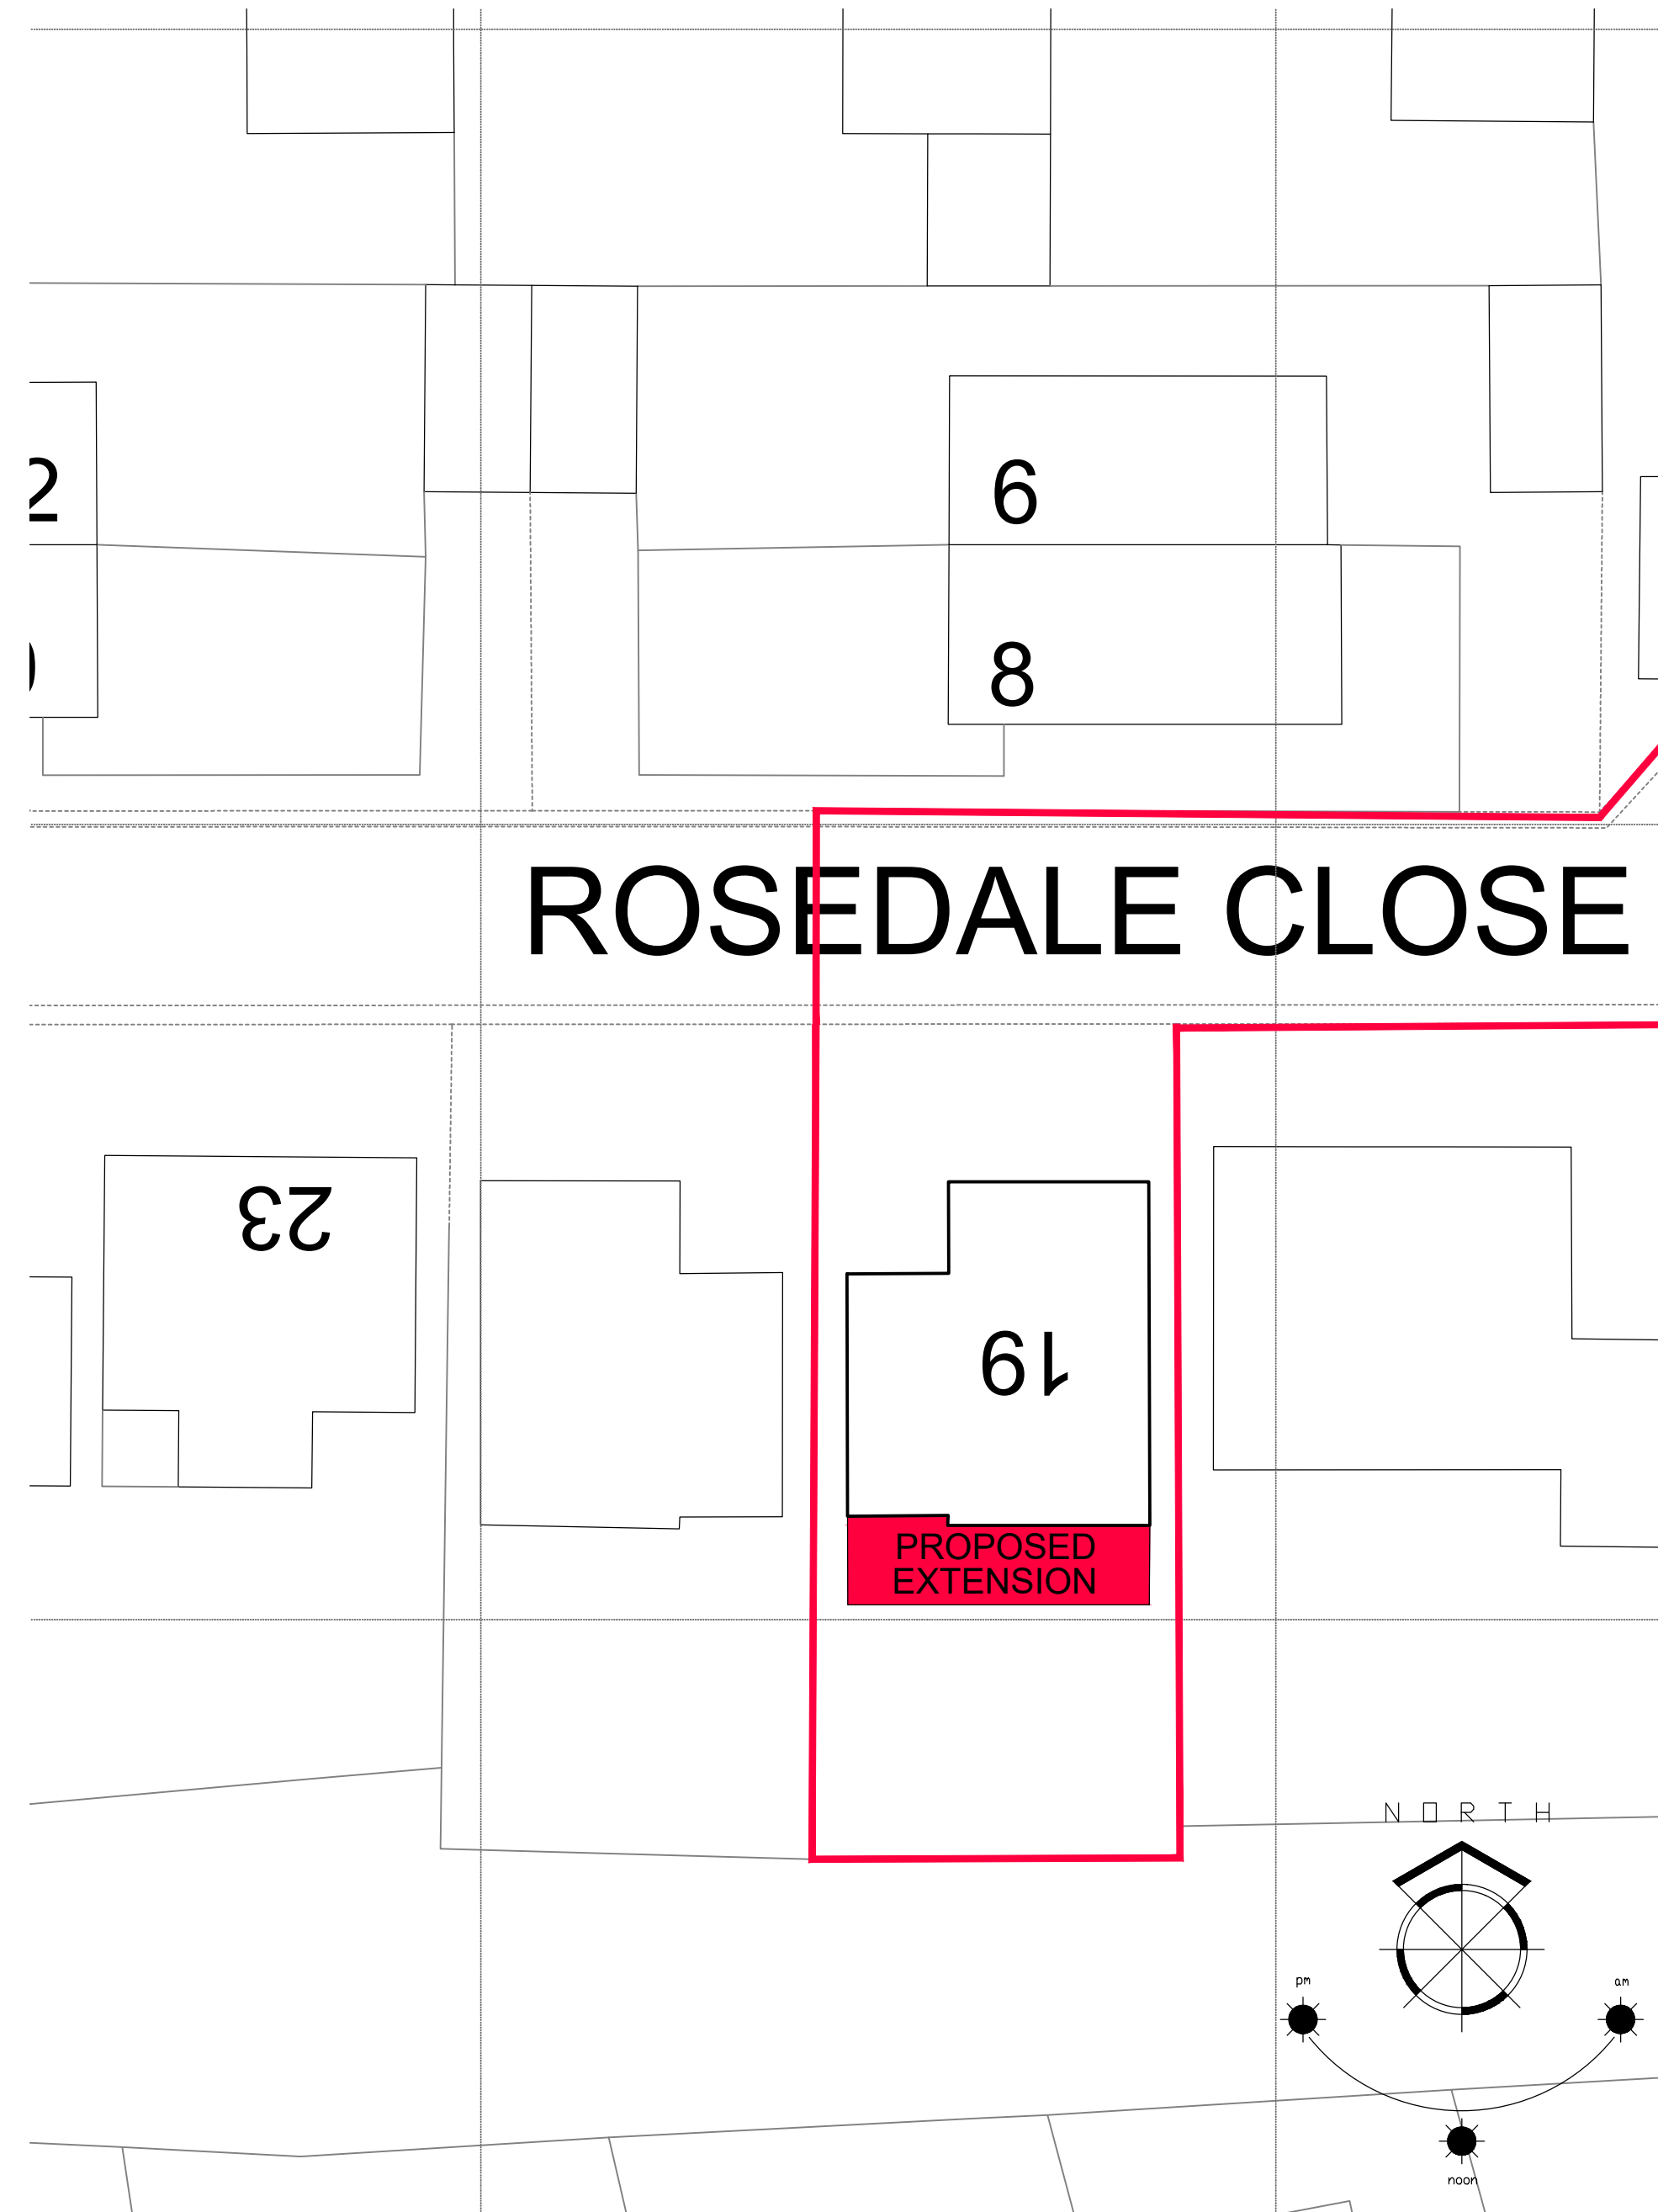

SITE PLAN
SCALE 1:200

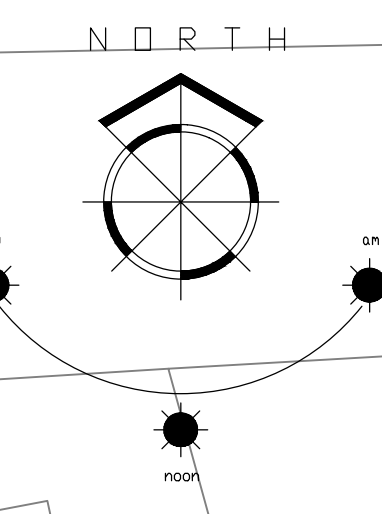

NYP
ARCHITECTURAL
LTD

BBIC, INNOVATION WAY, BARNSELEY, S75 1JL.
Tel: 01226 200989. E: scott@nypas.co.uk

Project.
**19 ROSEDALE CLOSE
FLOCKTON
WF4-4FP**

Drawing Title.
**PLANS & ELEVATIONS
AS PROPOSED**

Client.

Date.
SEPT 2025

Scale.
AS INDICATED

Ref. Dwg. No. Rev.
2025/157 02 B