



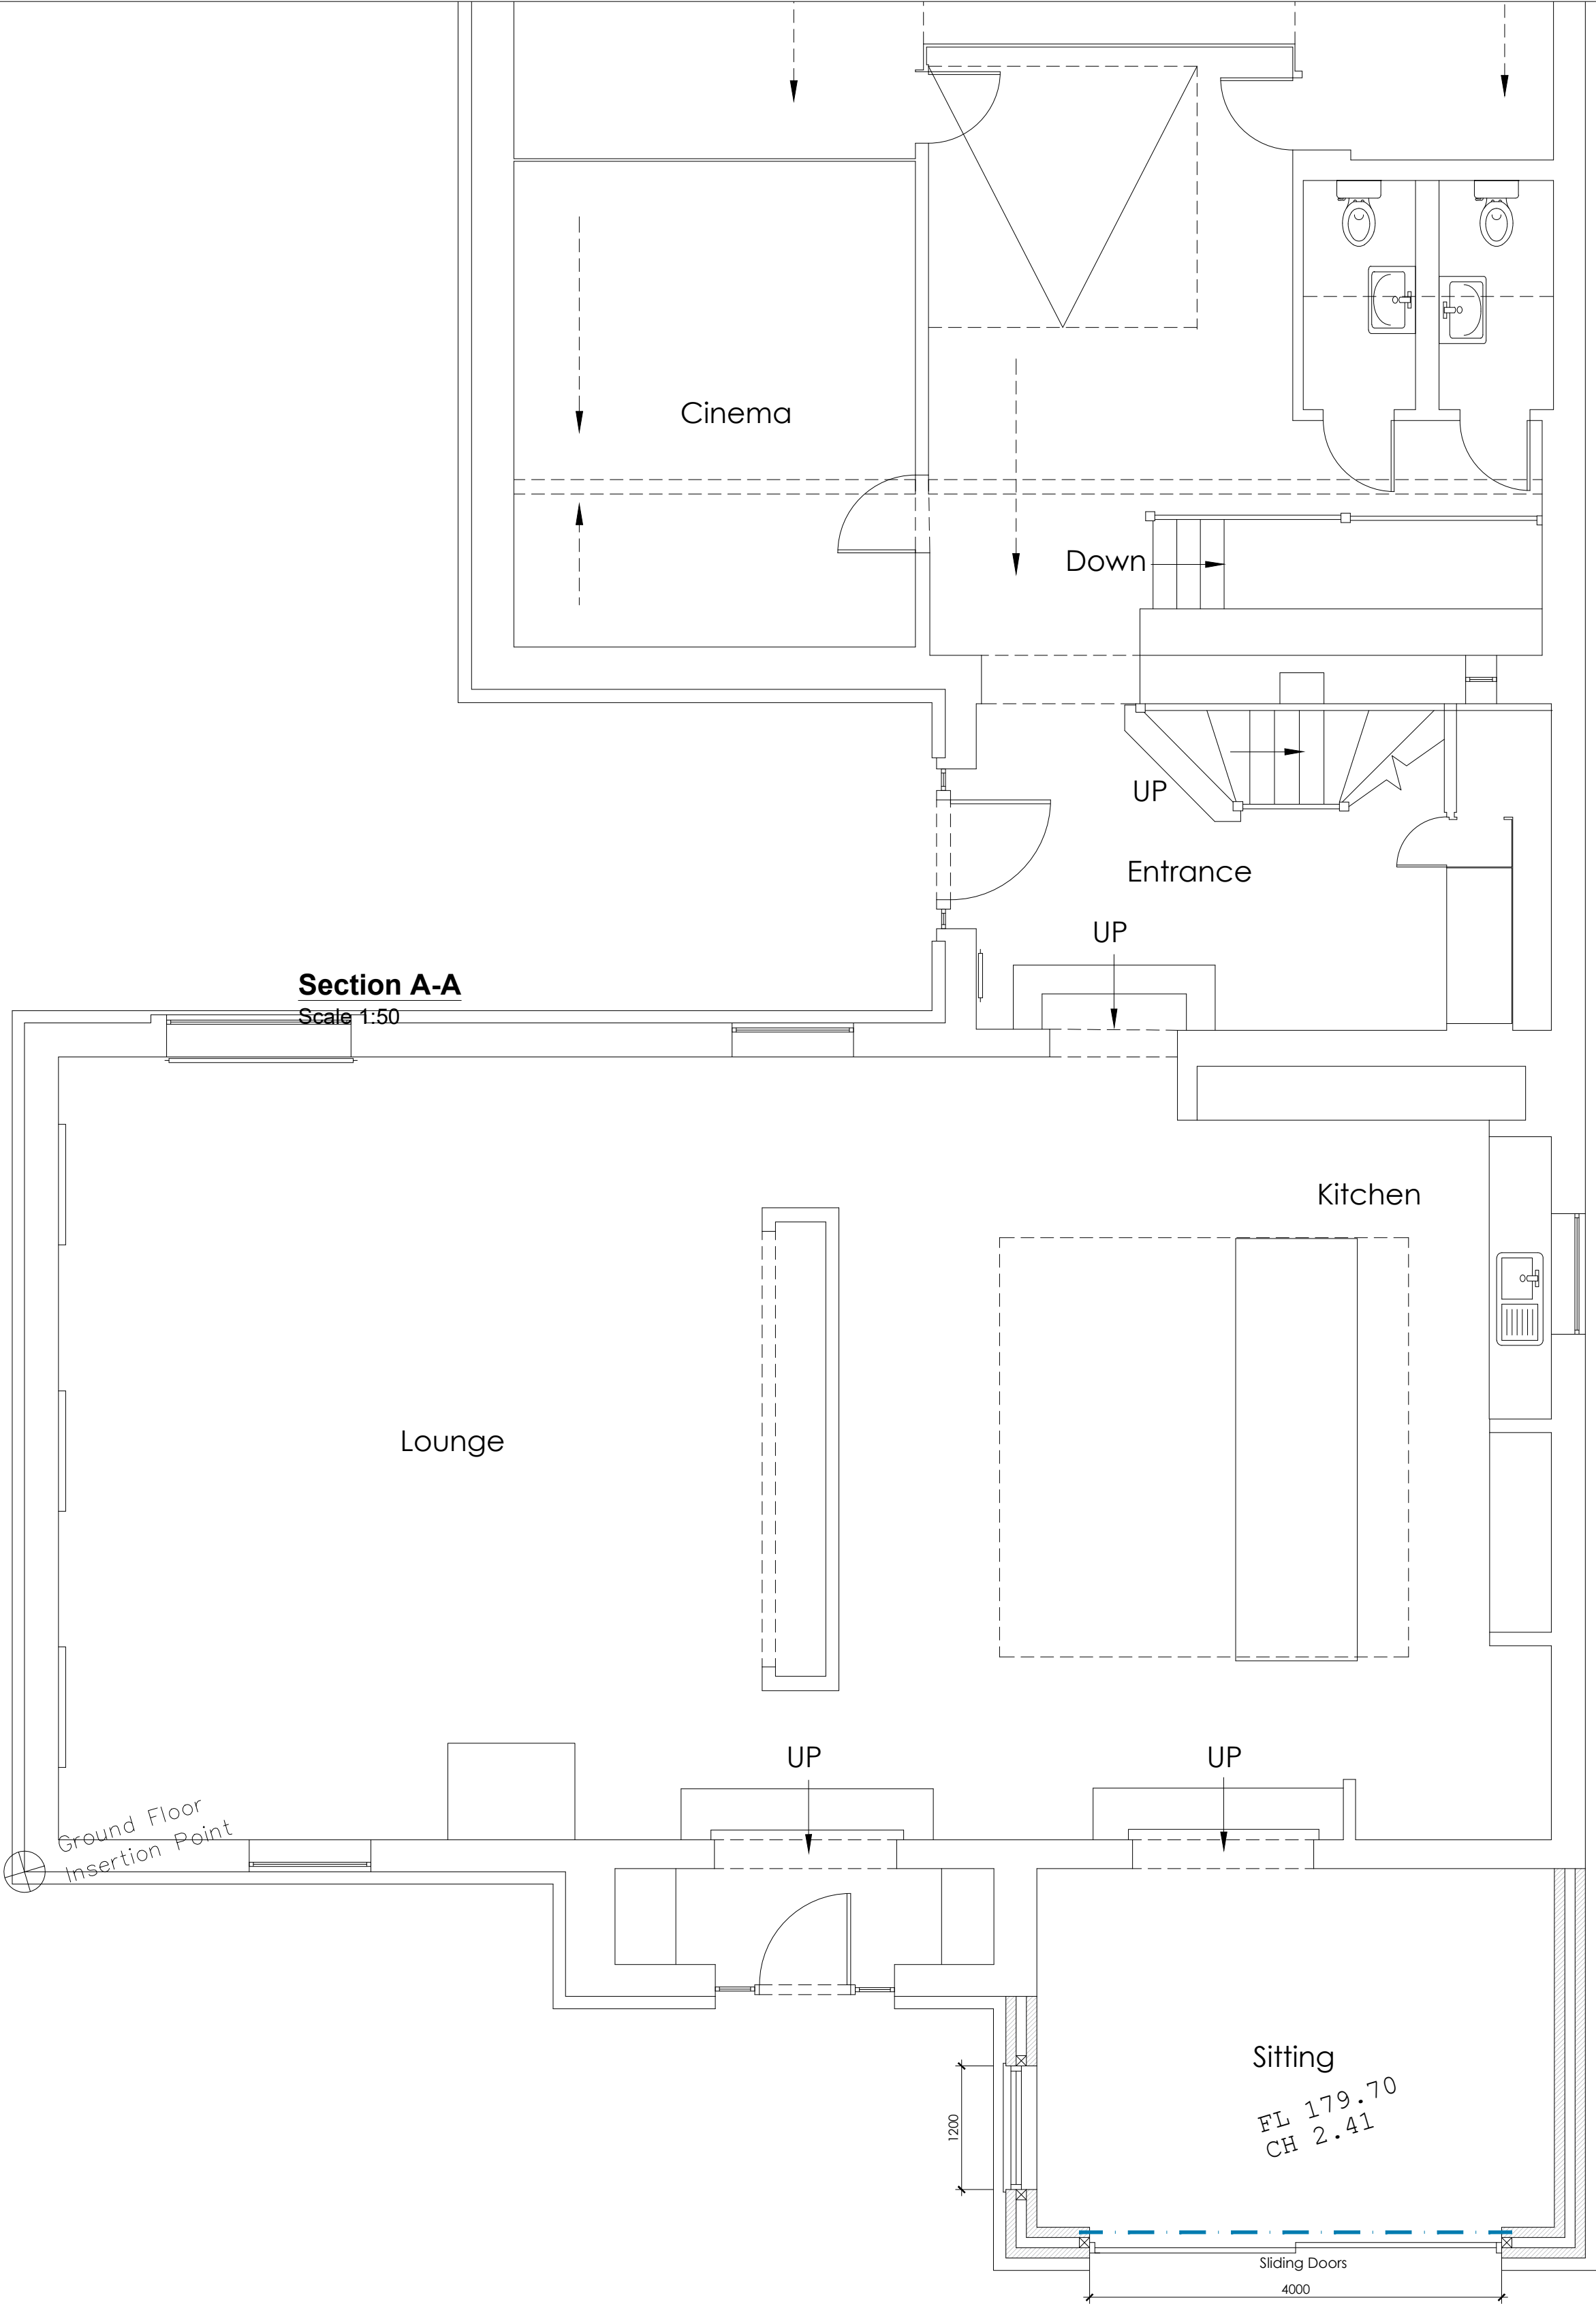

Proposed Ground Floor Plan
Scale 1:50

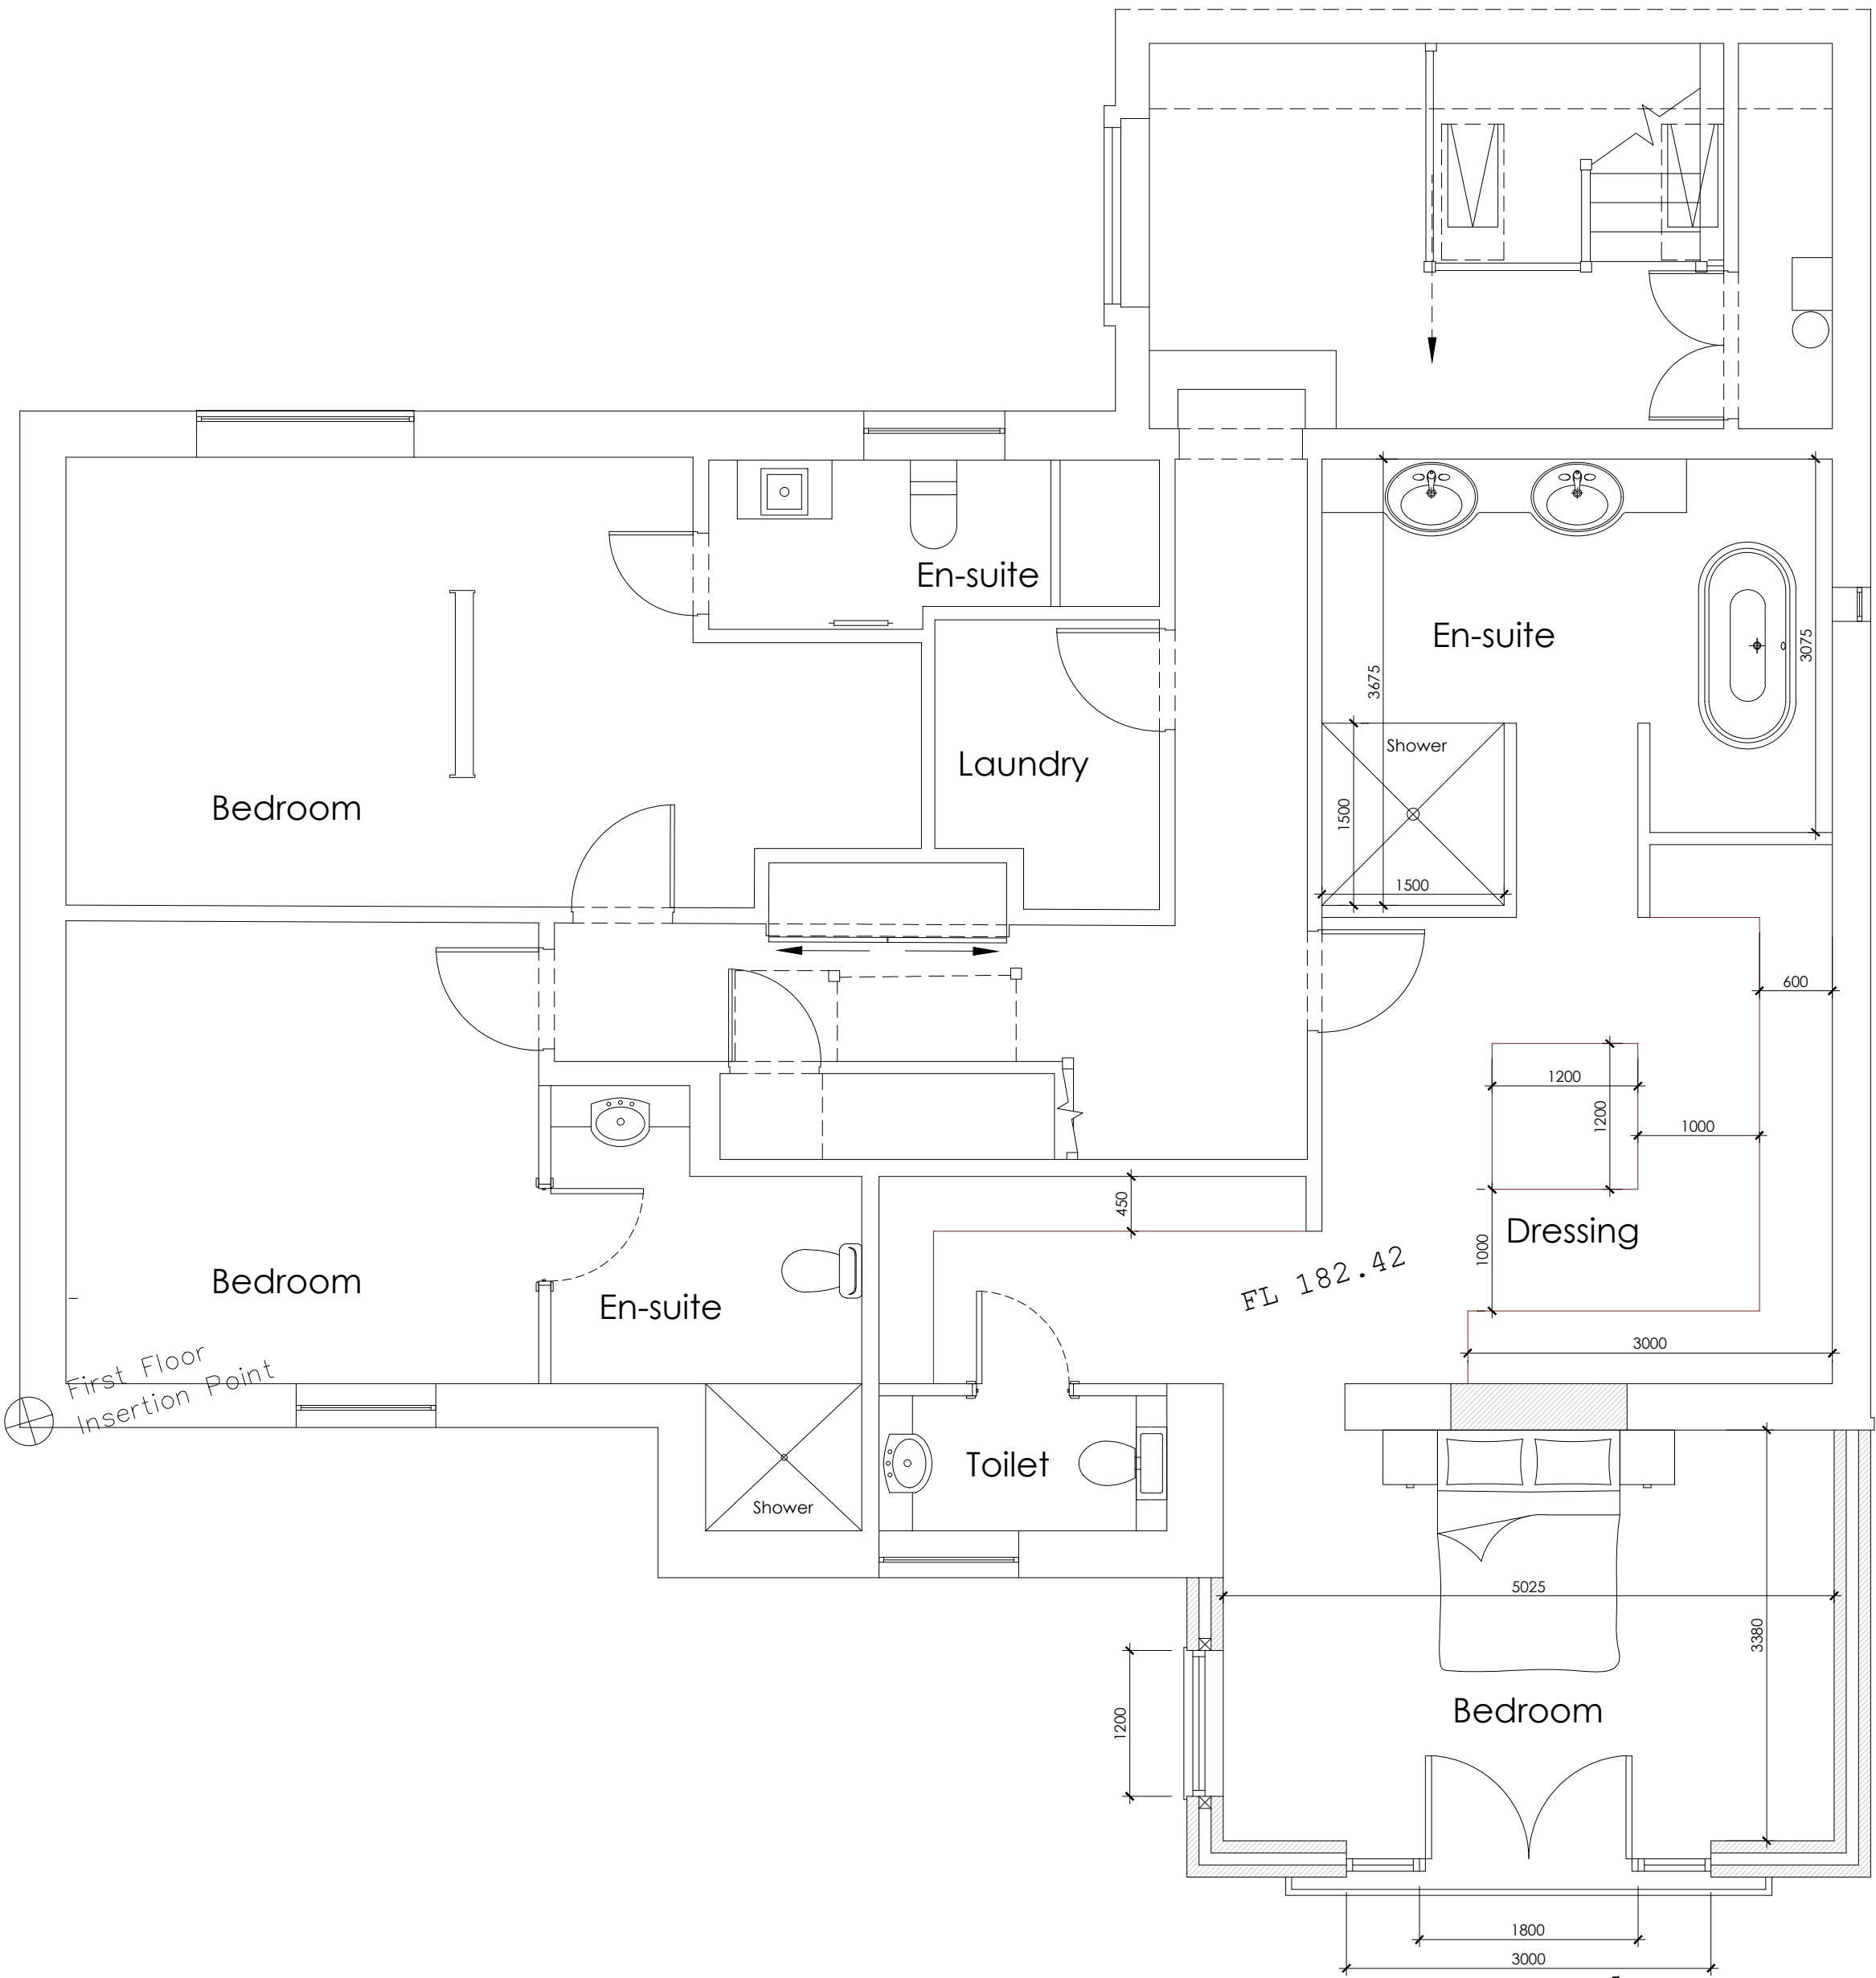

Proposed First Floor Plan
Scale 1:50



OFFICE ONE,
DRILL HALL,
11 EASTGATE,
BARNSELEY,
S70 2EU

Phone: 01226 208482
Email: info@whiteagus.co.uk
Web: www.whiteagus.co.uk

Project. PROPOSED TWO STOREY REAR EXTENSION WOODROYD LODGE, 150A BARNSELEY ROAD HD8 8QW			Client. MR & MR JONES		
Drawing Title. PROPOSED FLOOR PLANS			Date. NOVEMBER 2025	Scale. 1:50 @A1	
Ref. 18-151			Dwg. No. 20	Rev. A	
Date	Suffix	Description	Date	Suffix	Description
20/11/2025	A	REVISED TO CLIENT'S REQUIREMENTS			