




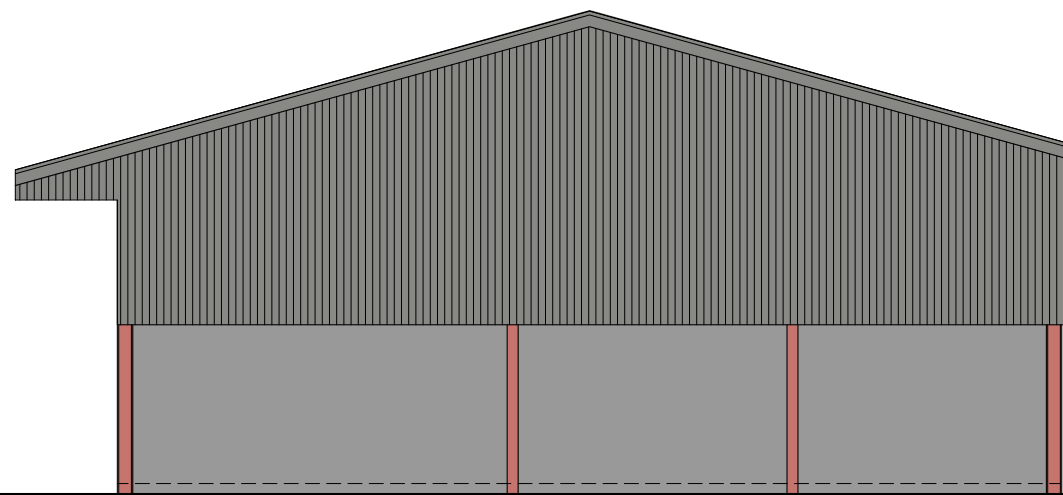


NORTH ELEVATION
1:100

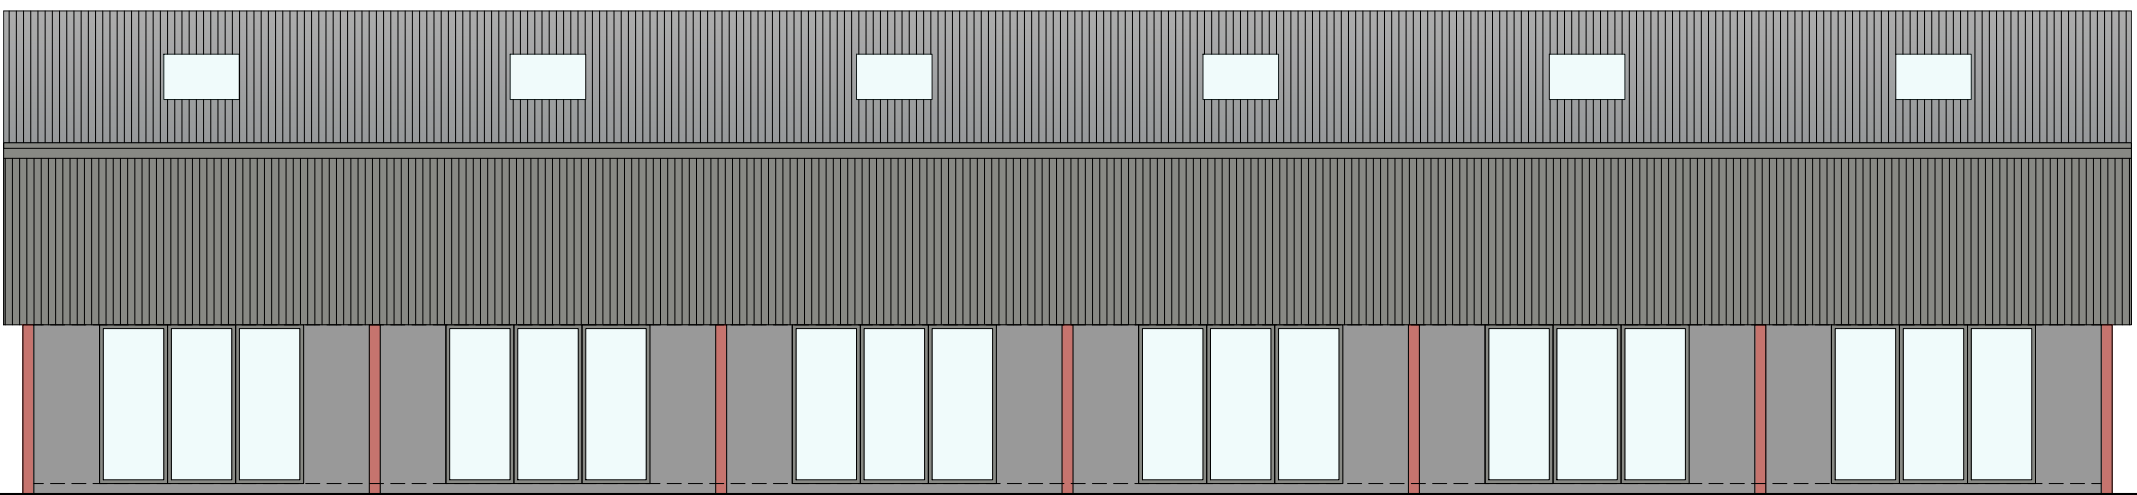


EAST ELEVATION
1:100

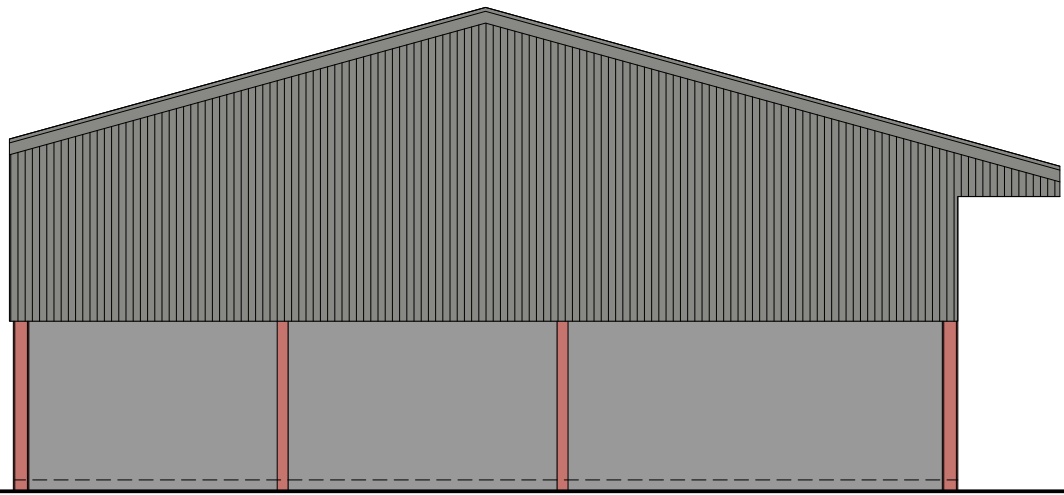


SOUTH ELEVATION
1:100

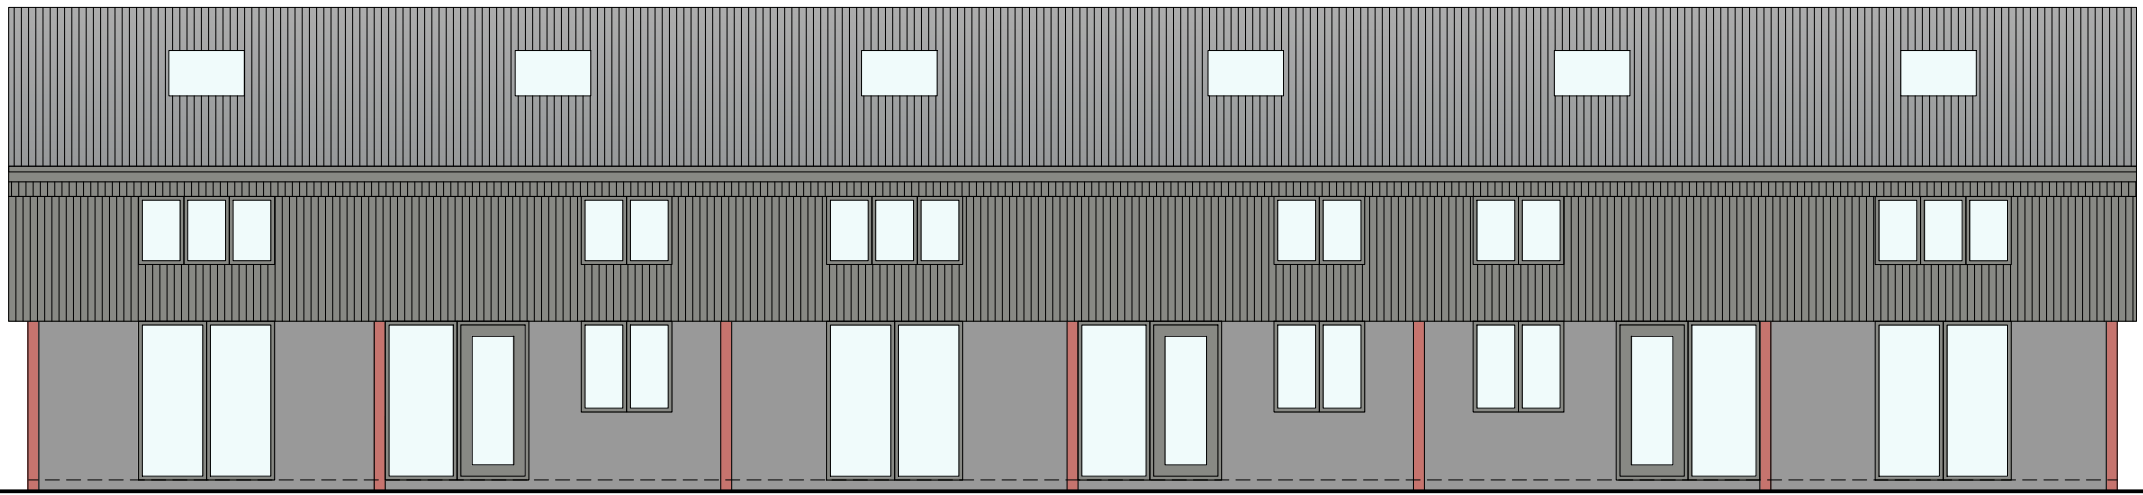

WEST ELEVATION
1:100

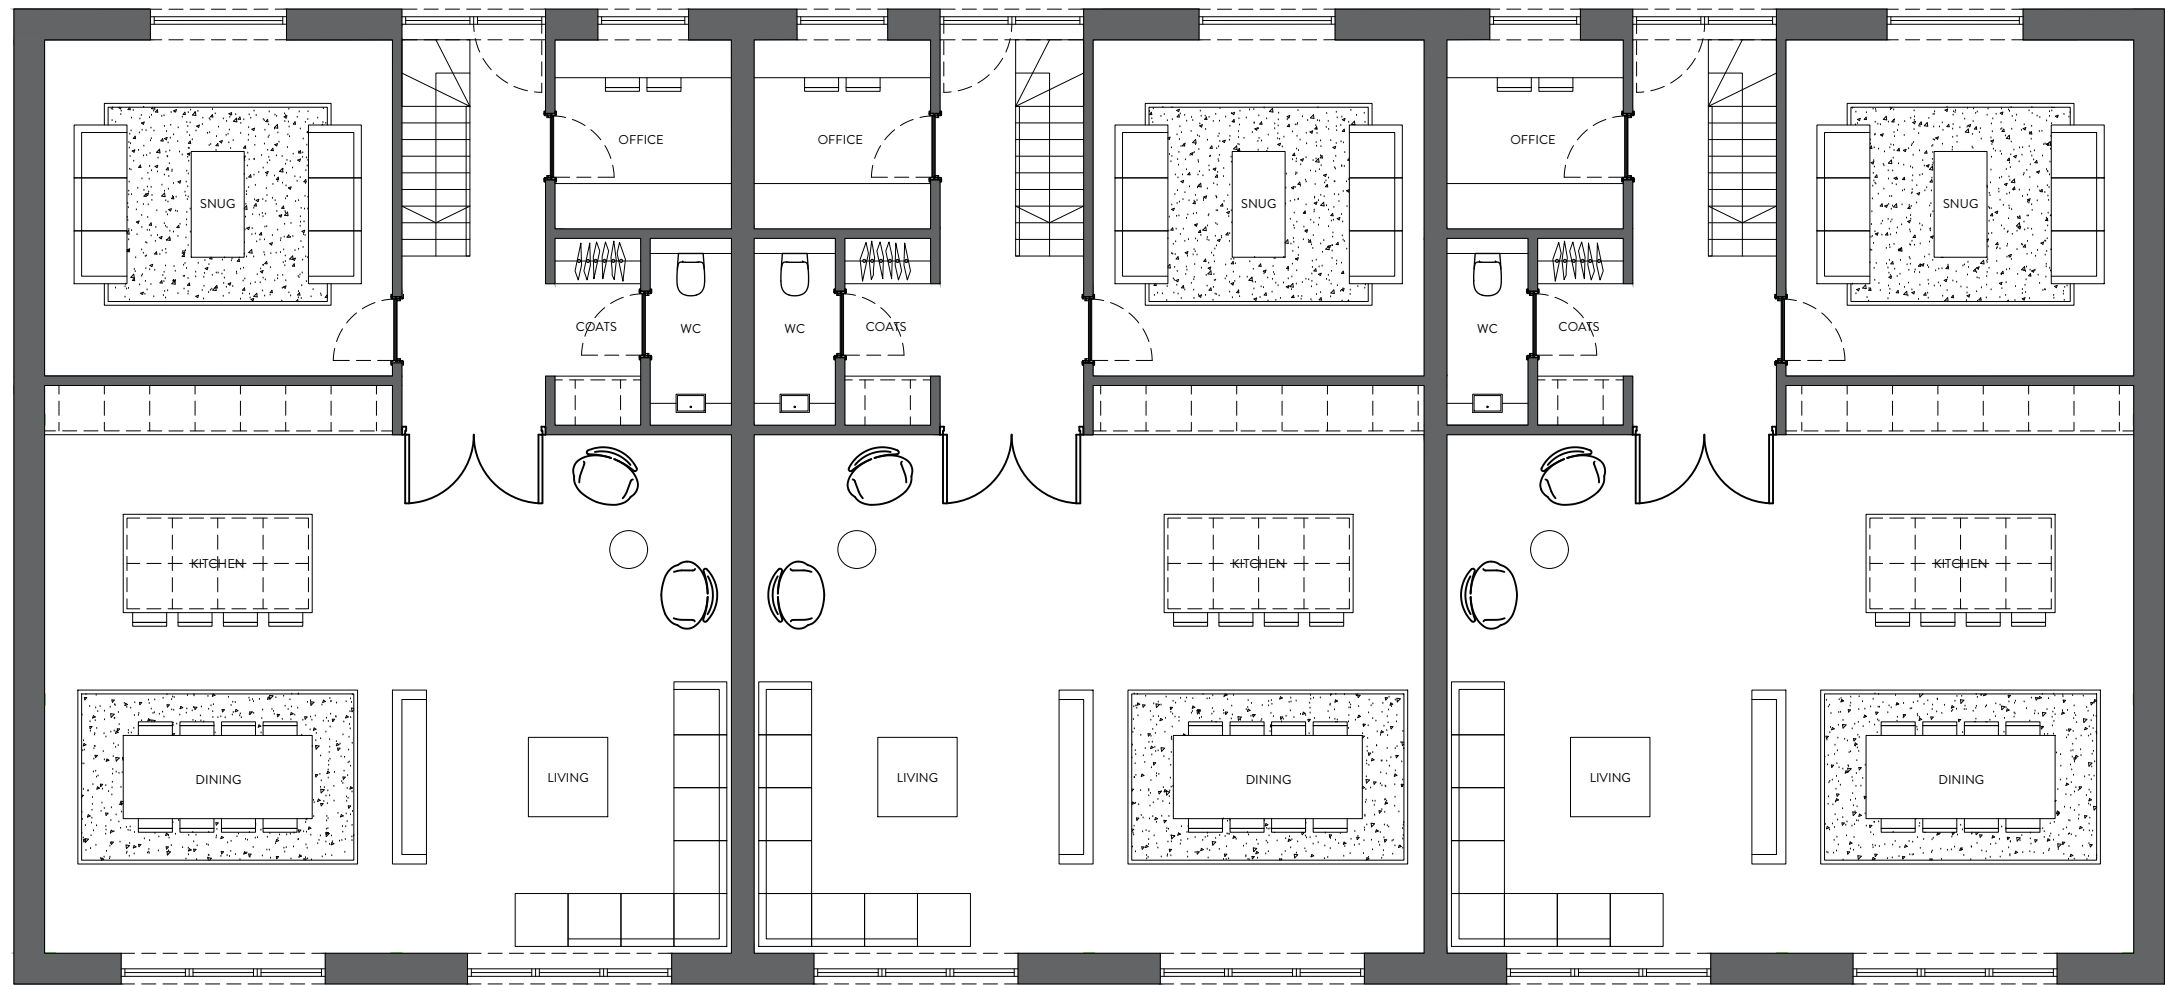

GROUND FLOOR PLAN
1:100

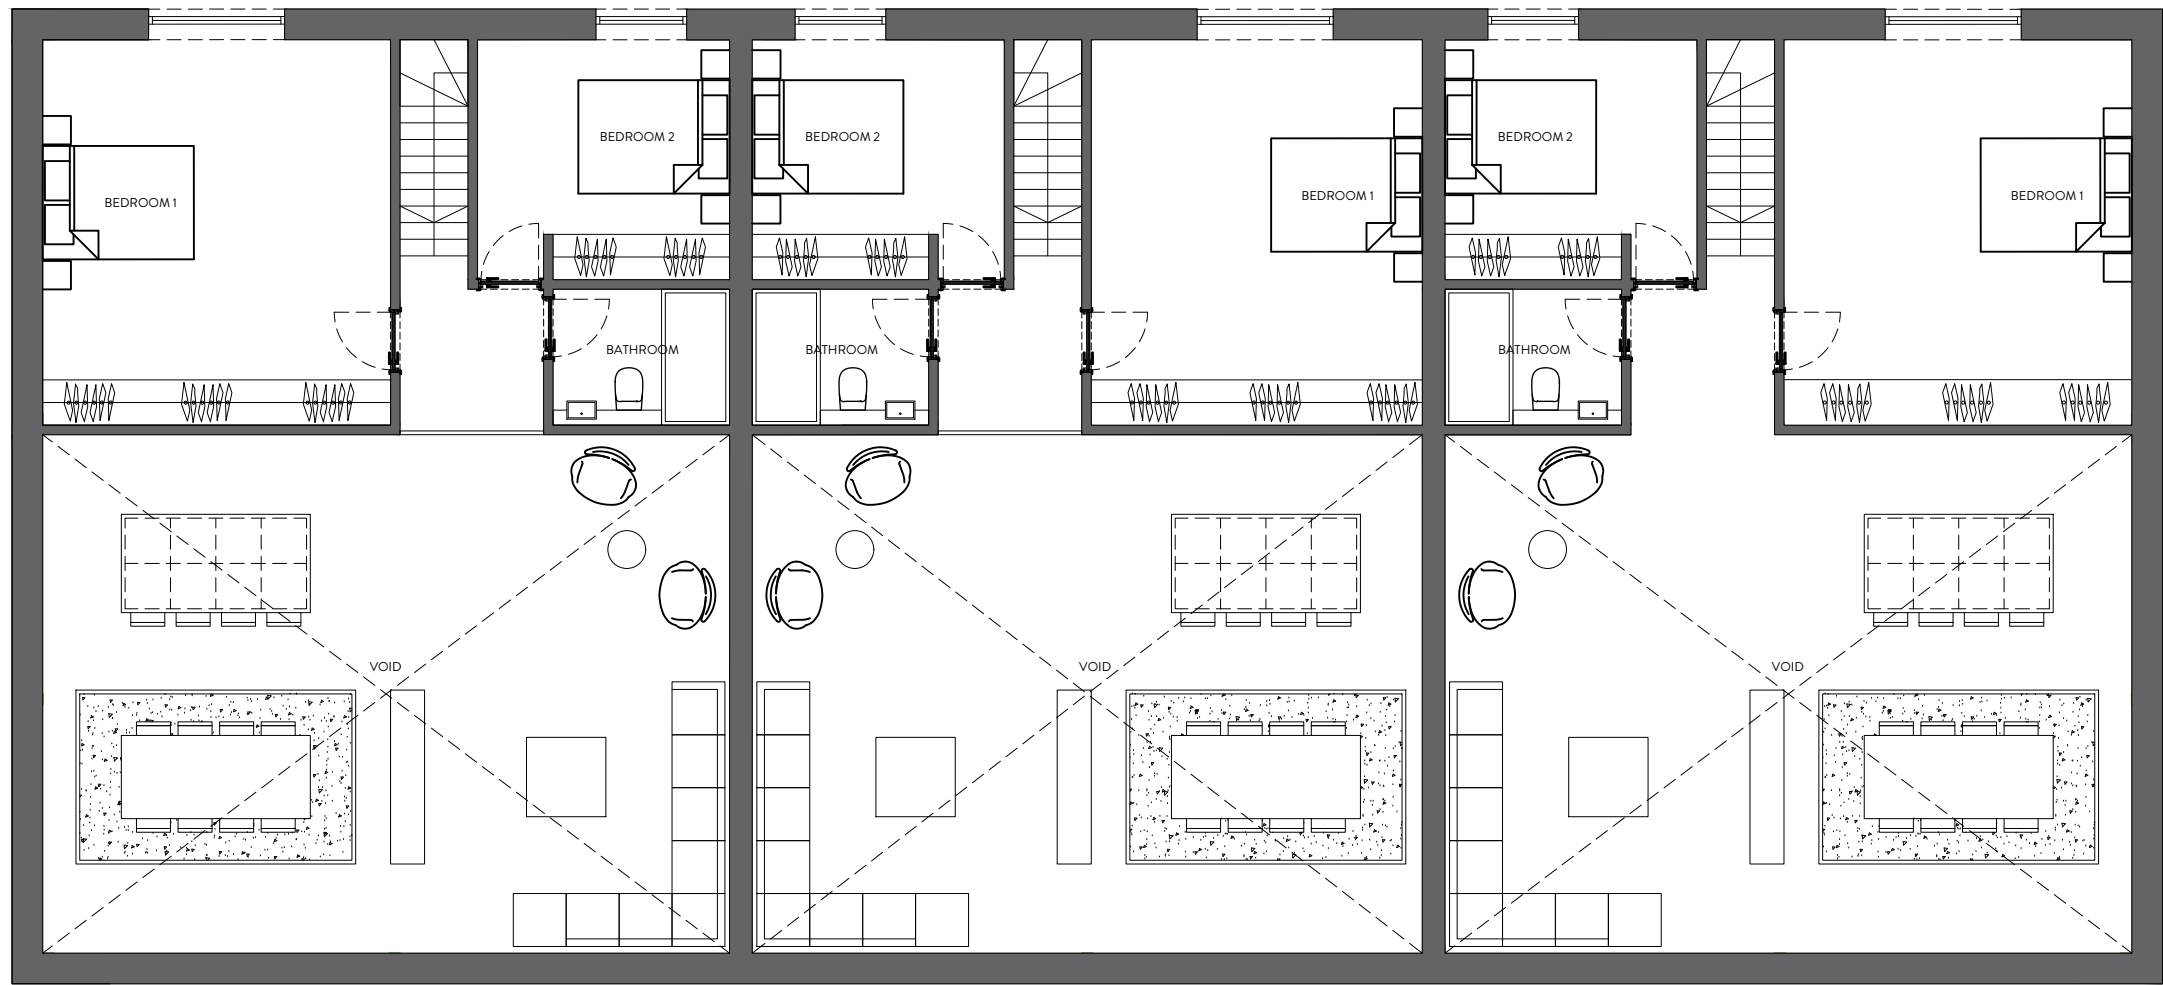

FIRST FLOOR PLAN
1:100



REVISION	DESCRIPTION	DATE	NOTES

STATUS	PLANNING DRAWING			PROJECT TITLE	
	ORANGE DESIGN STUDIO. ARCHITECTURAL PRACTICE			FLEECE FARM	
				DRAWING TITLE	
				PROPOSED GA BARN 1	
hello@orangedesignstudio.co.uk 59A, Huddersfield Road, Mirfield, WF14 8AA orangedesignstudio.co.uk 01924 650930		SCALE	DRAWN	CHECKED	PROJECT REFERENCE
		1:50	CF	JH	ODS_24/943
CLIENT		PAPER SIZE	DWG NUMBER	DATE	REVISION
		A1	(20)001	28/03/25	/
COPYRIGHT © ORANGE DESIGN STUDIO LIMITED		MR & MRS ROBERTS			