


Notes:


This drawing is the sole copyright of KPP Architects Ltd and reproduction in any form is forbidden unless permission is obtained in writing.

Do not scale from this drawing. Any discrepancies on site should be brought to the attention of KPP Architects Ltd.

Work and materials must comply with the current building regulations and codes of practice and be read in conjunction with building specifications and other sub-contractors information. All materials are to be installed in strict accordance with the recommendations of the manufacturers.

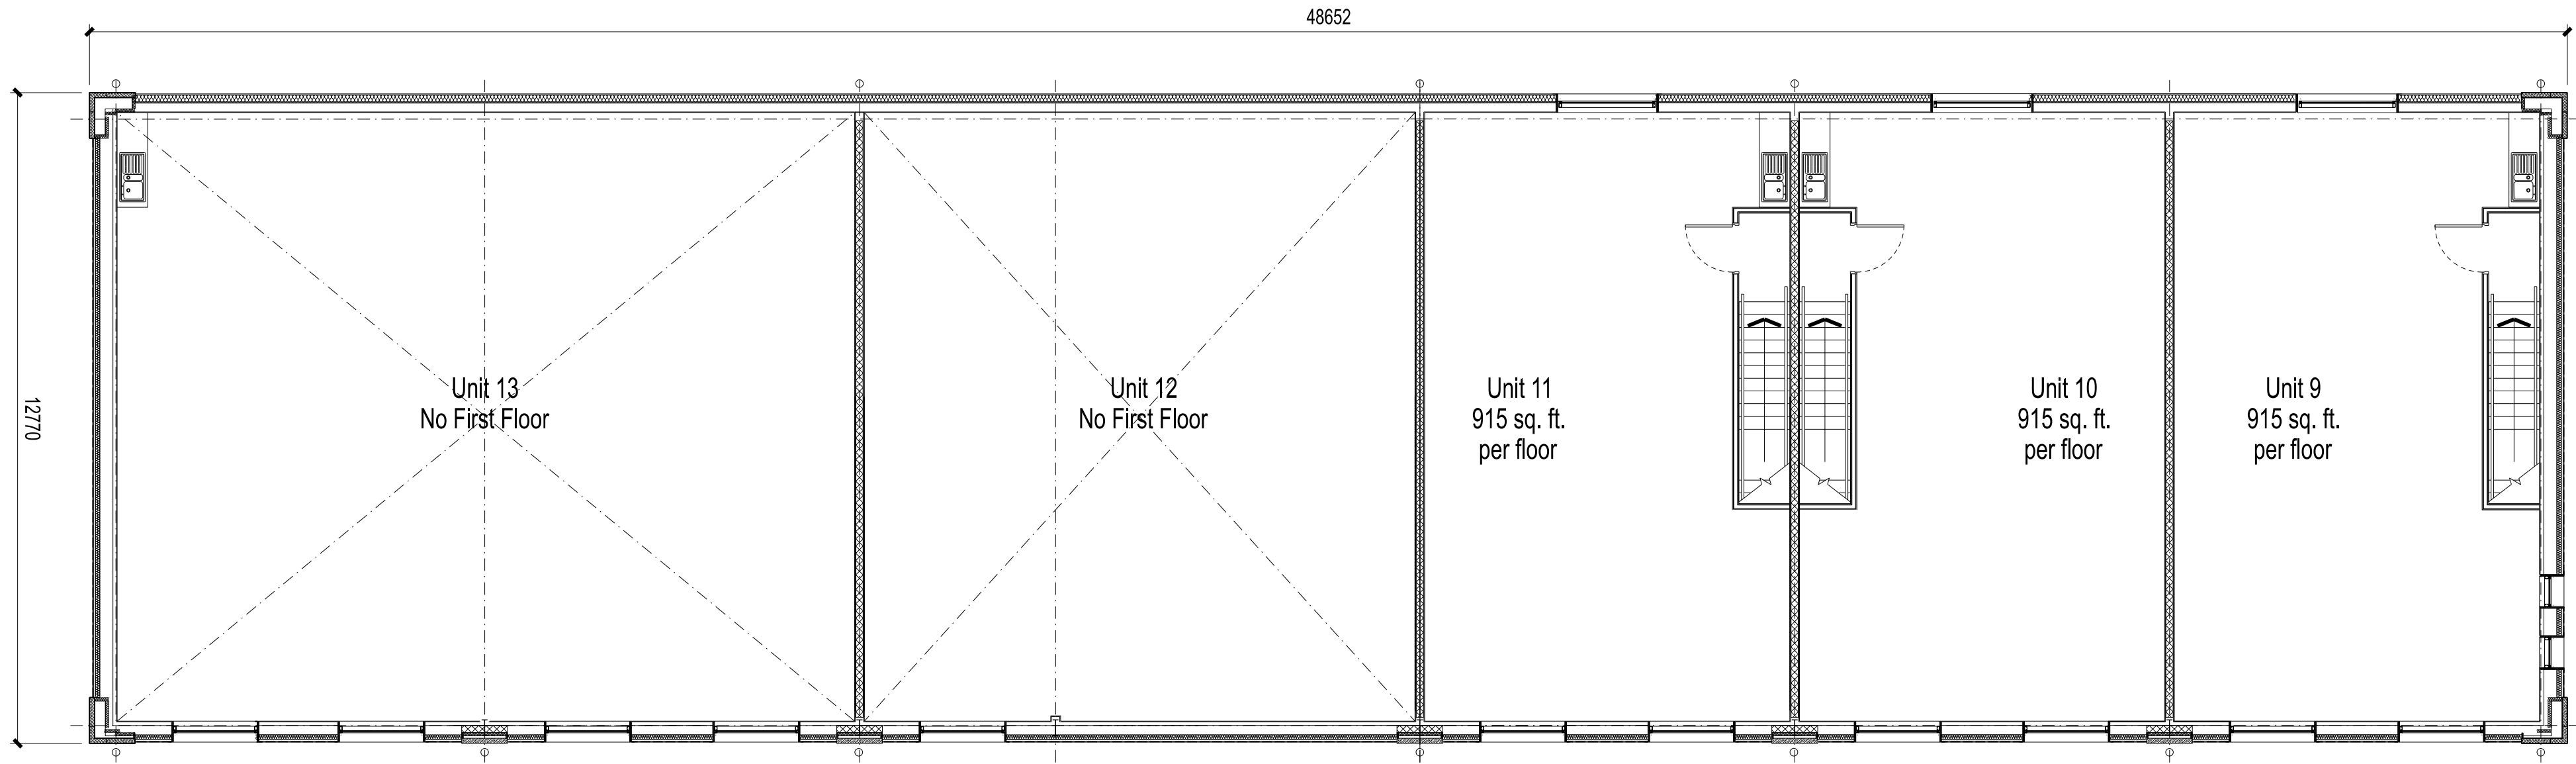

FIRST FLOOR PLAN

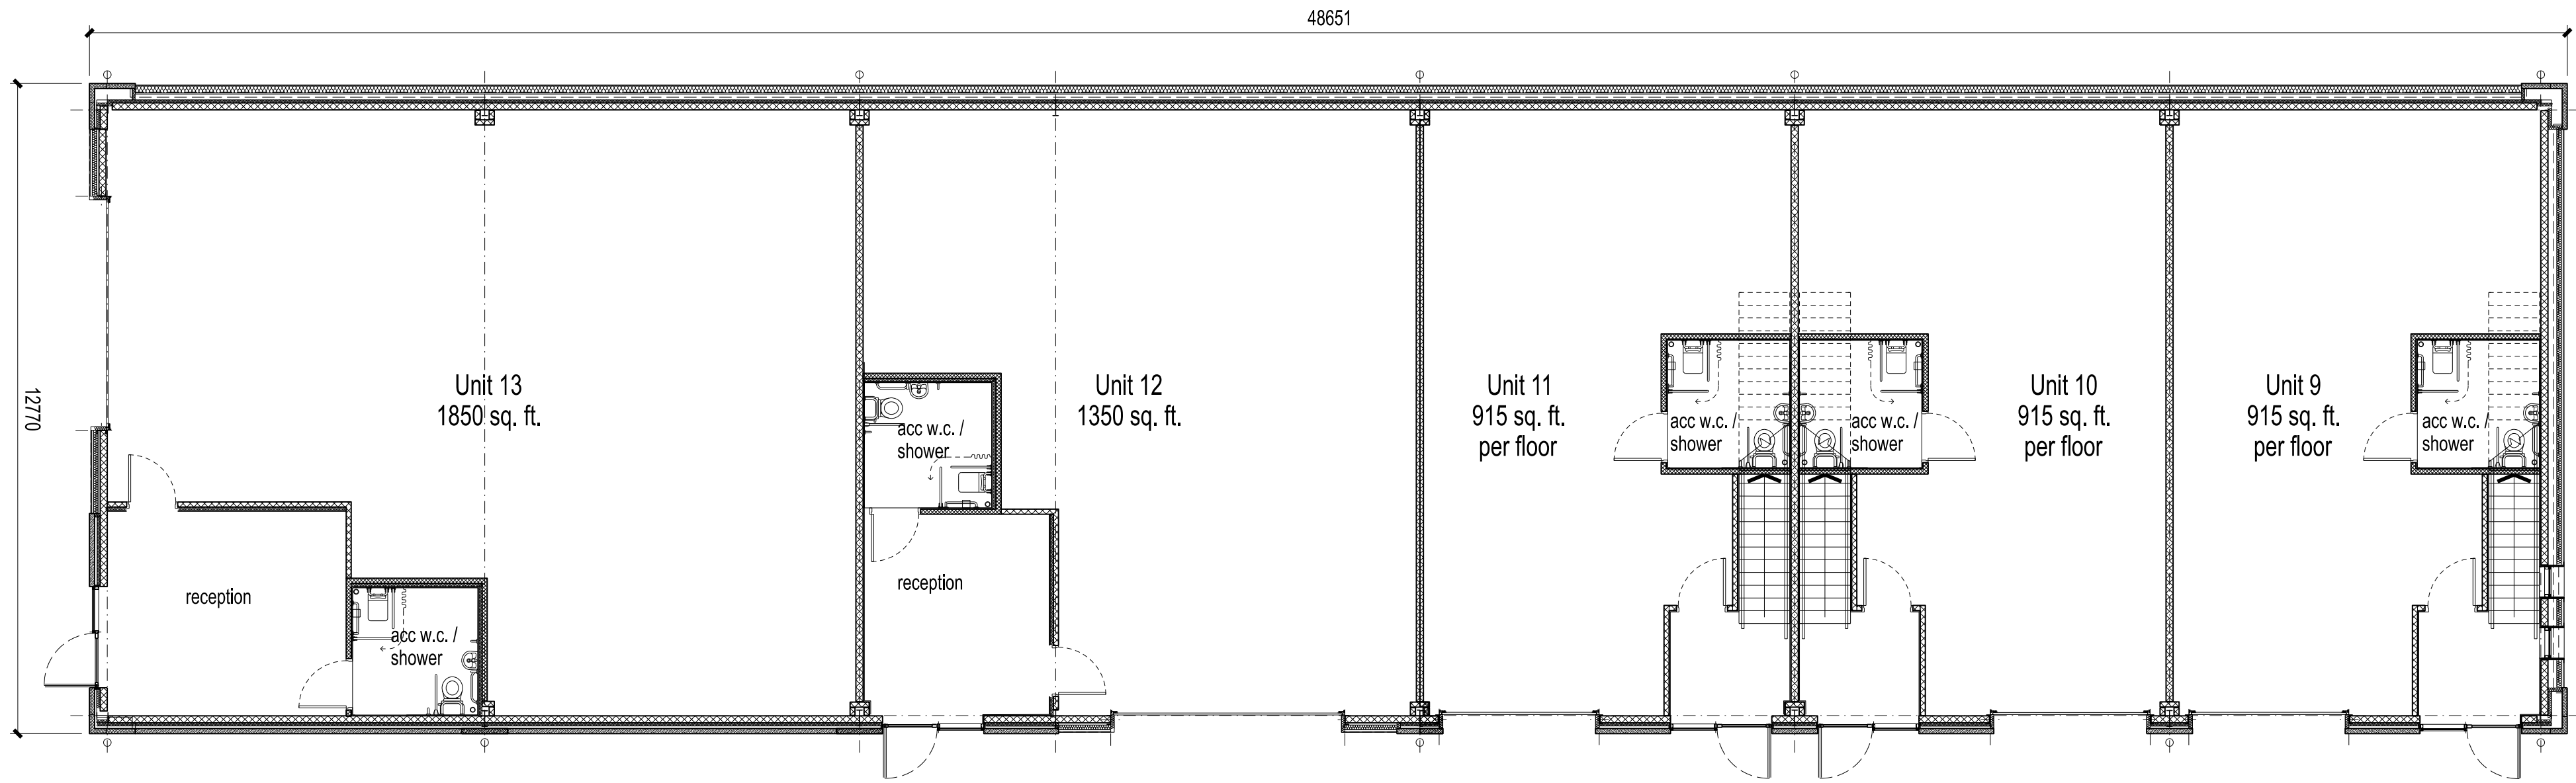

GROUND FLOOR PLAN

B	AMENDED TO SUIT OPERATOR DEMAND		MH	27.11.25	
A	AMENDED TO SUIT PROPOSED SITE PLAN		KW	MH	22.01.25
Rev	Description		By	Chkd	Date

Client

FRANK MARSHALL ESTATES

Project Title

WAPPY SPRINGS
HUDDERSFIELD

Drawing Title

UNITS 9 TO 15
BUILDING PLANS

KPP
ARCHITECTS

Lodge House
12 Town Street
Horsforth, Leeds LS184RJ
T : +44 (0) 113 2390460
E : architects@kpp-leeds.co.uk
W : www.kpp-leeds.co.uk

Scale	Size	Date	Drawn	Checked
1:100	A1	AUG'24	MH	.

Status

PLANNING

KPP Job No	Rev
2278	B
Number	
2015	