




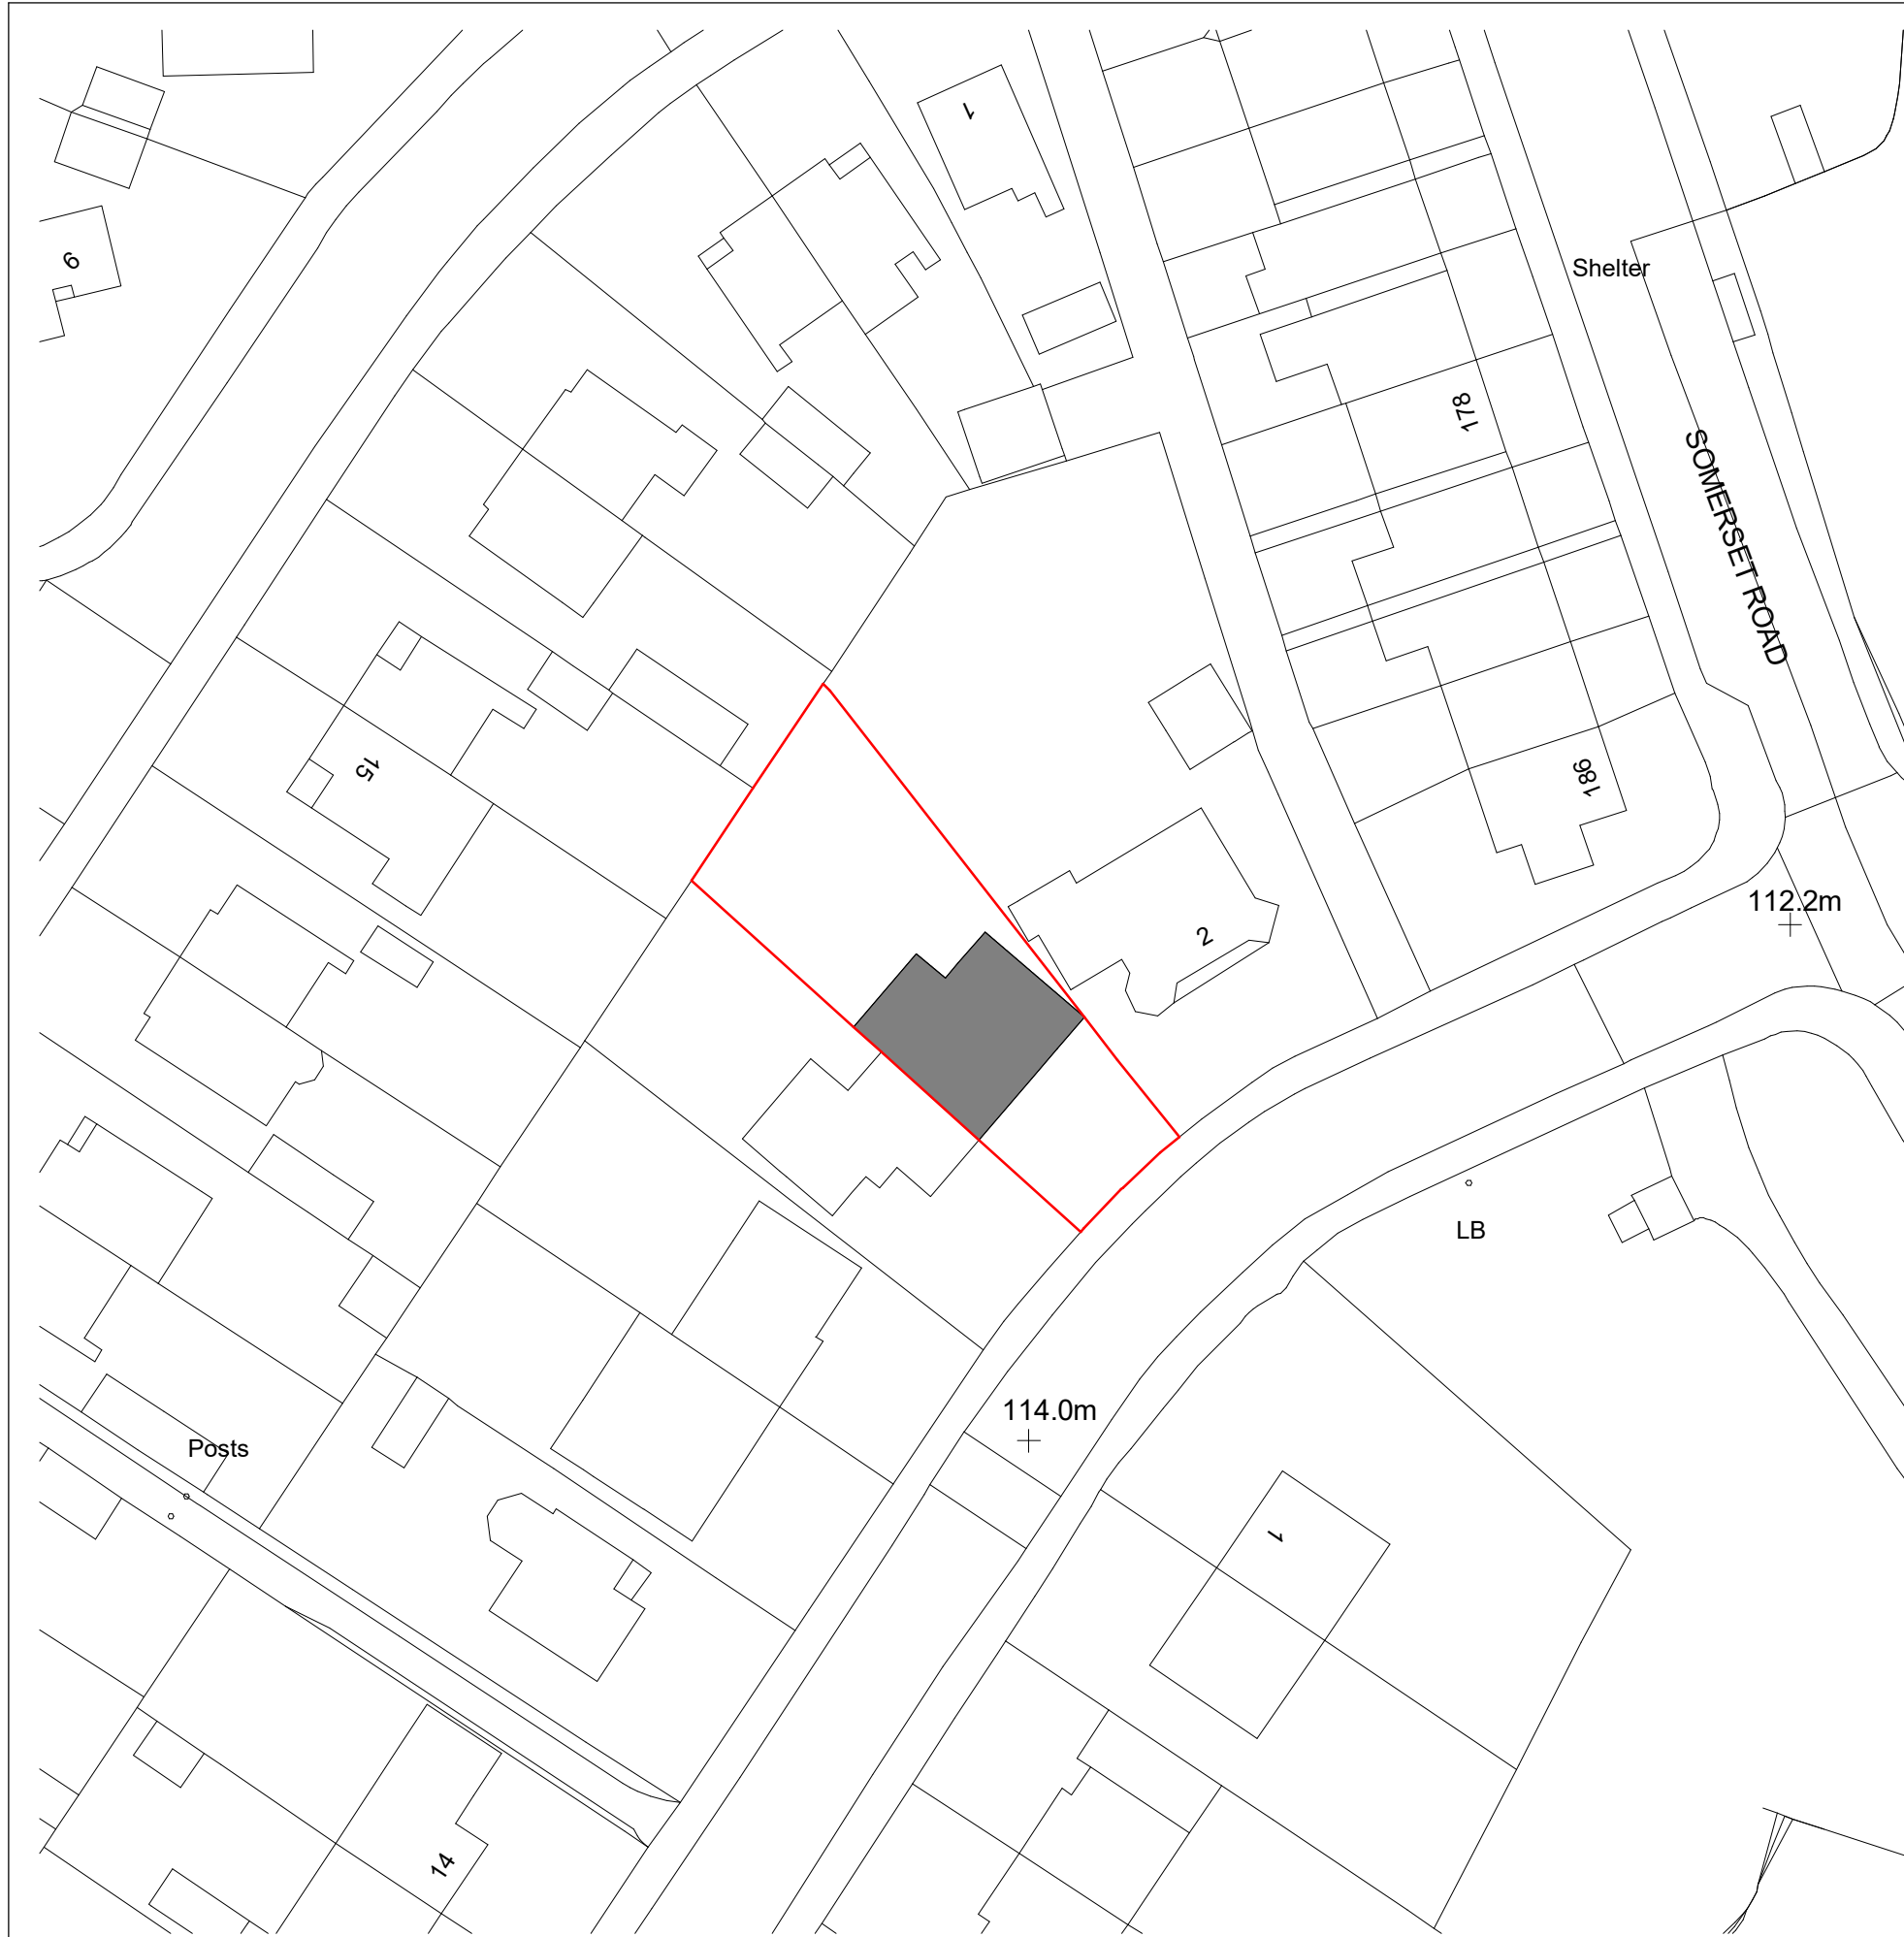

Site Plan

 

VISUAL SCALE 1:500 @ A2

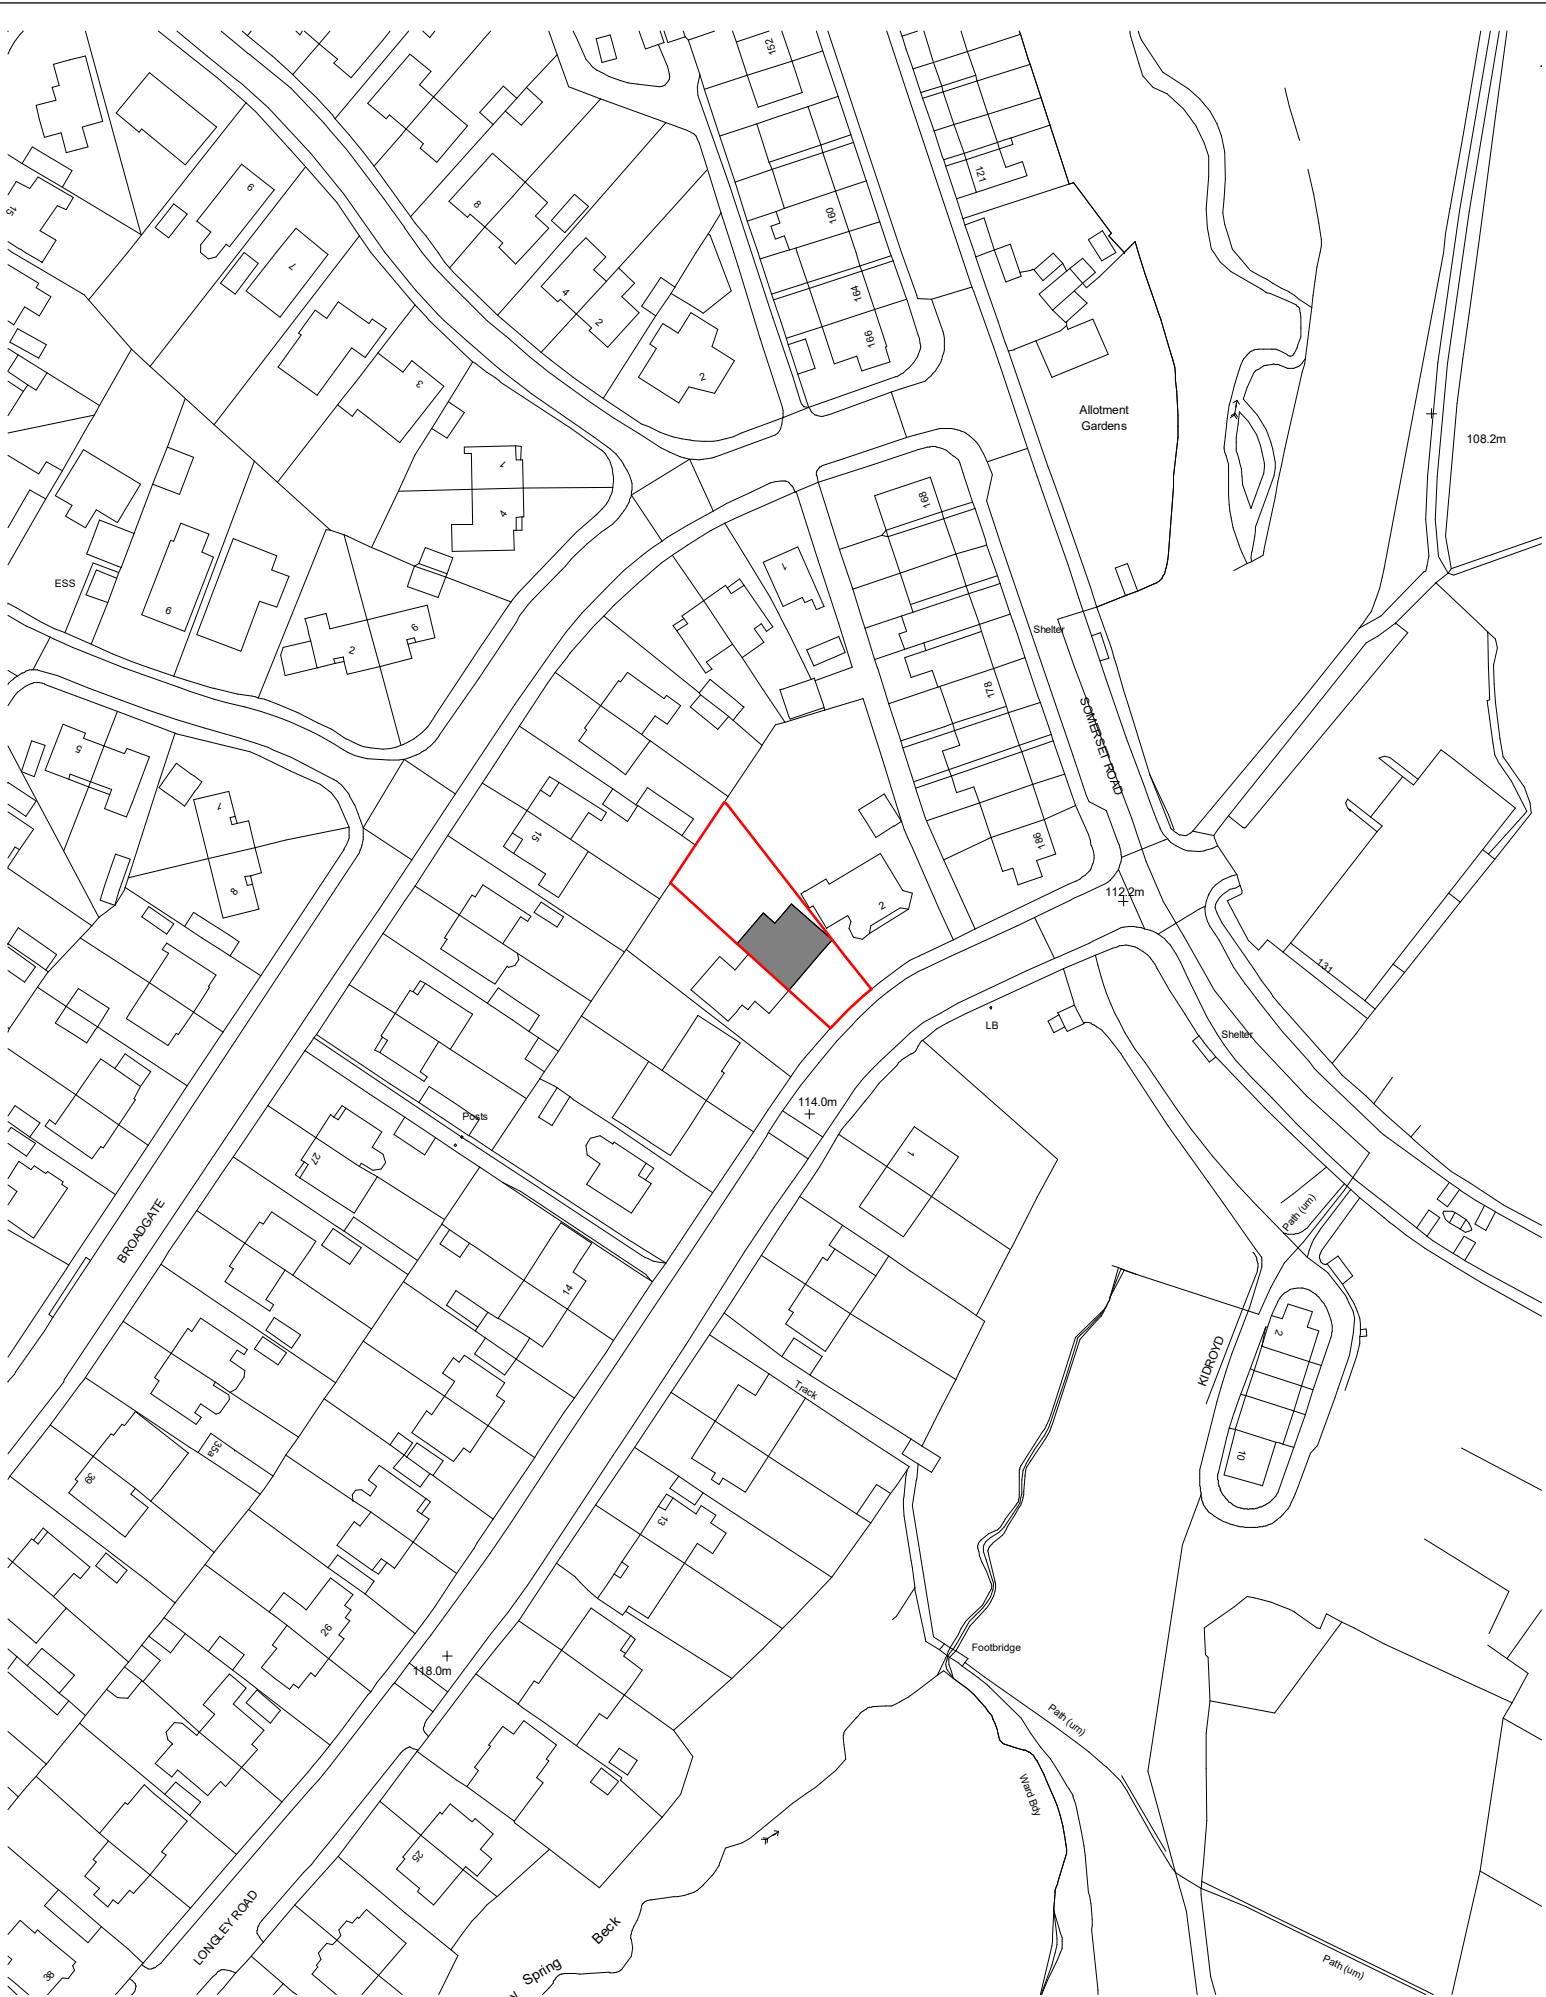

Location Plan



VISUAL SCALE 1:1250 @ A2

RAD

4 Longley Road, Almondbury, HD5 8JL

House Extension Front & Rear

Site & Location Plan

Project number	ALM-01
Date	02/02/2026
Drawn by	RA
Checked by	RA

01

Scale	As indicated
-------	--------------