



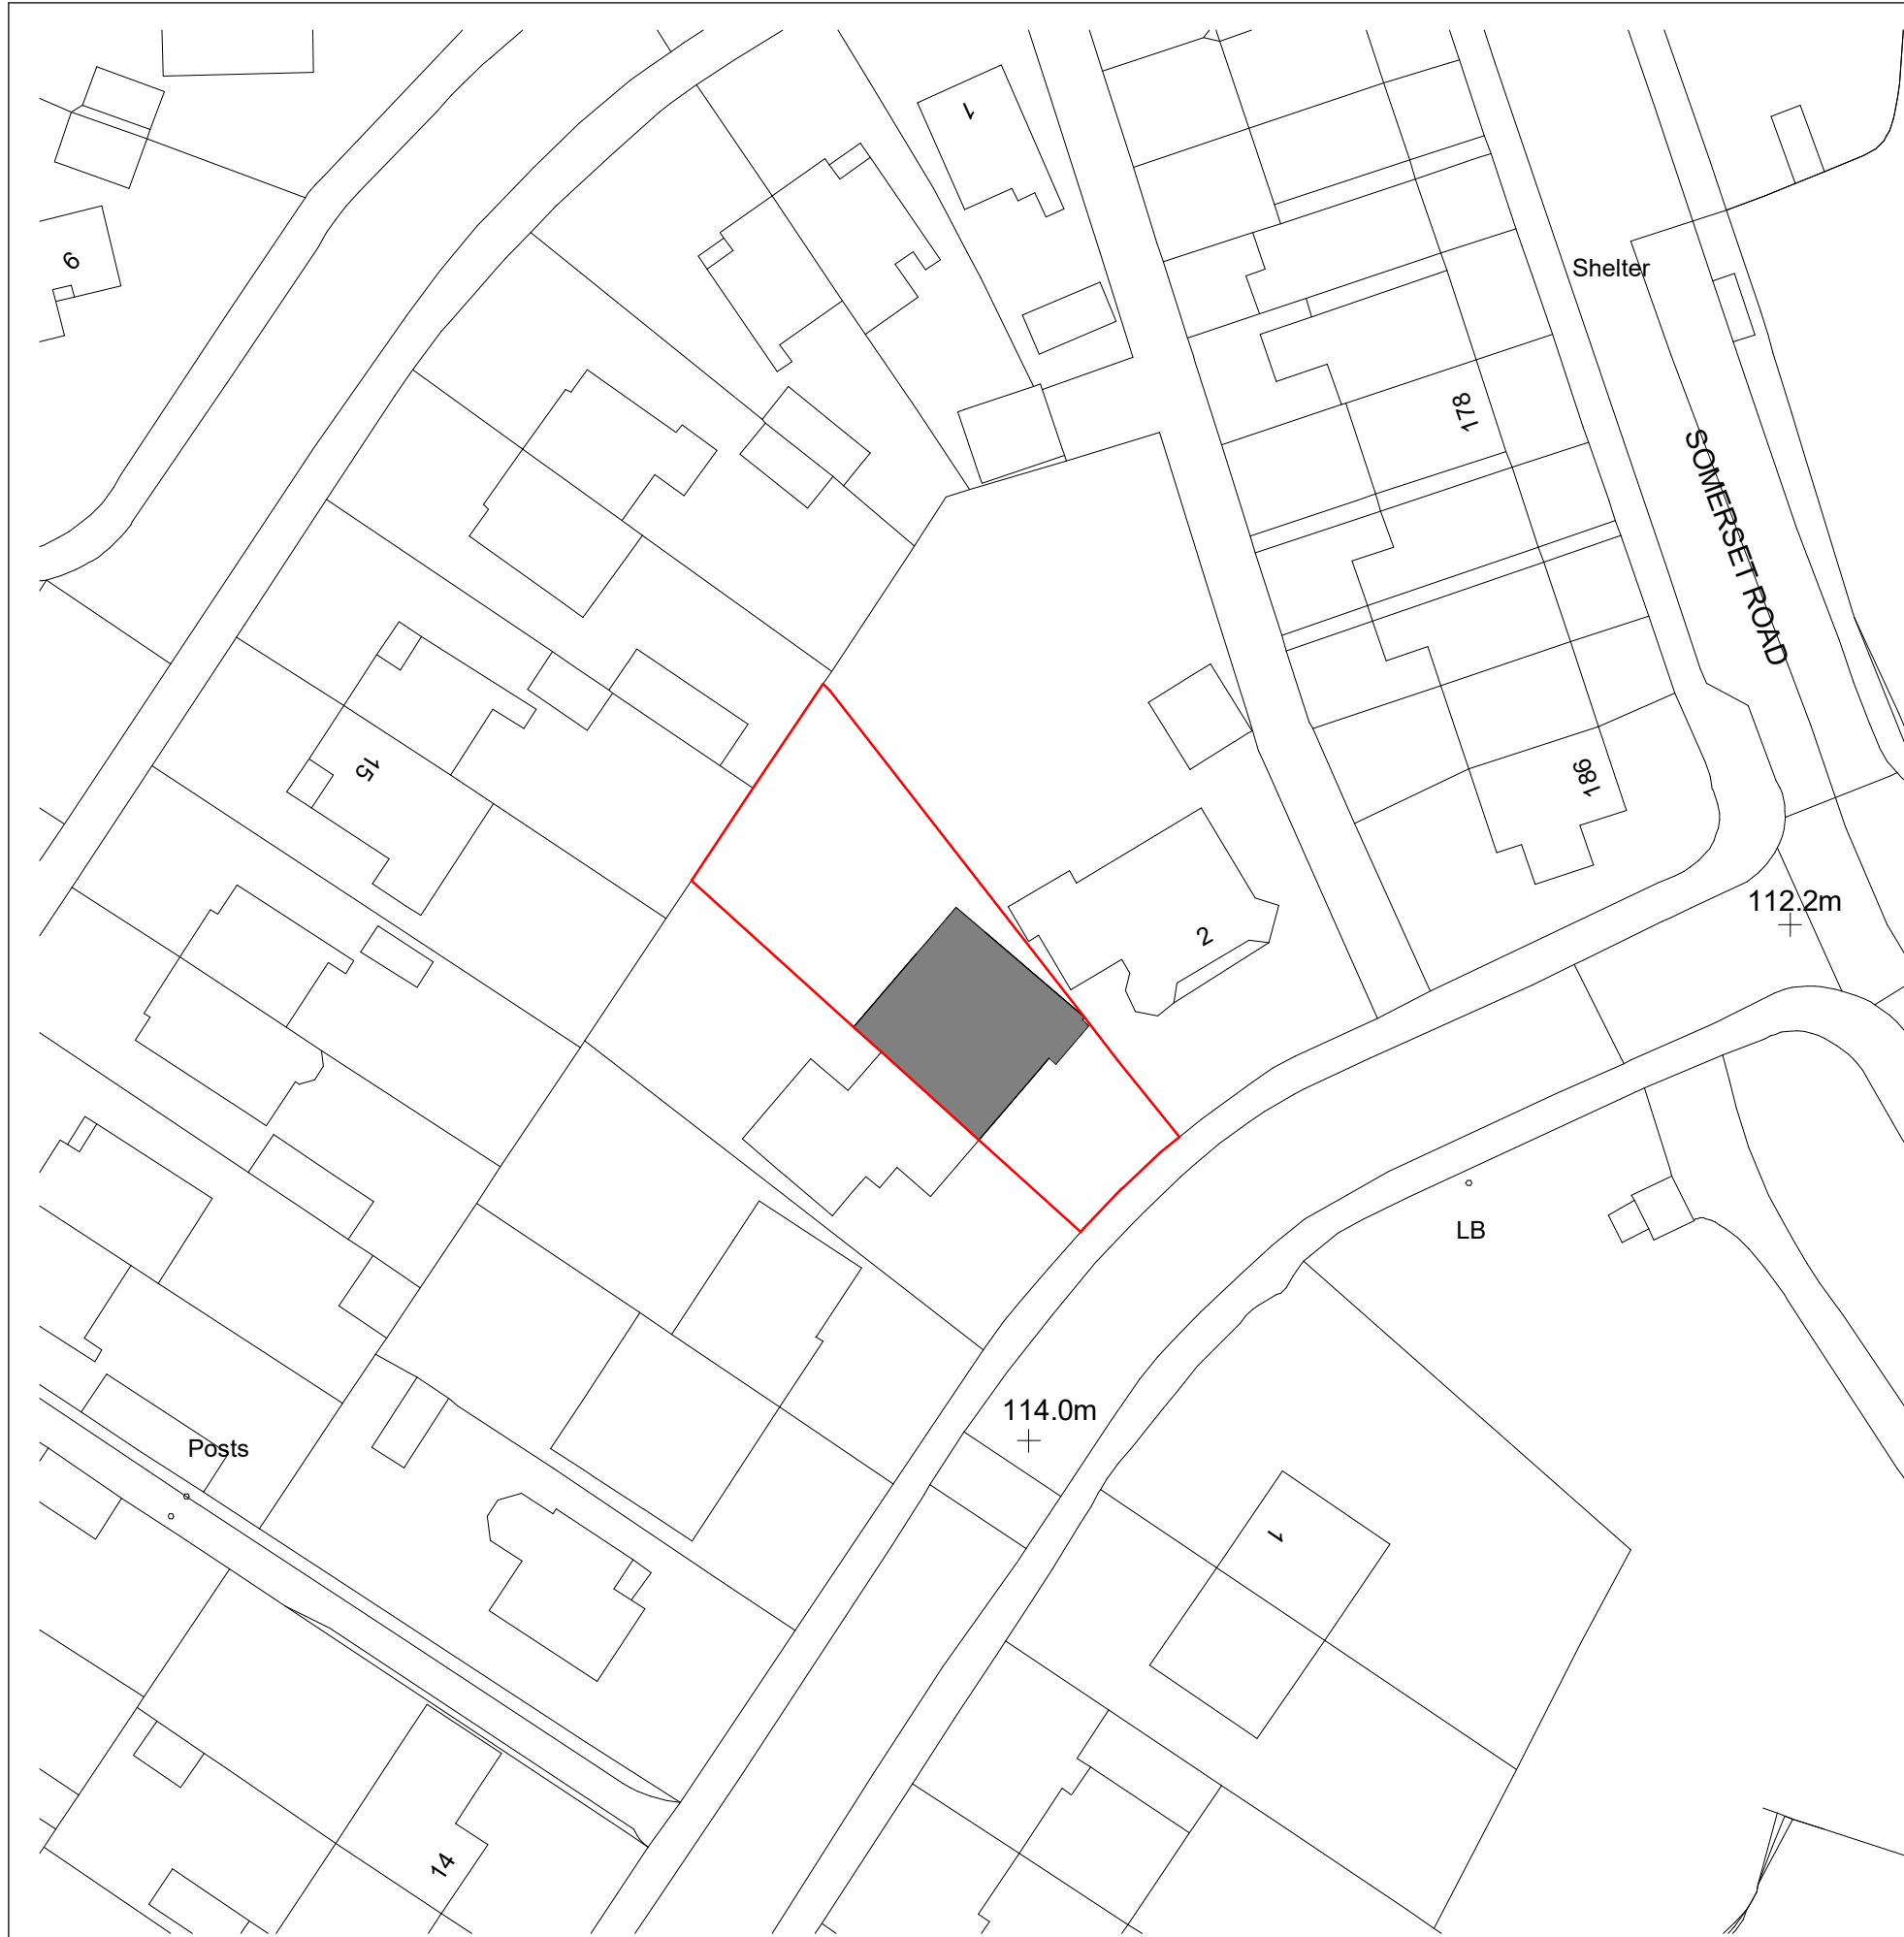

Site Plan

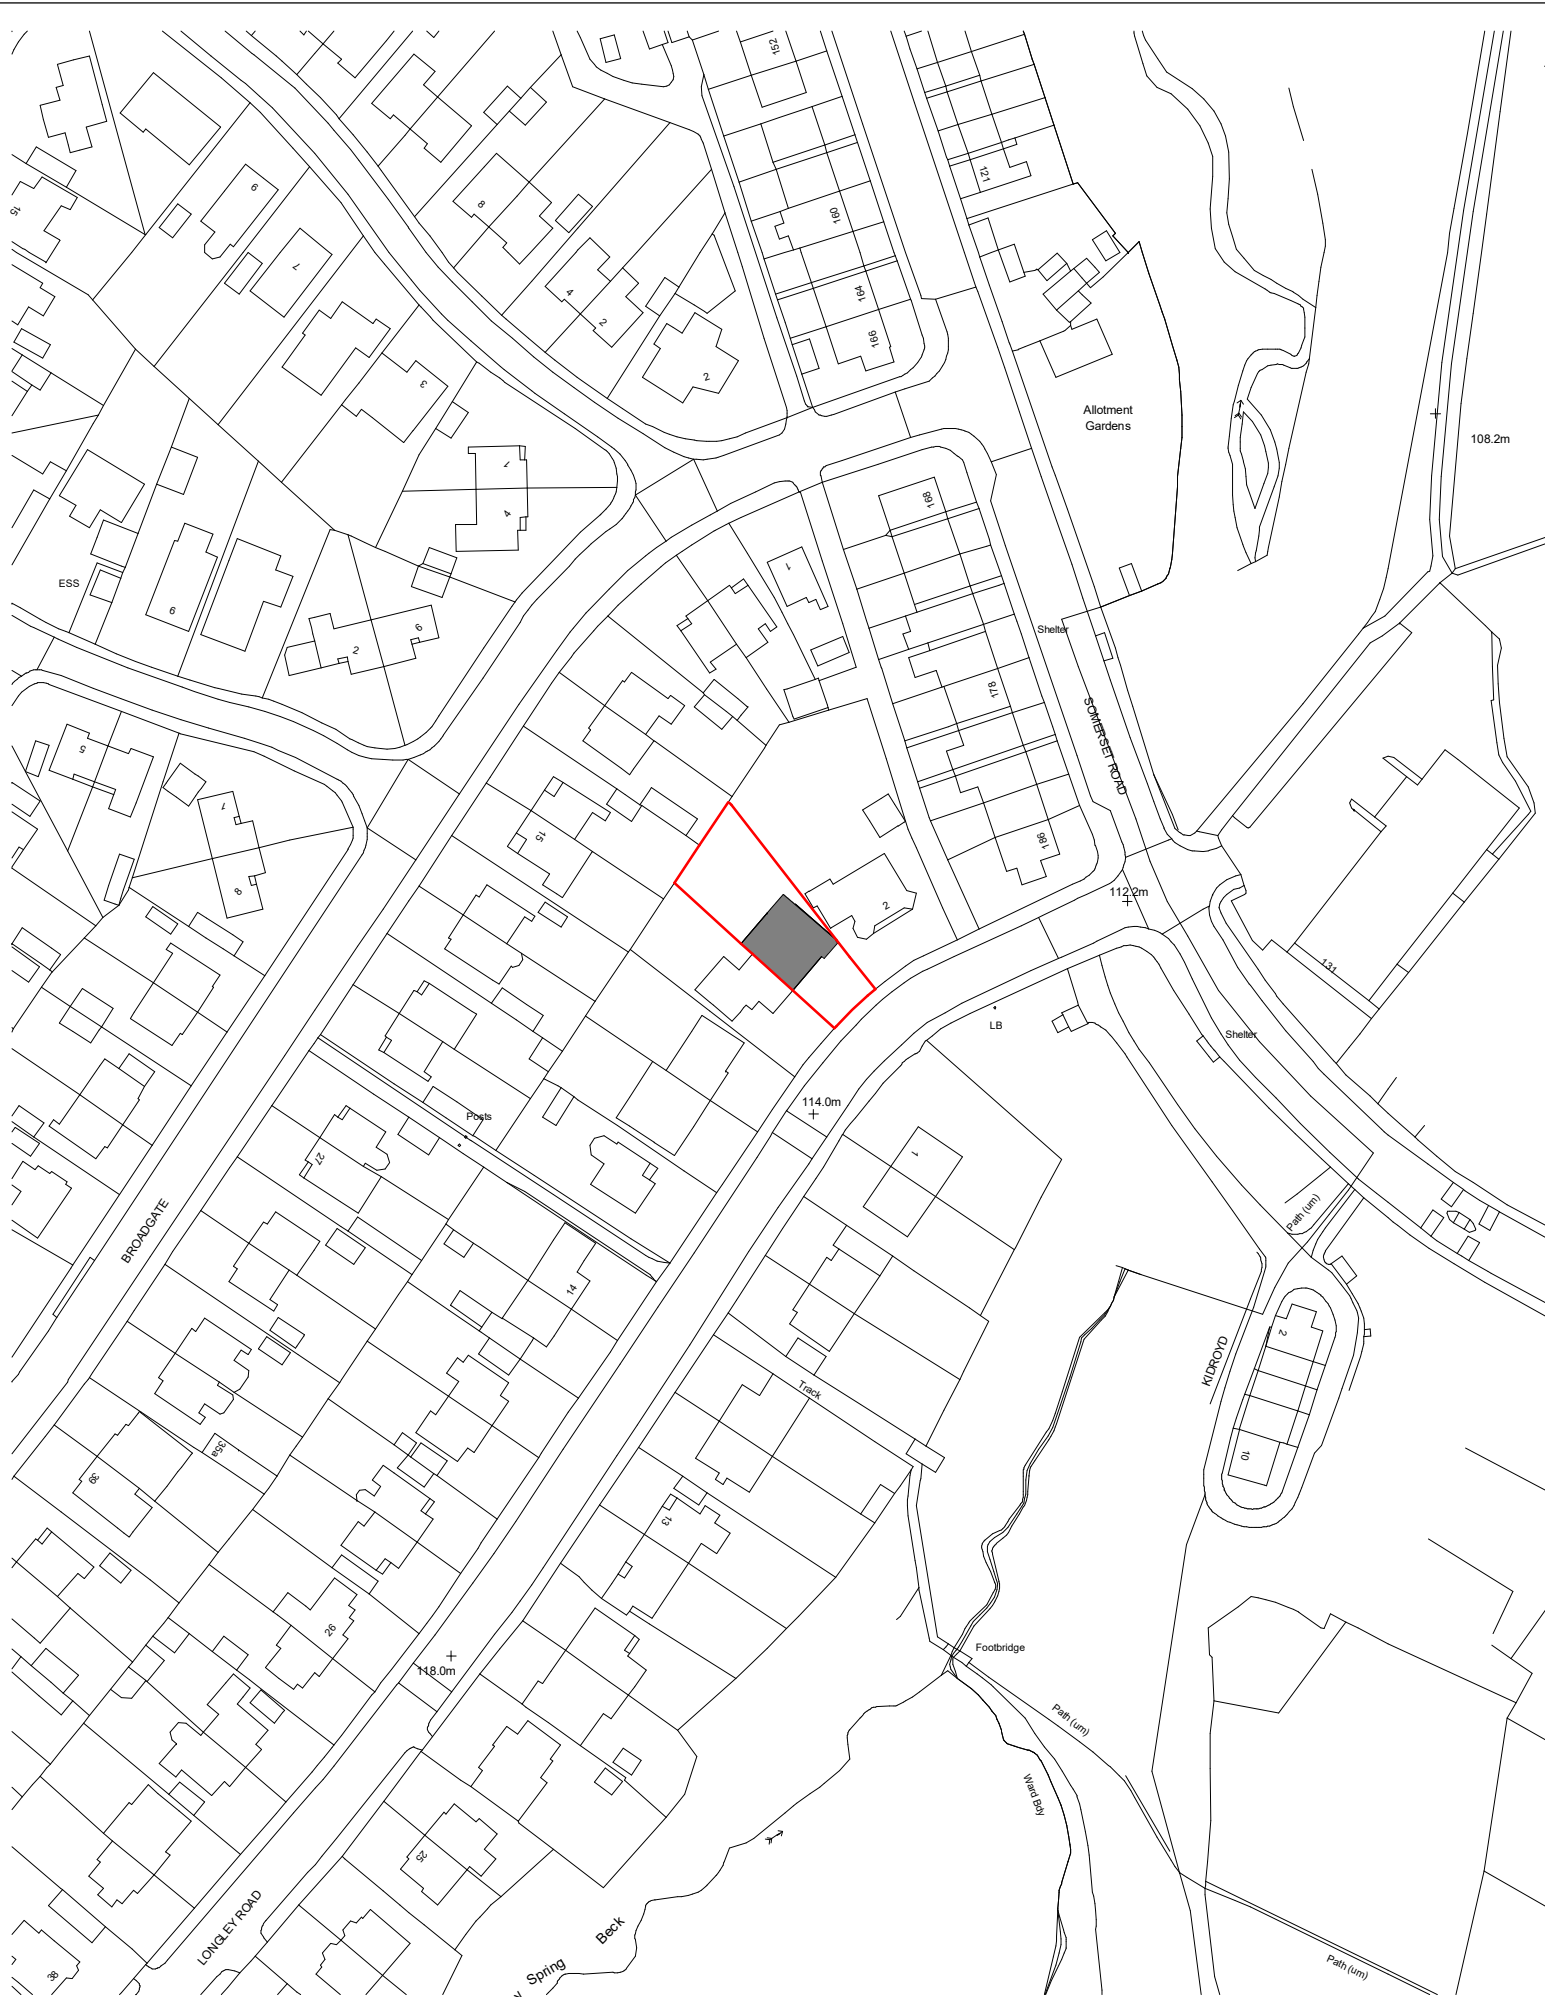

Location Plan

RAD

4 Longley Road, Almondbury, HD5 8JL

House Extension Front & Rear

Proposed Site & Location Plan

Project number	ALM-01
Date	02/02/2026
Drawn by	RA
Checked by	RA

02

Scale	As indicated
-------	--------------