




RAD

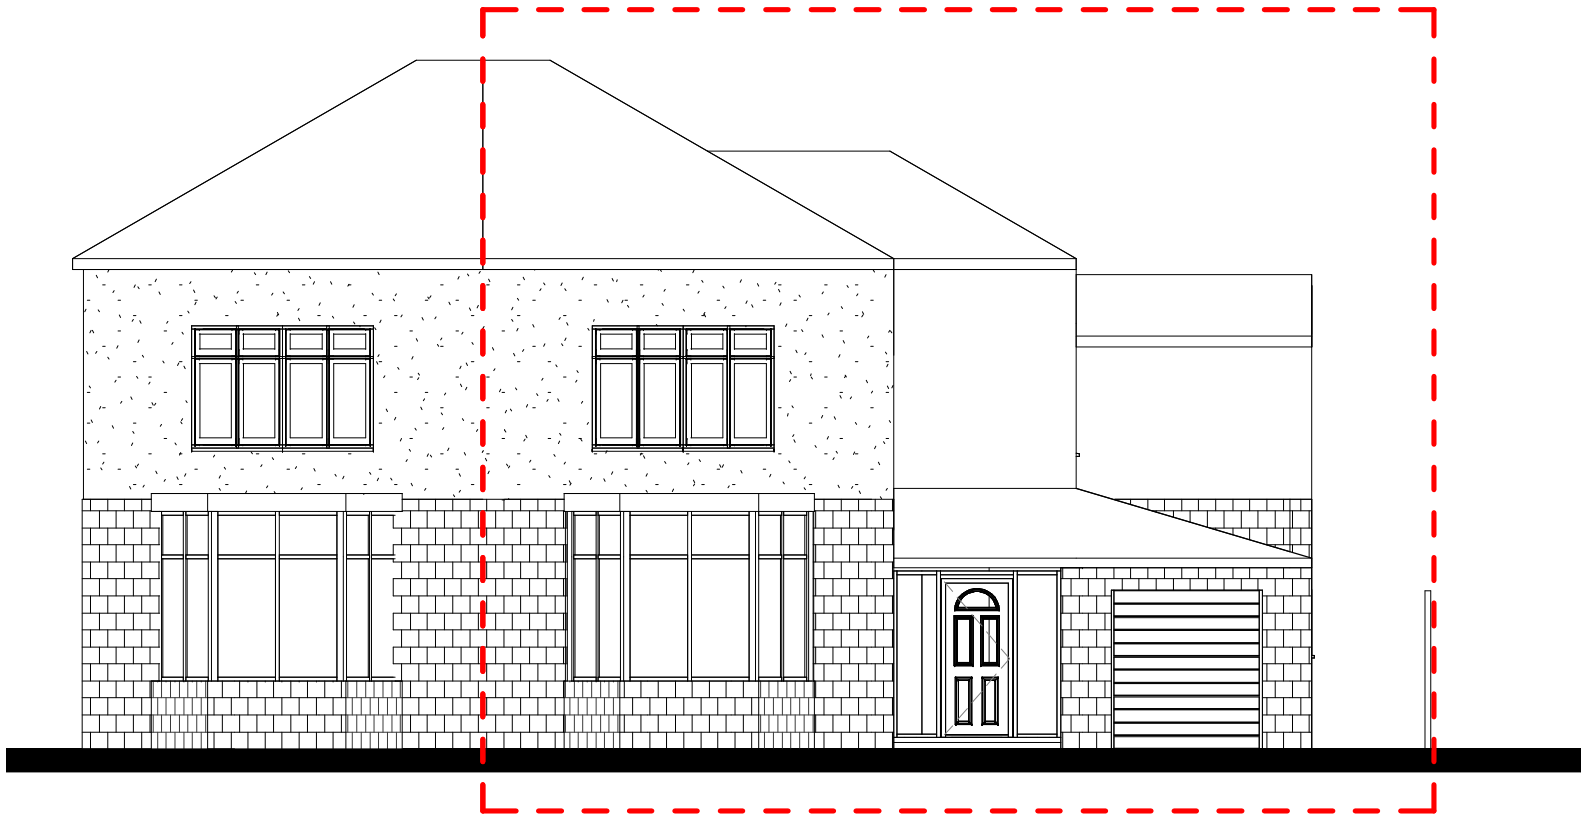

FRONT ELEVATION

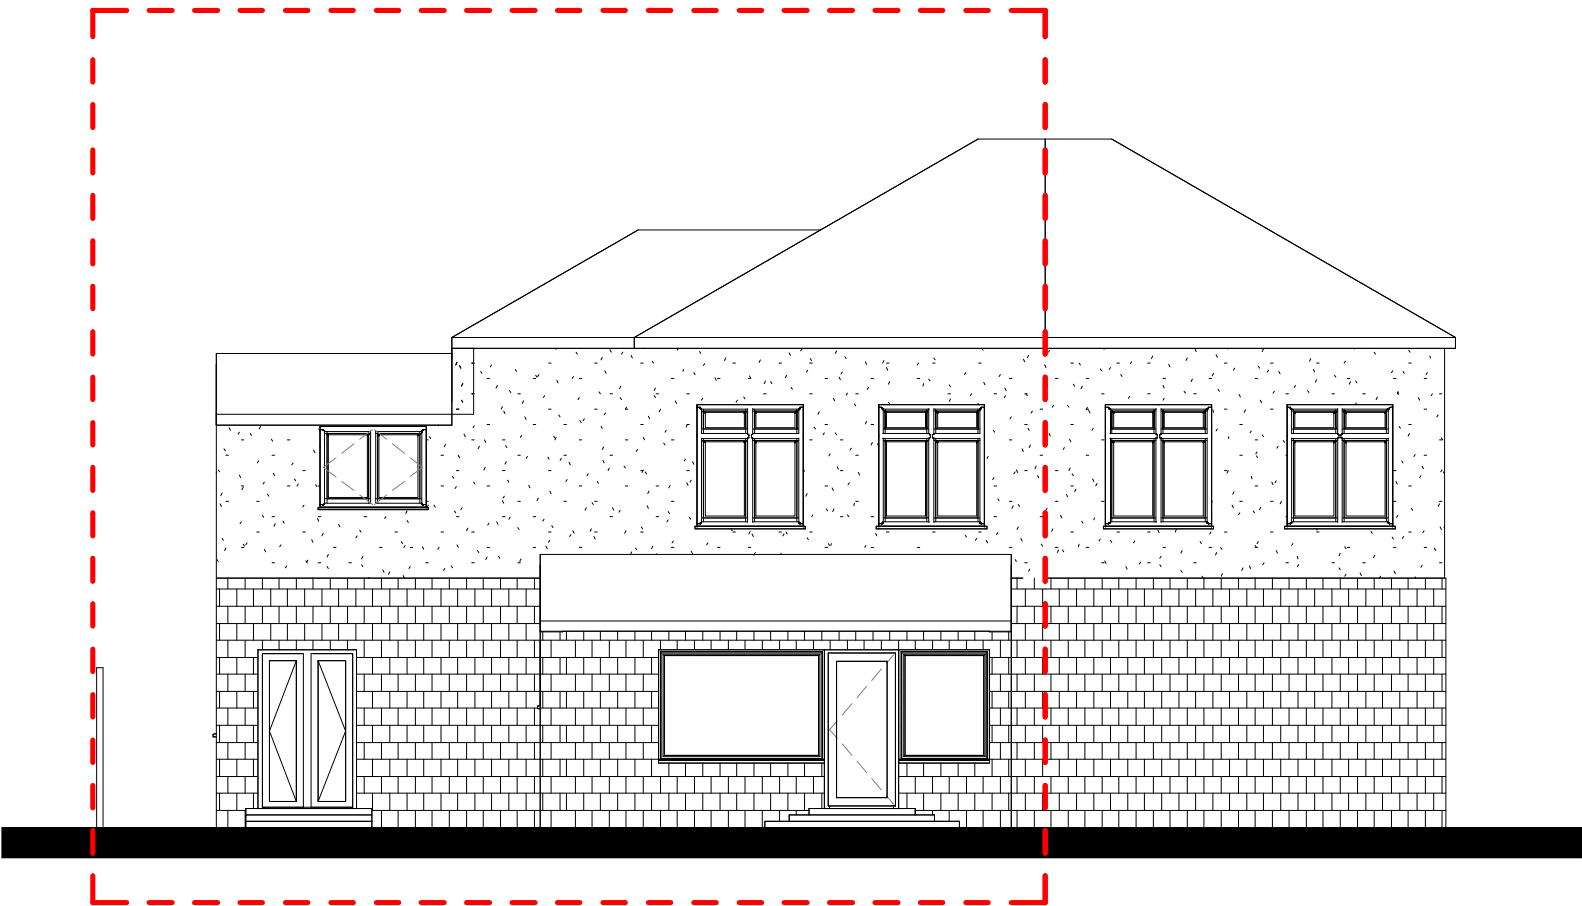

REAR ELEVATION

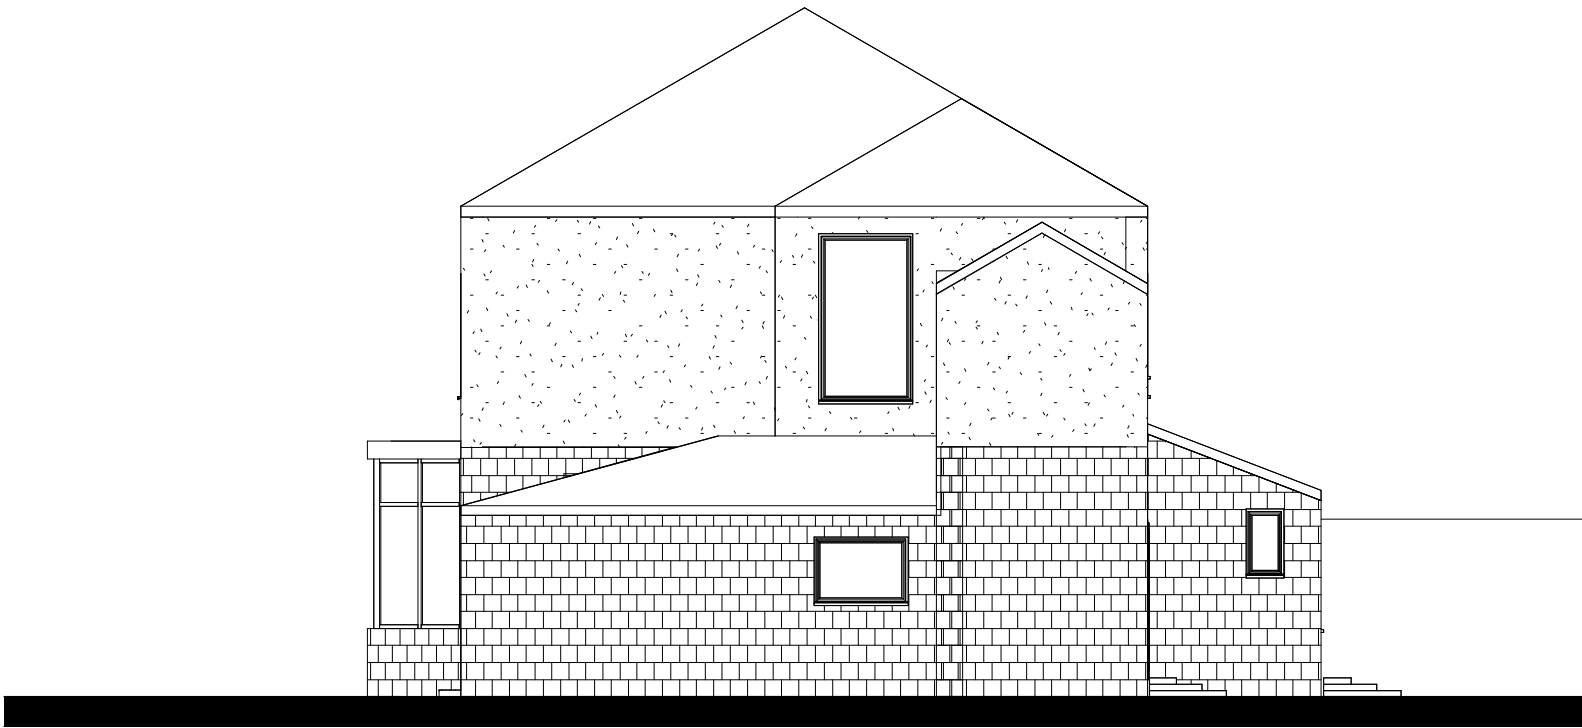

SIDE ELEVATION

4 Longley Road, Almondbury, HD5 8JL

House Extension Front & Rear

Existing Elevations

Project number	ALM-01
Date	02/02/2026
Drawn by	RA
Checked by	RA

04

Scale	1 : 100
-------	---------